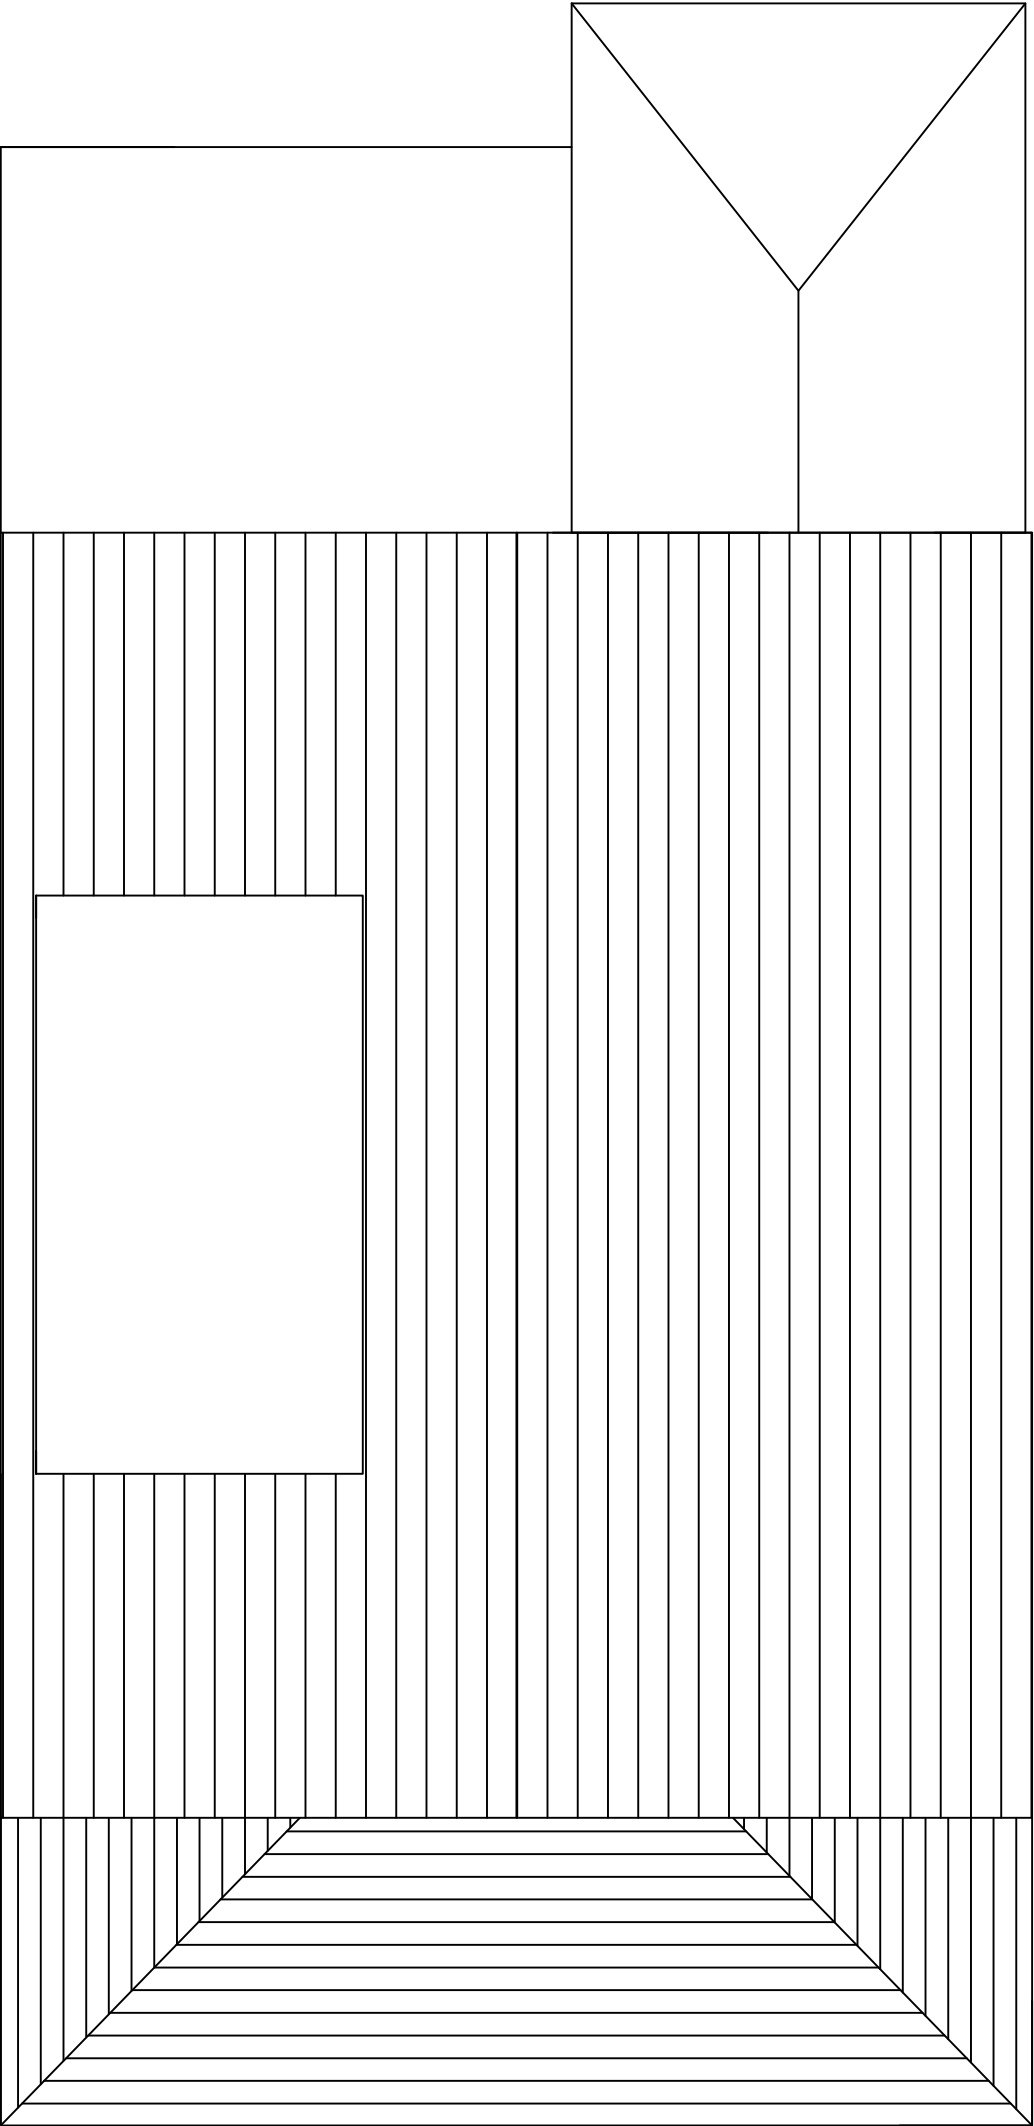


Ref.	Date	Revision	Preliminary Drawing	
	Apr' 21			

Existing Roof Plan		Dwg. No.	Rev.
		004	

Scale	Drawn By	Job No.
1:50 @ A3	R.D.	221046
Client	Checked By	
	M.F.	

David and Elizabeth Bradley

Project
41 The Drive, Northwood HA6 1HW

FIDLER ASSOCIATES LTD
STRUCTURAL ENGINEERS, SURVEYORS
& PROJECT MANAGERS
31 Hillside Road, Northwood, Middx HA6 1PY
Tel : 01923 840482 Fax : 01923 840483
Email : mike@fidlerassociates.co.uk