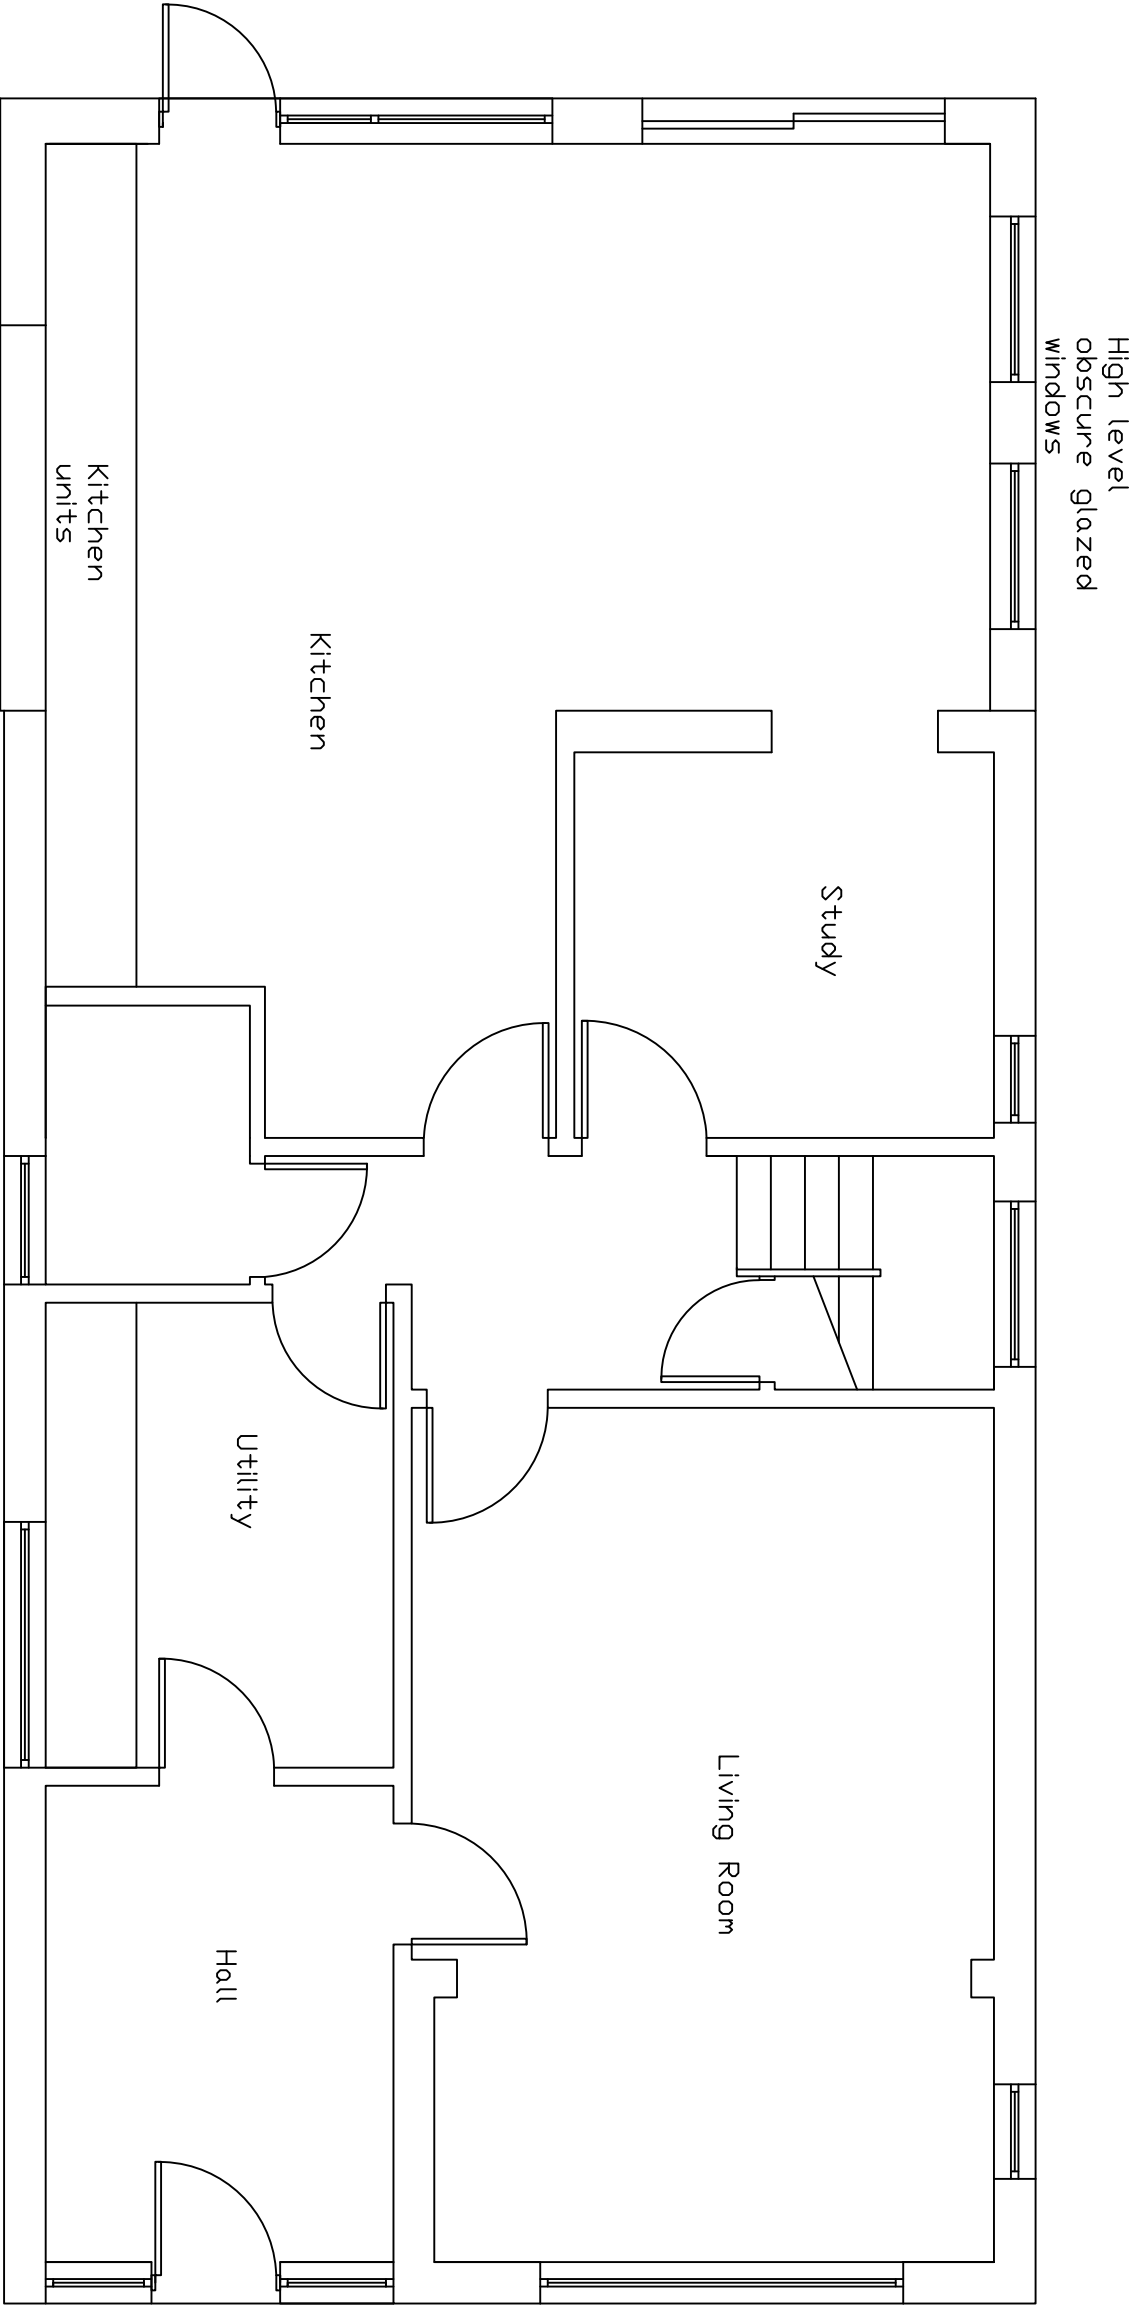


Ref.	Date	Revision	Preliminary Drawing		
	Apr' 21				
Proposed Ground Floor Plan			Dwg. No.	Rev.	
			P001	B	
			Job No.		
			221046		
Scale	1:50 @ A3		Dwn. By	R.D.	
			Chkd. By	M.F.	
Client					
David and Elizabeth Bradley					
Project					
41 The Drive, Northwood HA6 1HW					
FIDLER ASSOCIATES LTD					
STRUCTURAL ENGINEERS, SURVEYORS					
& PROJECT MANAGERS					
31 Hillside Road, Northwood, Middx HA6 1PY					
Tel : 01923 840482 Fax : 01923 840483					
Email : mike@fidlerassociates.co.uk					