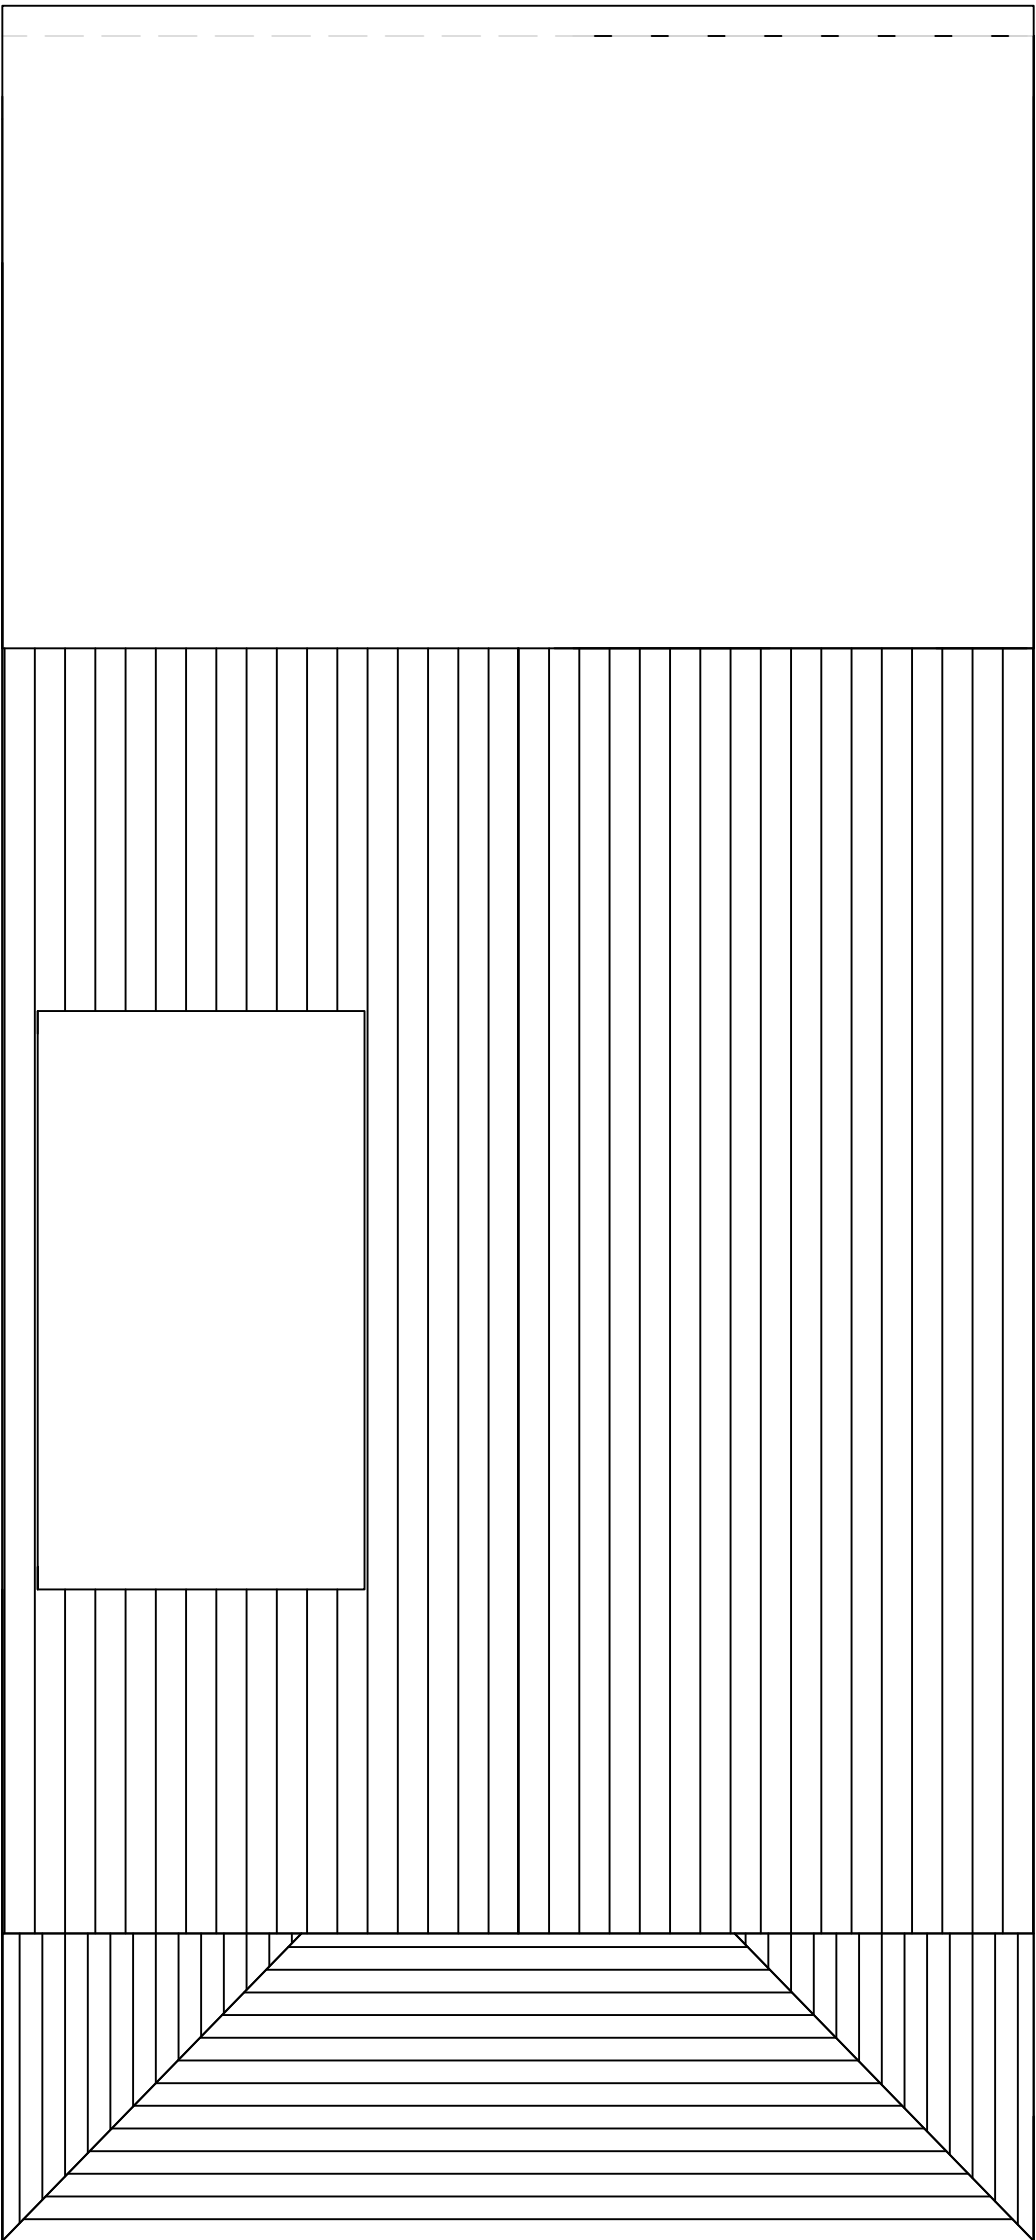


Ref.	Date	Revision	Preliminary Drawing		
	Apr' 21				
Proposed Roof Plan			Dwg. No.	Rev.	
			P004	B	
Scale 1:50 @ A3		Drawn By R.D.			
		Checked By M.F.			
Client			Job No.	221046	
David and Elizabeth Bradley					
Project					
41 The Drive, Northwood HA6 1HW					
FIDLER ASSOCIATES LTD STRUCTURAL ENGINEERS, SURVEYORS & PROJECT MANAGERS 31 Hillside Road, Northwood, Middx HA6 1PY Tel : 01923 840482 Fax : 01923 840483 Email : mike@fidlerassociates.co.uk					