




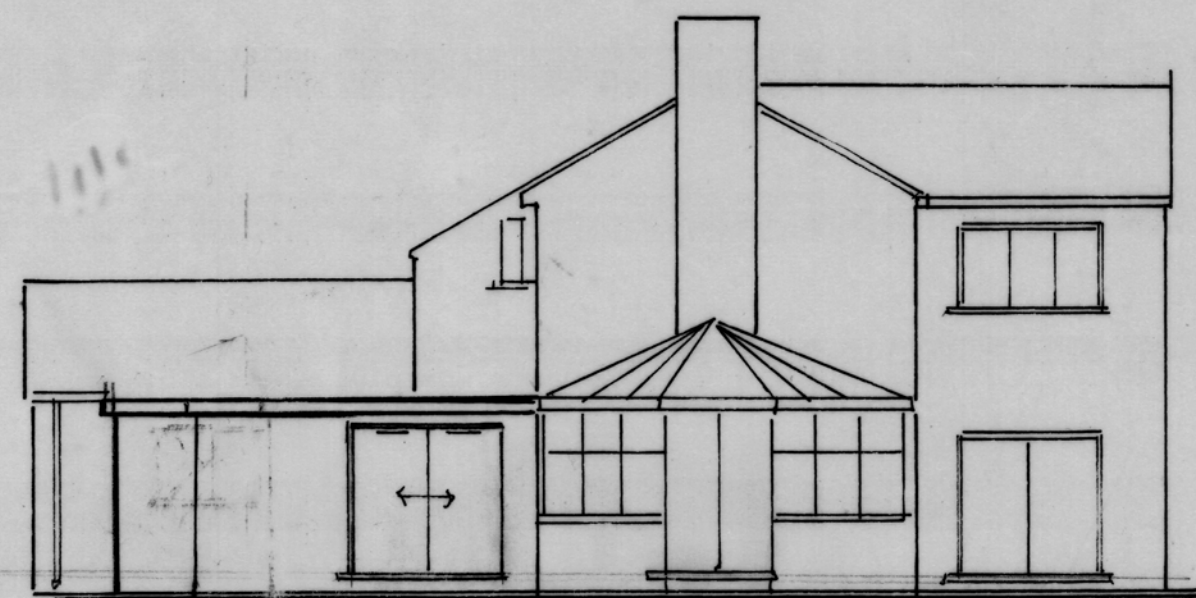

Proposed Rear Elevation

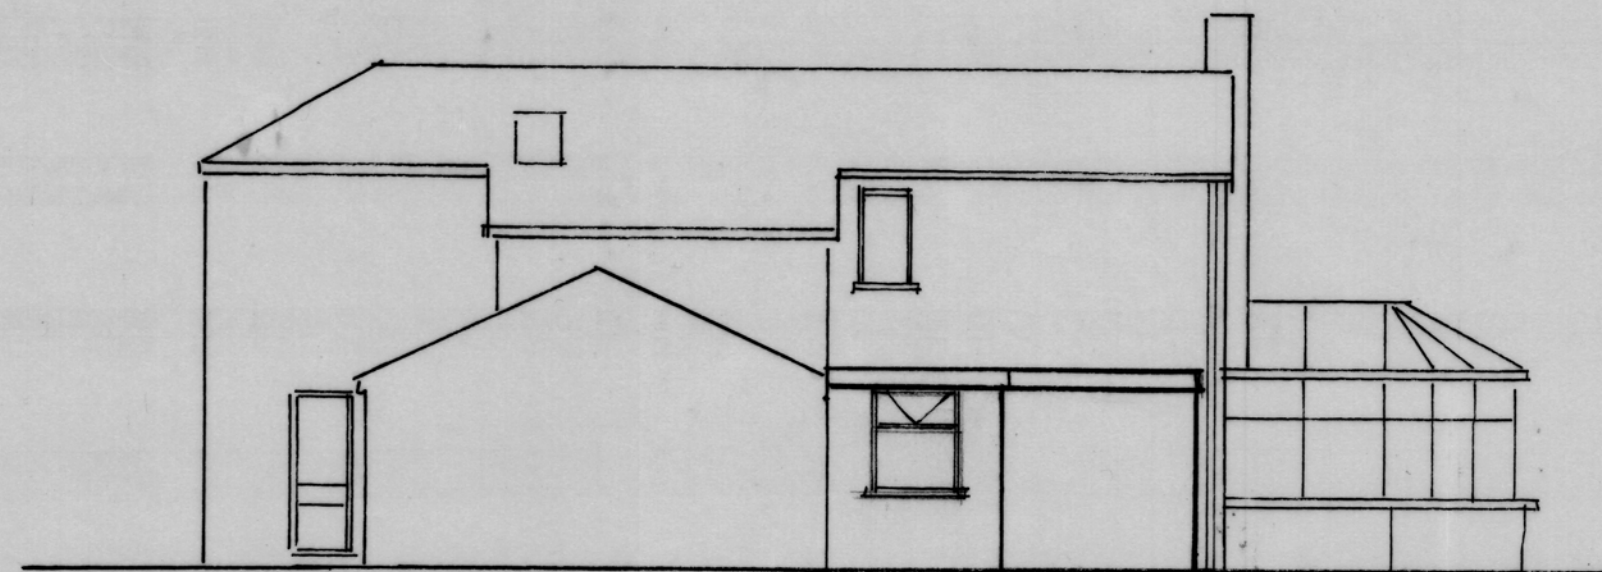

Proposed Side Elevation

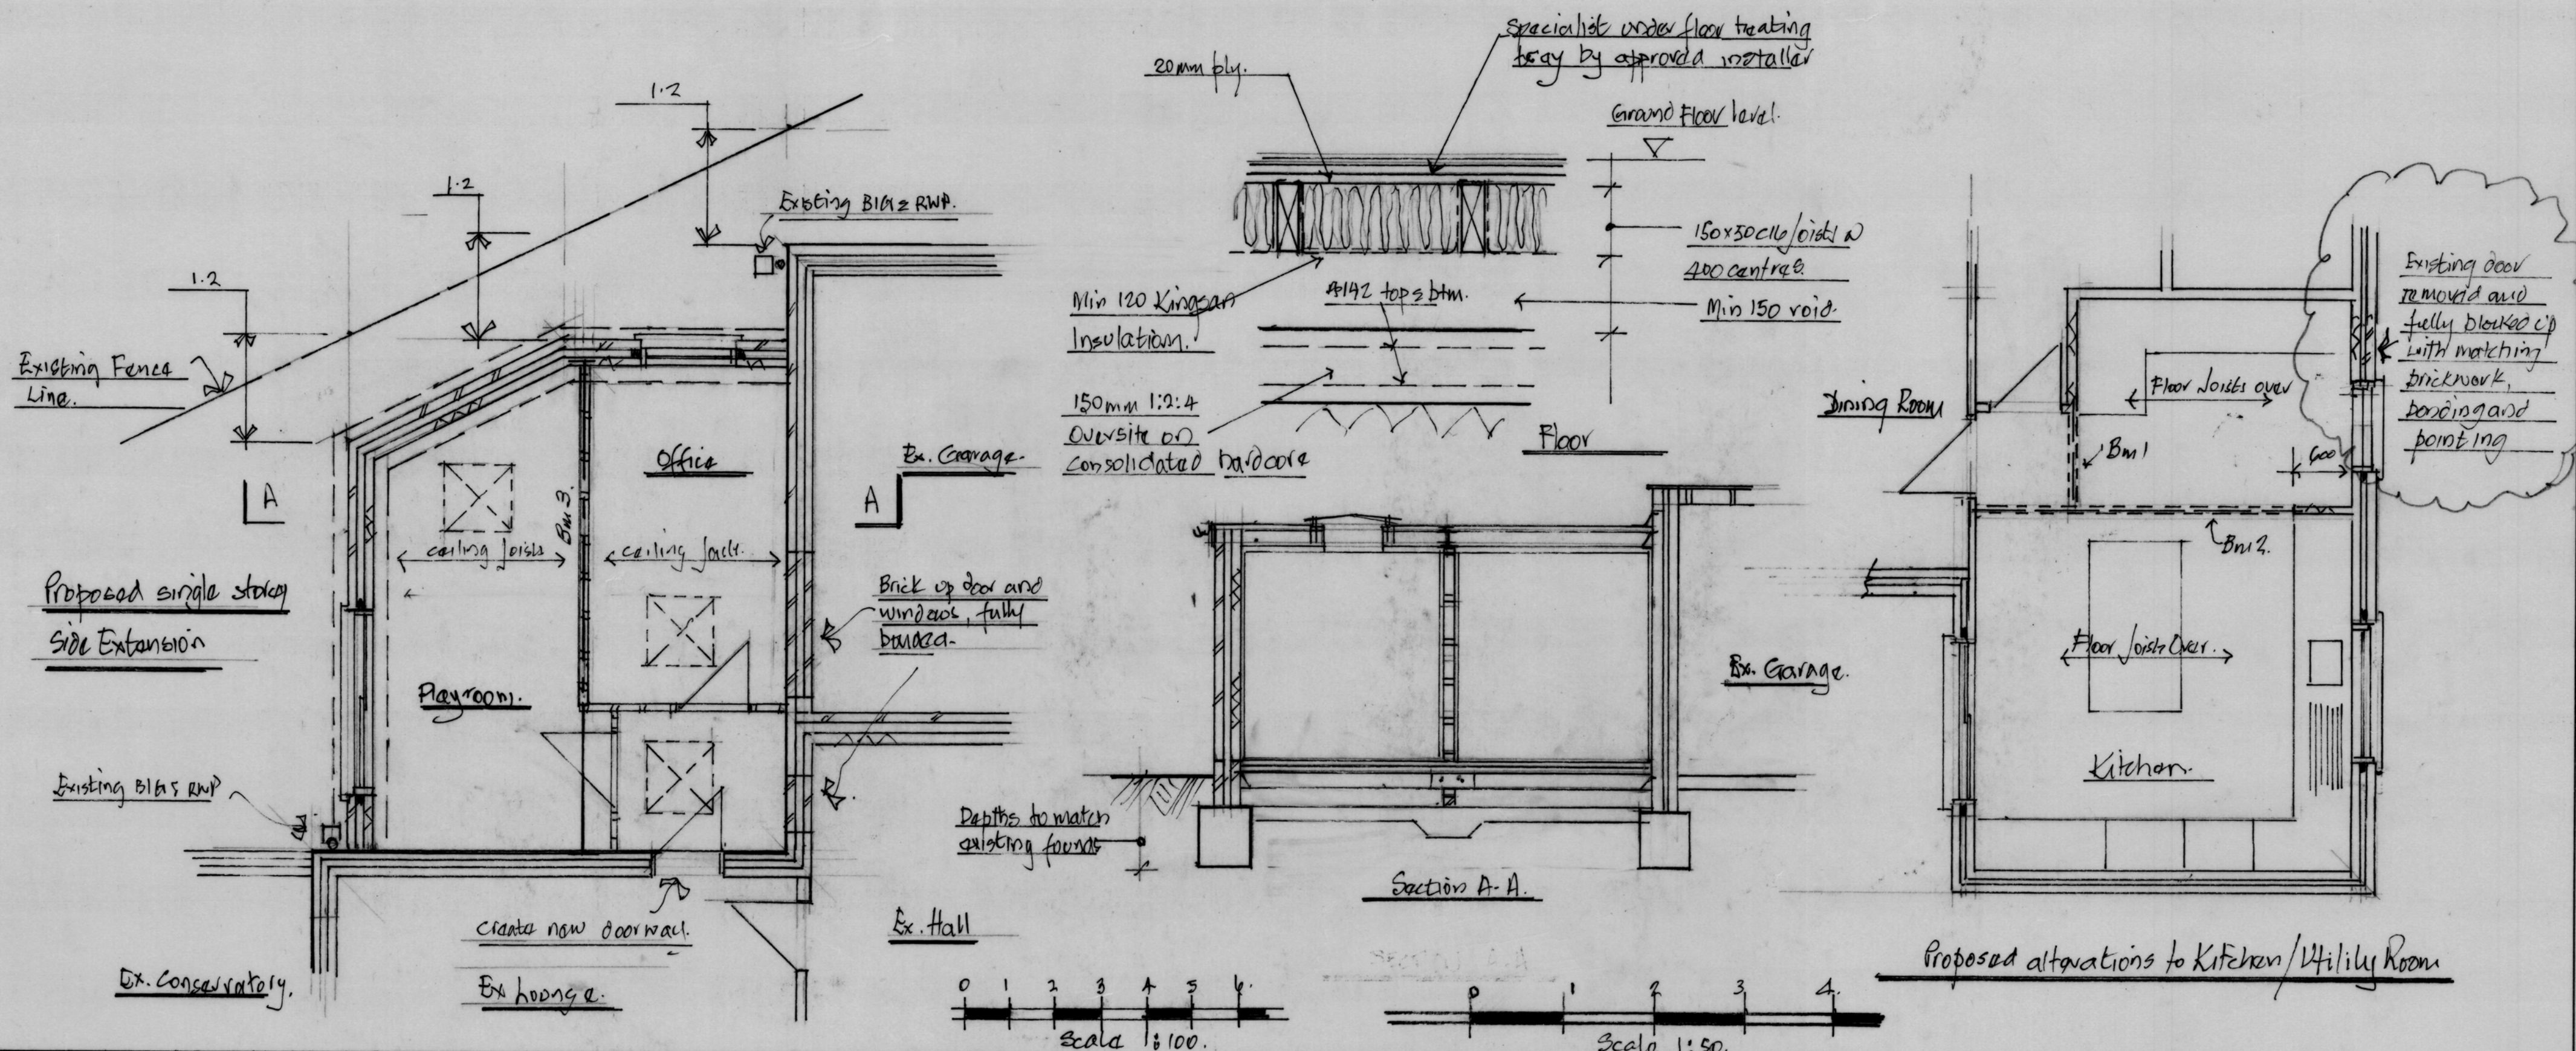

No.	DESCRIPTION	CHK'D	APP'D	DATE
1	Utility Room door removed and bricked up.			01/12/22
REVISIONS				

17 WATER TOWER CLOSE
UXBRIDGE
UB10 1X0

SINGLE STOREY SIDE EXTENSION
AND ALTERATION TO KITCHEN/
UTILITY ROOM

DRAWN	TRACED	CHECKED	APPROVED	DATE	SCALE
RA					1:100 1:50.
DRAWING No. RAK/2022/2/A					