





EXISTING GROUND FLOOR

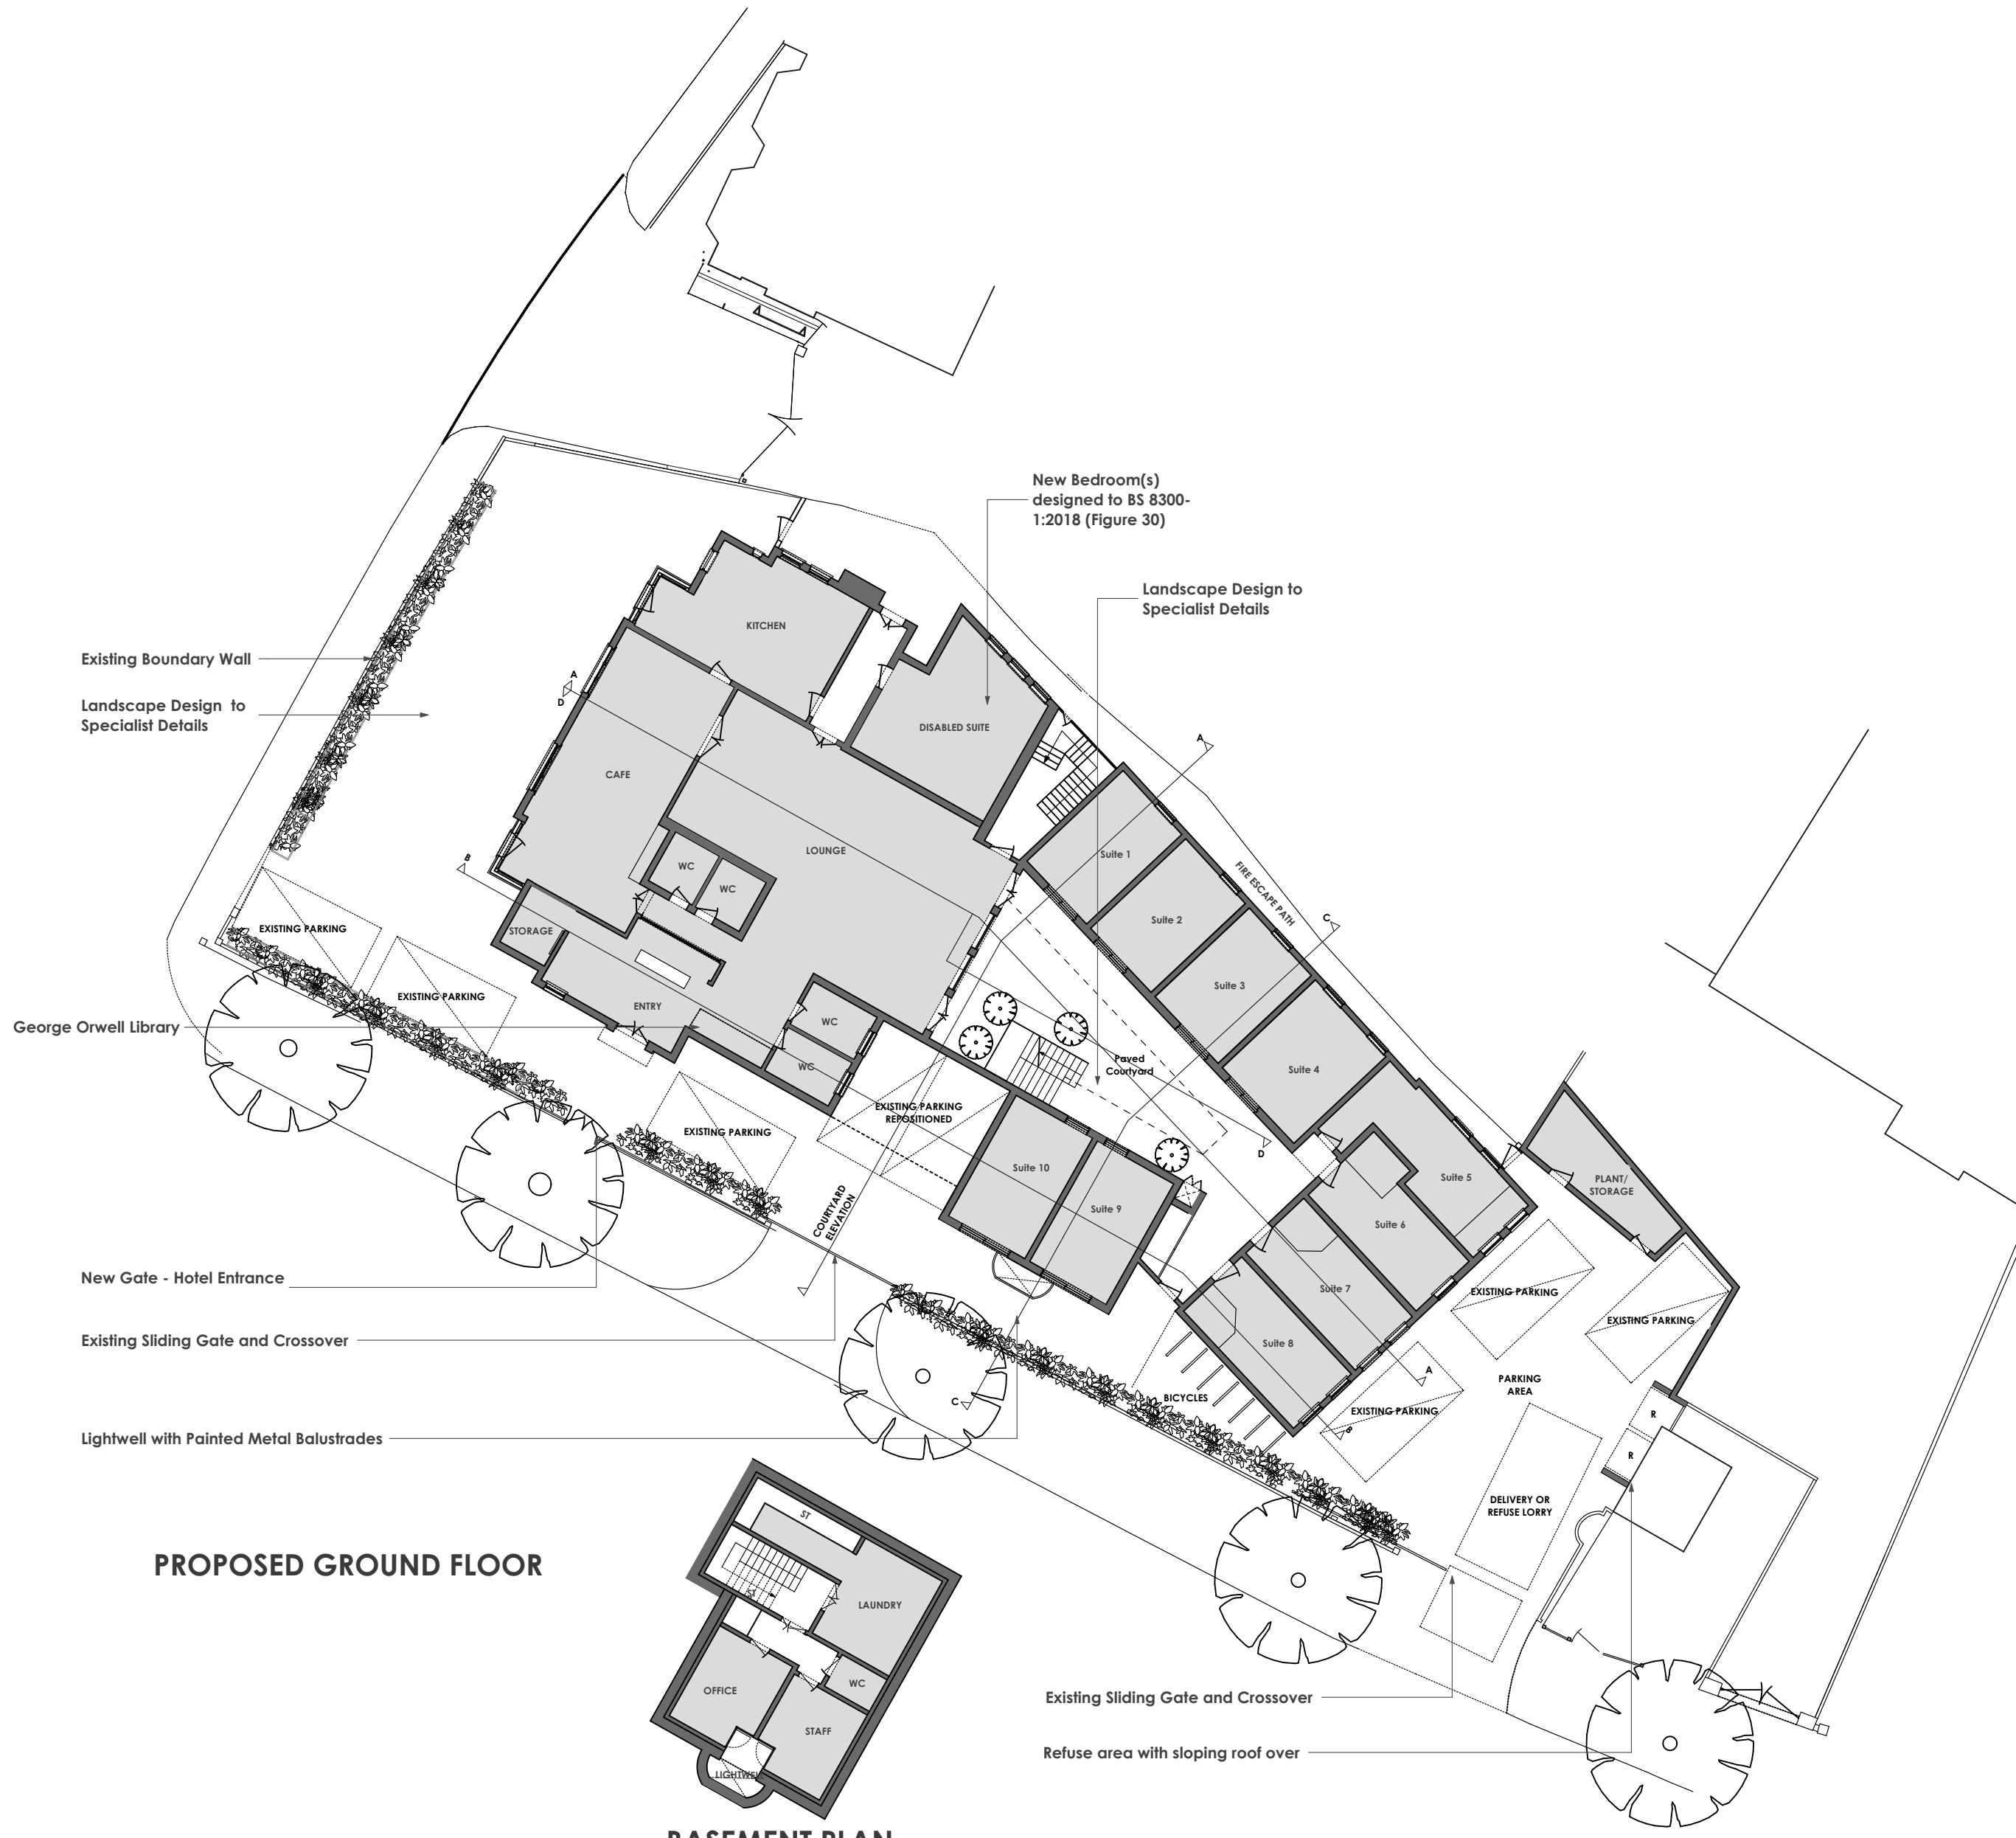

PROPOSED GROUND FLOOR

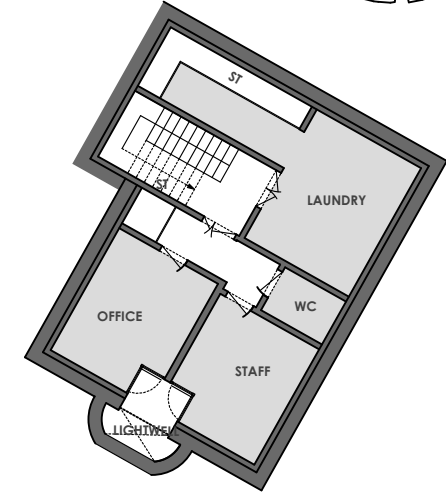

RASCAMMENT PLAN



SCALE BAR (METERS)

PTP
architects
London

Walmer Courtyard
225 Walmer Road
Holland Park
London W11 4EY
Tel : 0207 - 221 5568
E-mail: mail@ptp-architects.com

Site : FOUNTAIN HOTEL

Org no : FHH- PP-206 REVA

COMPARISON
EXISTING AND PROPOSED
Title : GROUND FLOOR PLAN

Date : 01 DECEMBER 2021

Scale : 1:200 @ A3

Do not scale this from drawing :
All dimensions to be checked on site

Rev.	Date
A	24.03.22

PLANNING APPLICATION

Last Revision - note :
A Drawing Amended
as Per Planner's Comments

Copyright in this drawing remains with architects PTP Architects
London Ltd and no express or implied licence is granted by way of
this drawing or otherwise to reproduce this drawing or the design
contained in it