




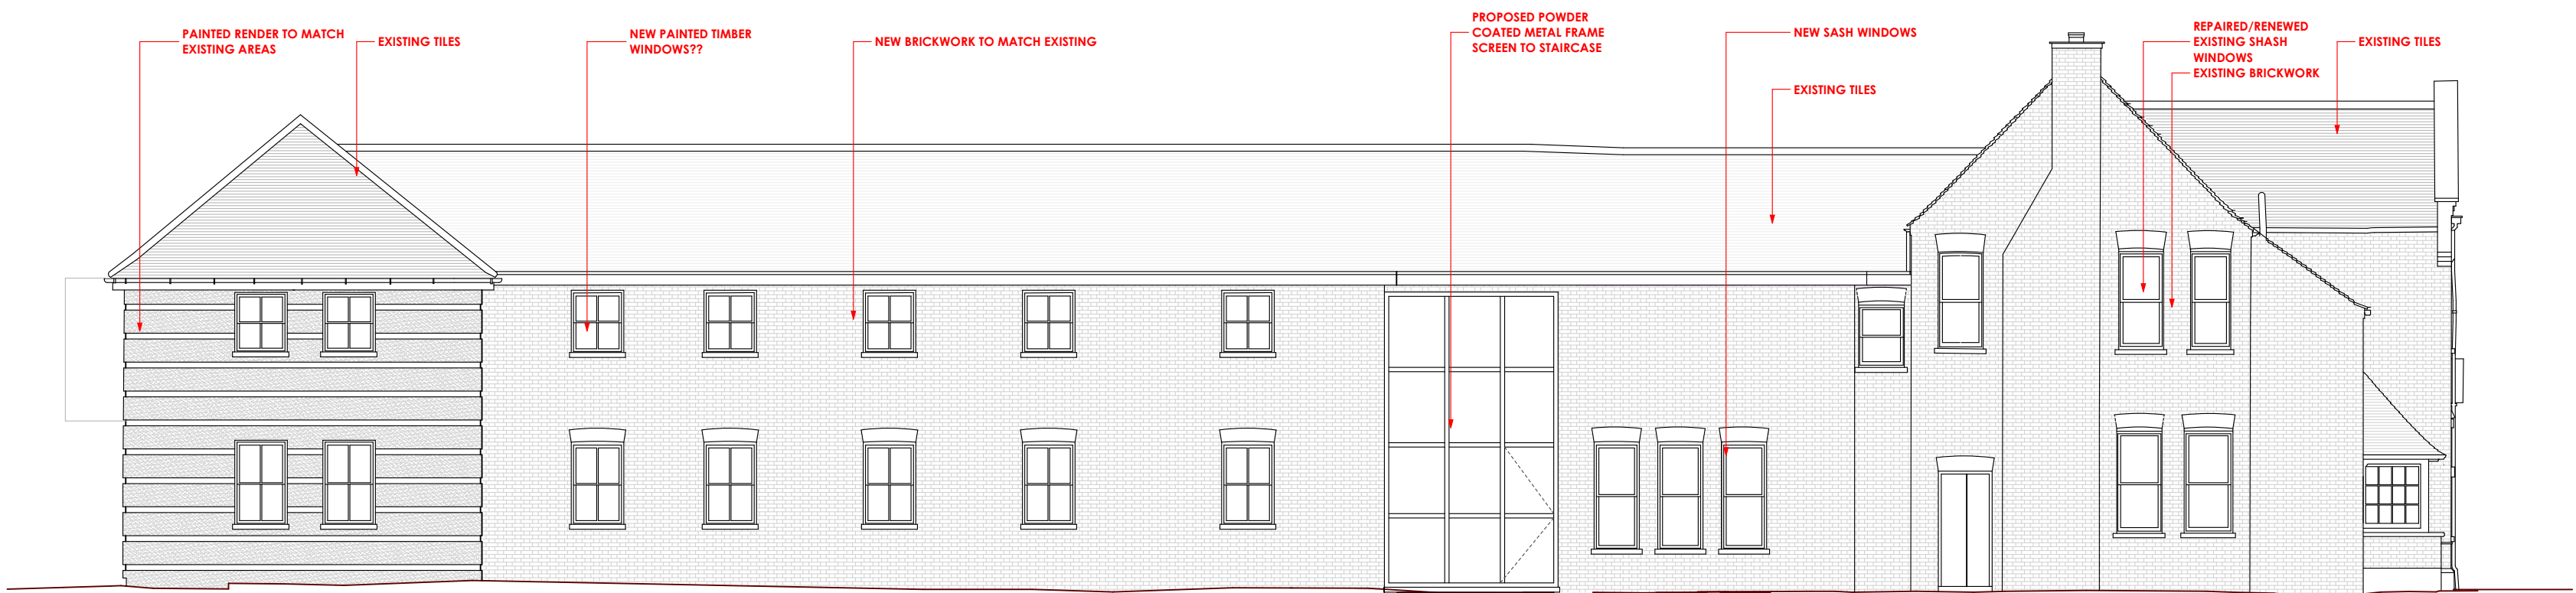

PROPOSED NORTH ELEVATION

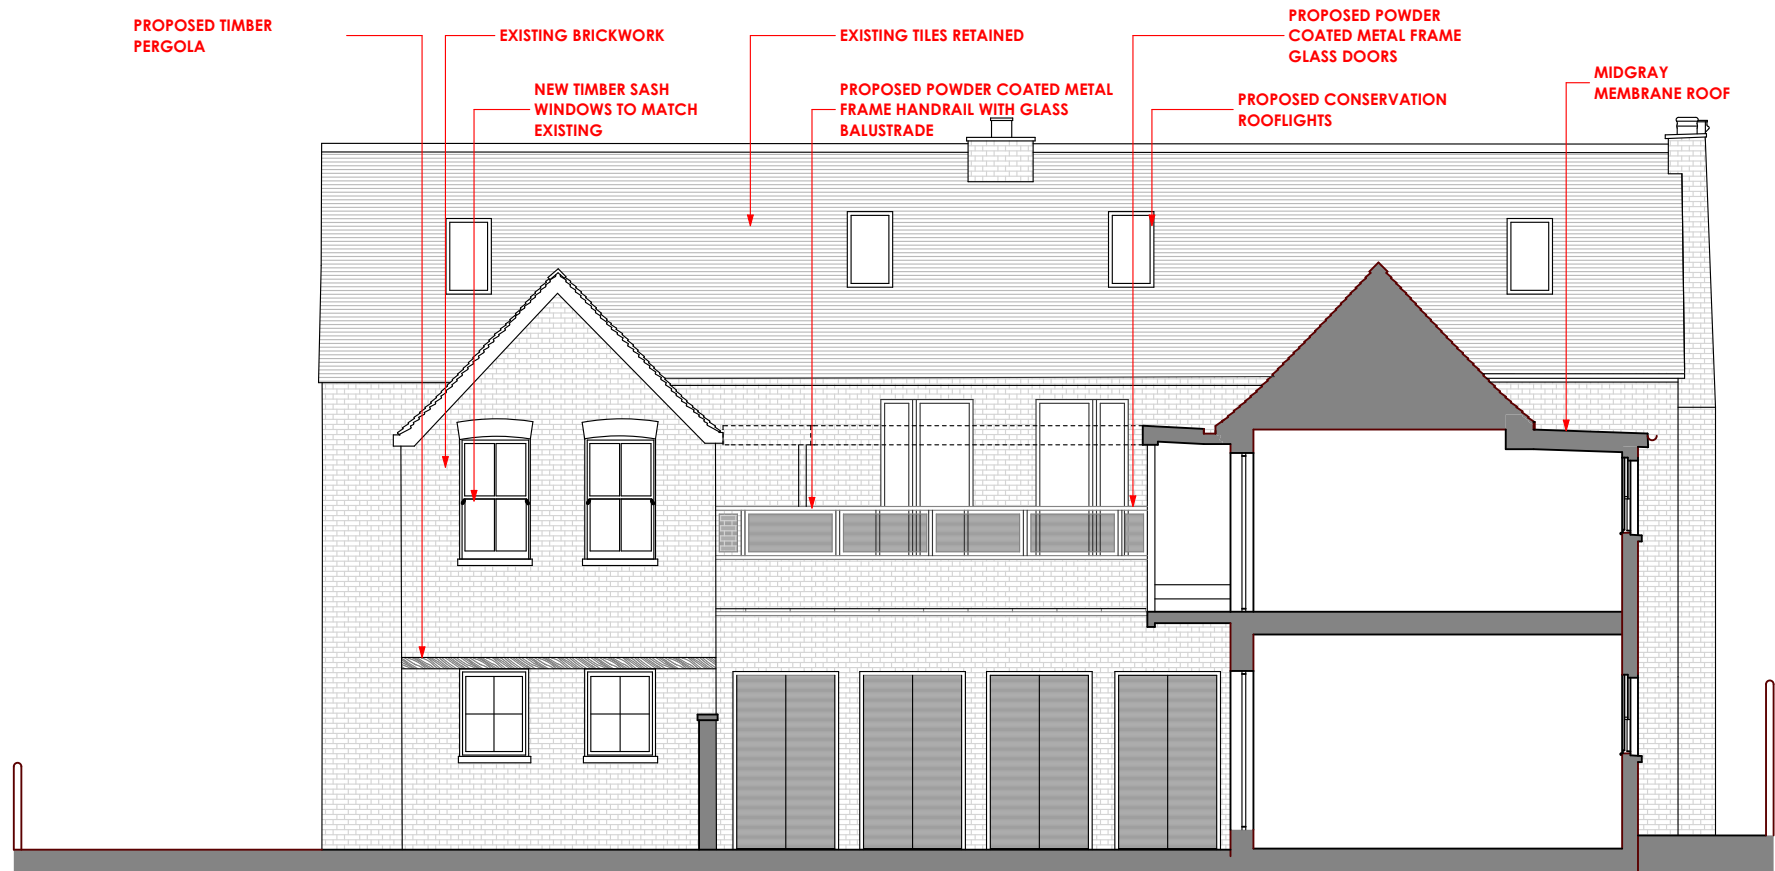

PROPOSED COURTYARD ELEVATION

 

SCALE BAR (METERS)

PTP	
architects London	
Walmer Courtyard 225 Walmer Road Holland Park London W11 4EY Tel : 0207 - 221 5568 E-mail: mail@ptp-architects.com	
Site : FOUNTAIN HOTEL, UB3 2LW	
Org no : FHH-PP-205	
PROPOSED ELEVATIONS Title : (NORTH, COURTYARD EAST)	
Date : 08/12/2021	
Scale : 1:100 @ A1	
Do not scale this from drawing : All dimensions to be checked on site	
Rev.	Date
Last Revision - note :	
PLANNING APPLICATION	
Copyright in this drawing remains with architects PTP Architects London Ltd and no express or implied licence is granted by way of this drawing or otherwise to reproduce this drawing or the design contained in it	