




WEST ELEVATION



EXISTING SOUTH ELEVATION




EXISTING COURTYARD ELEVATION

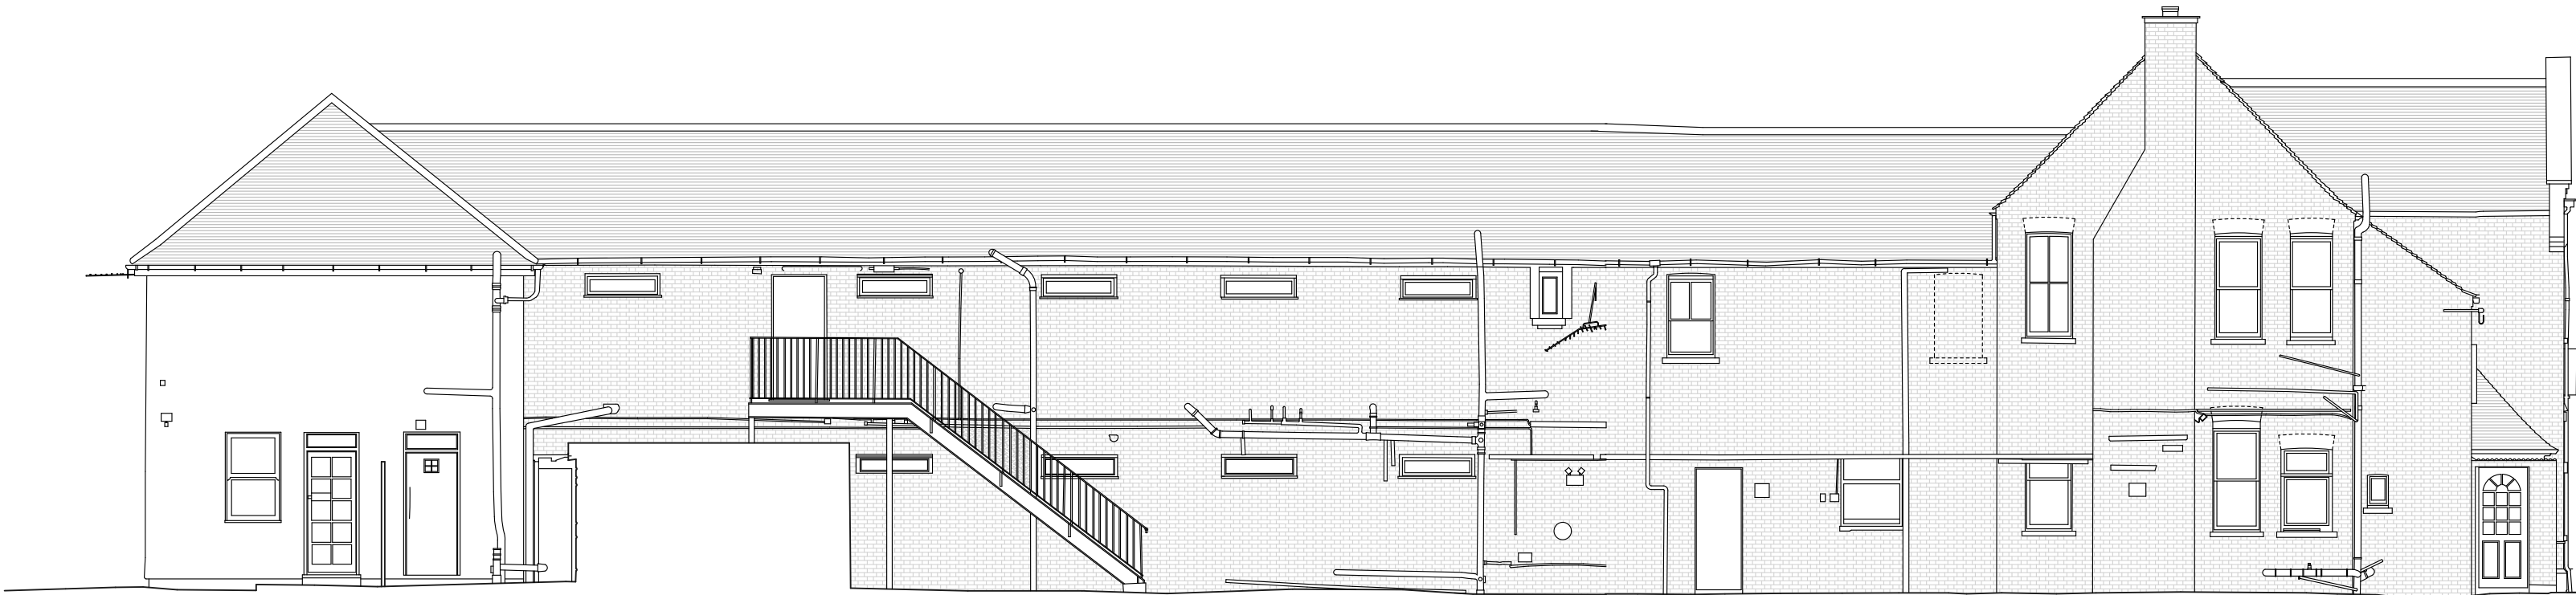

EXISTING NORTH ELEVATION



EXISTING EAST ELEVATION

 

SCALE BAR (METERS)



PTP
architects
London

Walmer Courtyard
225 Walmer Road
Holland Park
London W11 4EY
Tel : 0207 - 221 5568
E-mail: mail@ptp-architects.com

Site : FOUNTAIN HOTEL, UB3 2LW

Org no : FHH-EX-104

AS EXISTING
Title : ELEVATIONS

Date : 08/12/2021

Scale : 1:100 @ A1

Do not scale this from drawing :
All dimensions to be checked on site

Rev.	Date

Last Revision - note :

PLANNING APPLICATION

Copyright in this drawing remains with architects PTP Architects
London Ltd and no express or implied licence is granted by way of
this drawing or otherwise to reproduce this drawing or the design
contained in it