

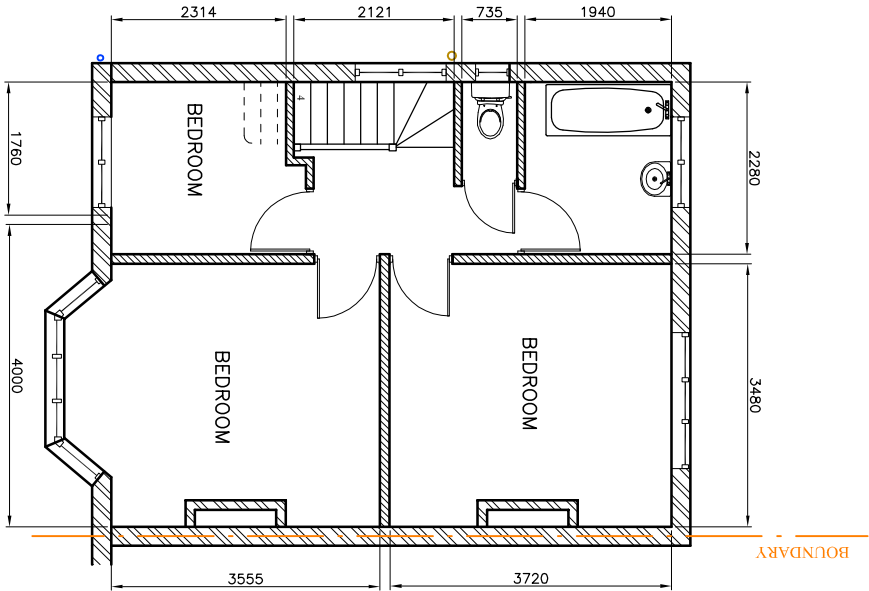
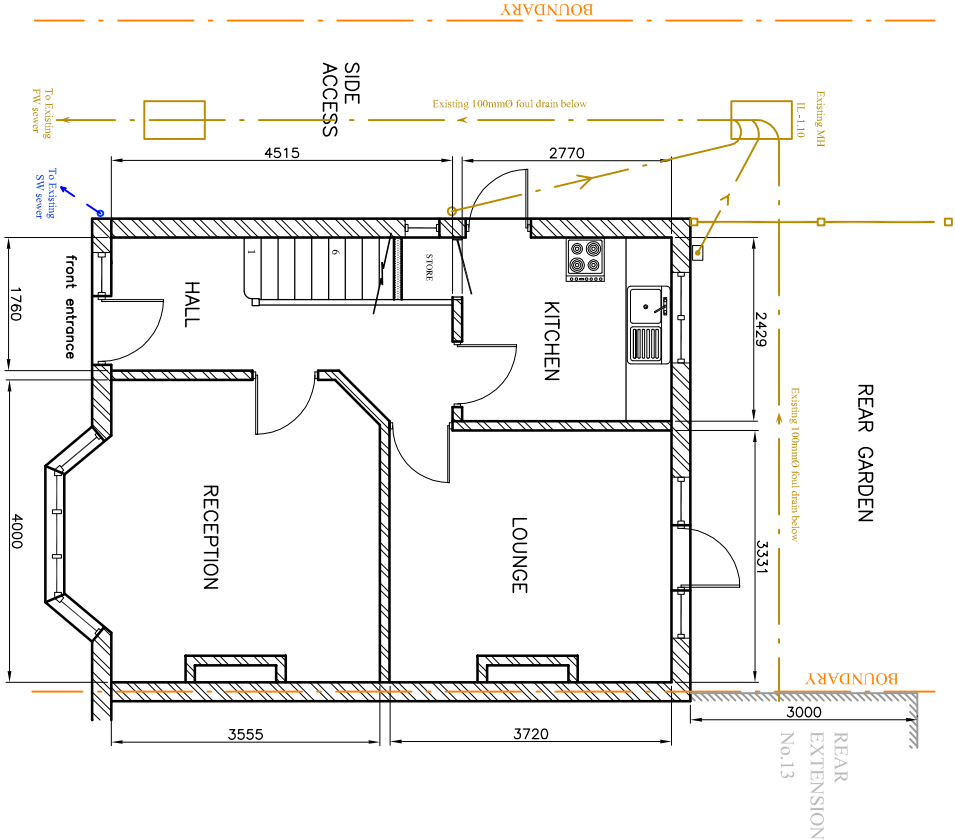
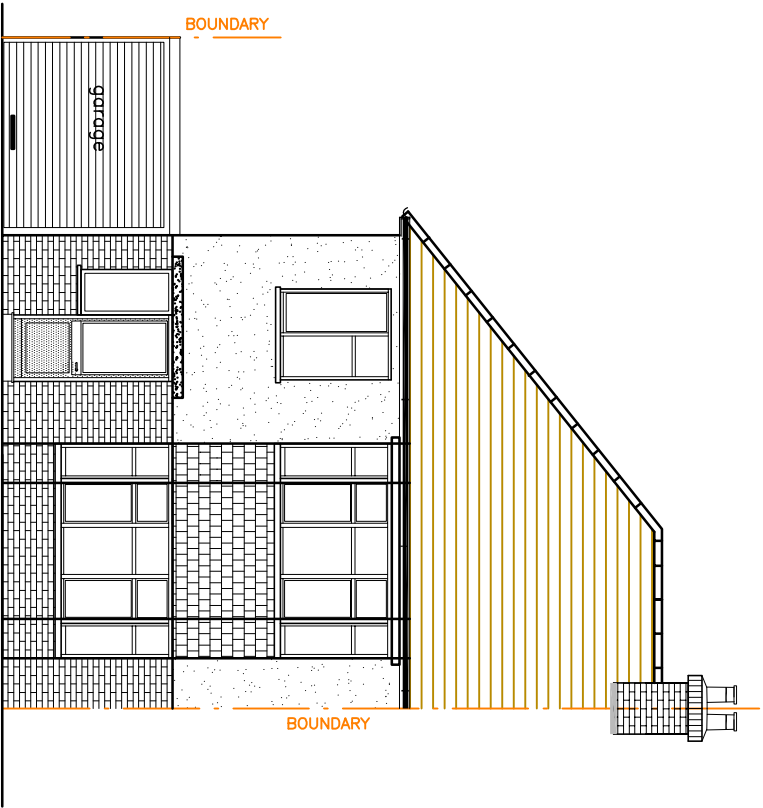


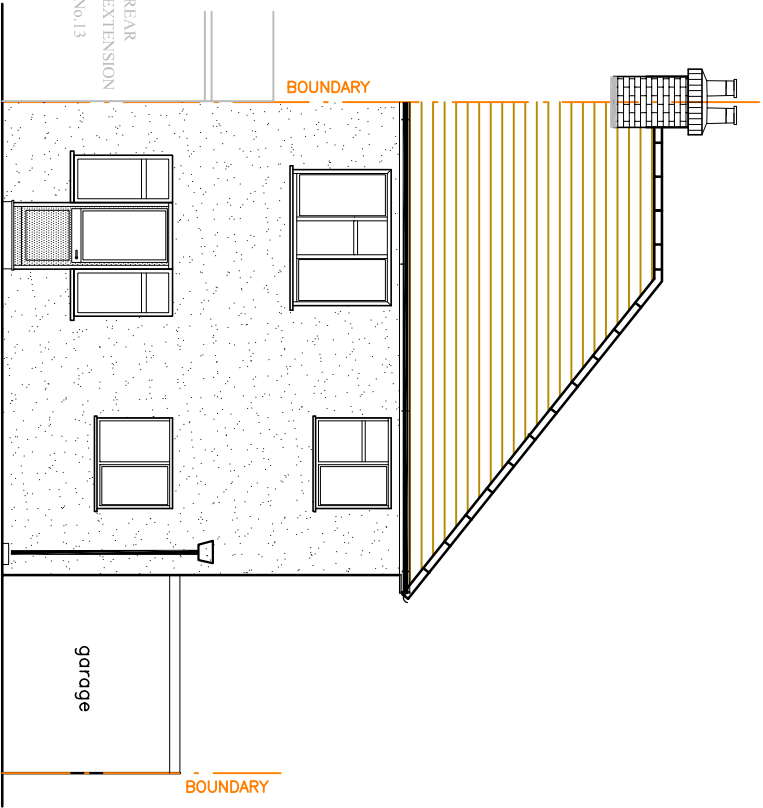

EXISTING GROUND FLOOR PLAN

EXISTING FIRST FLOOR PLAN

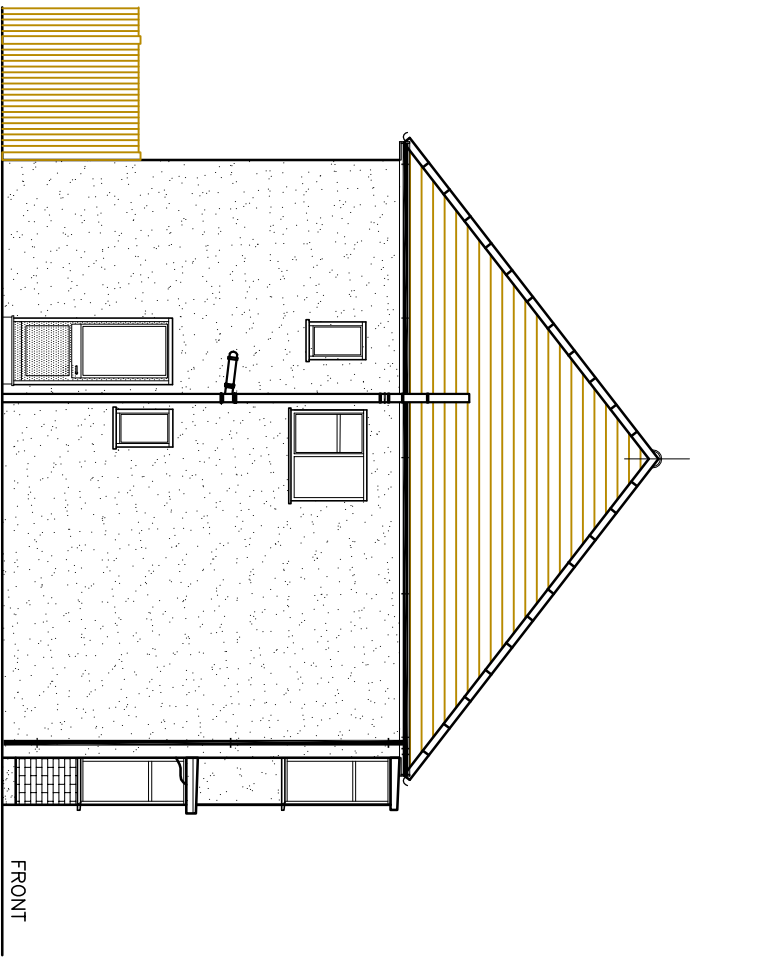

EXISTING SIDE ELEVATION

EXISTING REAR ELEVATION

EXISTING FRONT ELEVATION

Location	Project	Drawing Title	PLANNING	Scale : 1:100@A3	Date : FEB 2022
11 CLOVELLY AVENUE ICKENHAM, UB10 8PR	LOFT CONVERSION WITH REAR DORMER AND HIP TO GABLE CONVERSION& FRONT PORCH	EXISTING PLANS & ELEVATIONS		Drawing number	Rev
				SE/11CA/01	—