

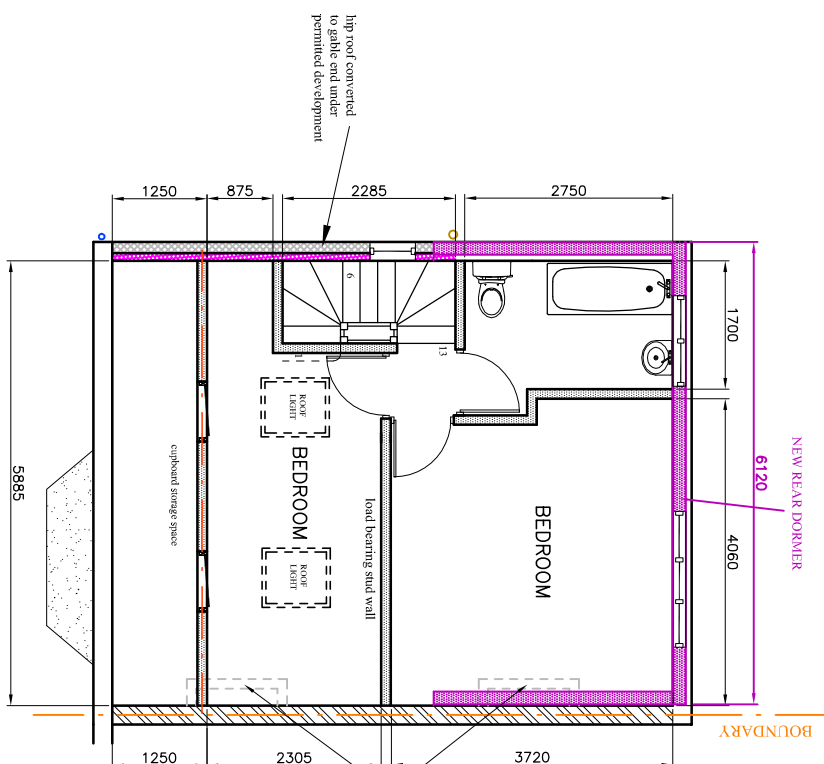
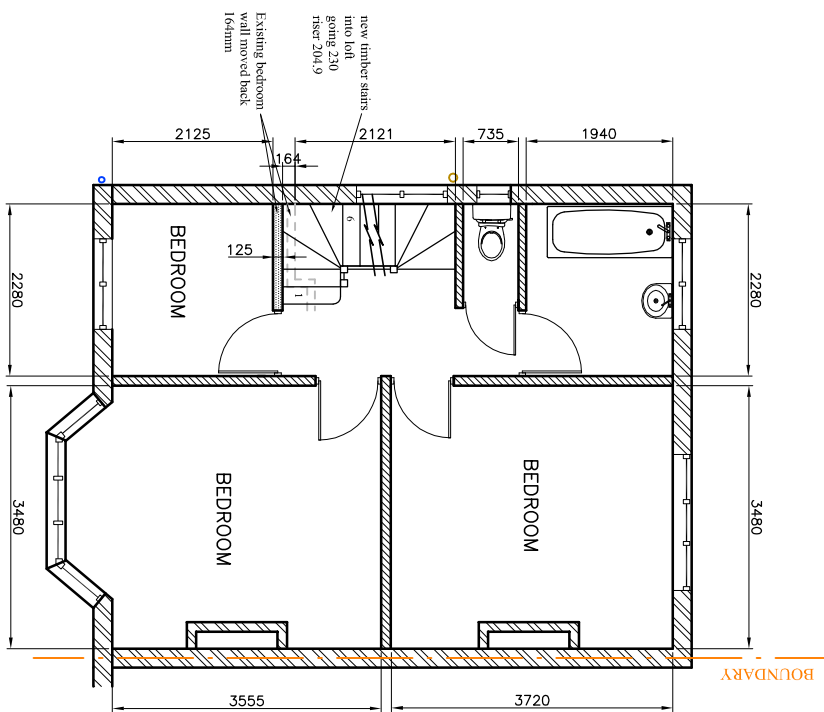
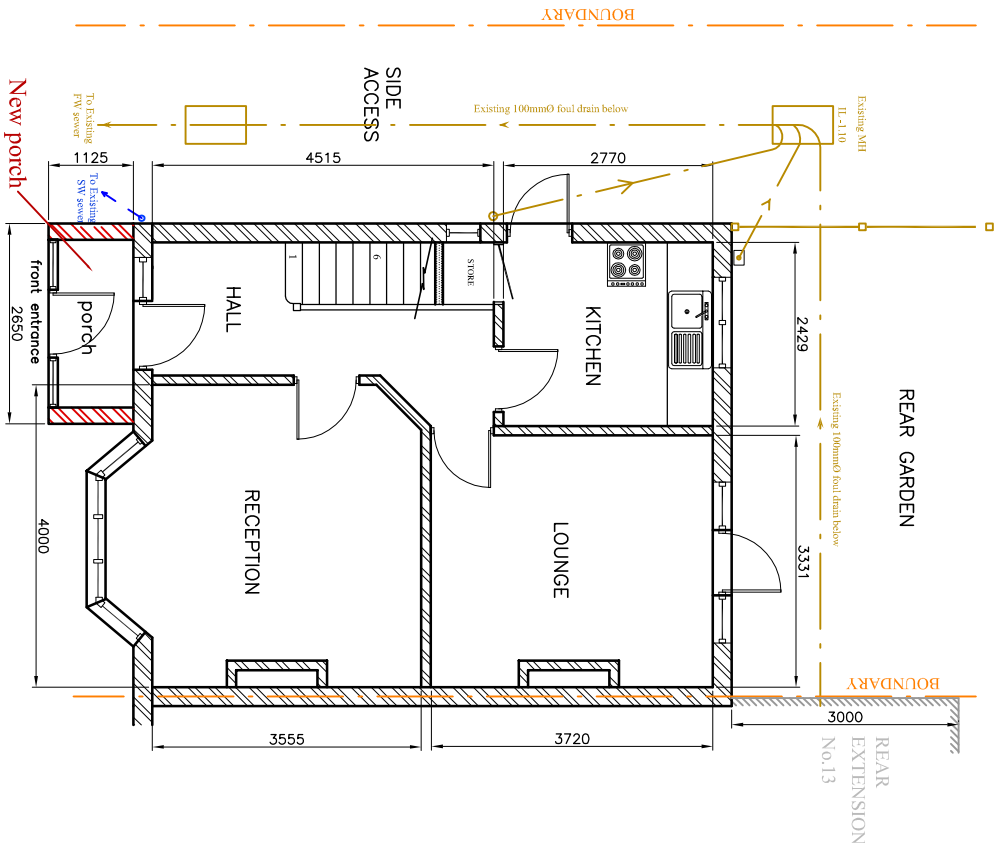


 


PROPOSED FIRST FLOOR PLAN


PROPOSED LOFT FLOOR PLAN

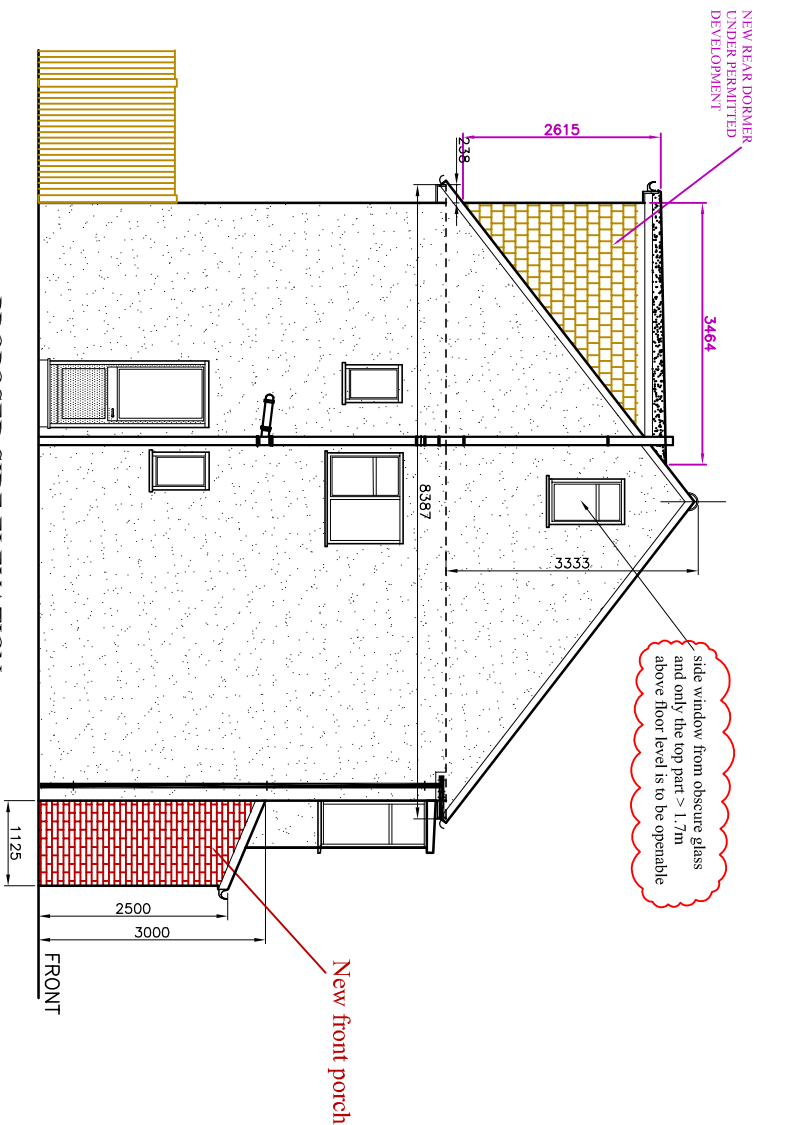

PROPOSED SIDE ELEVATION

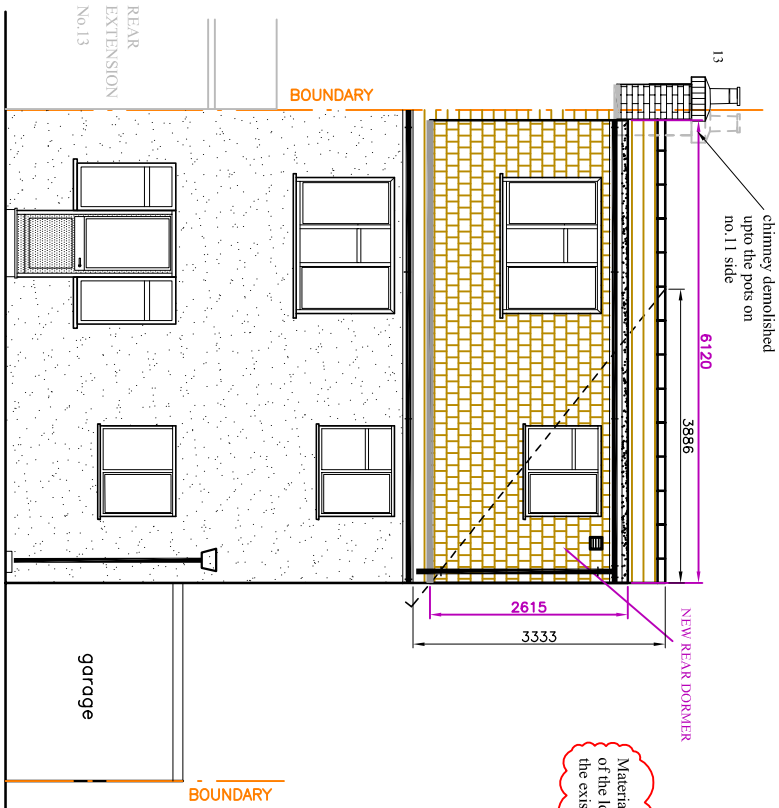

PROPOSED REAR ELEVATION

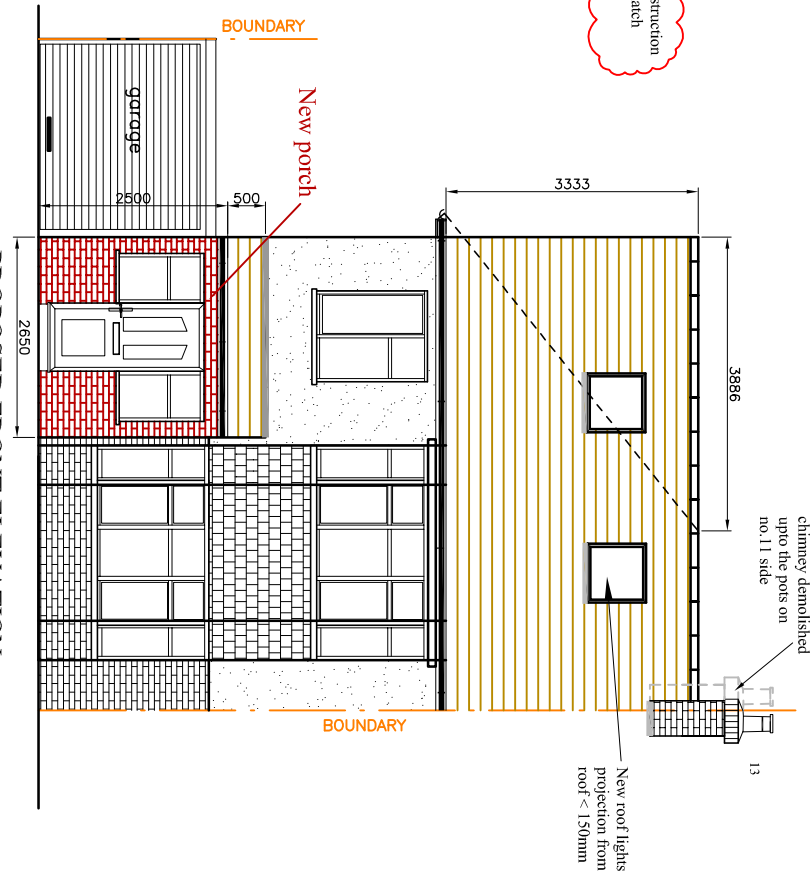

PROPOSED FRONT ELEVATION

Location	Project	Drawing Title	Scale : 1:100@A3	Date : APR 2022
11 CLOVELLY AVENUE ICKENHAM, UB10 8PR	LOFT CONVERSION WITH REAR DORMER AND HIP TO GABLE CONVERSION& FRONT PORCH	PLANNING PROPOSED PLANS & ELEVATIONS	Scale : 1:100@A3	Date : APR 2022
			Drawing number SE/11CA/02	Rev A