


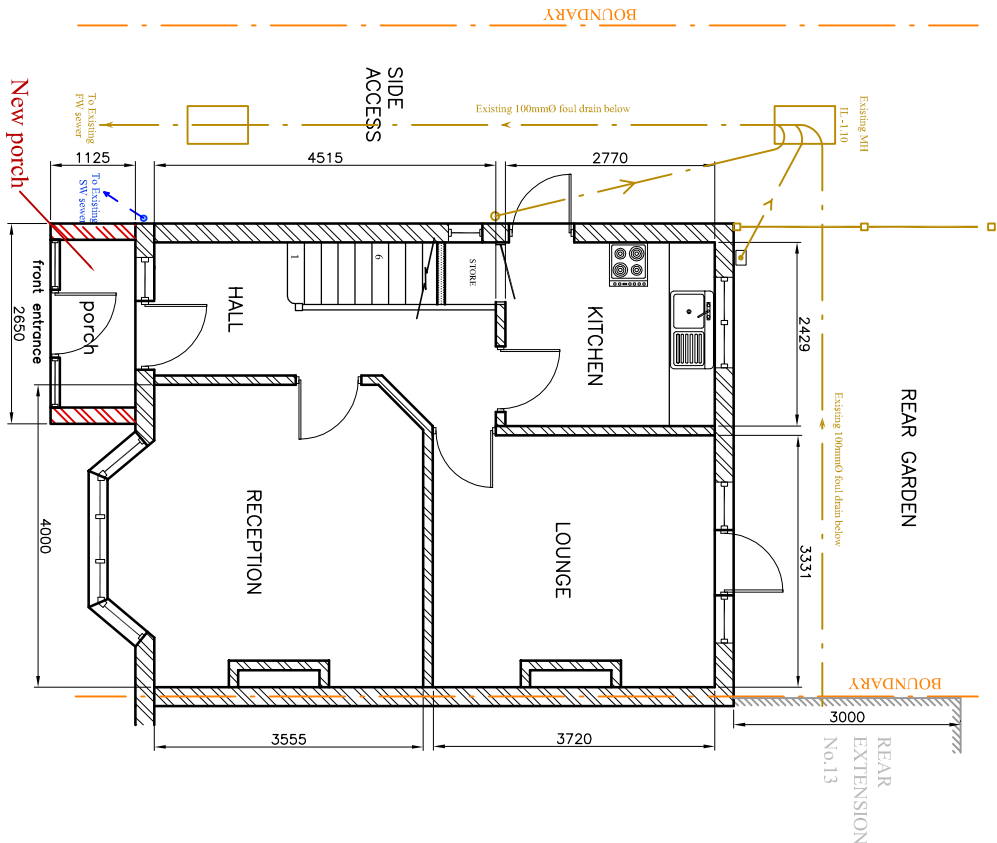


 


PROPOSED FIRST FLOOR PLAN

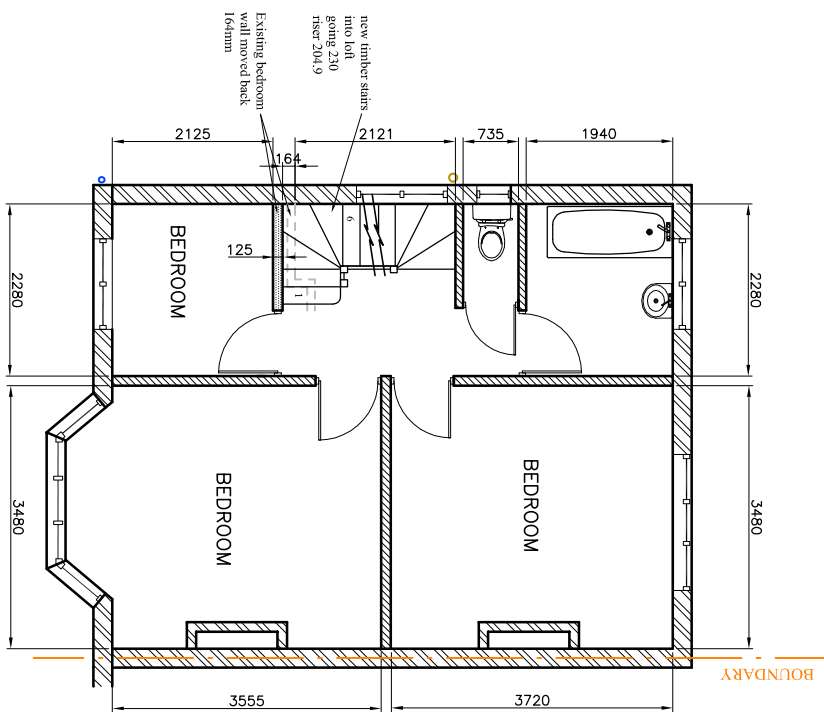


PROPOSED LOFT FLOOR PLAN

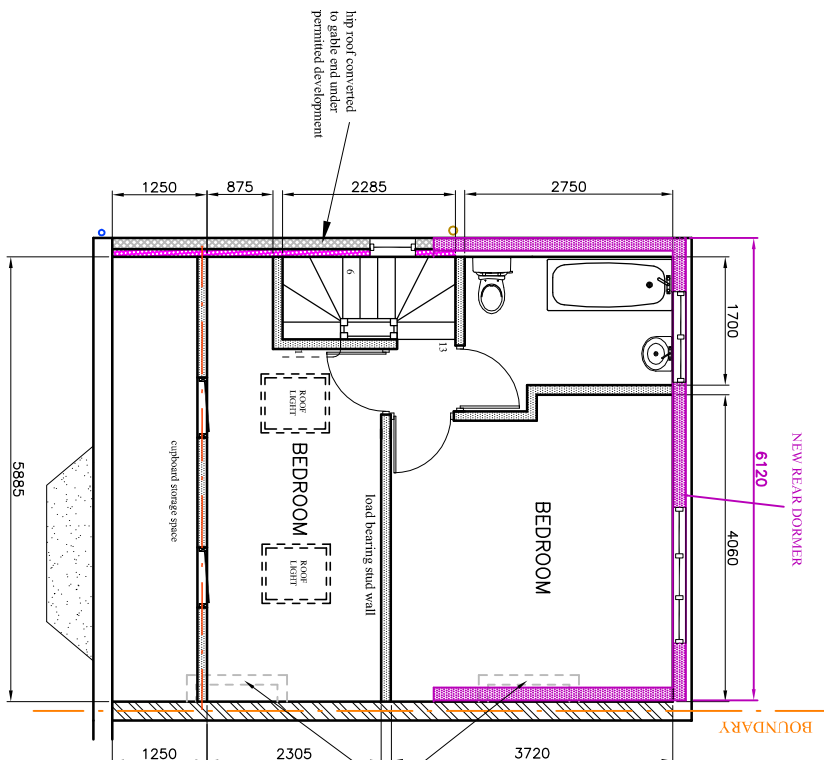


PROPOSED SIDE ELEVATION

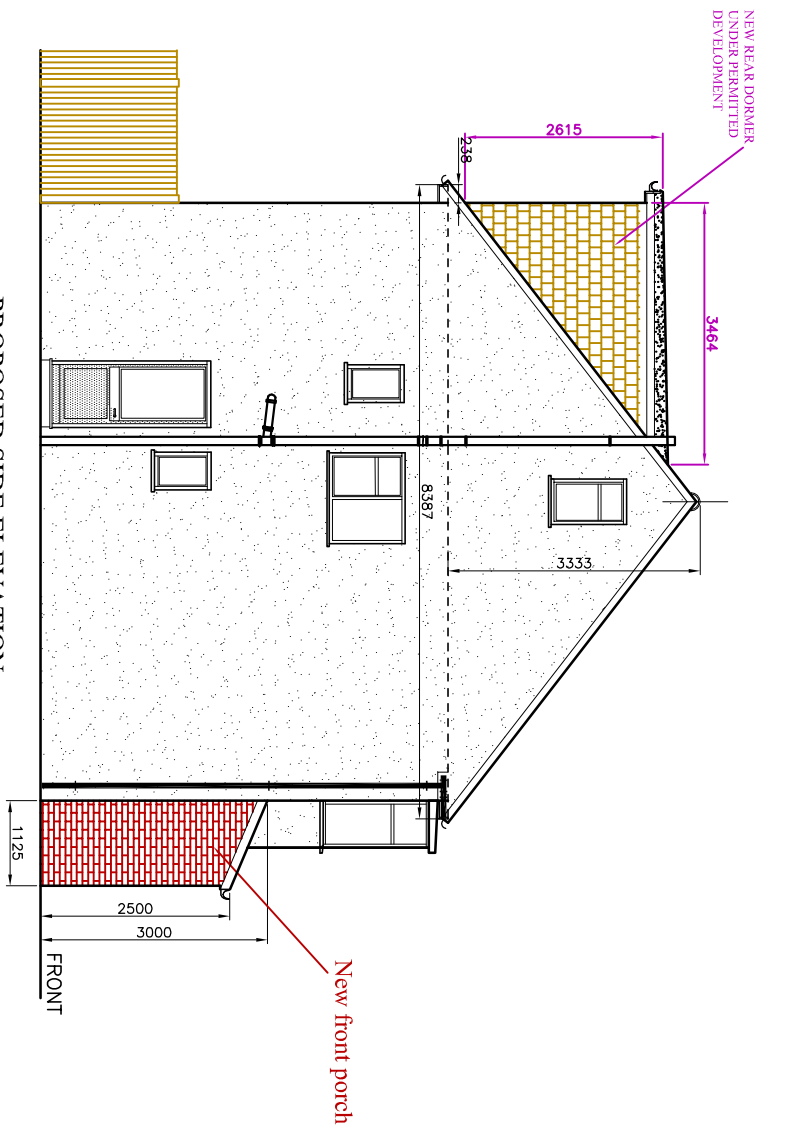

PROPOSED REAR ELEVATION

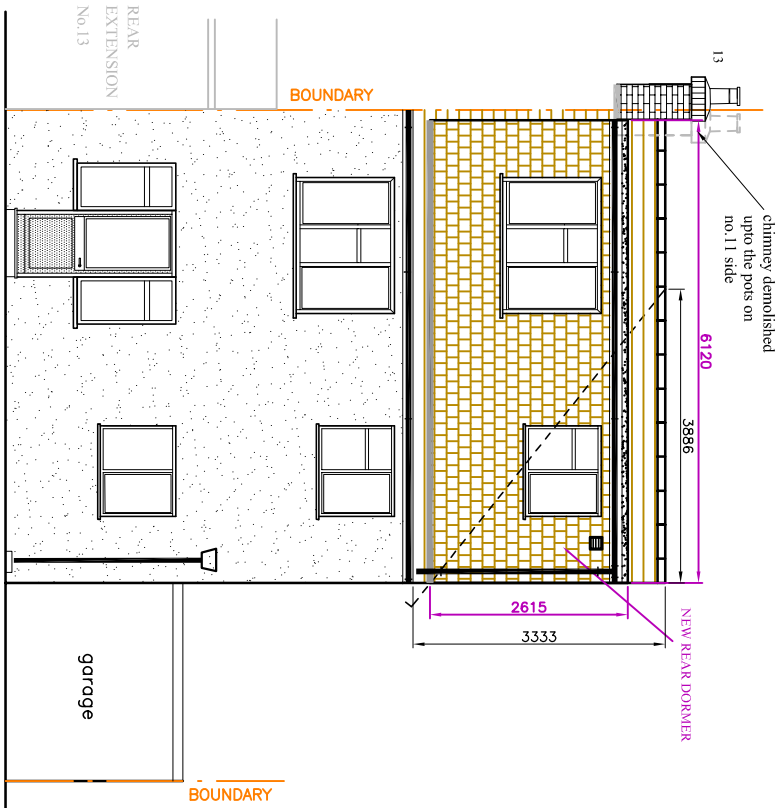

PROPOSED FRONT ELEVATION

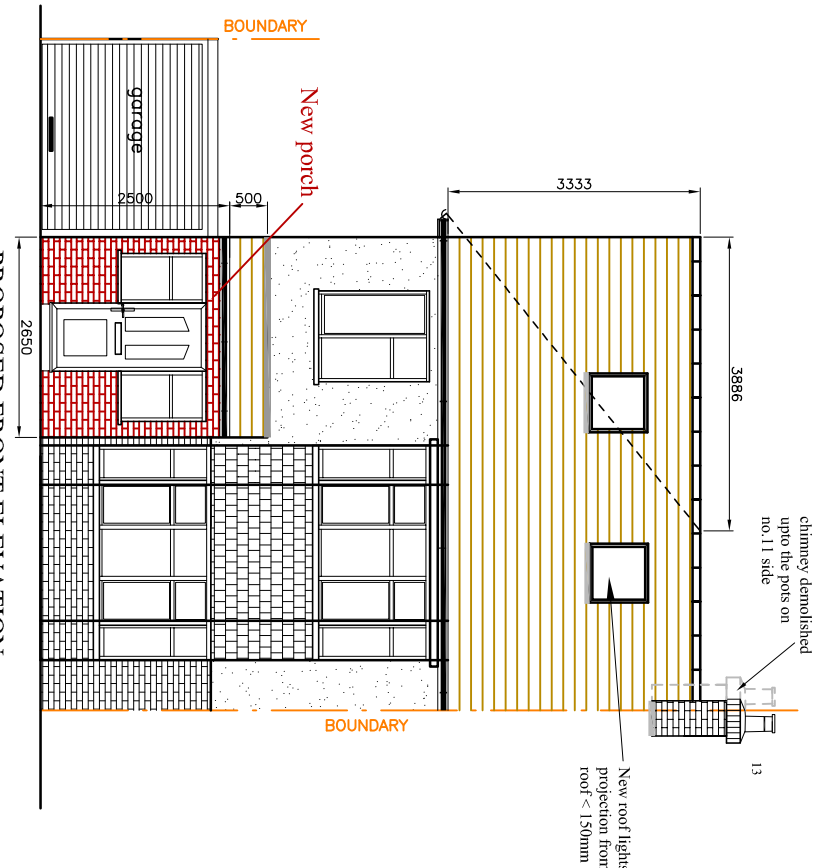

Location	Project	Drawing Title	Scale : 1:100@A3	Date : FEB 2022
11 CLOVELLY AVENUE ICKENHAM, UB10 8PR	LOFT CONVERSION WITH REAR DORMER AND HIP TO GABLE CONVERSION& FRONT PORCH	PLANNING PROPOSED PLANS & ELEVATIONS	SE/11CA/02	Rev