




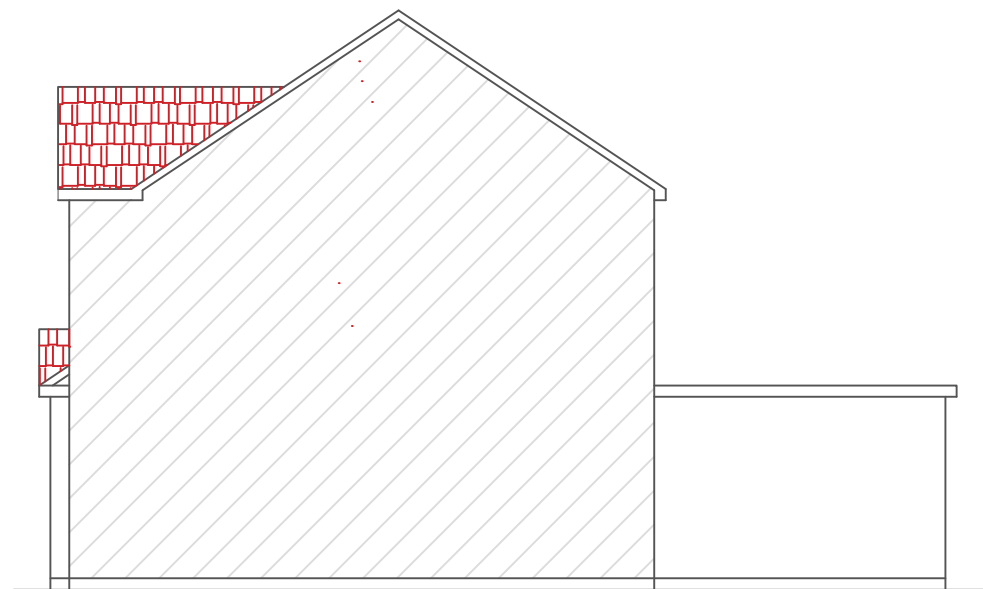


EXISTING SIDE ELEVATION

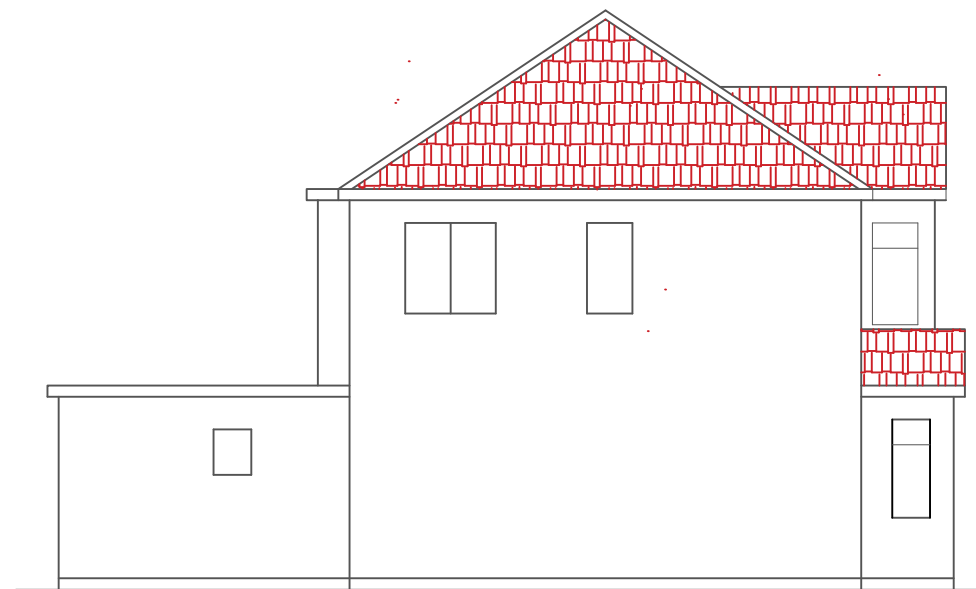


EXISTING SIDE ELEVATION

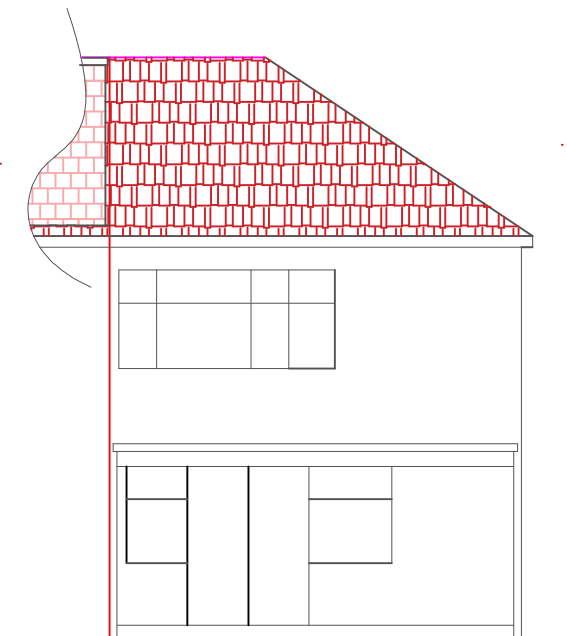


EXISTING REAR ELEVATION

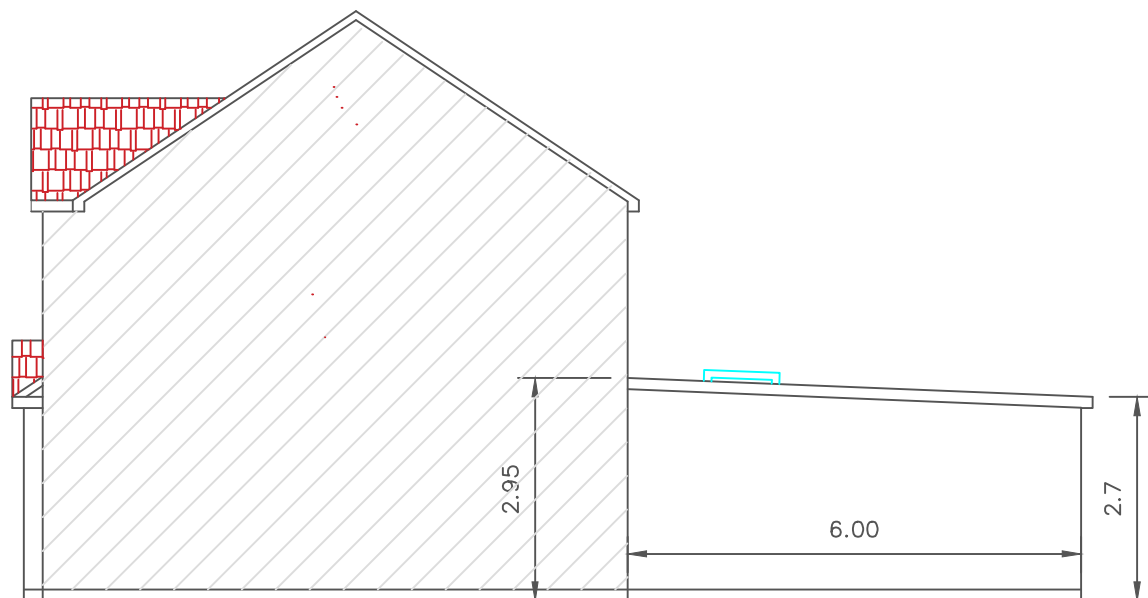

PROPOSED SIDE ELEVATION

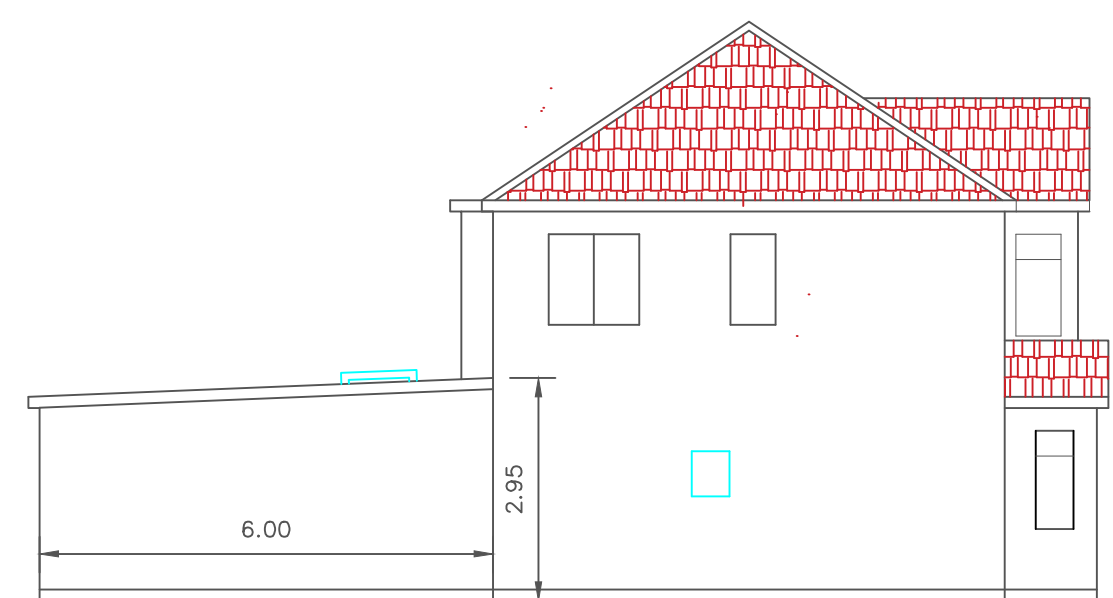

PROPOSED SIDE ELEVATION

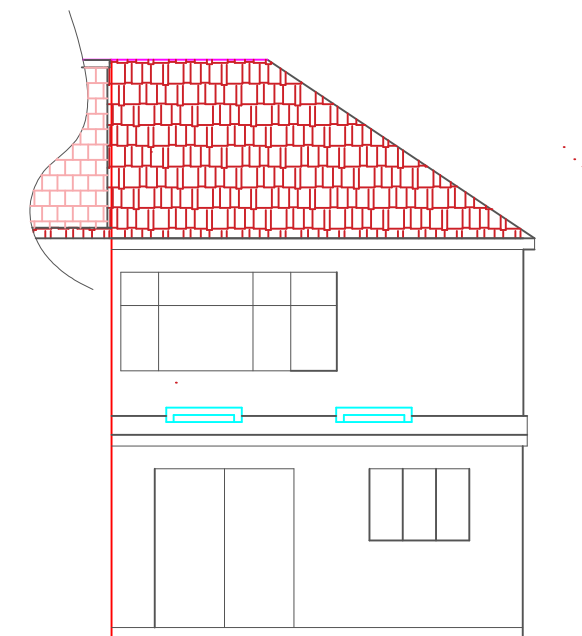

PROPOSED REAR ELEVATION



SCALE BAR 1: 100. @ A3

DWG. NO. EA 36 RR 1B

Dwg by ASB.

Email: engineersassociates@mail.com

Mobile: 07877576865

CLIENT: MR SONU

SINGLE STOREY REAR EXTENSION.

36 ROSEVILLE ROAD.
HAYES. UB3 4QX.

SCALE 1: 100. @ A3.