


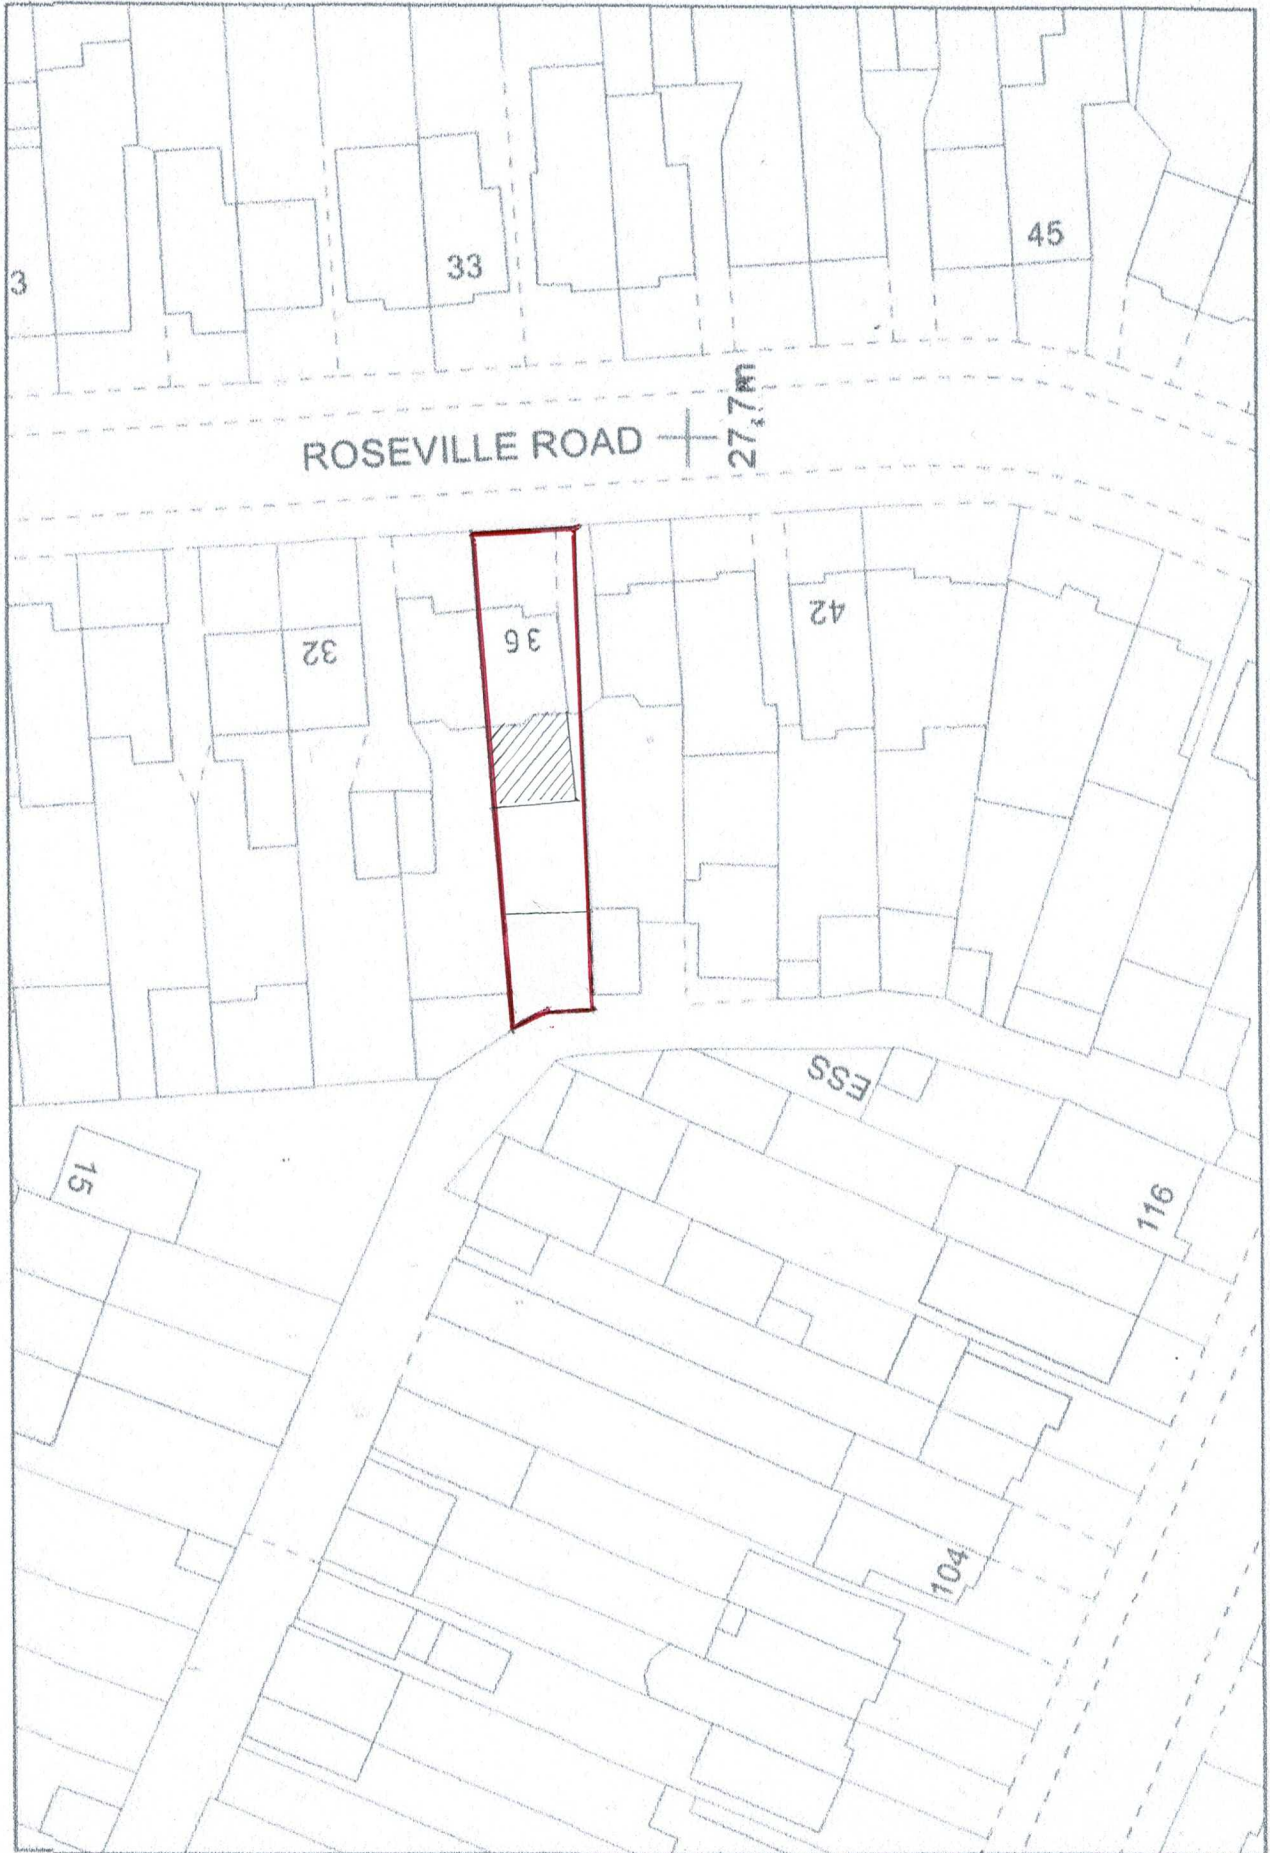

SITE PLAN @ A4

SCALE 1:500

SCALE 1:500

@ A4

