





1 ROOF

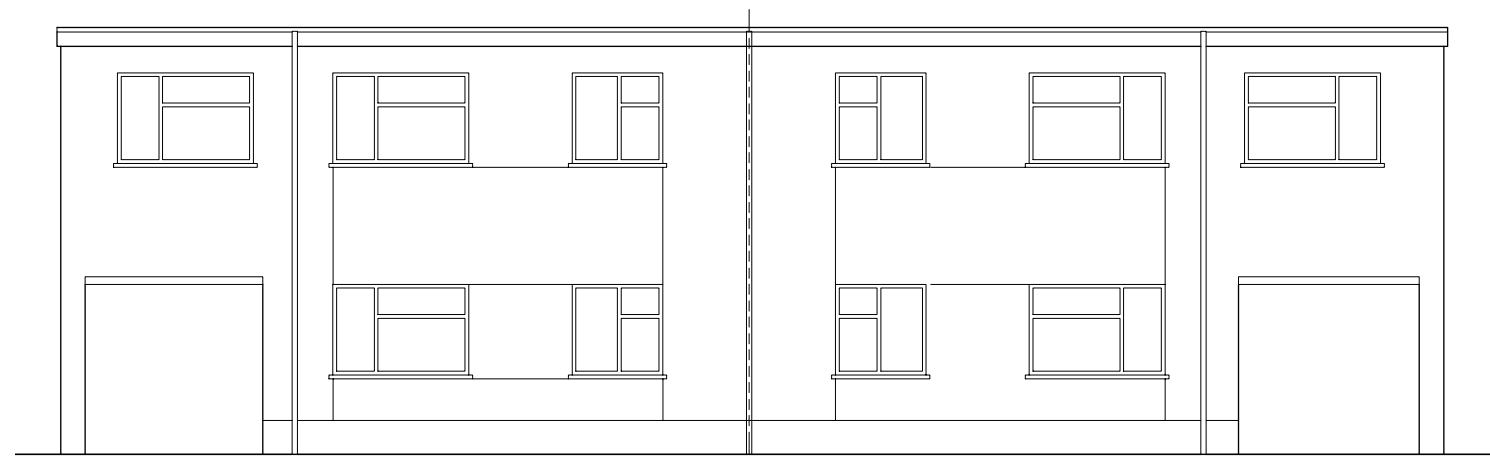


2 NORTH-WEST (front)



3 NORTH-EAST (side)

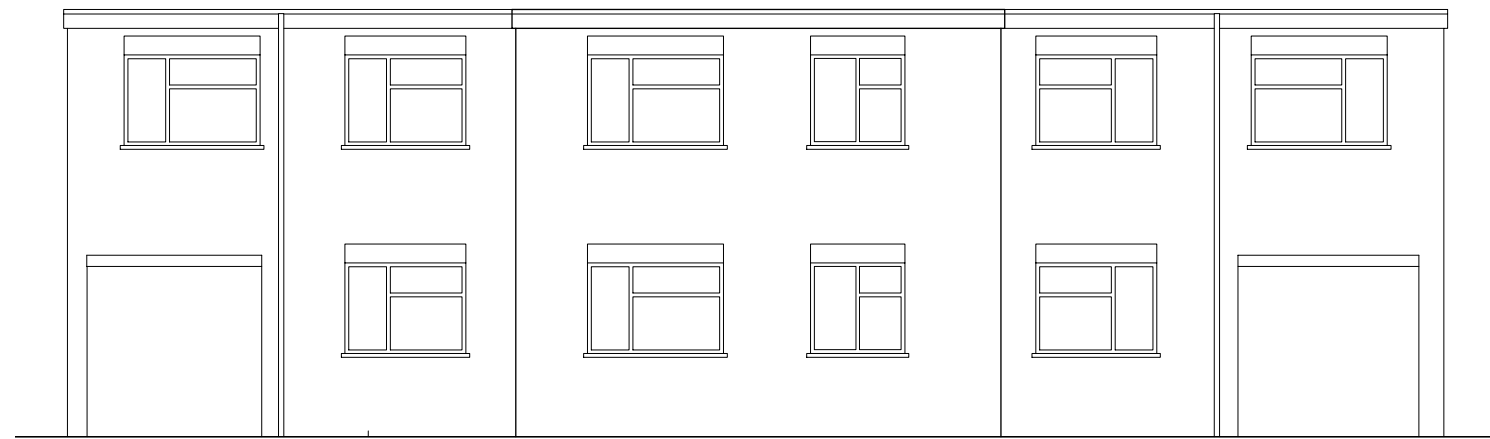

4 SOUTH-EAST (rear)

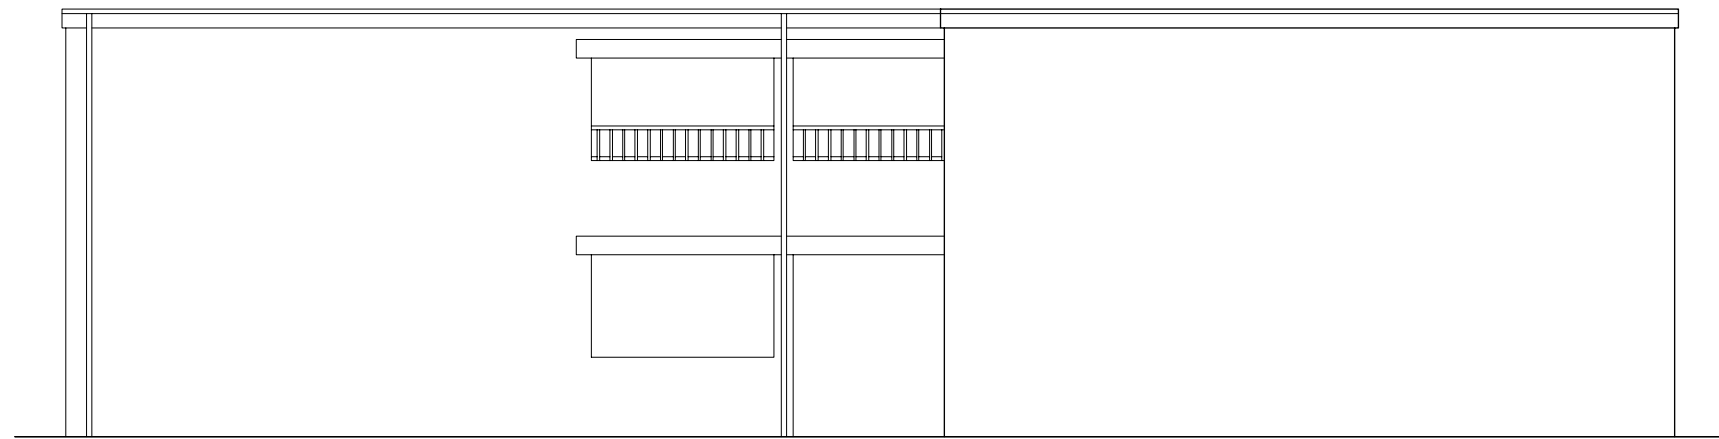

5 SOUTH-WEST (side)

ISSUE	DATE	REVISION
-------	------	----------

PROJECT

74-76 Cromwell Road UB3 2PS

CLIENT

Mr. Opi Chahal

DRAWING

EXISTING ROOF PLAN, ELEVATIONS



PROJECT # 2024.061 DWG #

DATE 17/04/2025

SCALE 1:100

DRAWN S.W. CHKD J.C.

Stones Architects Ltd
50 Coldharbour Lane Hayes Middlesex UB3 3EP
t 020 8969 0000 e mail@stonesarchitects.co.uk w stonesarchitects.co.uk

0.0 1.0 2.0 3.0 4.0 5.0 m

