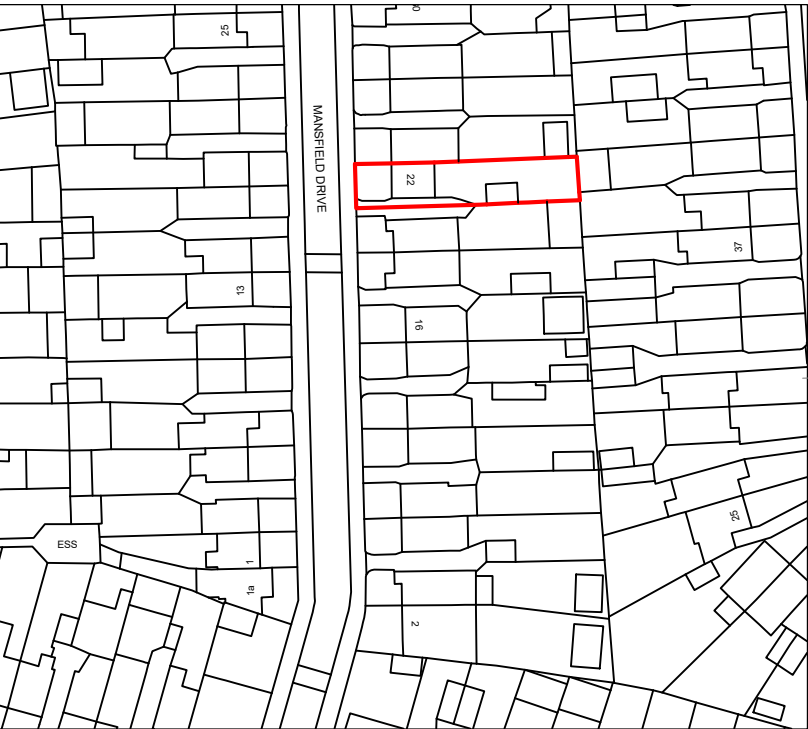
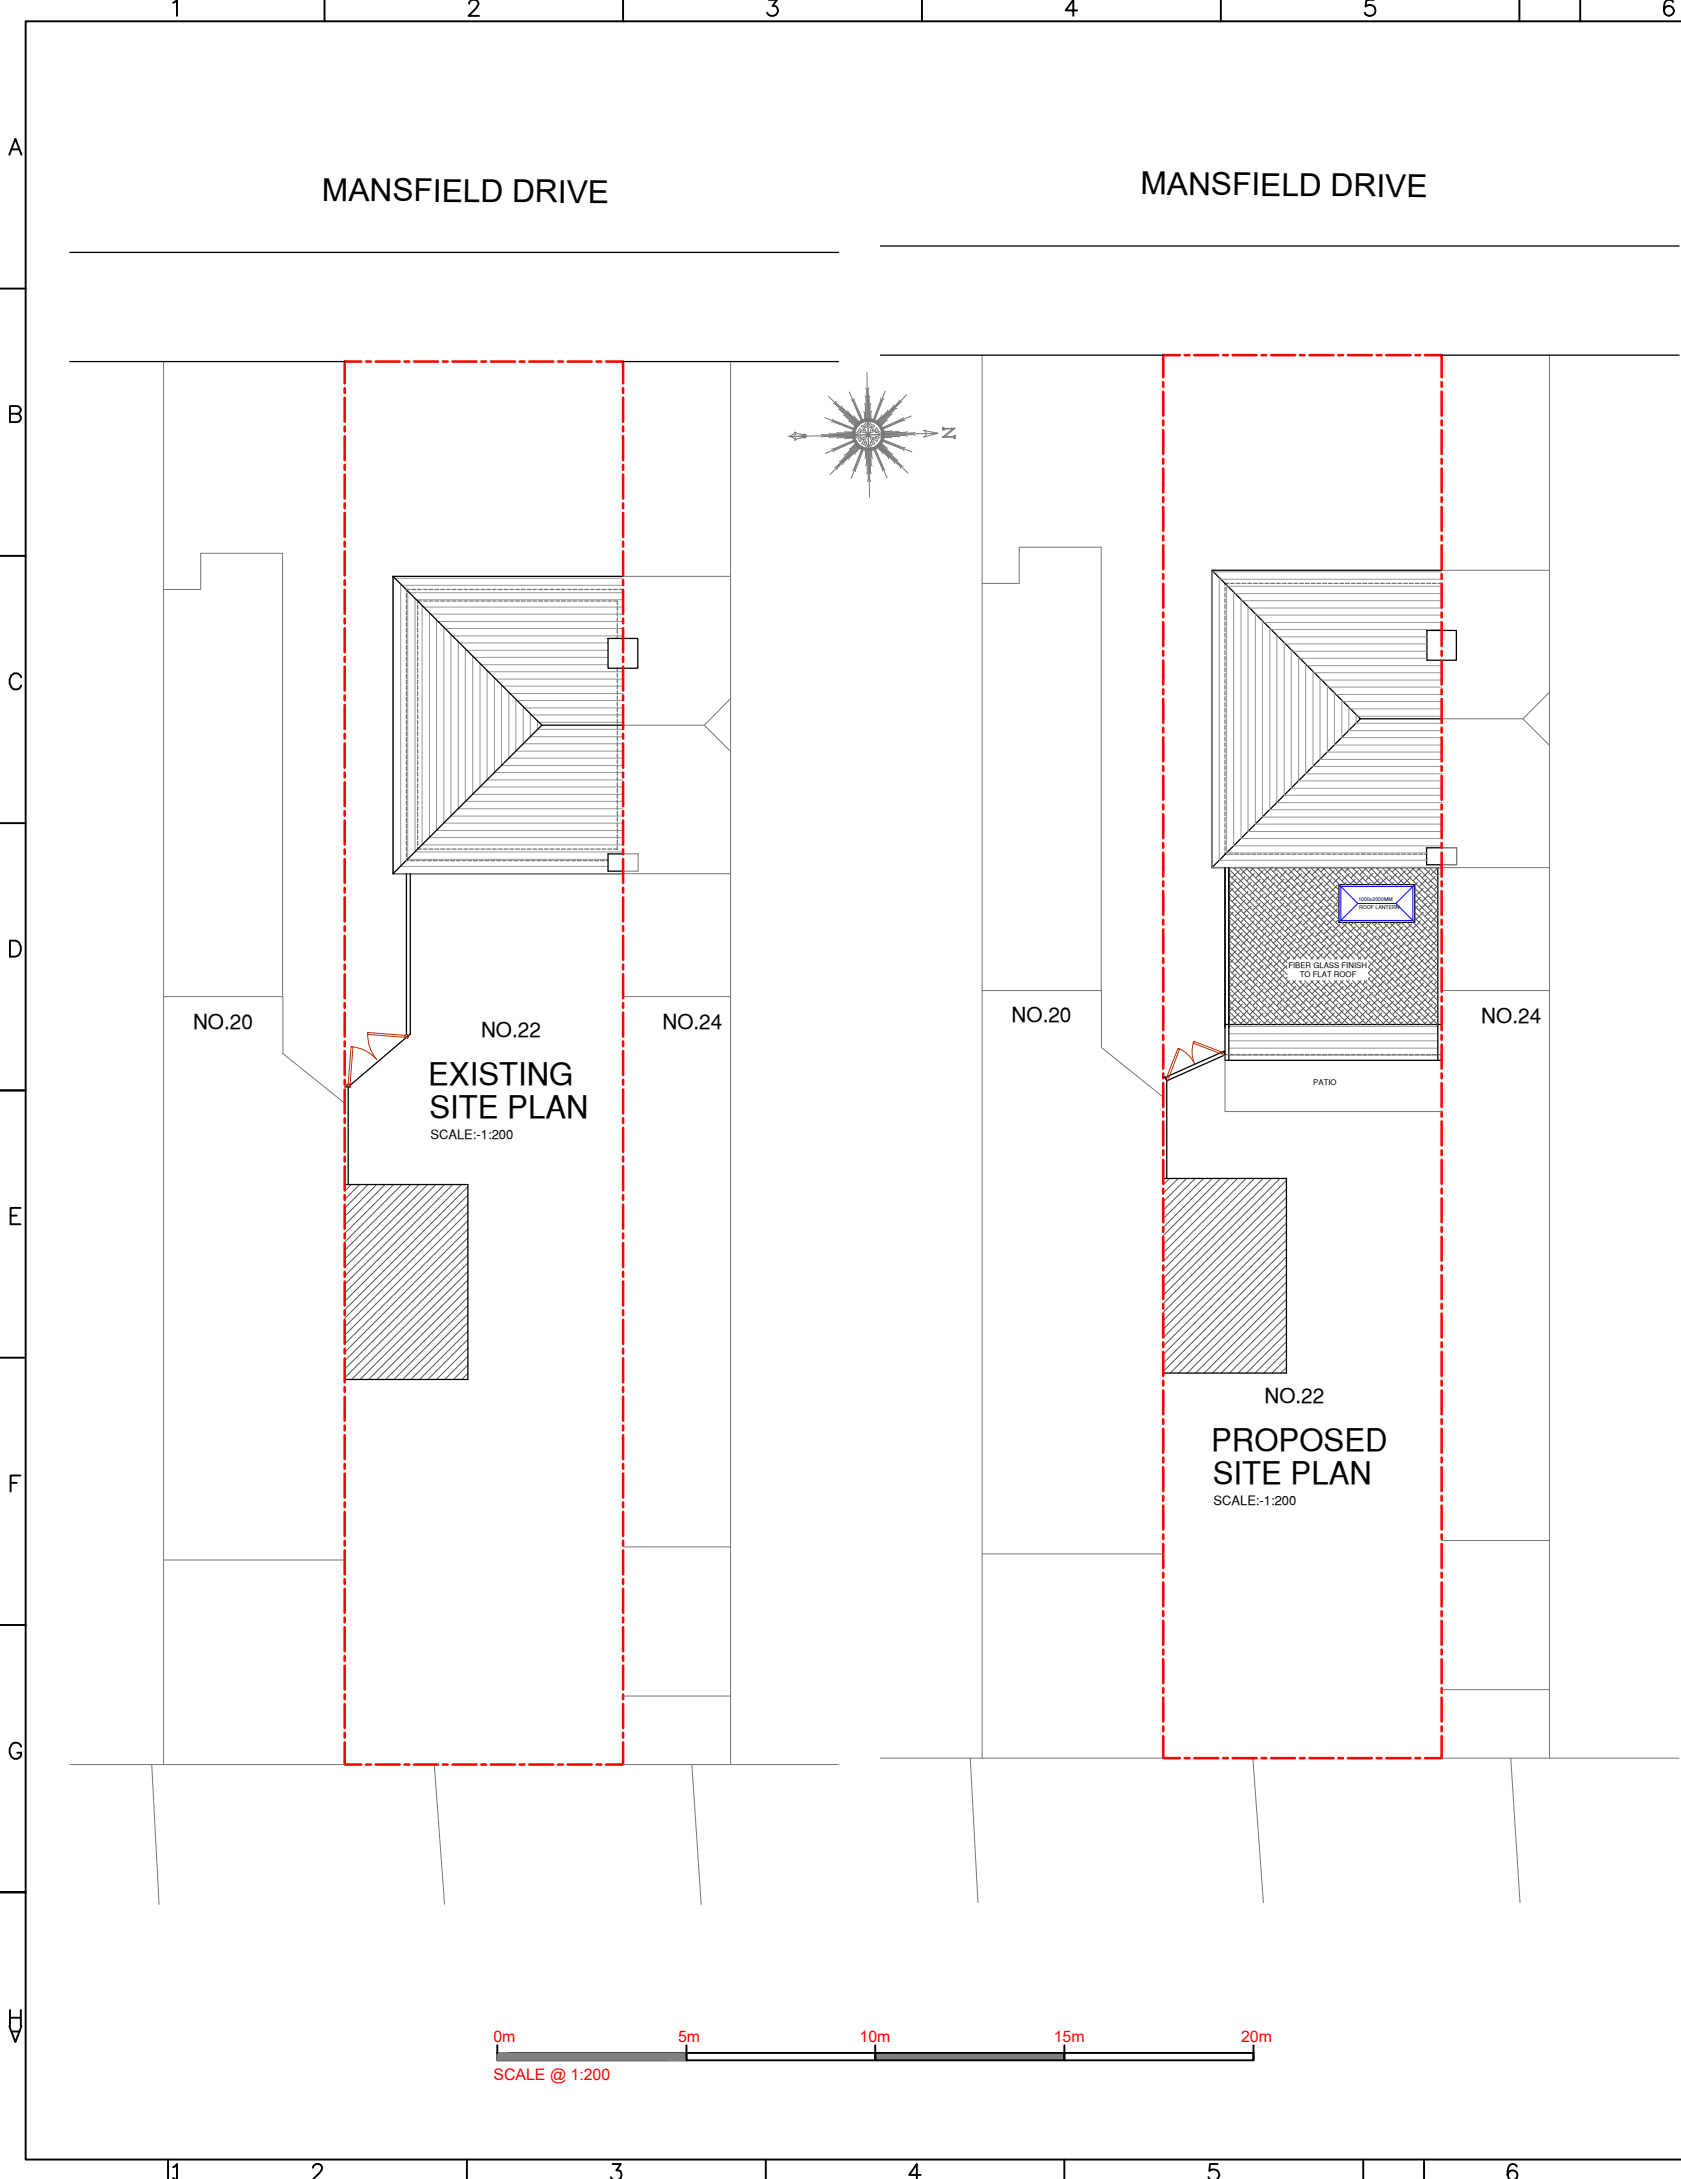


NOTES :

Date	Revisions

SJR DESIGN LTD.
(ARCHITECTURAL DESIGN & CONSTRUCTION)

Client: MR. RAJ KUMAR SUND

Job Title
22 MANSFIELD DRIVE
HAYES
UB4 8DZ

Drawing Title
LOCATION EXISTING AND
PROPOSED SITE PLANS

Scale: 1 : 200 /1250 (A3)
Date: OCTOBER 2026

Checked by: Drawn by: RS

Drg No. TP/789/R01	Rev.
-----------------------	------