



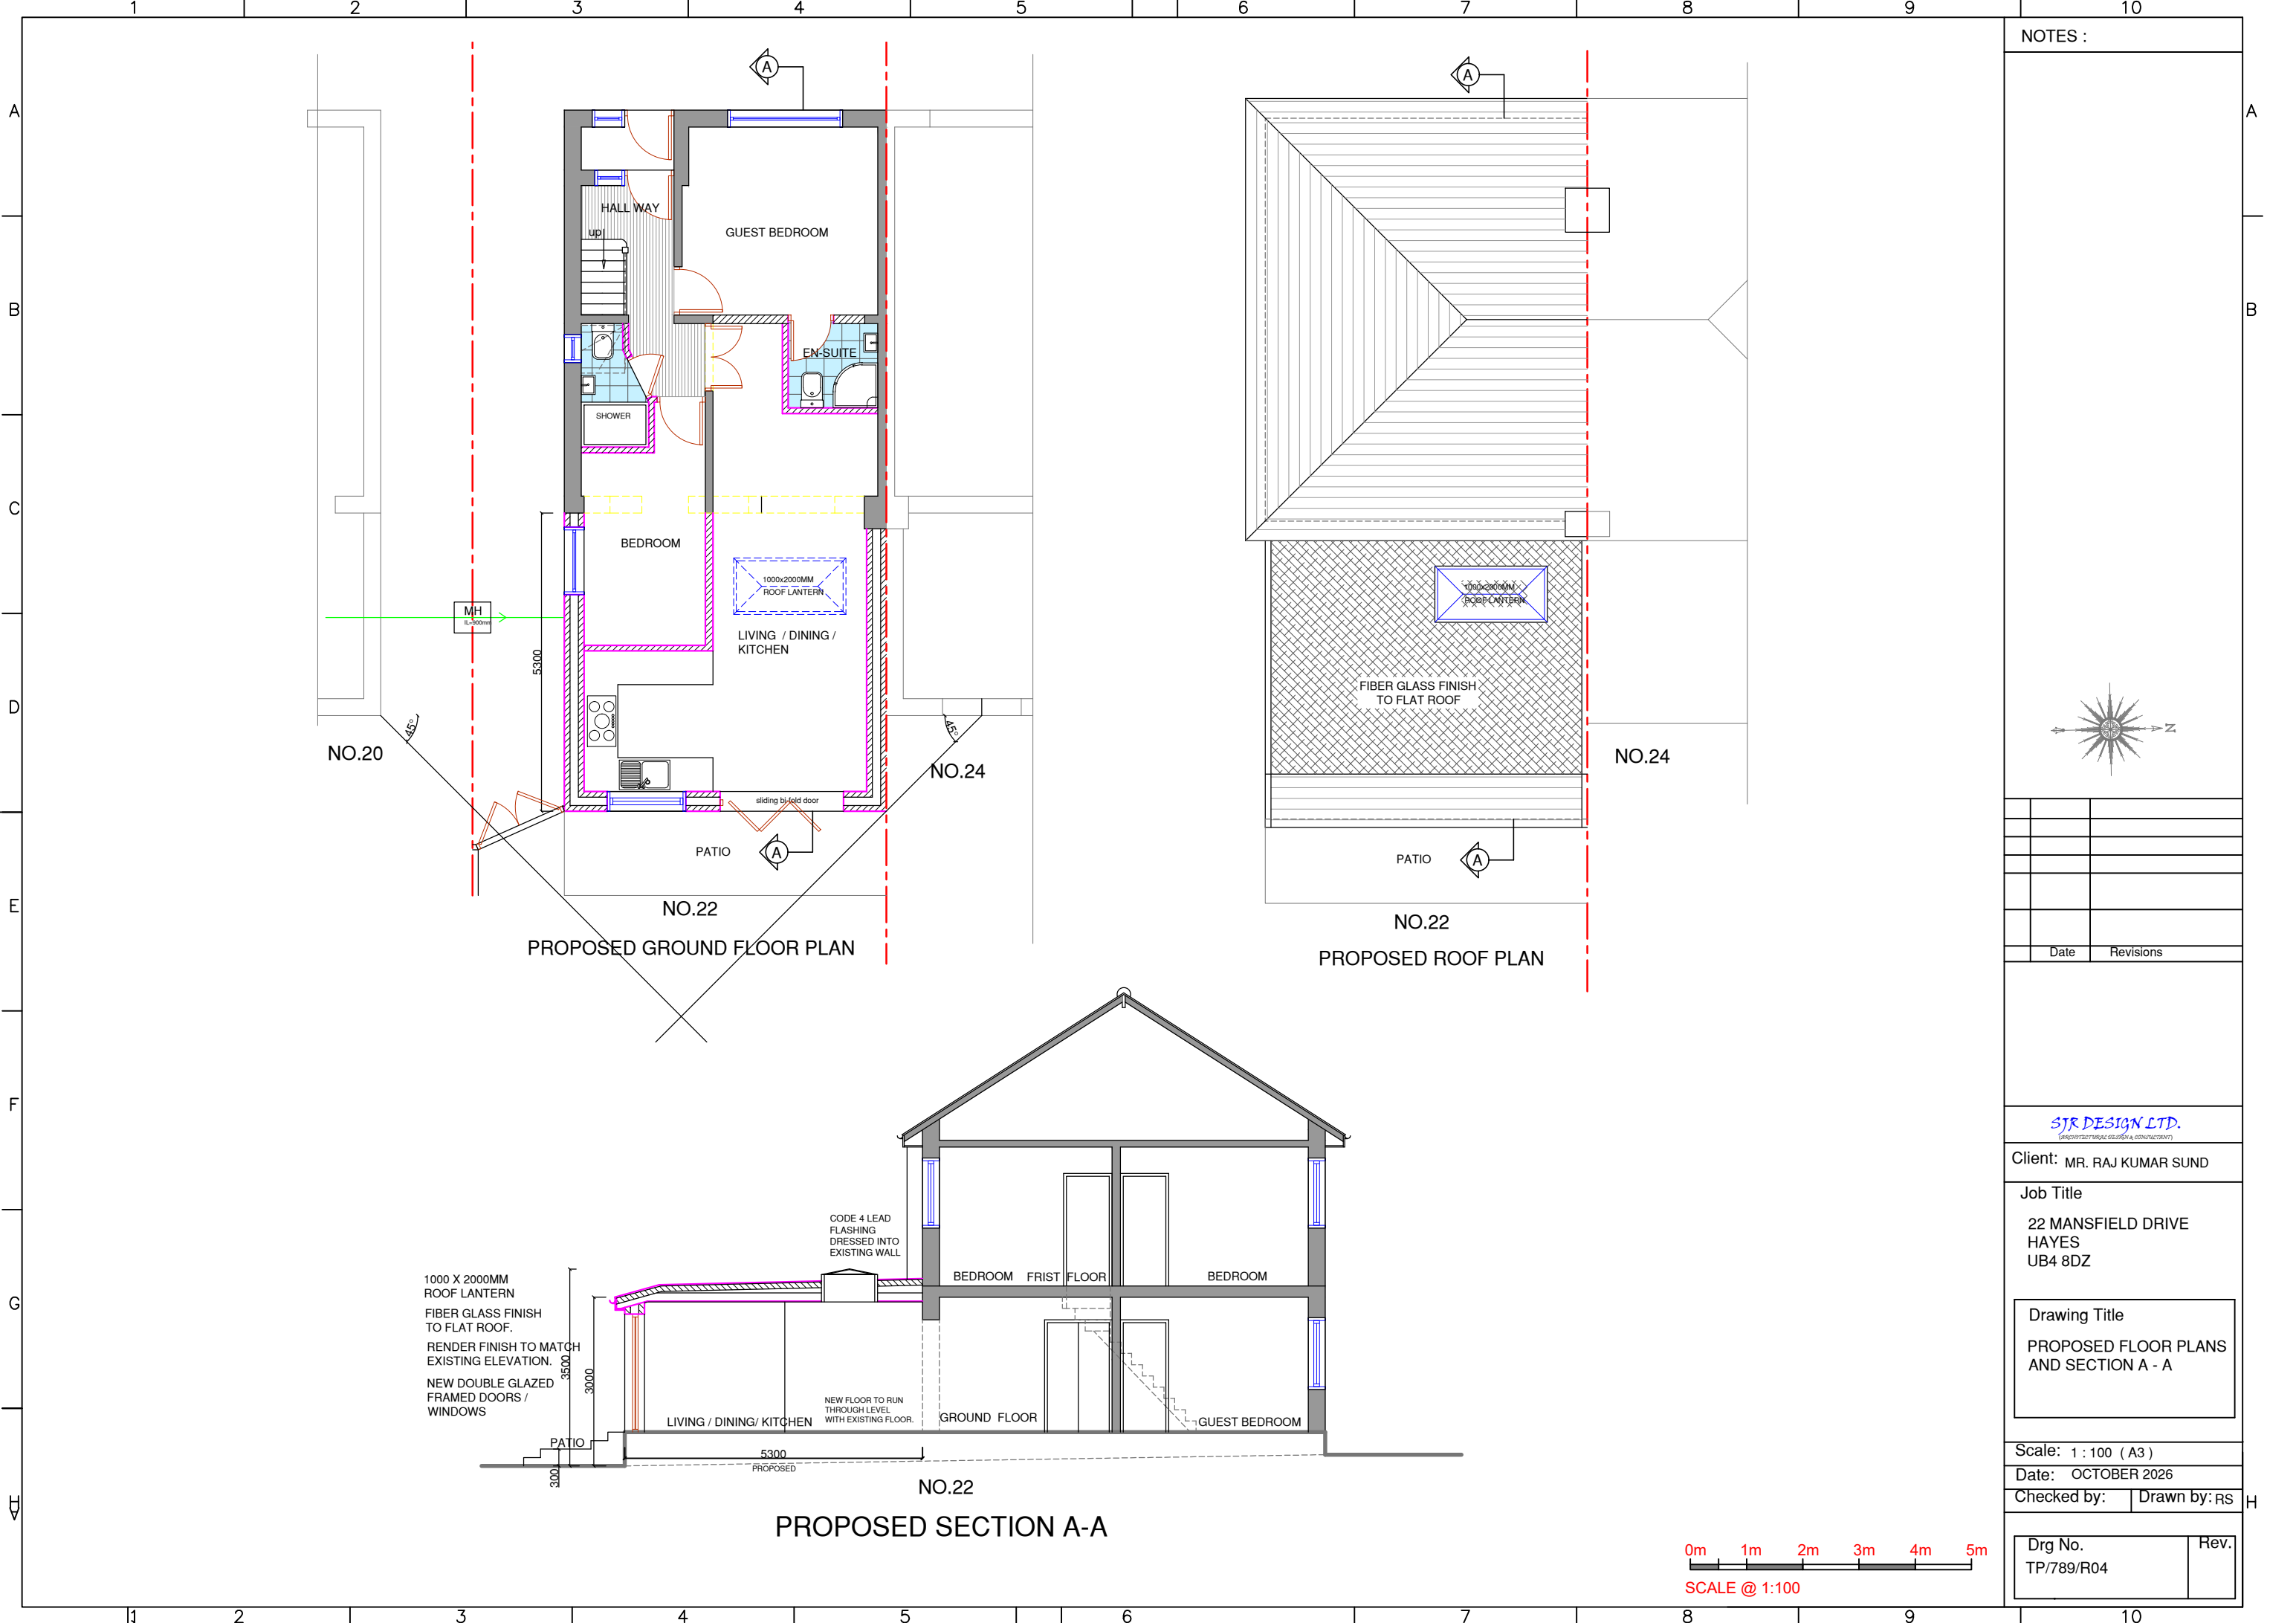

NOTES :

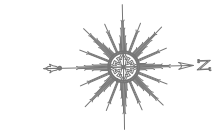

Date Revisions

SJR DESIGN LTD.
(ARCHITECTURAL DESIGN & CONSTRUCTION)

Client: MR. RAJ KUMAR SUND

Job Title
22 MANSFIELD DRIVE
HAYES
UB4 8DZ

Drawing Title
PROPOSED FLOOR PLANS
AND SECTION A - A

Scale: 1 : 100 (A3)

Date: OCTOBER 2026

Checked by: Drawn by: RS

Drg No.
TP/789/R04

Rev.