




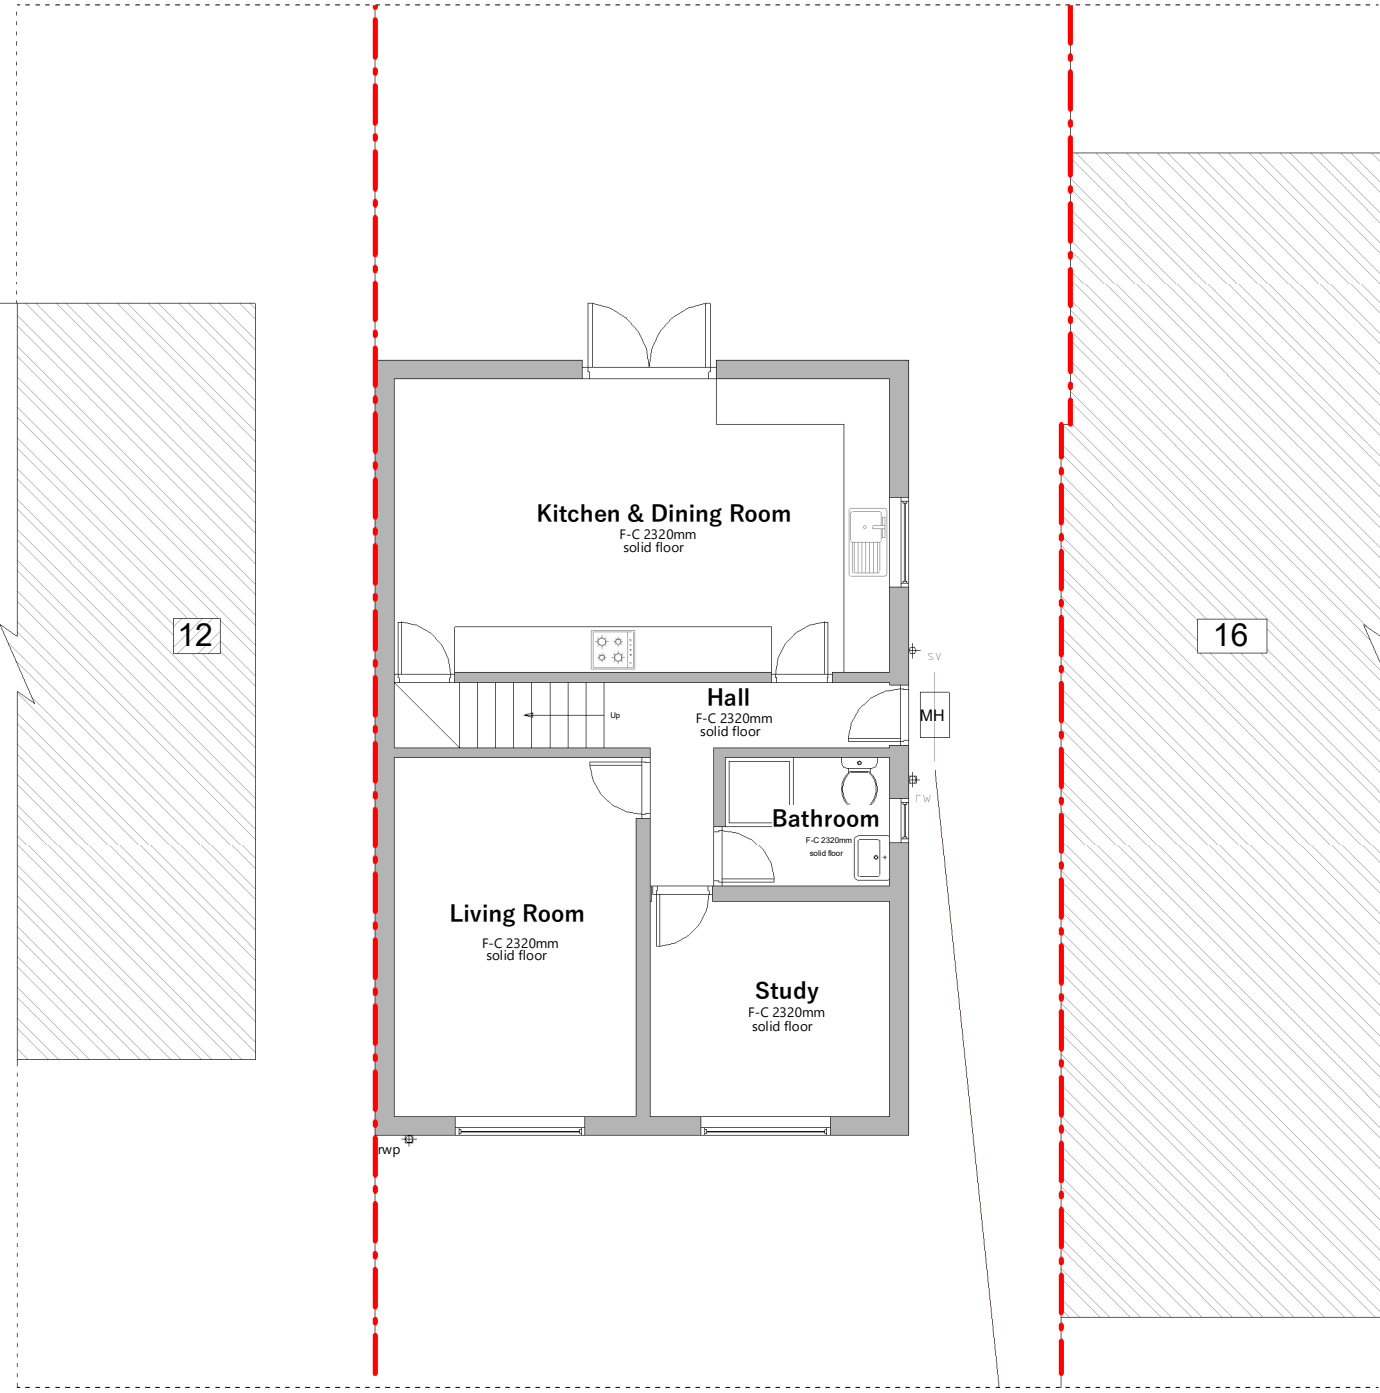


Existing Ground Floor Plan (1:100)

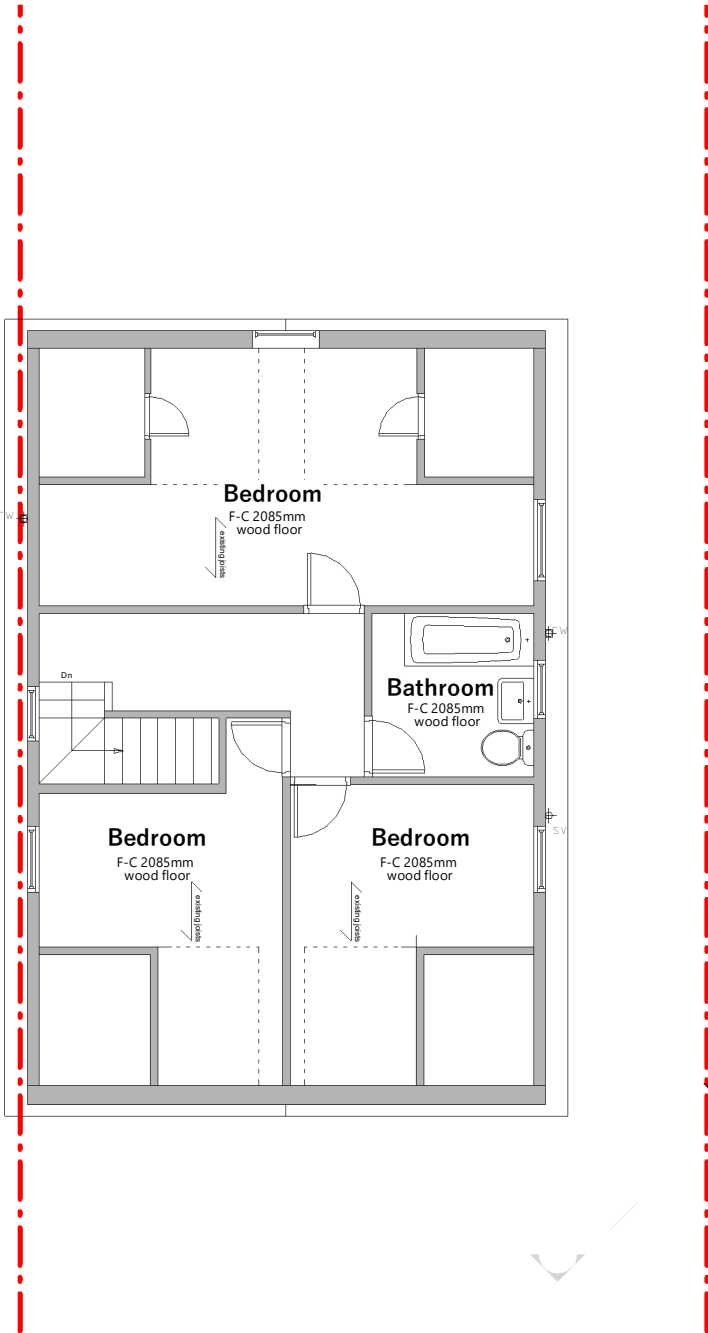


Existing First Floor Plan

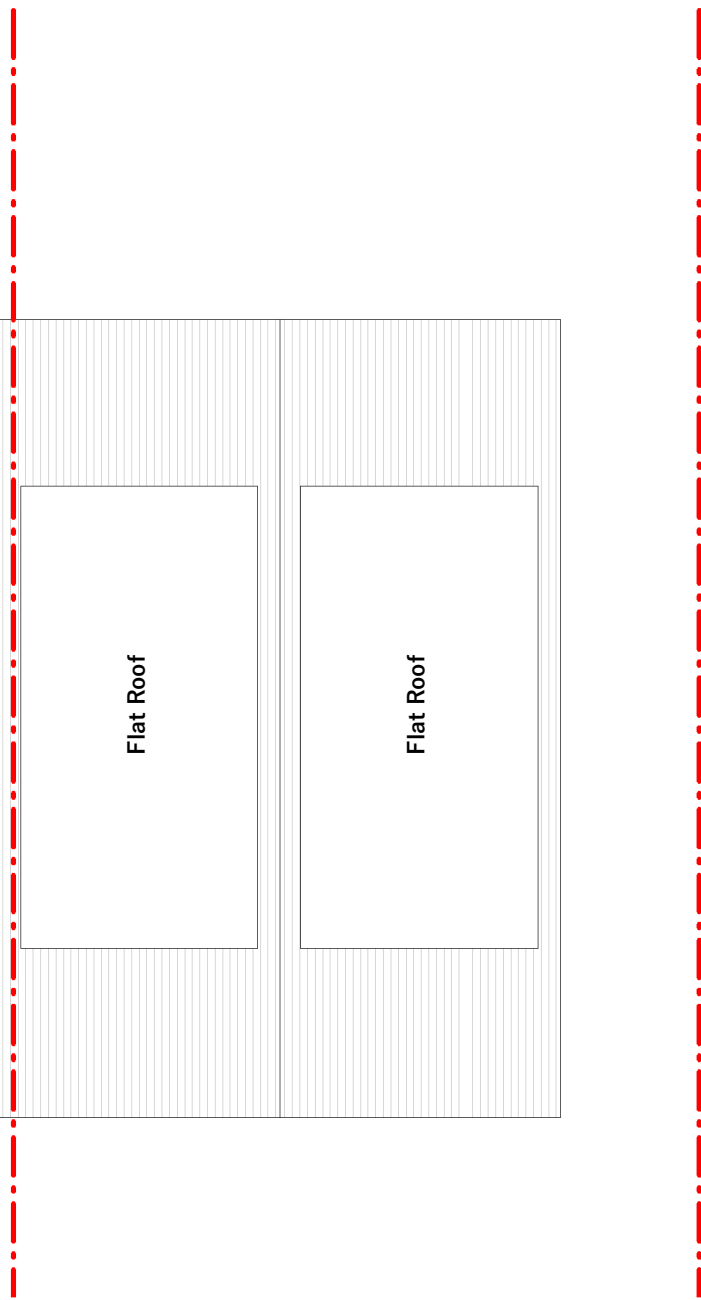


Existing Roof Plan

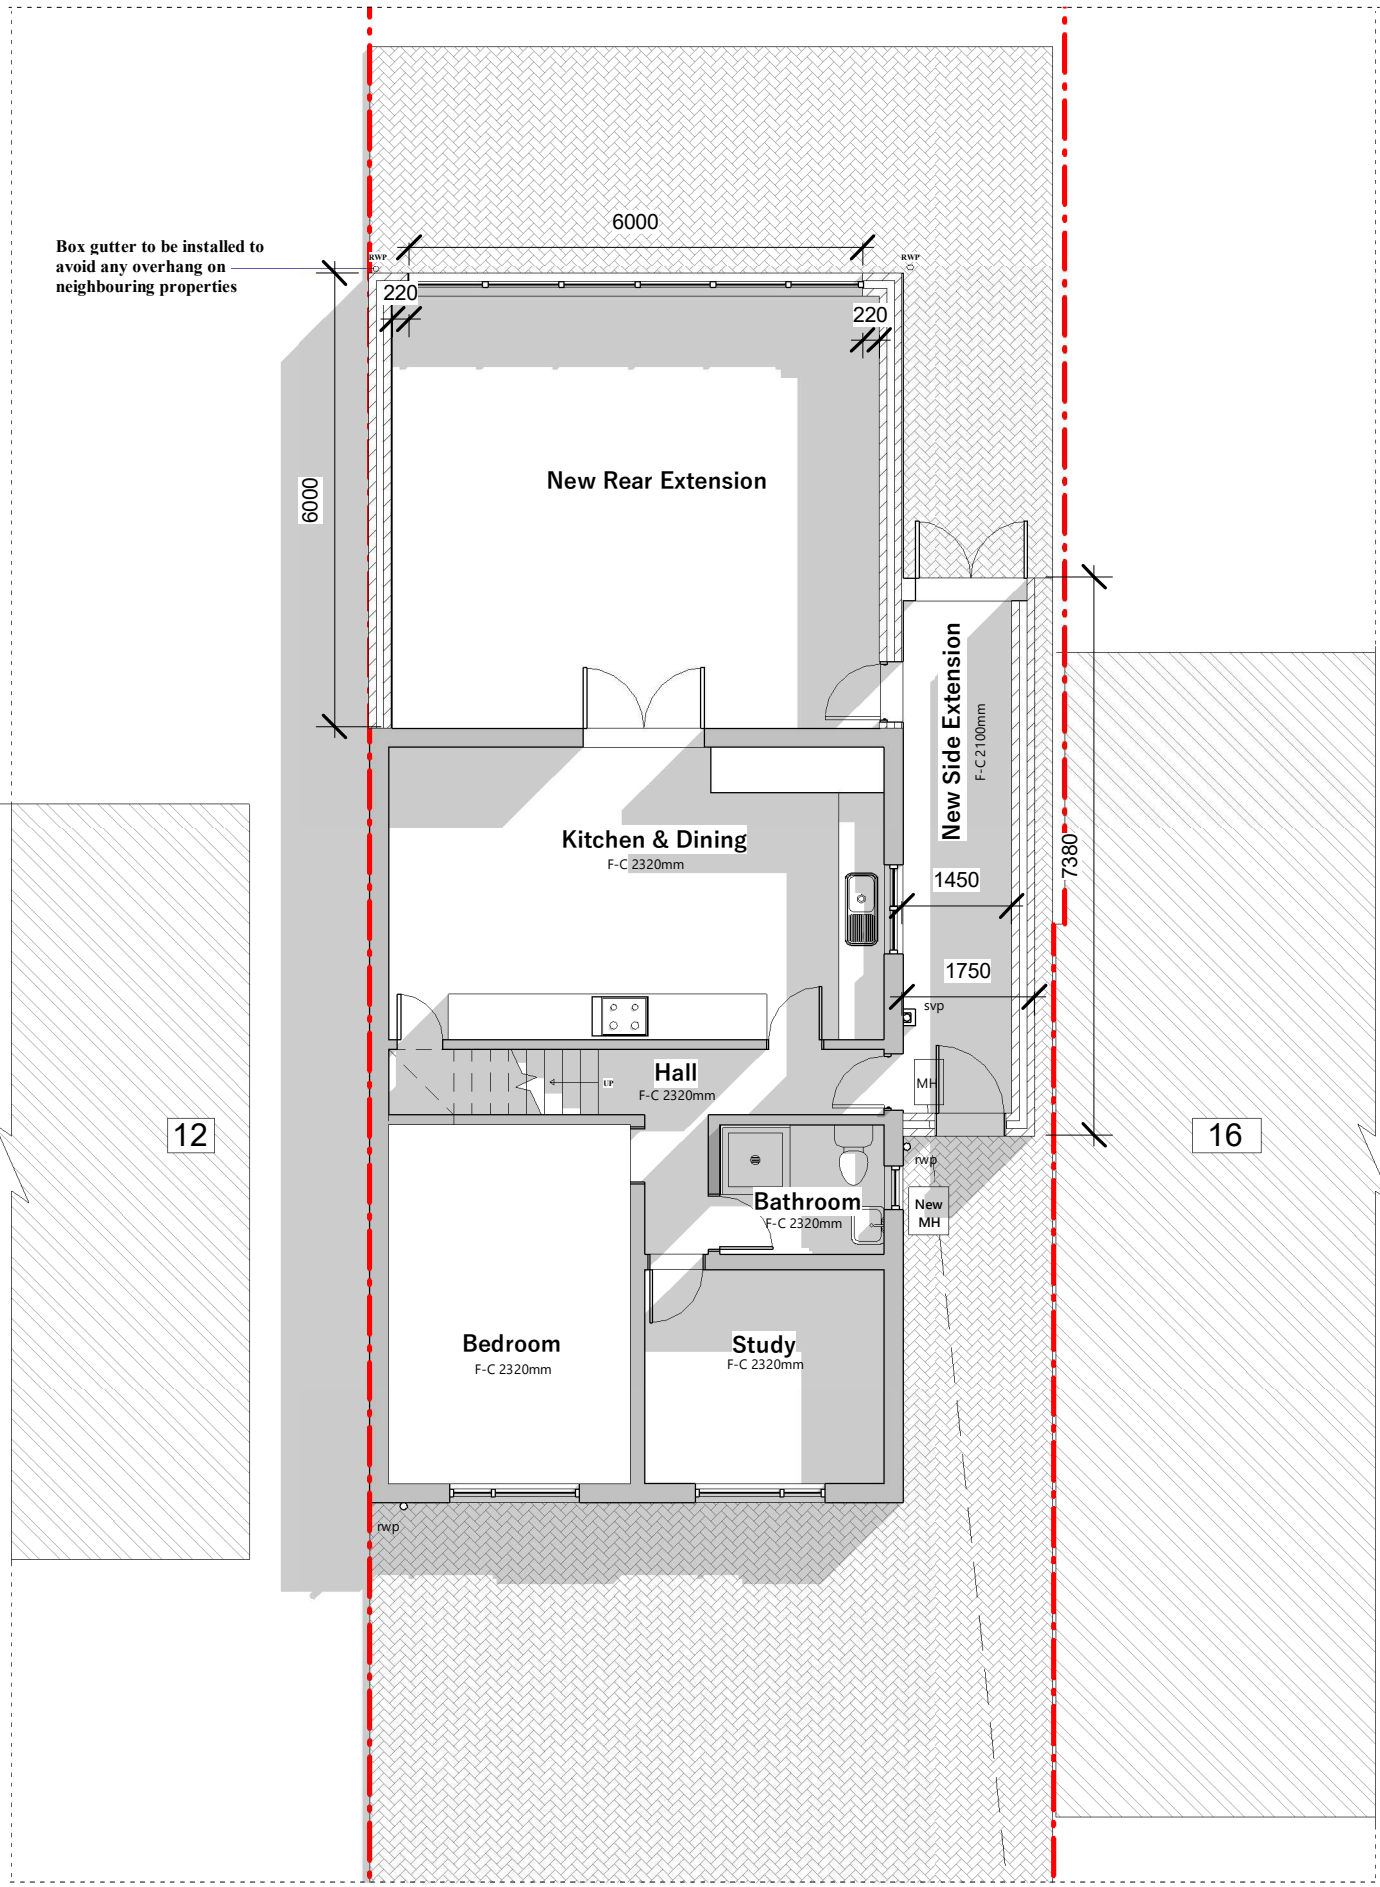

Proposed Ground Floor Plan

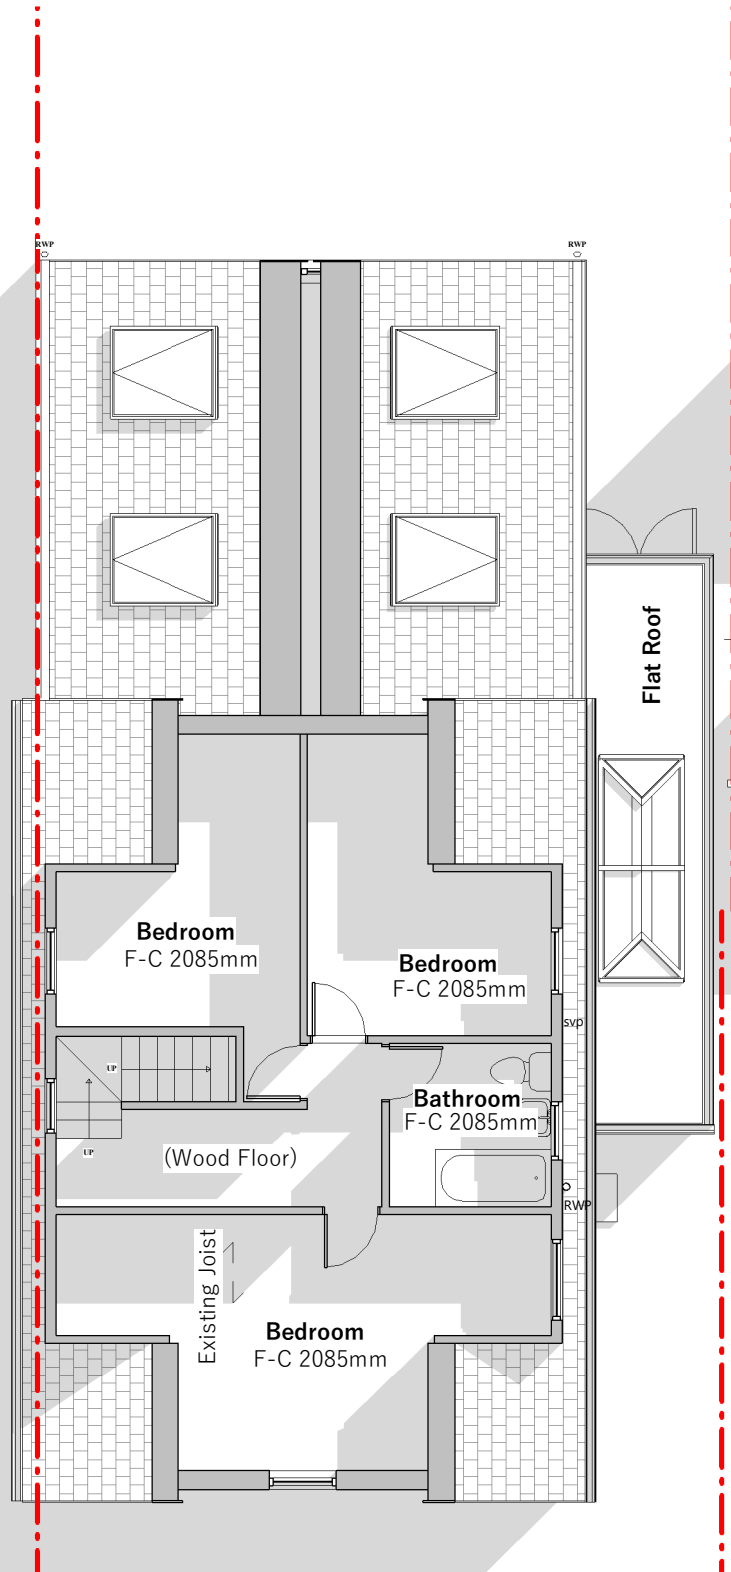


Proposed First Floor Plan

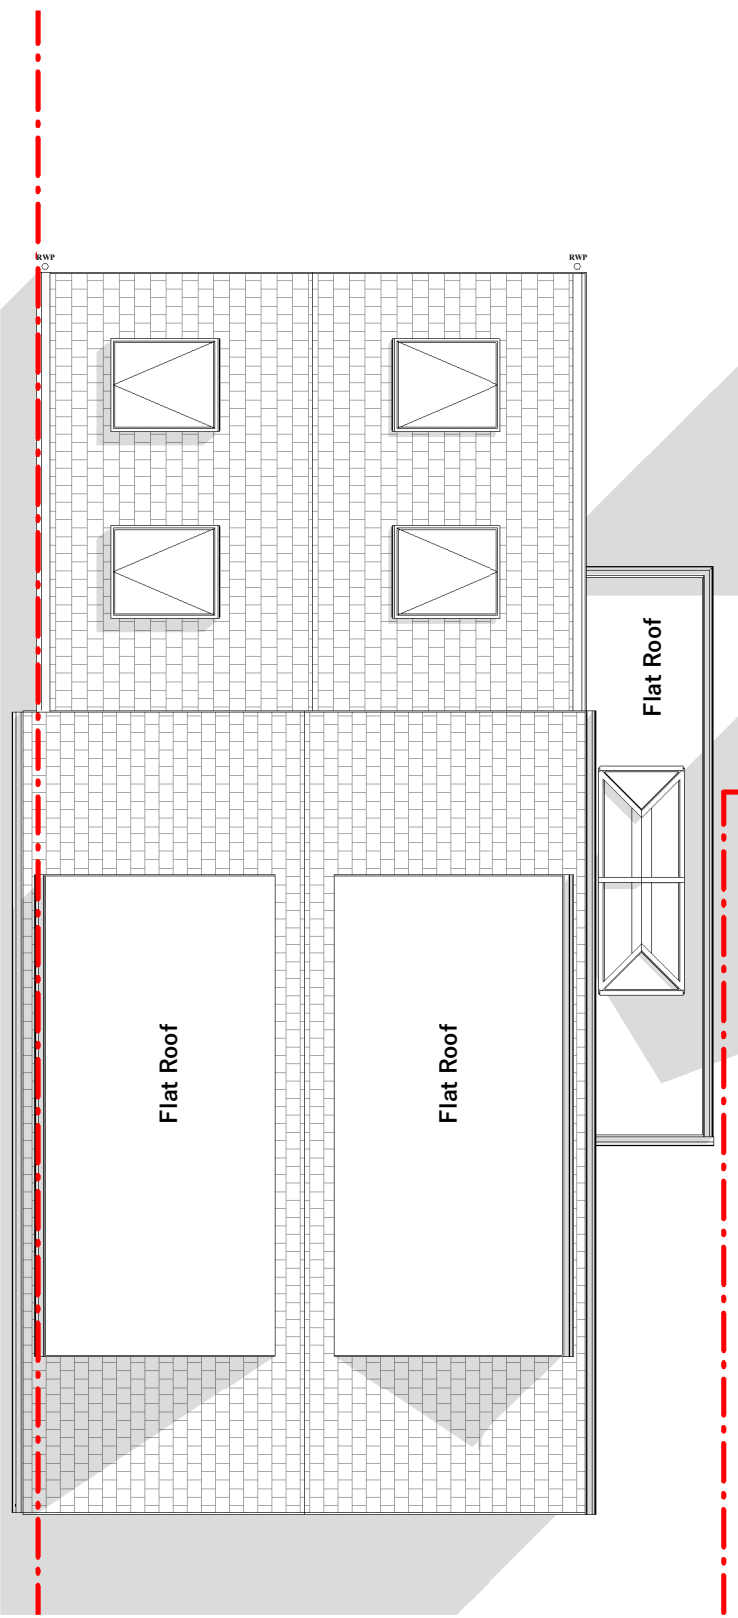


Proposed Roof Plan


Revision	No.	Description	Date

PROJECT Proposed Single Storey Side/Rear Extension and all associated works		
ADDRESS 14 Nicholls Avenue, Uxbridge, UB8 3JL		
CLIENT NAME Mohammed Haji		
PROJECT STATUS Planning		
SHEET N. A 001	DRAWING TITLE Proposed and Existing Floor Plans	
DESIGNER Summit Architecture	DRAWN CH/Selva/JAS	CHECKED Summit Architecture
DATE 09/12/2020	SCALE As Indicated @ A1	

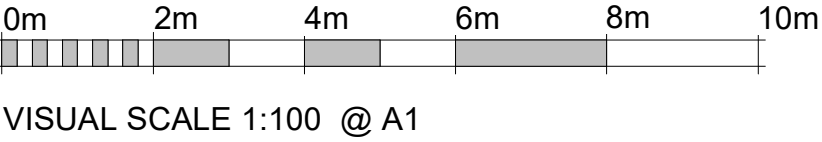


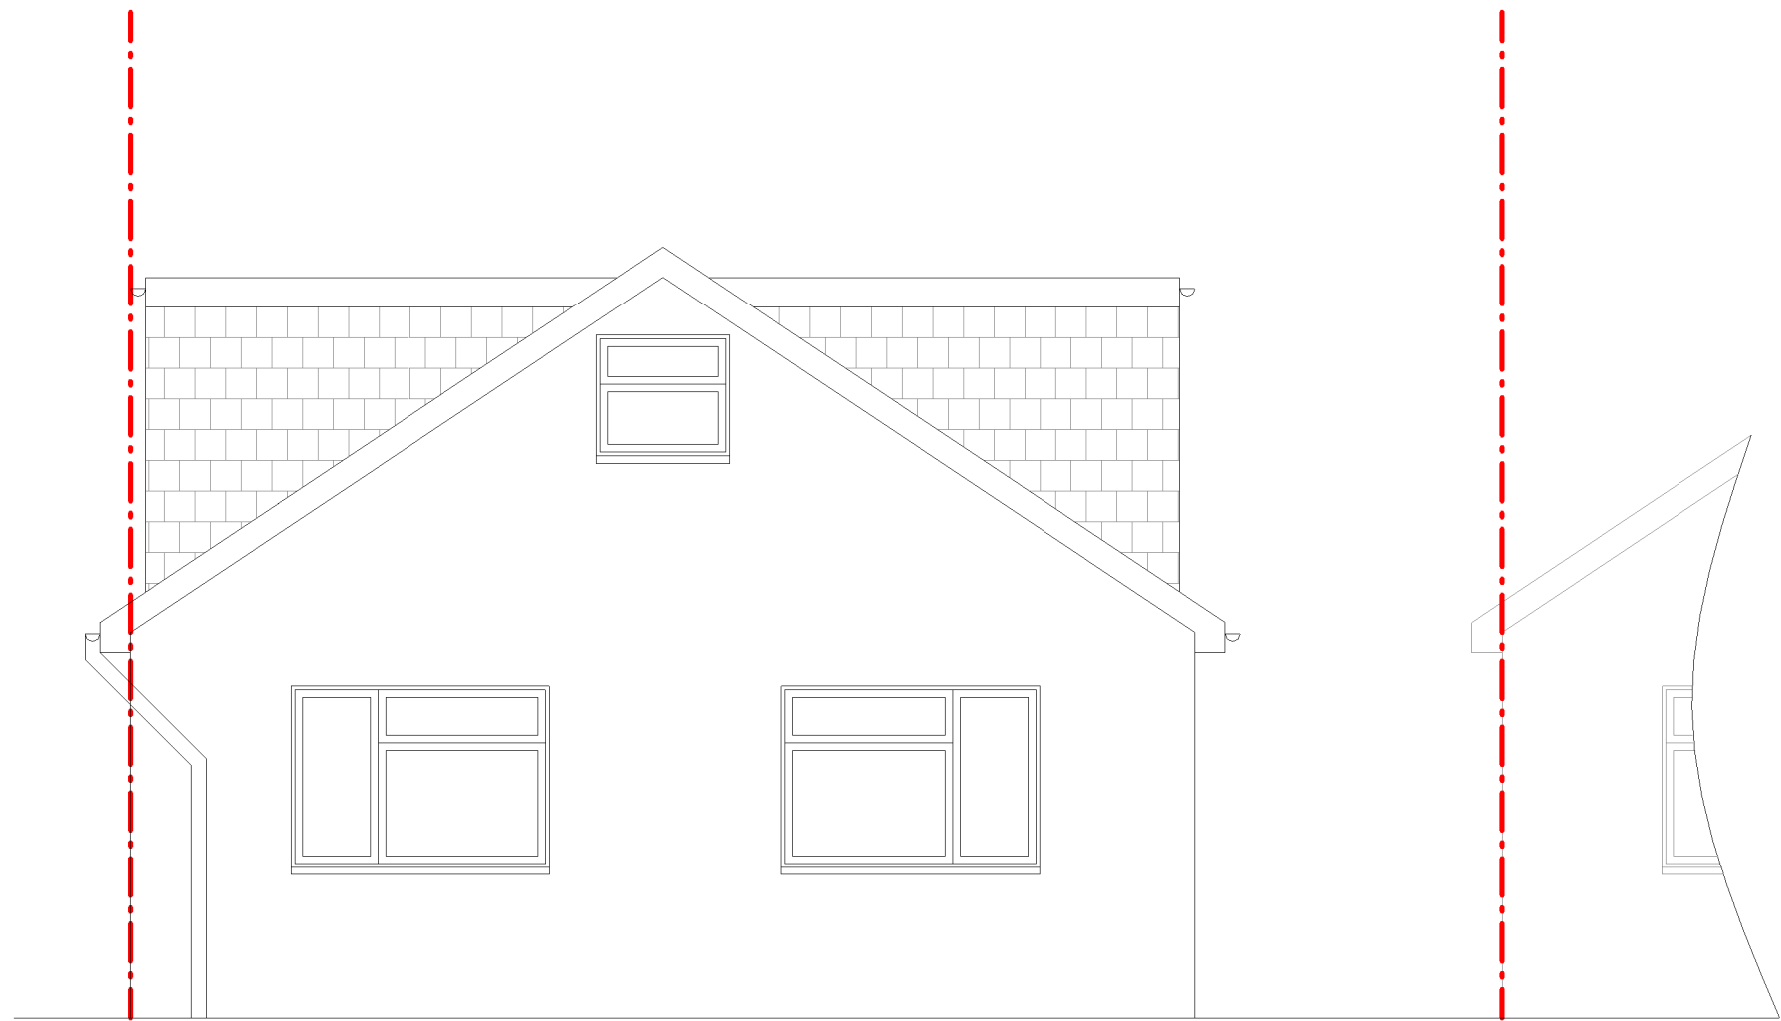


Existing Front Elevation (1:50)

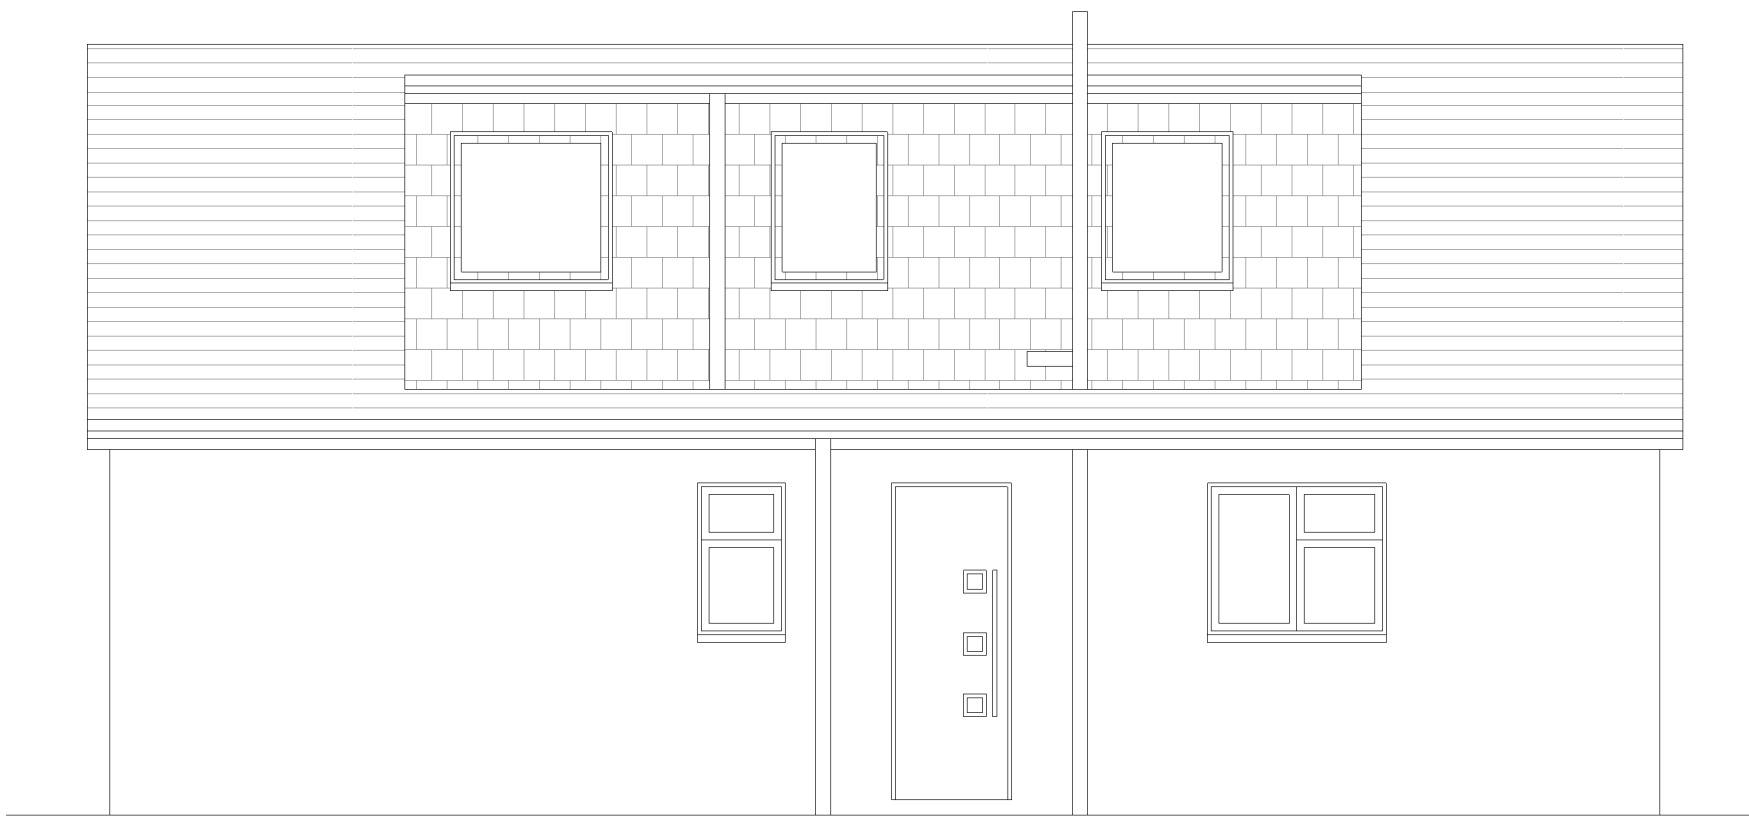


Existing Side Rear Elevation

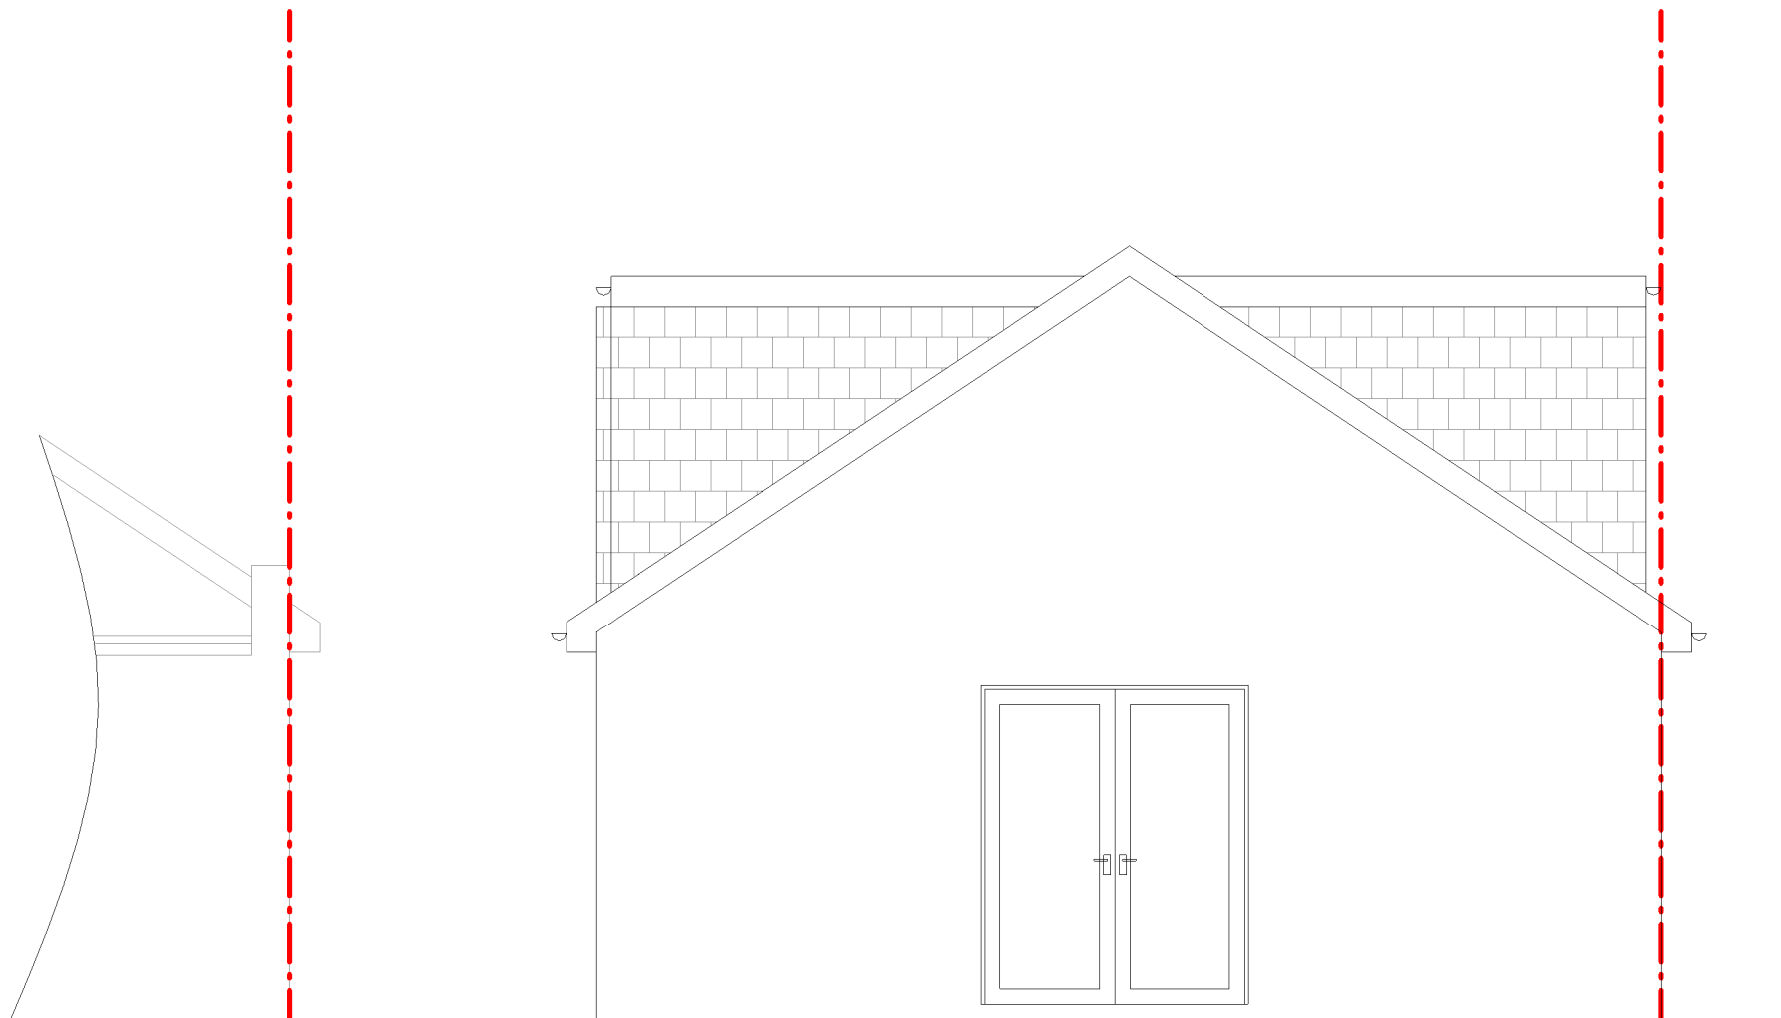


Existing Rear Elevation

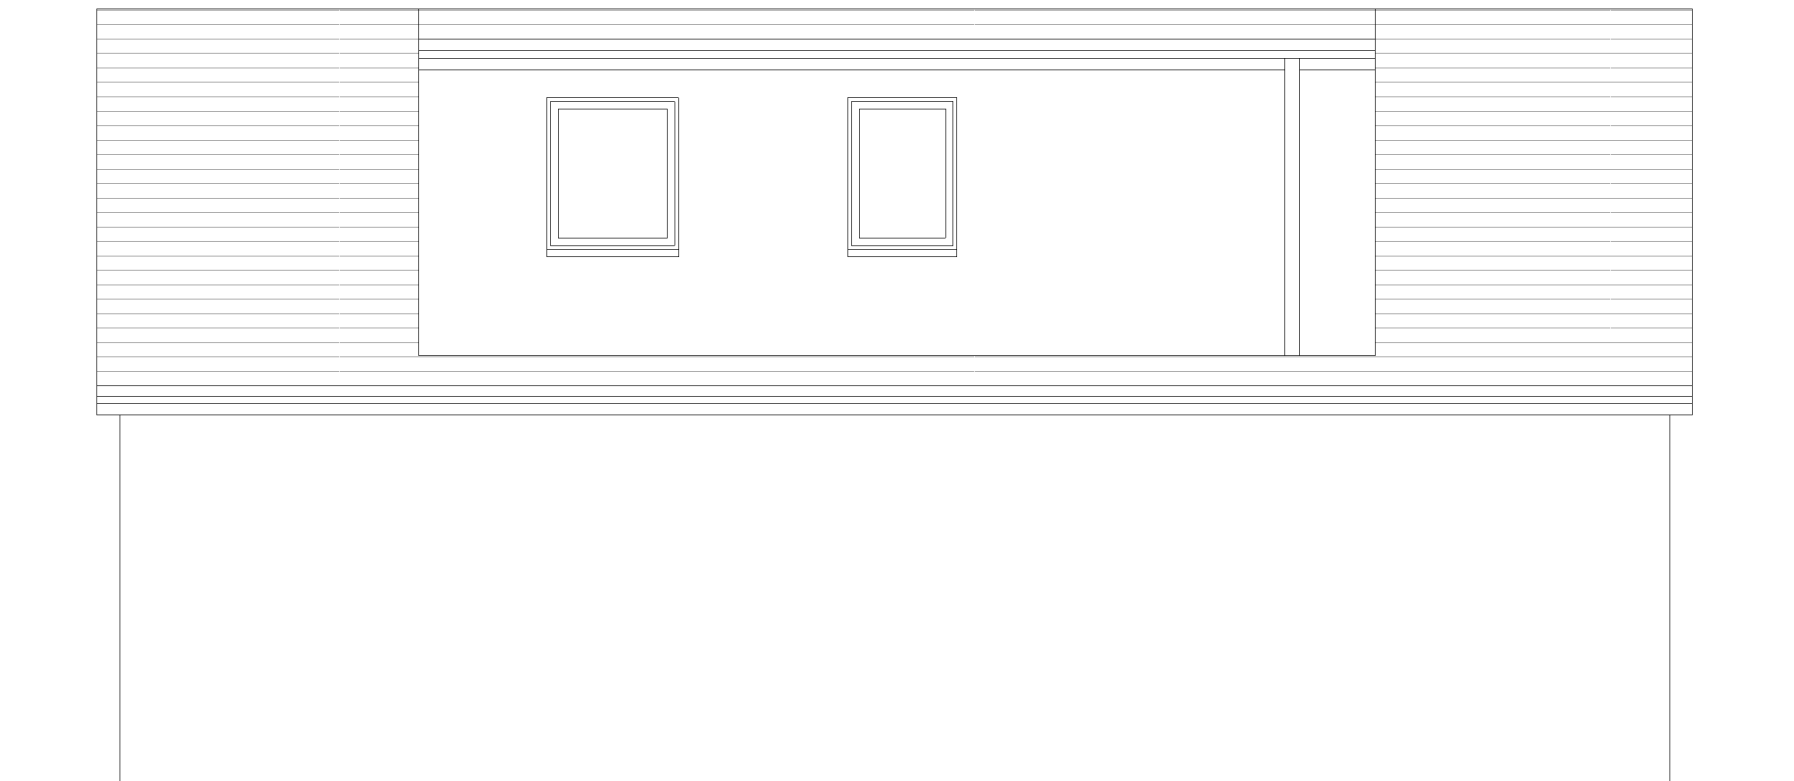

Existing Side Elevation

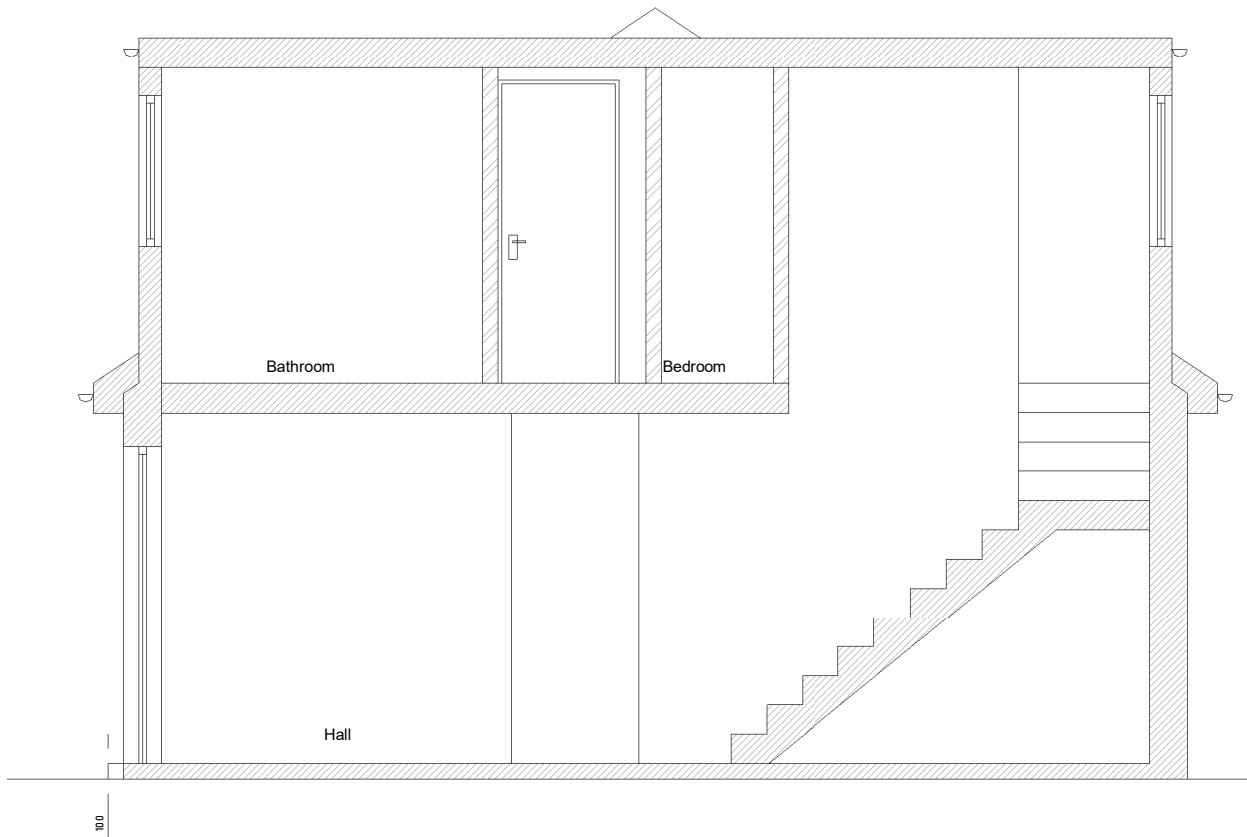

Existing Section AA

 

VISUAL SCALE 1:50 @ A1

--	--	--	--


Revision	No.	Description	Date

PROJECT Proposed Single Storey Side/Rear Extension and all associated works		
ADDRESS 14 Nicholls Avenue, Uxbridge, UB8 3JL		
CLIENT NAME Mohammed Haji		
PROJECT STATUS Planning		
SHEET N. A 002	DRAWING TITLE Existing Elevations	
DESIGNED BY: Summit Architecture	DRAWN BY: Selva	CHECKED BY: Summit Architecture
DATE: 22/06/2020	SCALE: As Indicated @ A1	




SUMMIT
ARCHITECTURE


Info@summitarchitecture.co.uk | 020 3633 1351

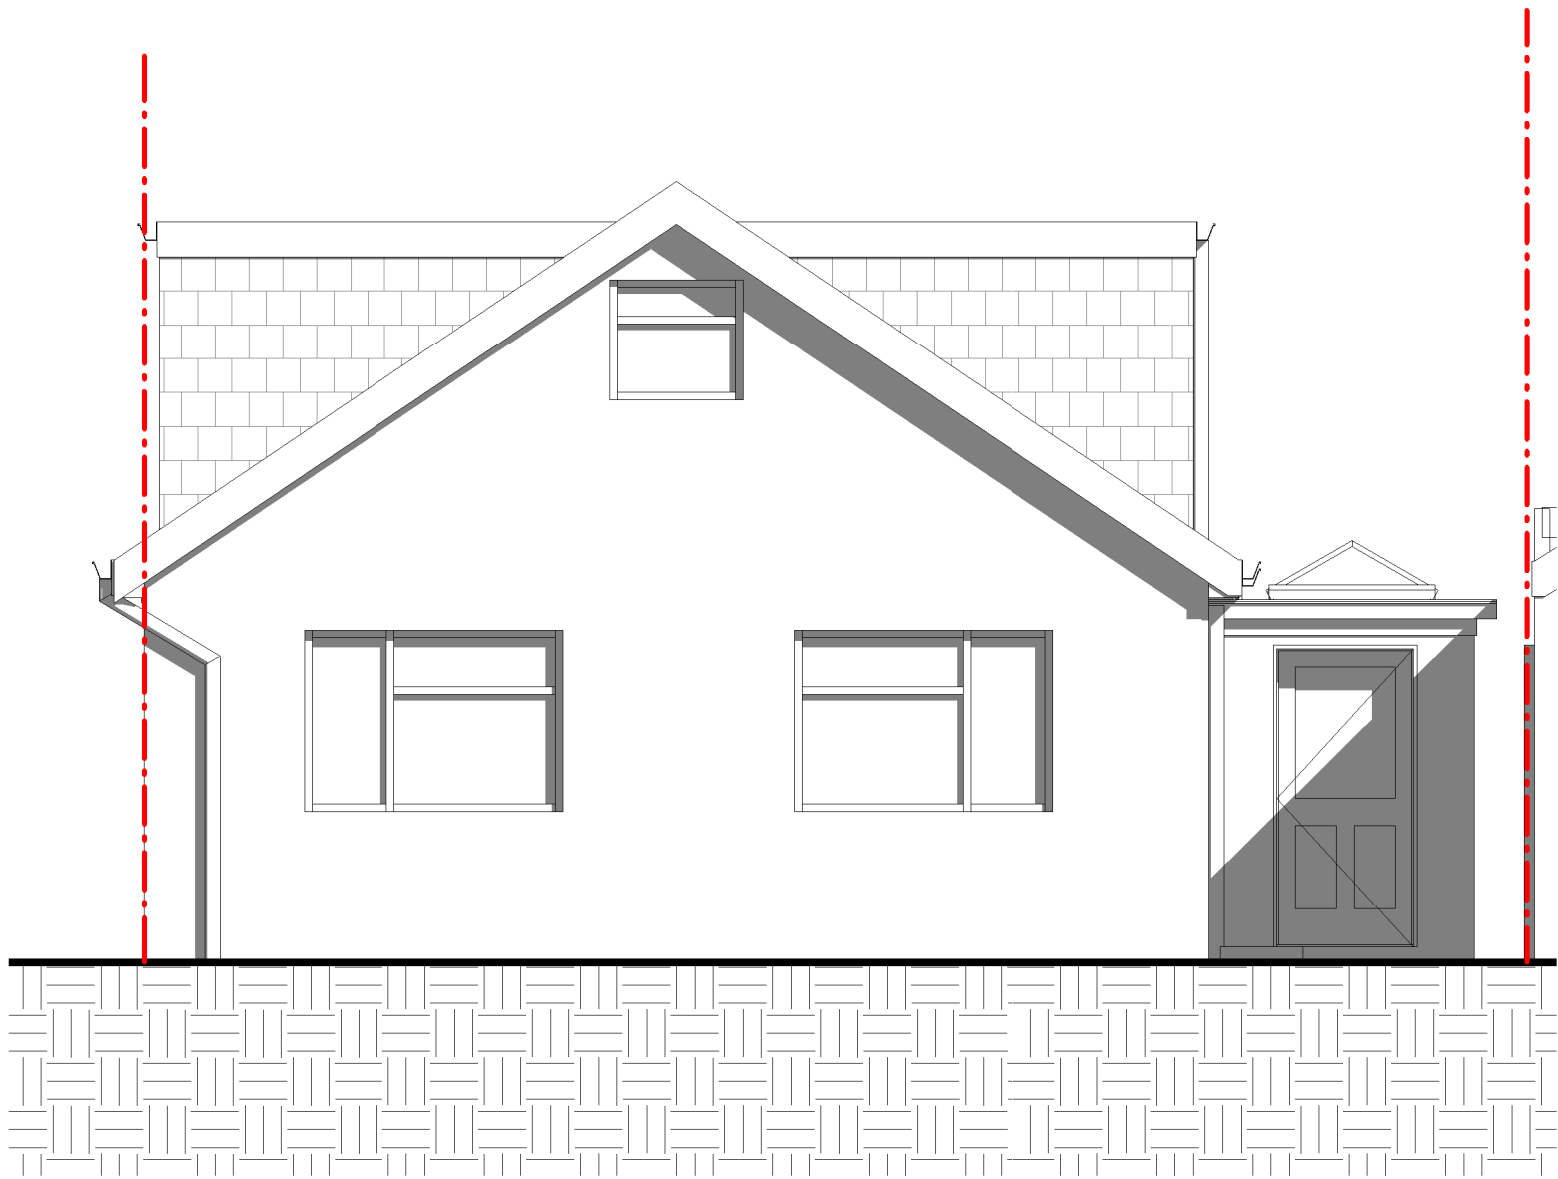


Proposed Front Elevation (1:50)

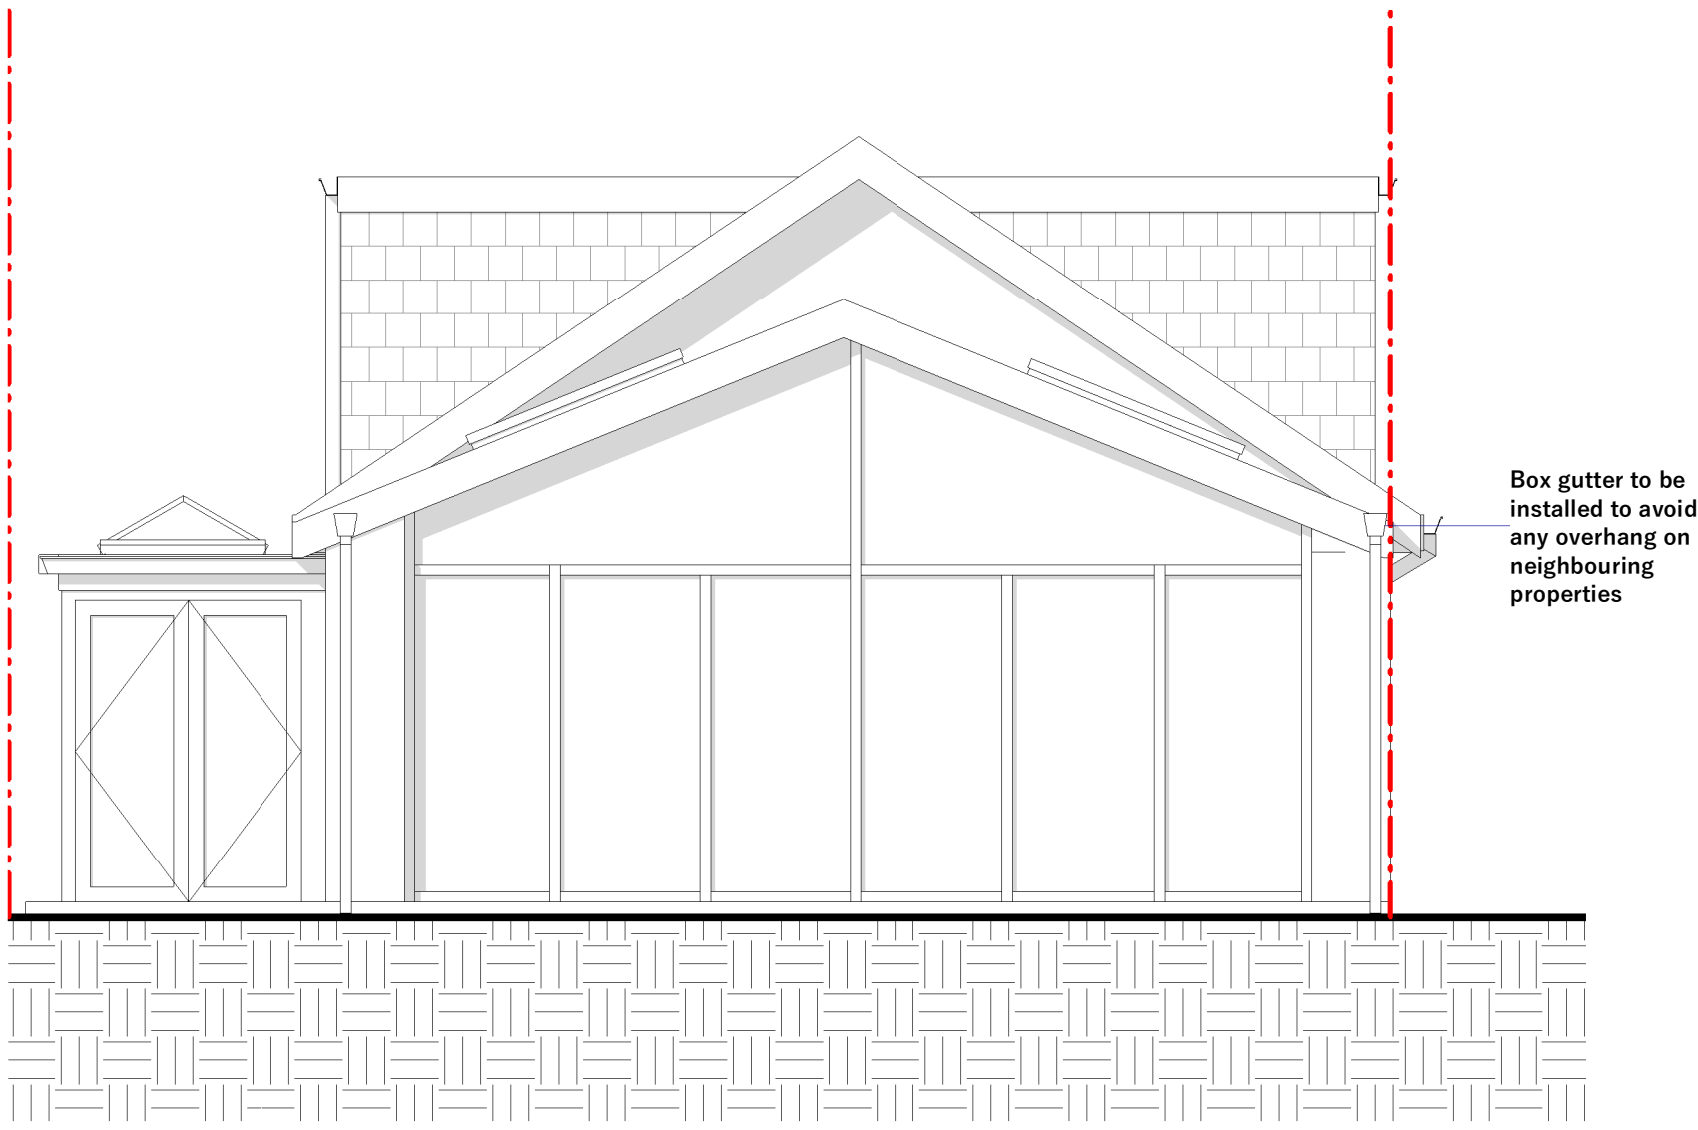


Proposed Rear Elevation

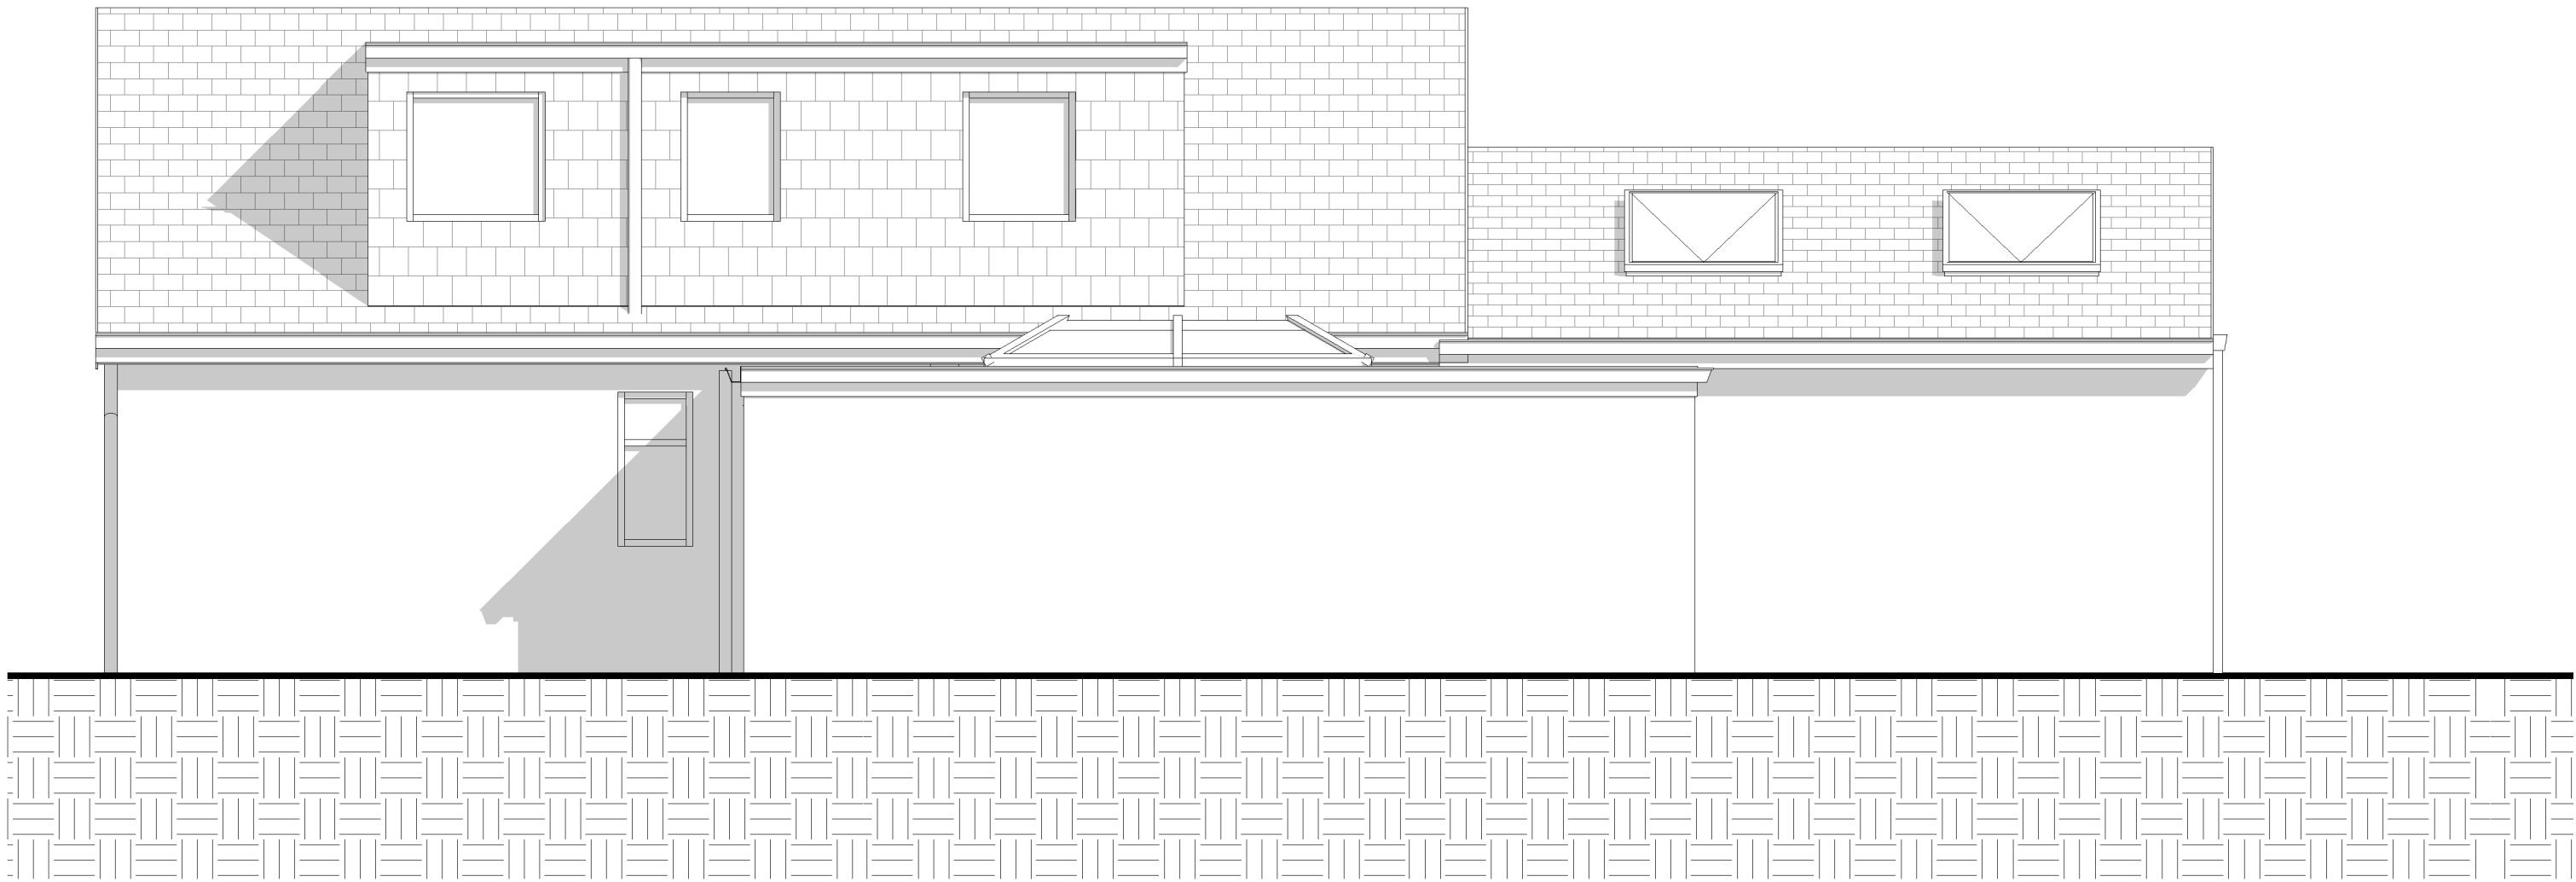


Proposed Side Elevation (From no :12)

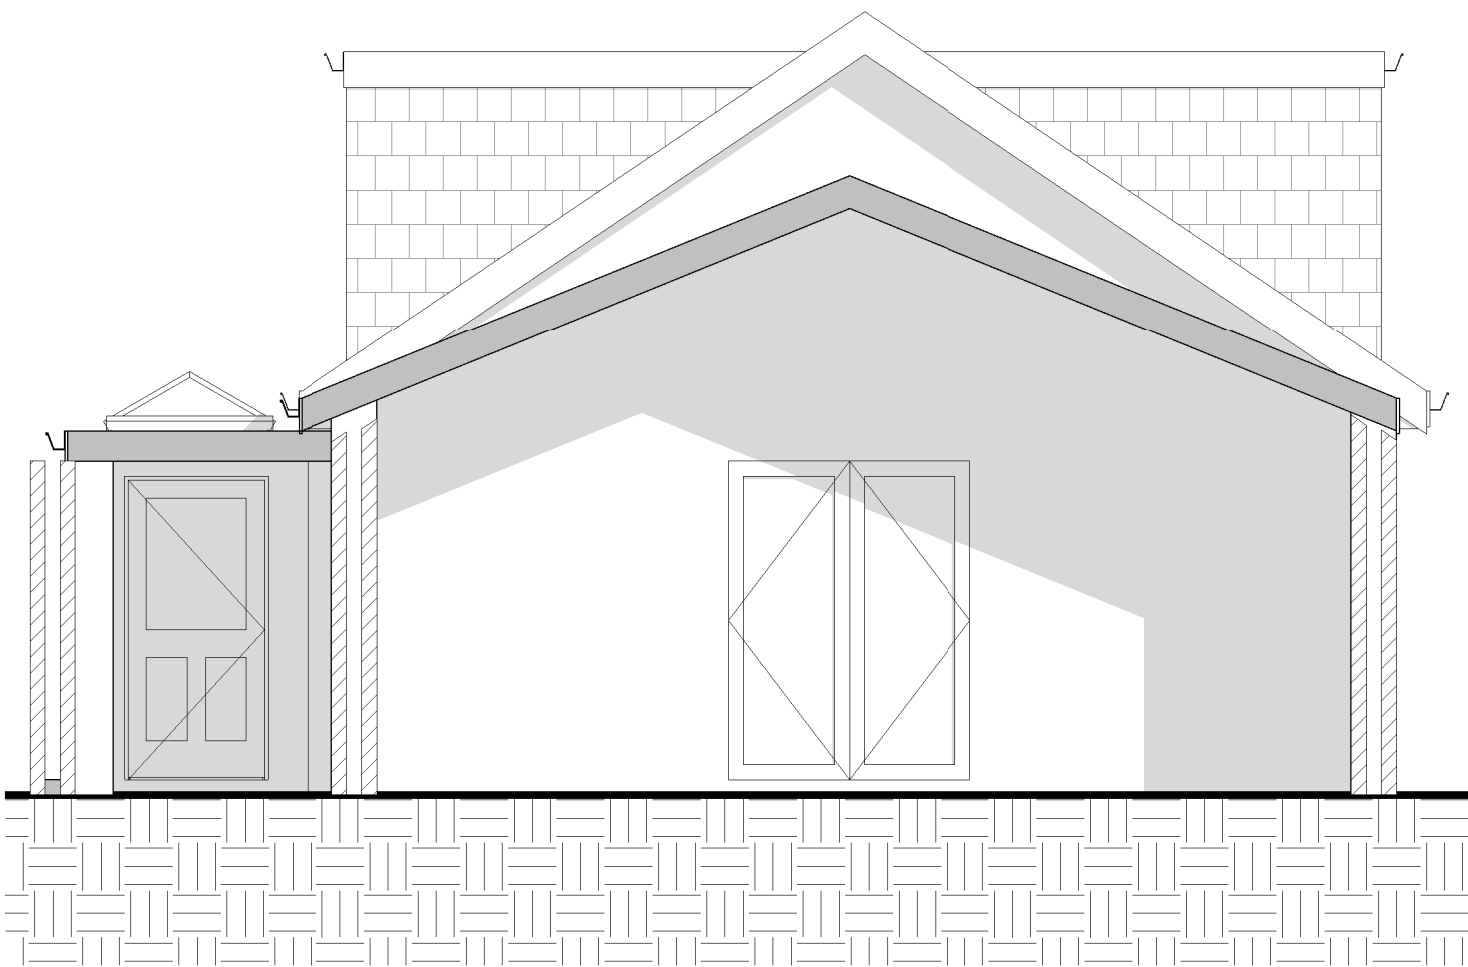

Proposed Section AA

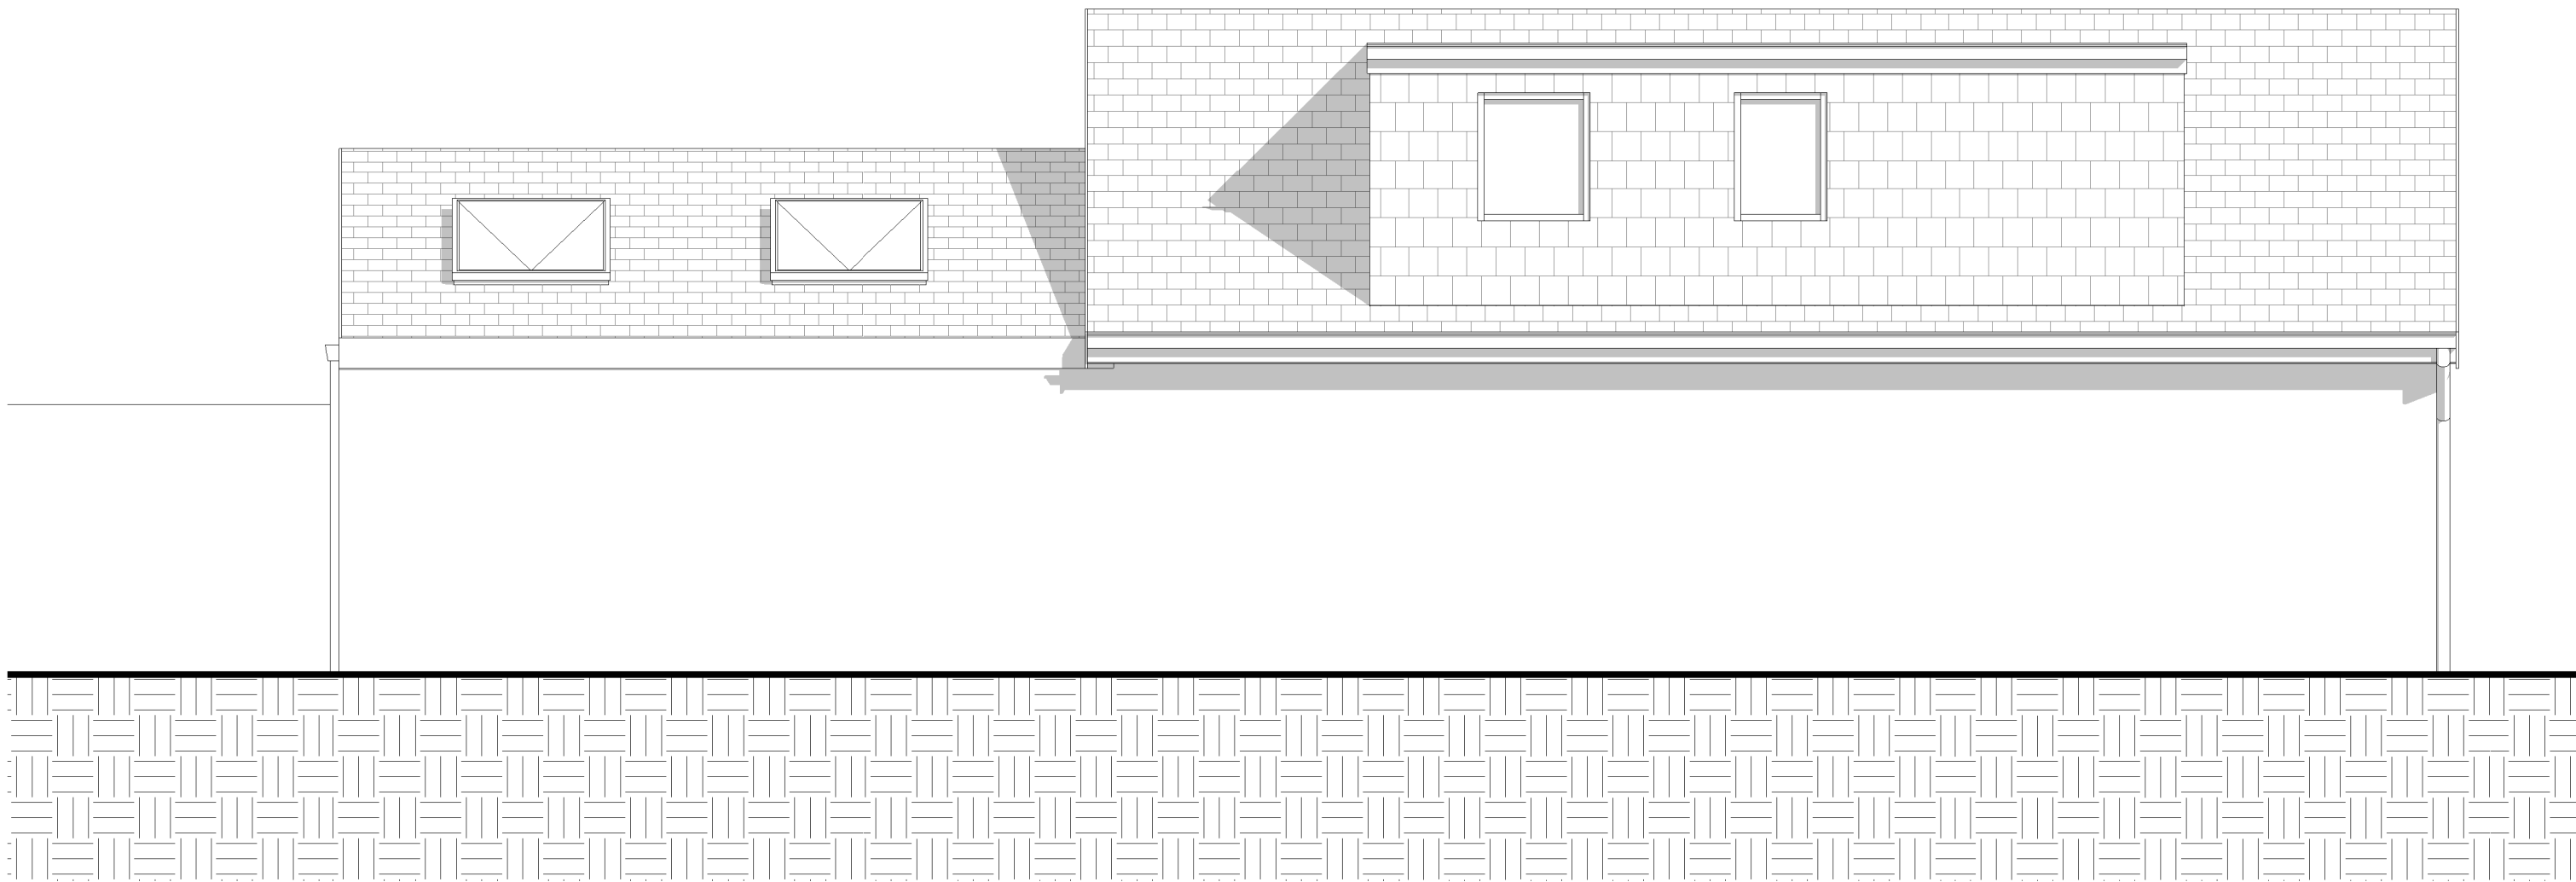

Proposed Side Elevation (From no :16)

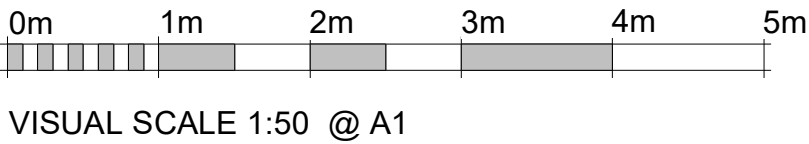

Revision	No.	Description	Date
----------	-----	-------------	------

PROJECT
Proposed Single Storey Side/Rear Extension and all associated works

ADDRESS
14 Nicholls Avenue, Uxbridge, UB8 3JL

CLIENT NAME
Mohammed Haji

PROJECT STATUS
Planning

SHEET N.
A 003

DRAWING TITLE
Proposed Elevations

DESIGNED
Summit
Architecture
09/12/2020

DRAWN
CH/Selva/JAS

CHECKED
Summit Architecture

SCALE
As Indicated @ A1


SUMMIT
ARCHITECTURE