



STUD WALL
SOLID WALL
MH
Location as measured on site

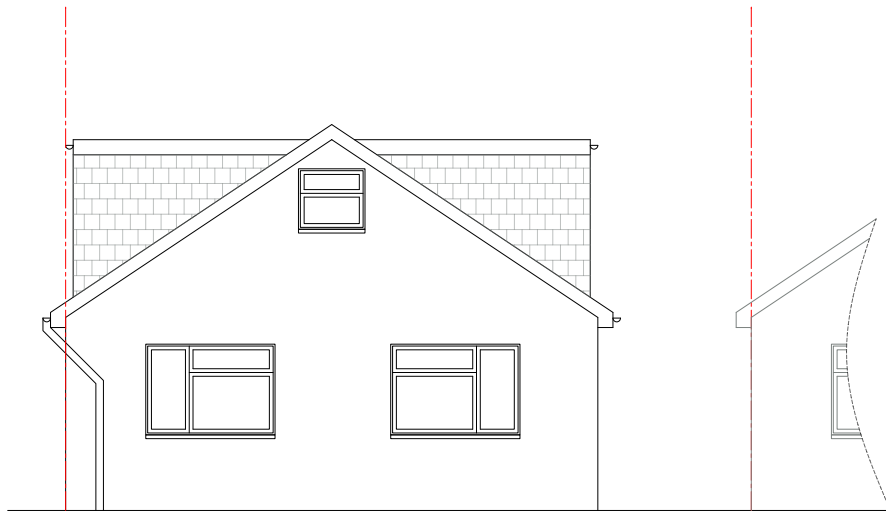


Proposed Front Elevation




Proposed Side Elevation (From no.12)

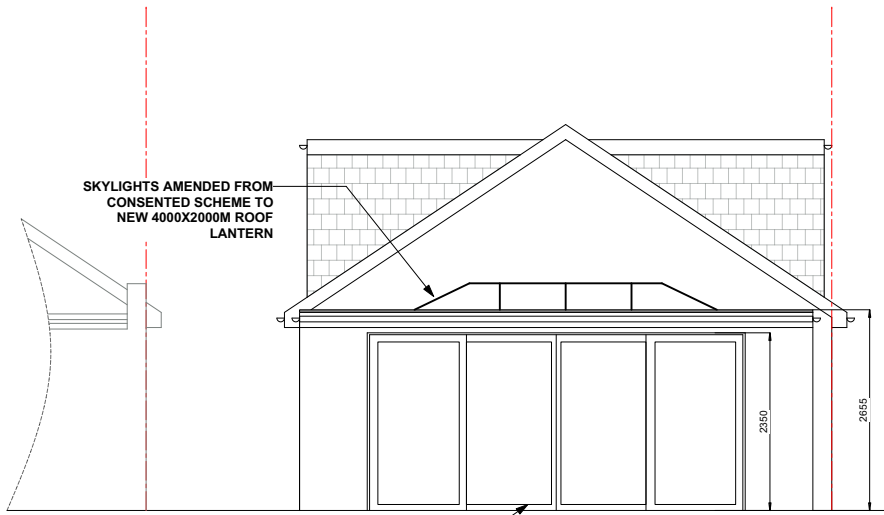


Proposed Rear Elevation

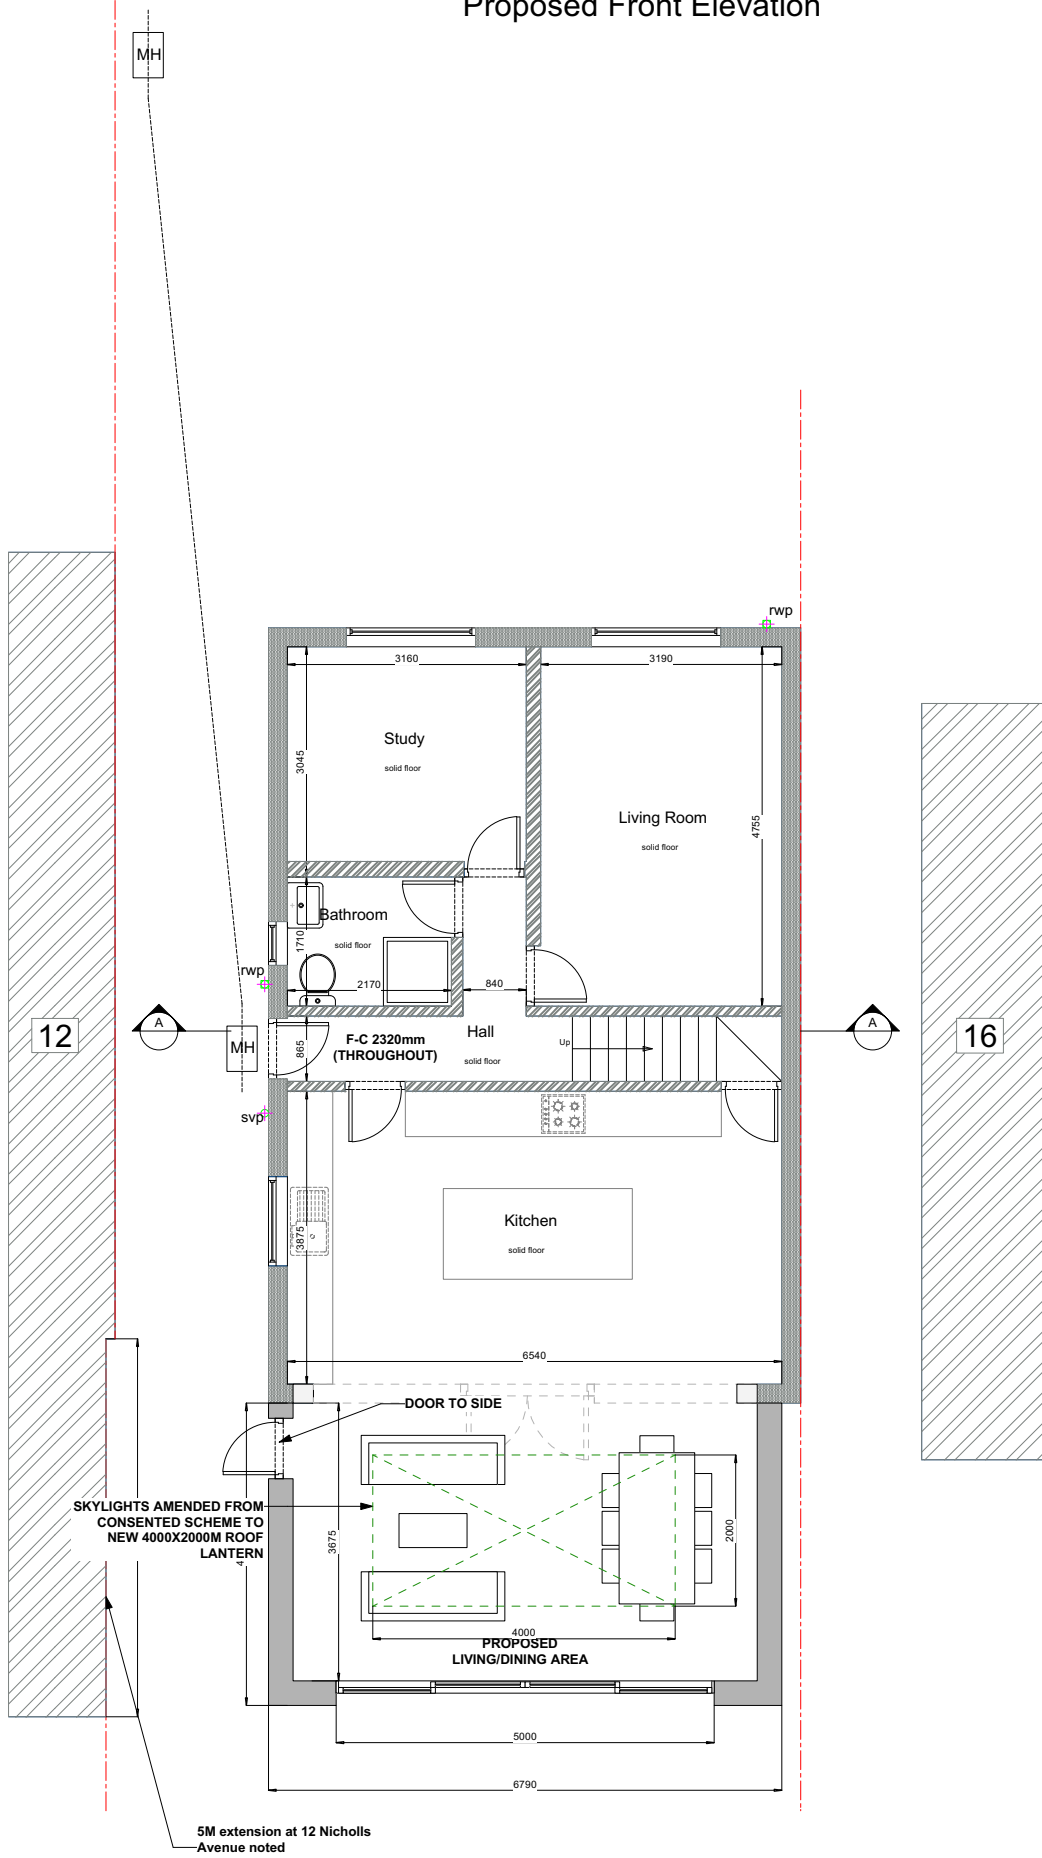


Proposed Ground Floor

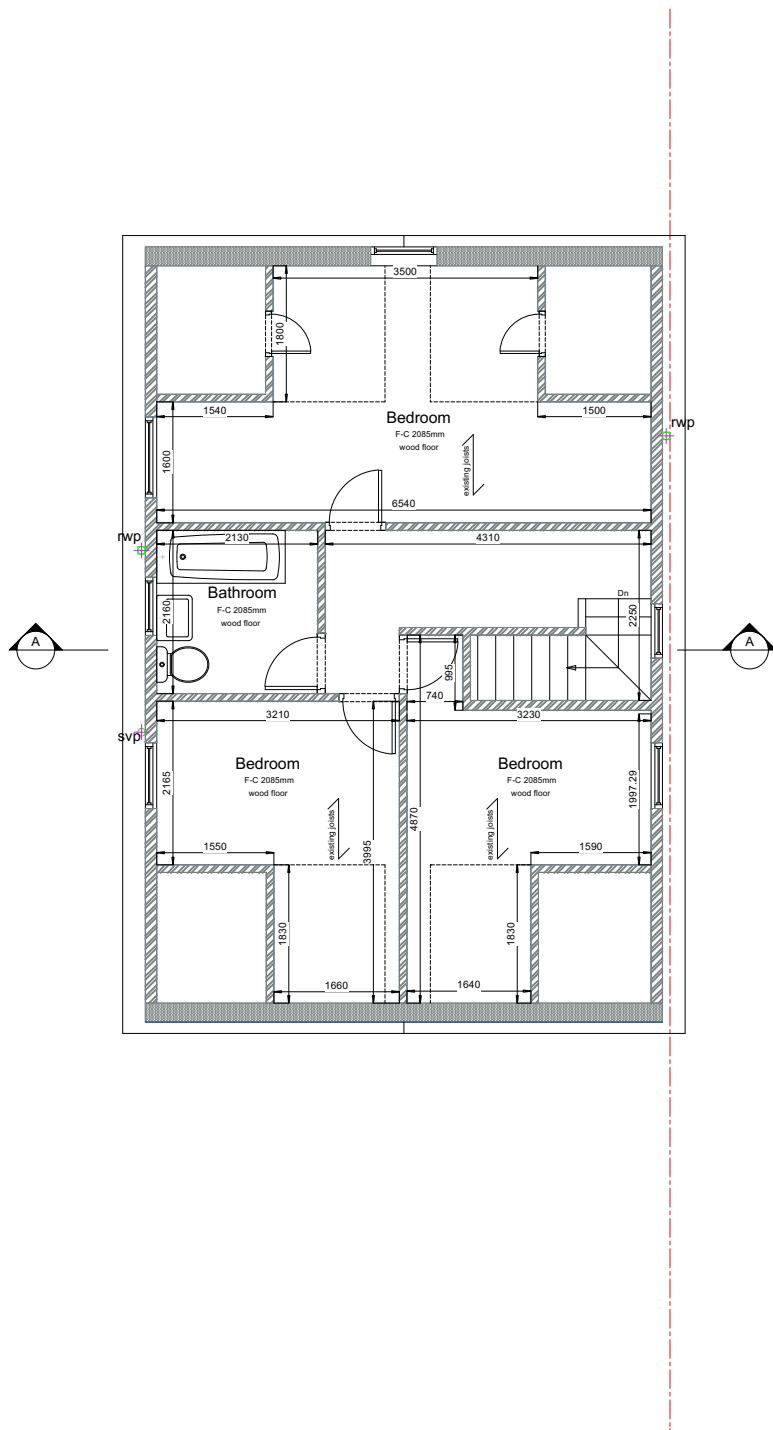


Proposed First Floor

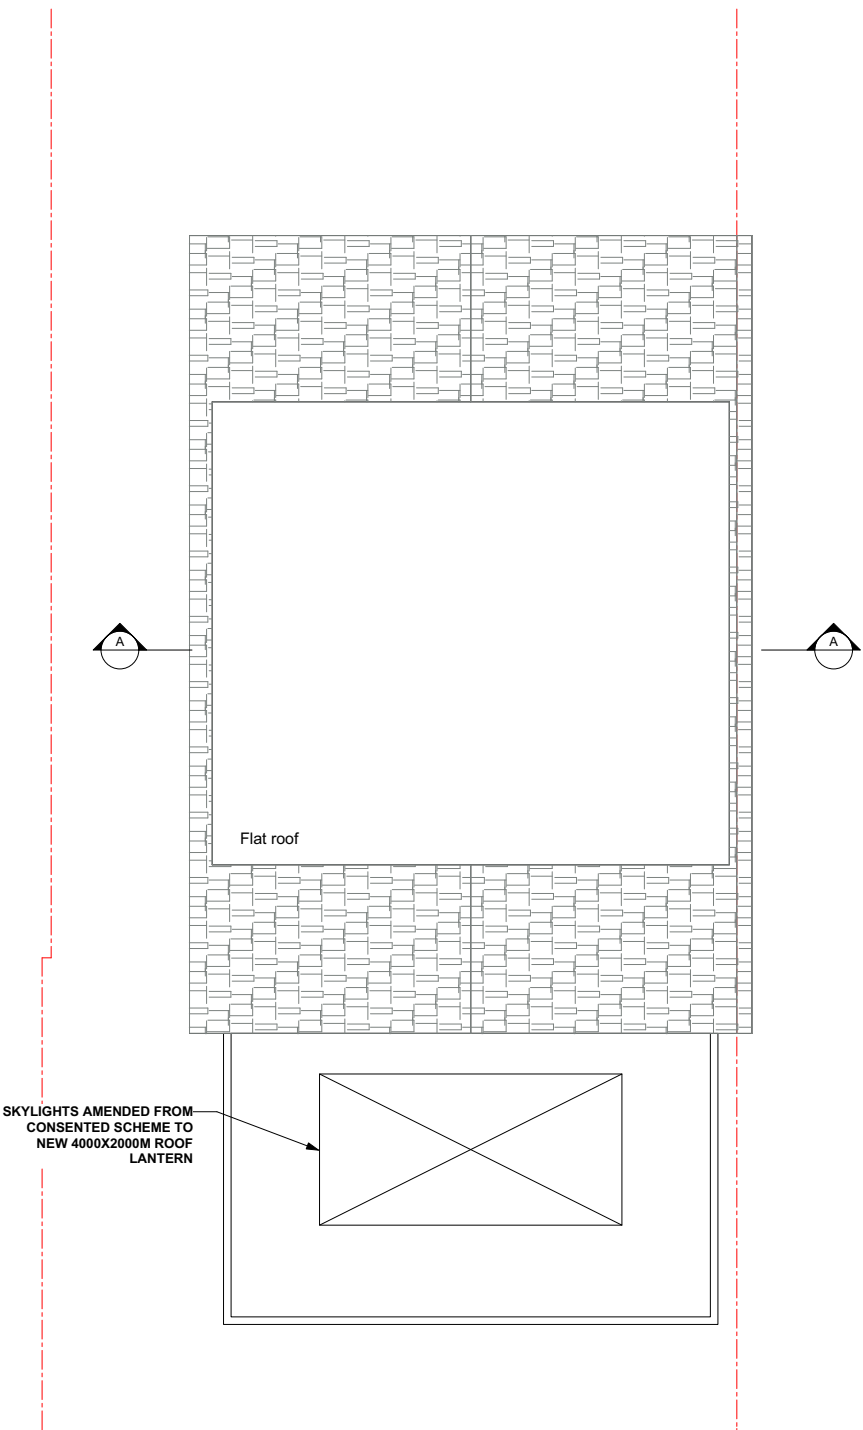

Proposed Roof

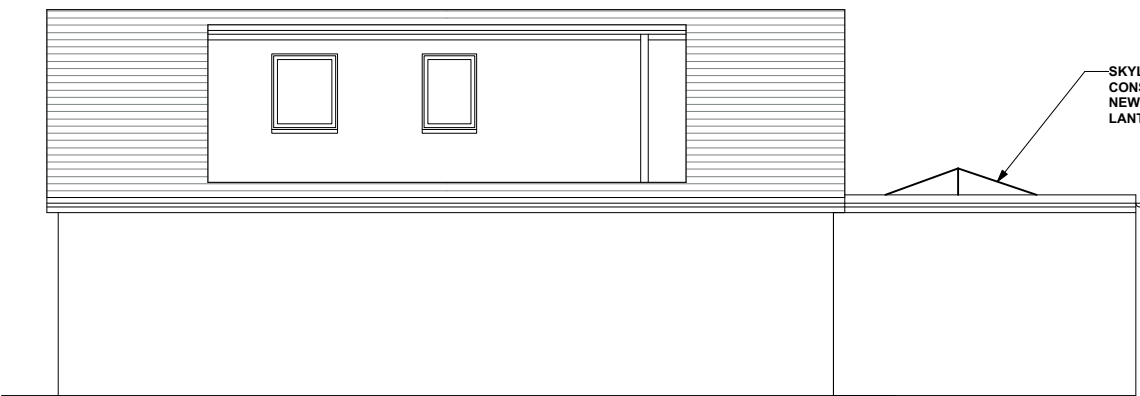

Proposed Side Elevation (From no.16)

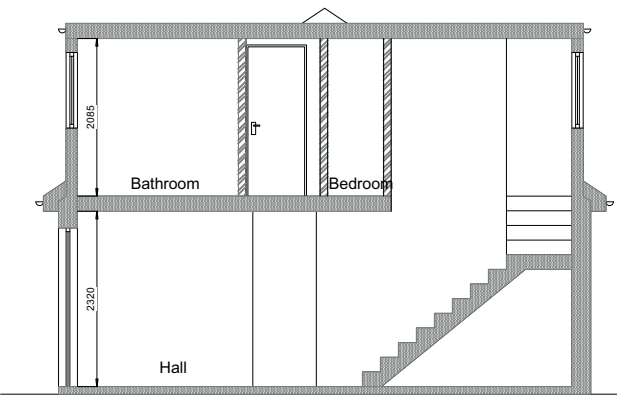

Proposed Section

0 1 2 3 4 5m
SCALE 1:100

This drawing is protected under copyright

Site address:
14 Nicholls Avenue
Uxbridge London UB8
3JL

Revision C

project
Amendment to 788/APP/2022/160
title
13/01/2022
date
O.P.N
drawn by

drawing type
Scale
1:100 A2 page
drawing no
P001A
client ref

Summit architecture
020 3633 1351
07376081506
Info@summitarchitecture.co.uk