




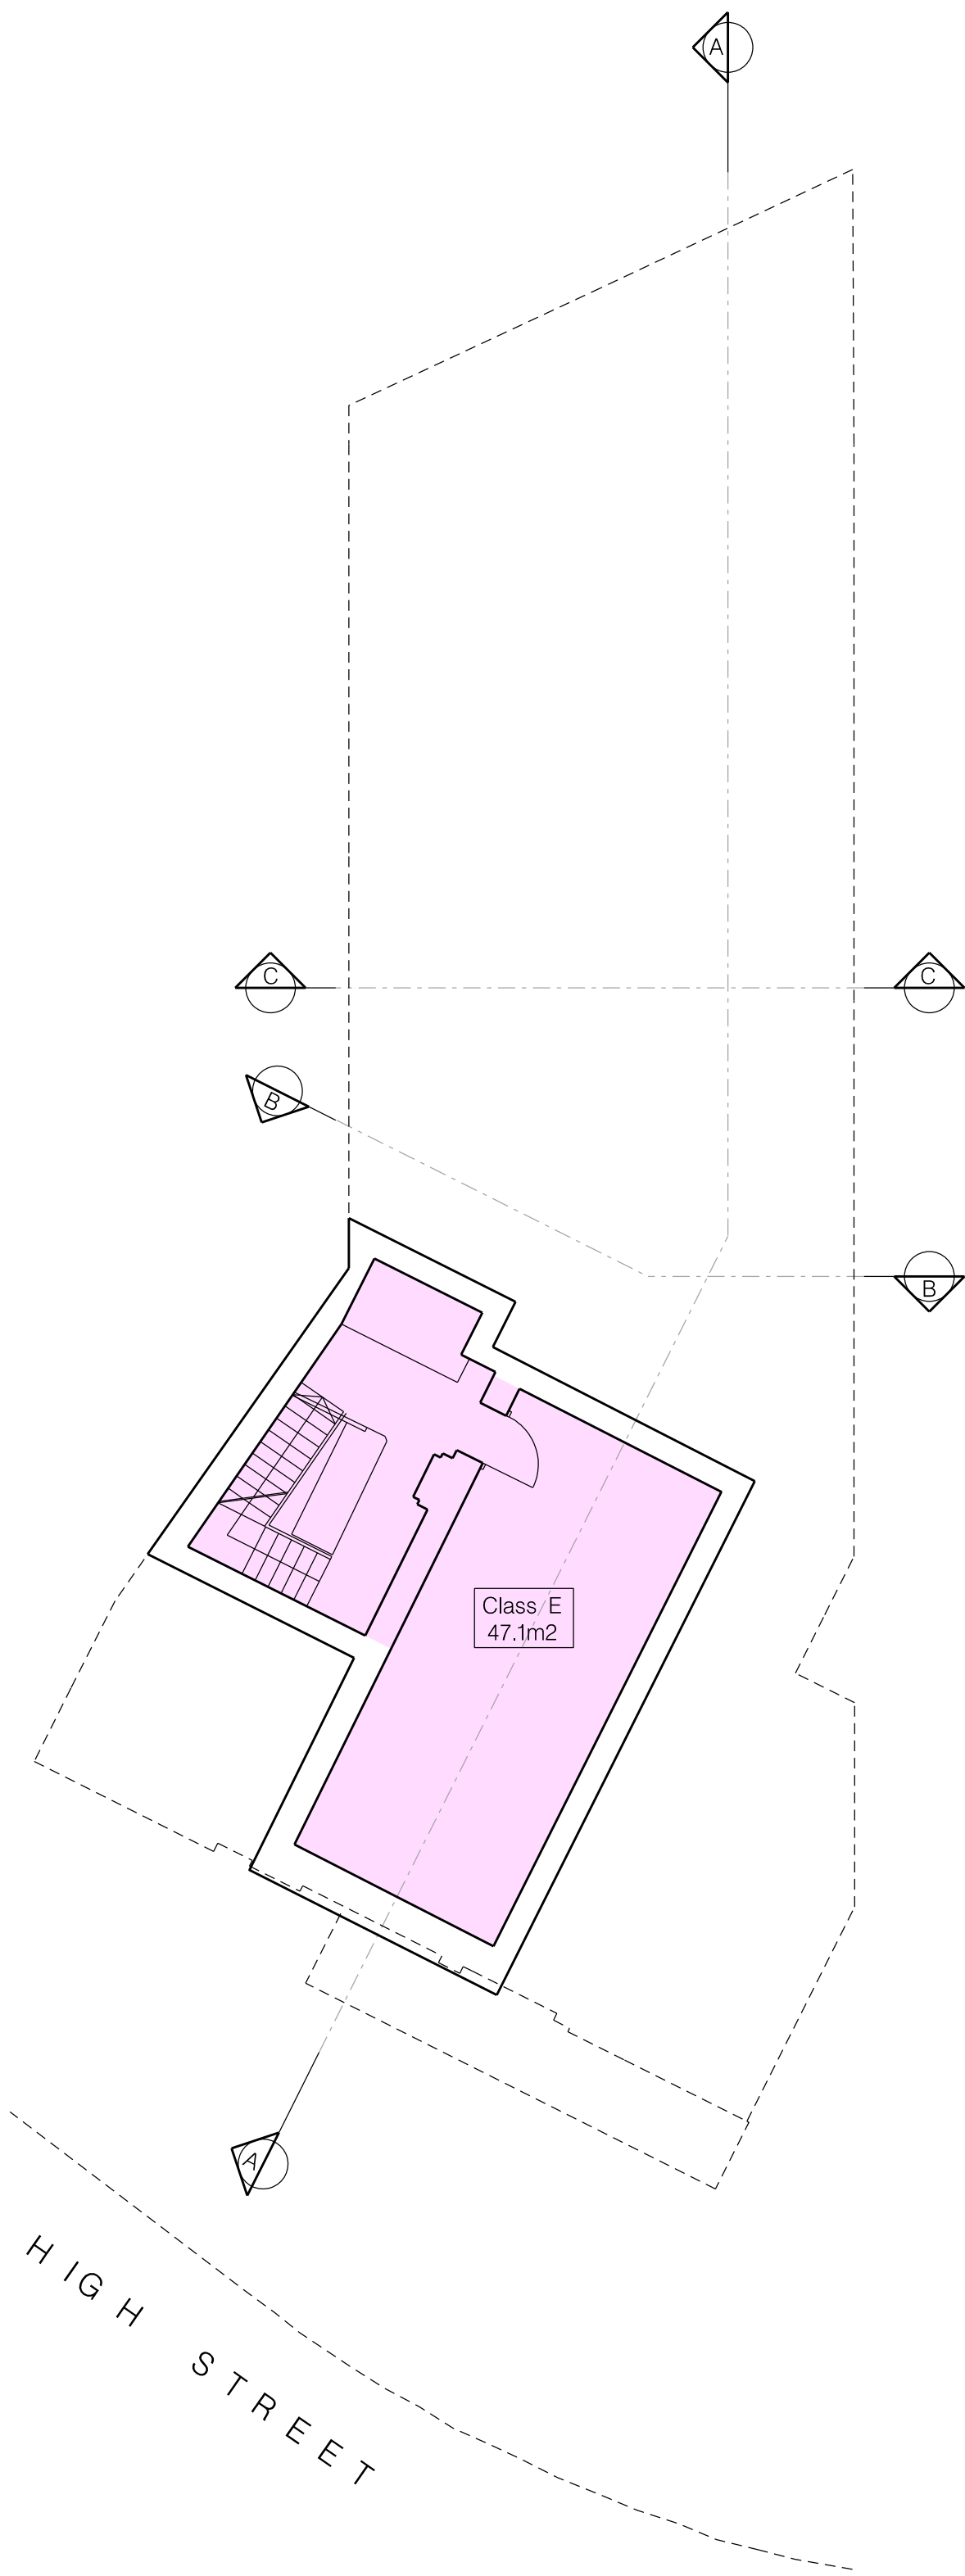


LOWER GROUND FLOOR PLAN
GIA: 47.1m2

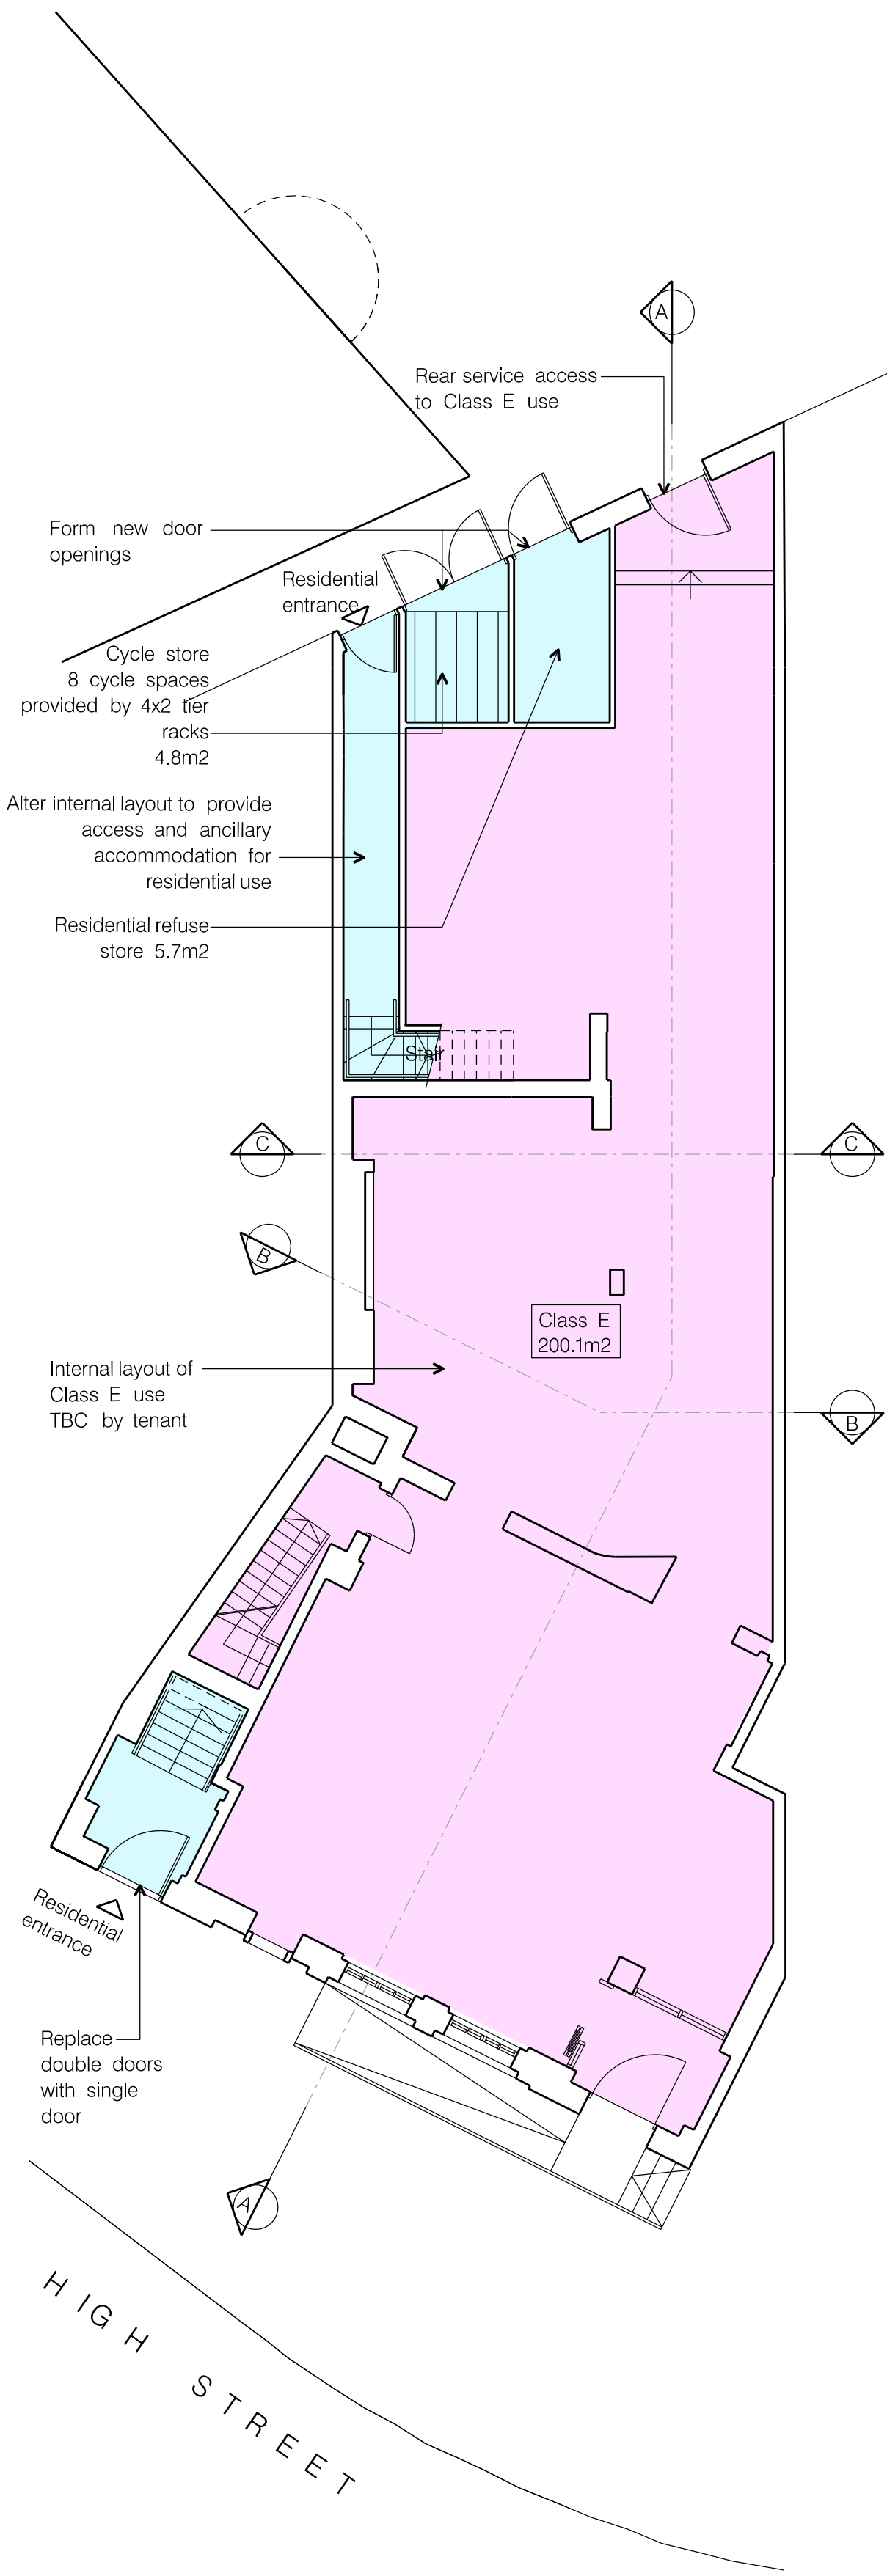


GROUND FLOOR PLAN
GIA: 229.3m2

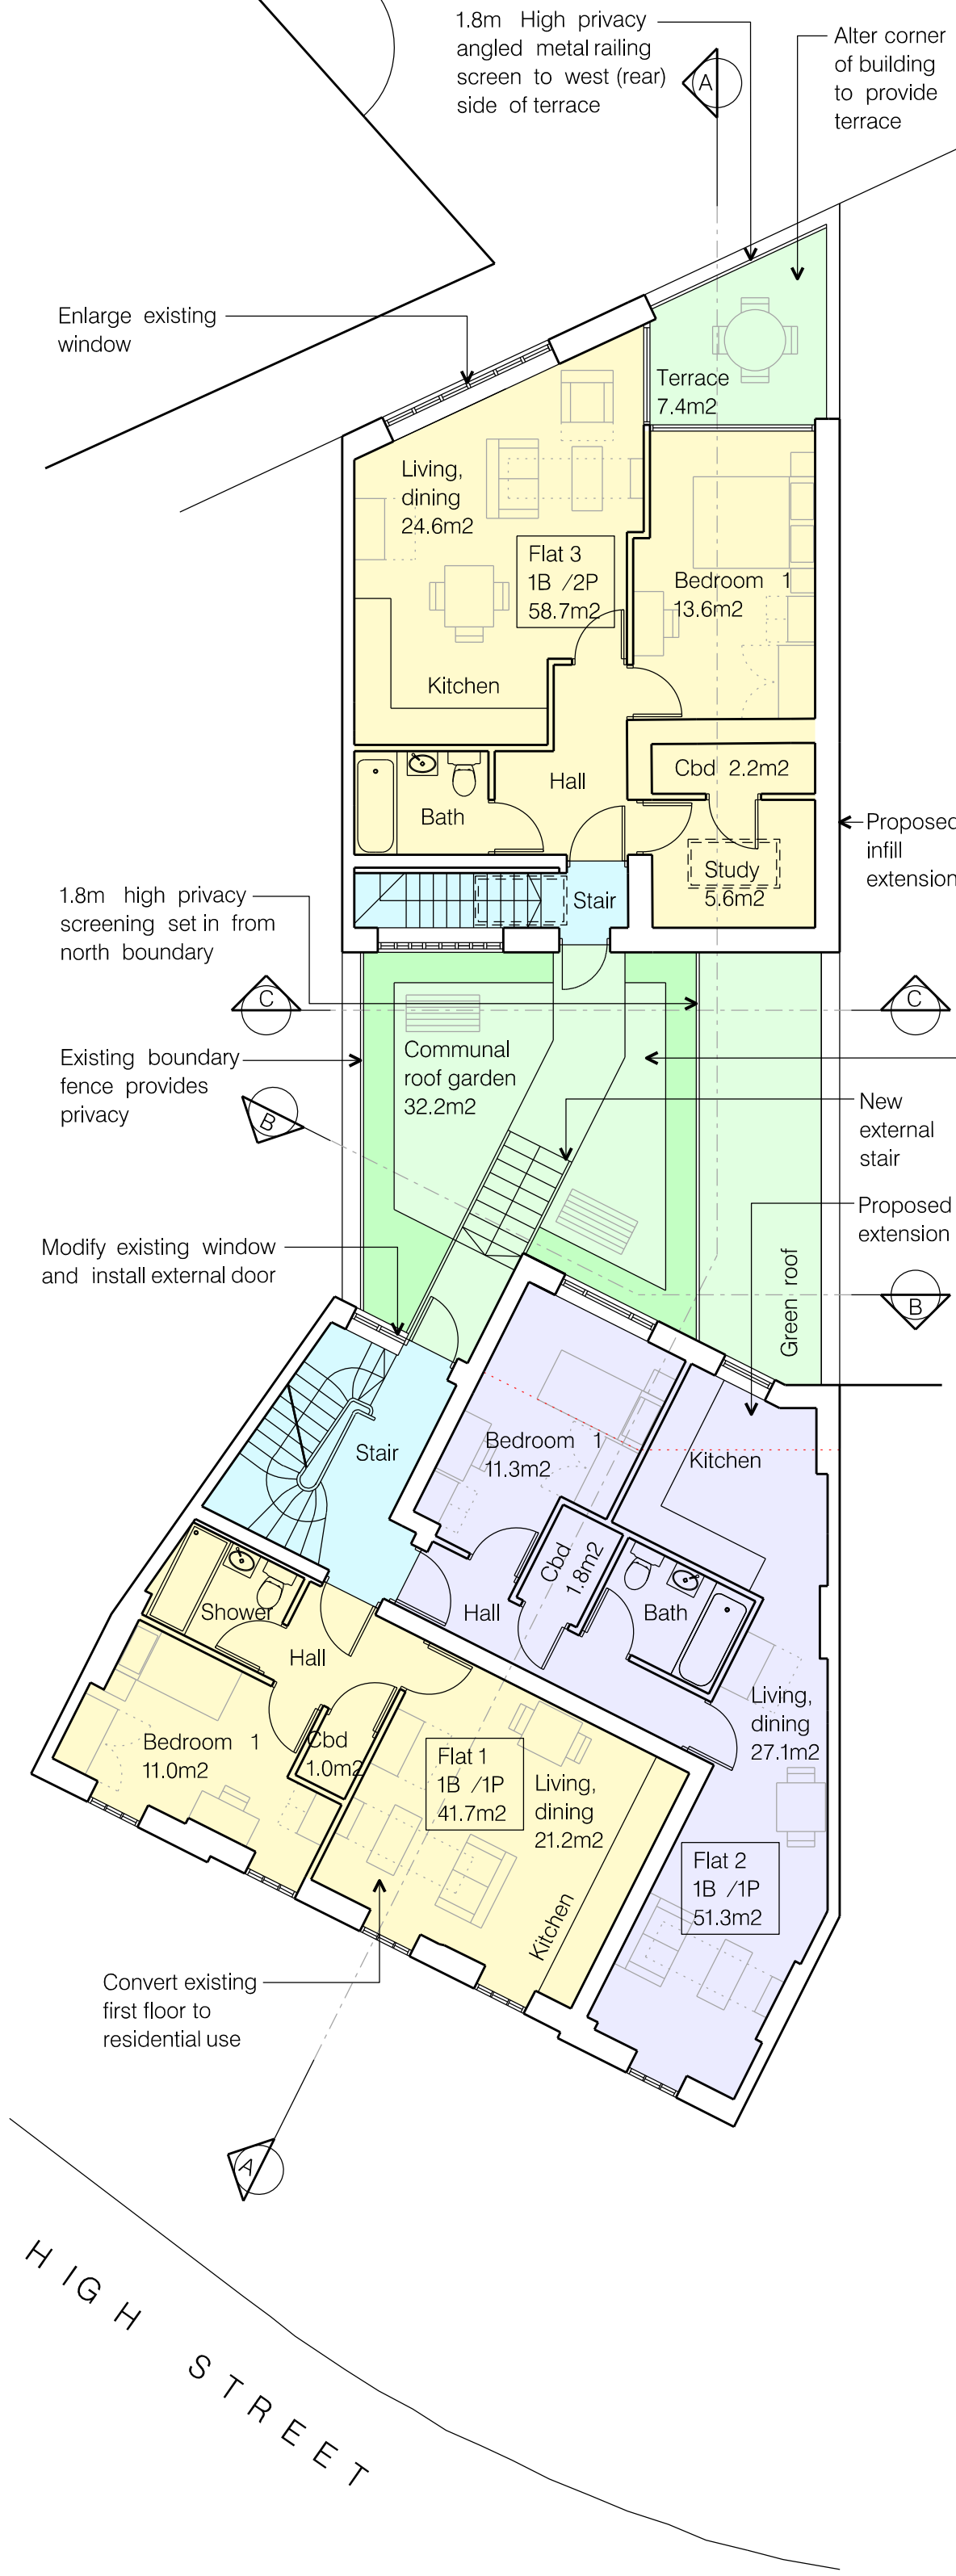


FIRST FLOOR PLAN
GIA: 173.1m2

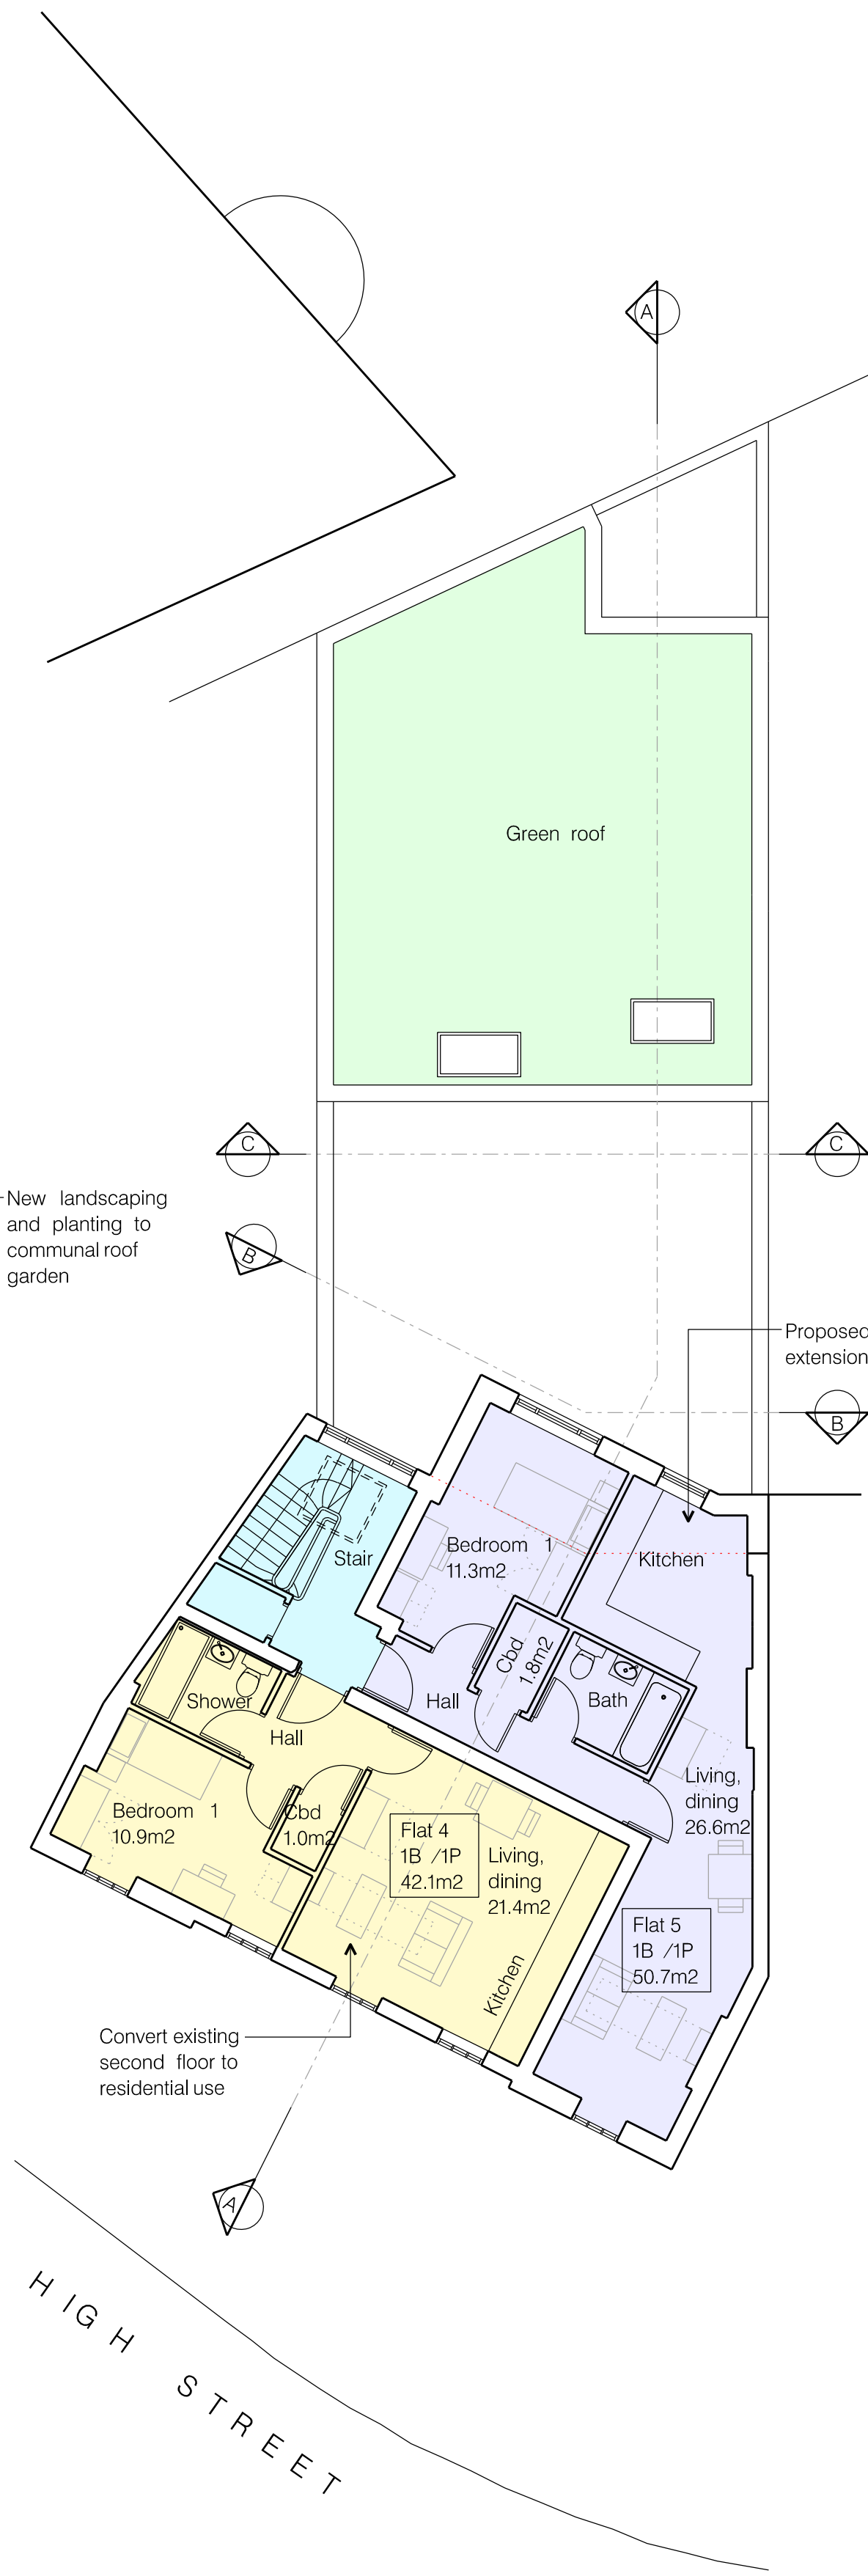

SECOND FLOOR PLAN
GIA: 107.9m2

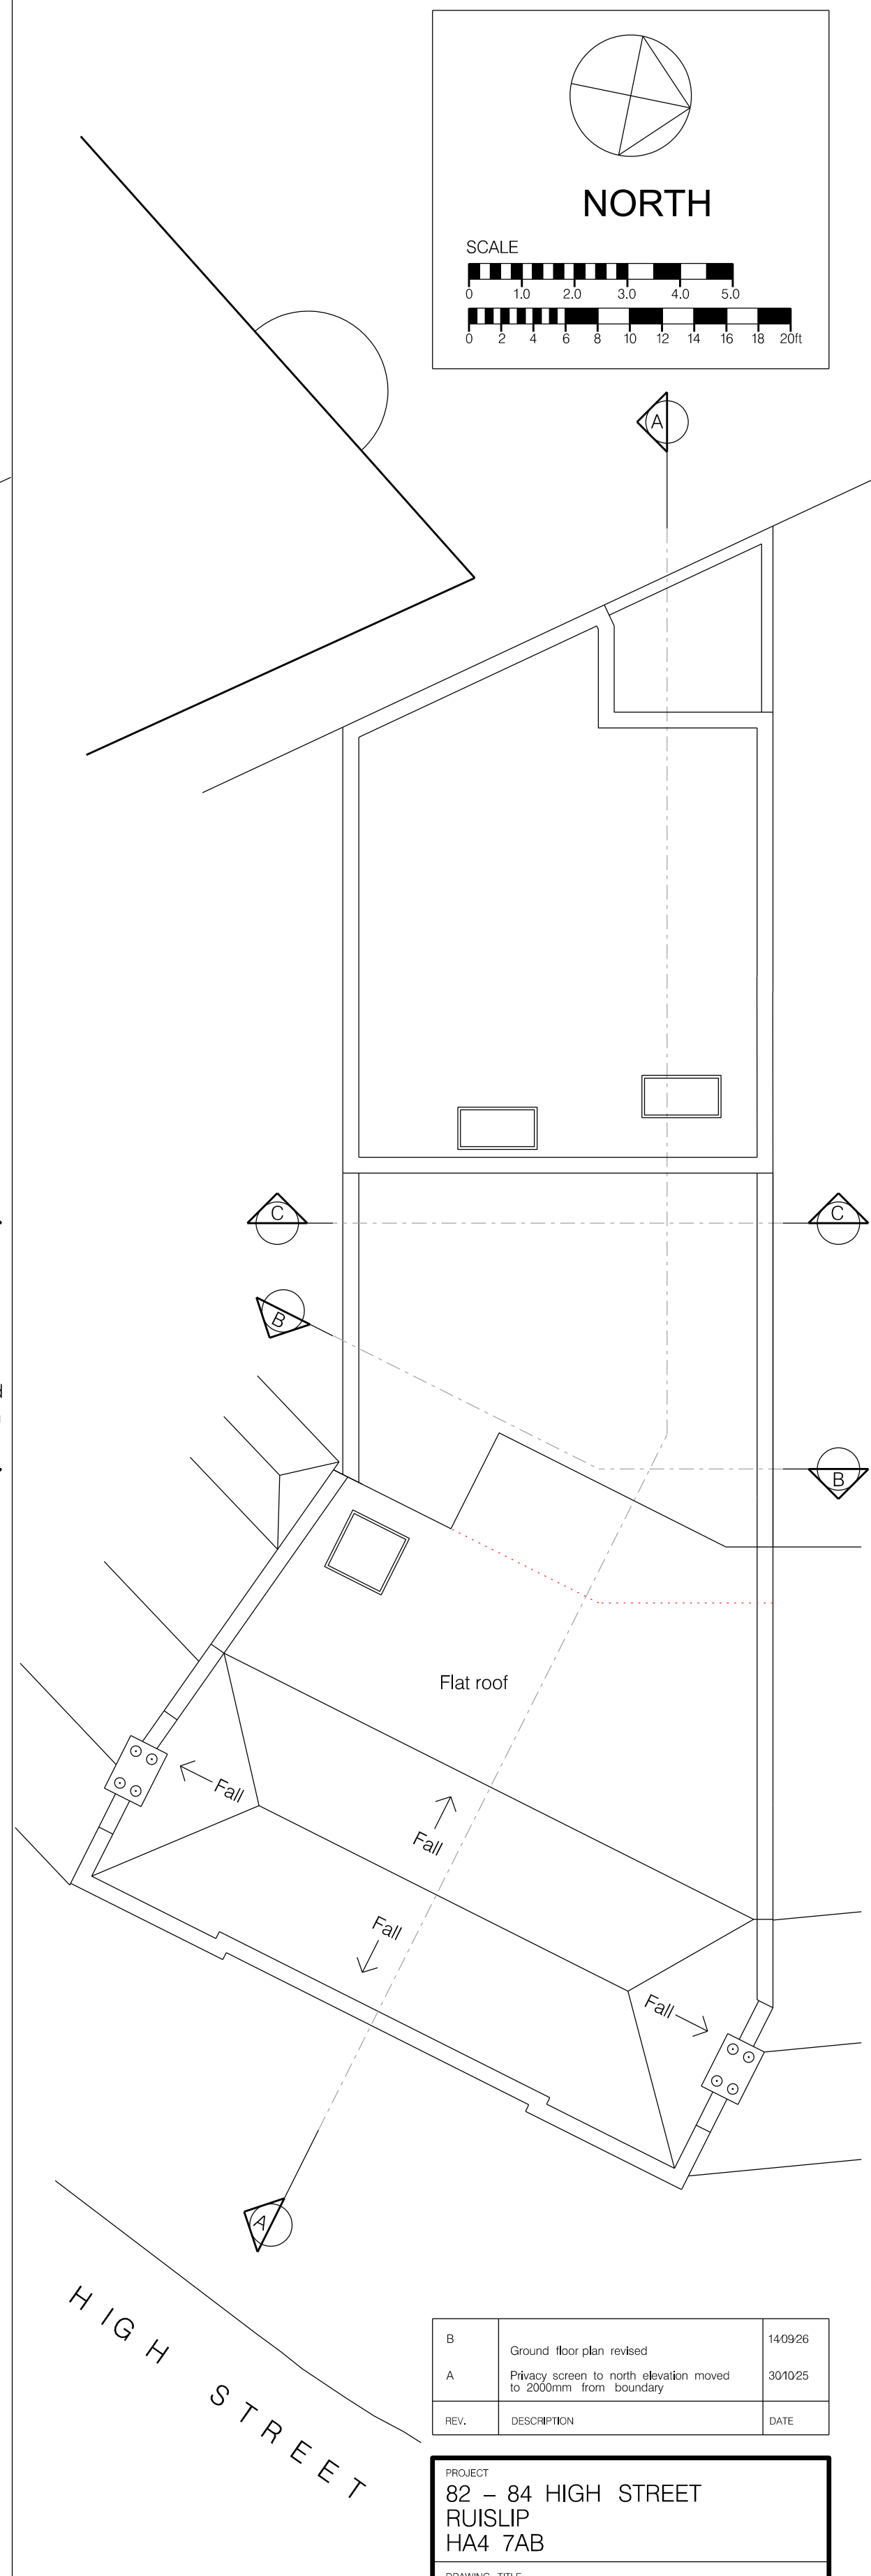

ROOF PLAN

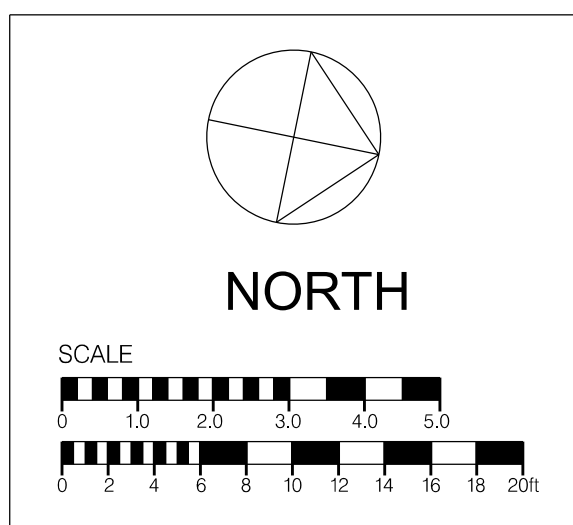

B	Ground floor plan revised	14/09/26
A	Privacy screen to north elevation moved to 2000mm from boundary	30/10/25
REV.	DESCRIPTION	DATE

PROJECT
82 - 84 HIGH STREET
RUISLIP
HA4 7AB

DRAWING TITLE
PROPOSED
FLOOR AND ROOF PLANS

SCALE
1:100 @ A1
1:200 @ A3

DATE
AUGUST 2025

DRAWING NO.
3616 /P /131

REV. B

90 BOROUGH HIGH STREET
LONDON SE1 1LL
14 020 7467 2020 Fax 020 7467 3800
e-mail: proun@proun.co.uk

PROUN

ARCHITECTS DESIGNERS PLANNERS