


R: Render
T: Tiles


Note: The Drawings is for planning purpose and should not be used for construction.
All dimensions should be confirmed on site and any deviation should be reported back to designer.




Proposed Front Elevation

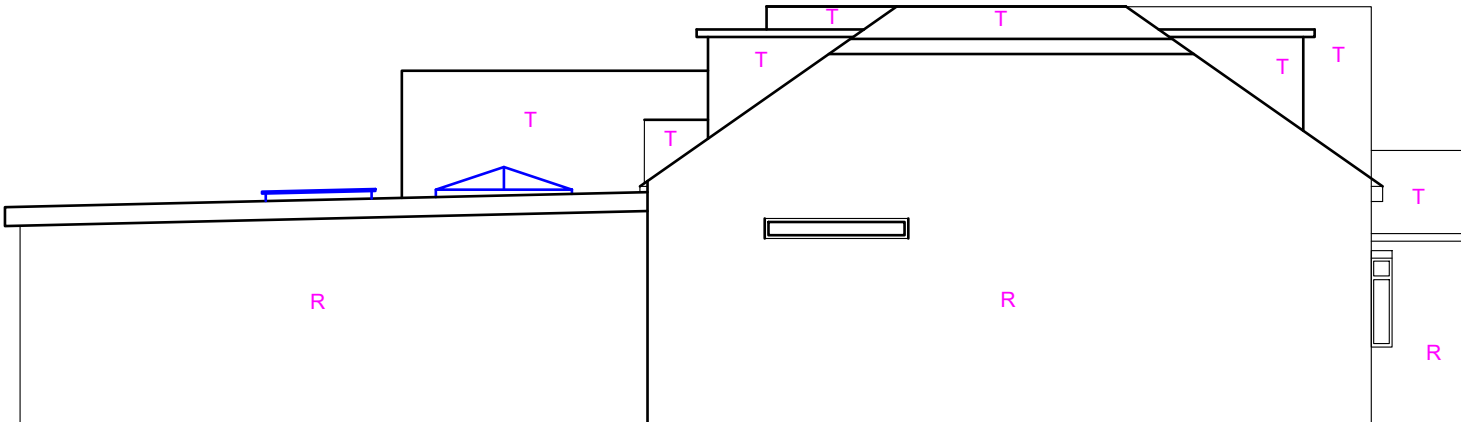

Proposed Side Elevation (LHS)

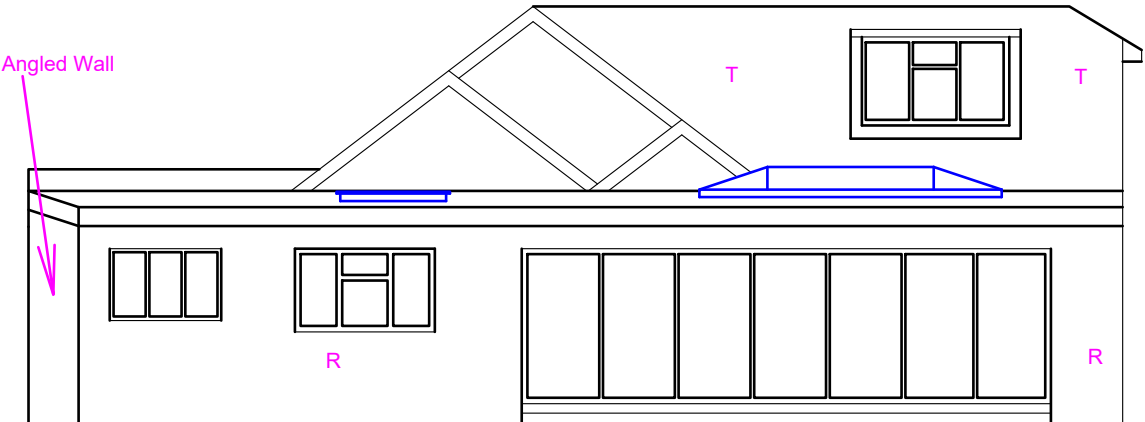

Proposed Rear Elevation

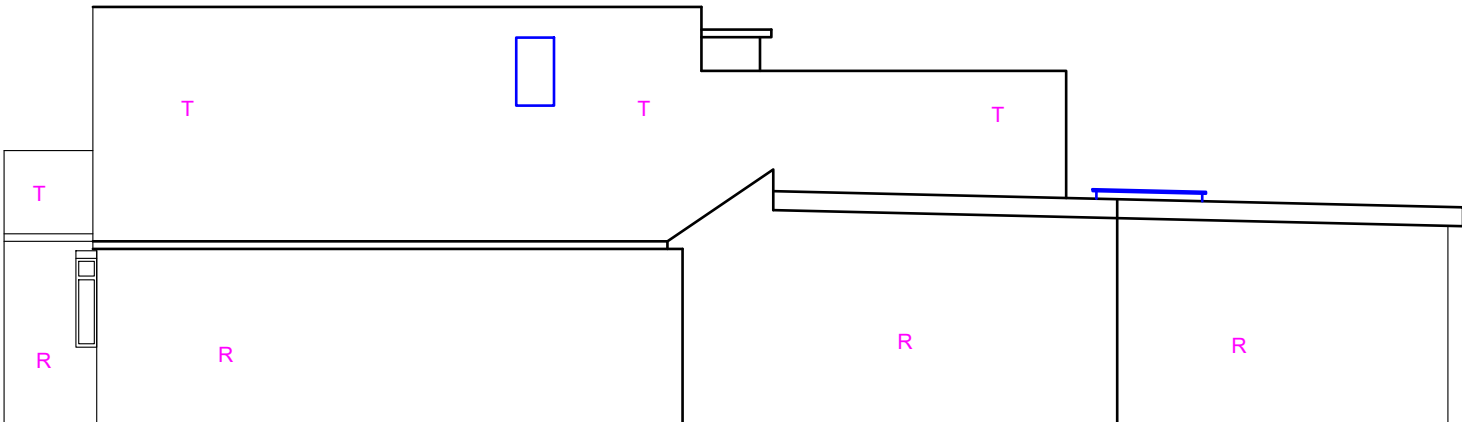

Proposed Side Elevation (RHS)

Proposed Development:

Single Storey Rear Extension

Site Address:

52 Micawber Avenue
Uxbridge
UB8 3NZ

Revisions:

Rev	Date	Description
A	25/01/2021	


Drawing Description:

Proposed Elevations

Drawing No:

ART/2021/RE52MA/PE

Scale: 1:100
Paper Size: A3
Sheet No: 5 of 6

 

ART CONSULTANTS (UK) LTD
113 LONG LANE
STANWELL
TW19 7AL
M:07960071377
E: ARTCONSULTANTSUK@GMAIL.COM