




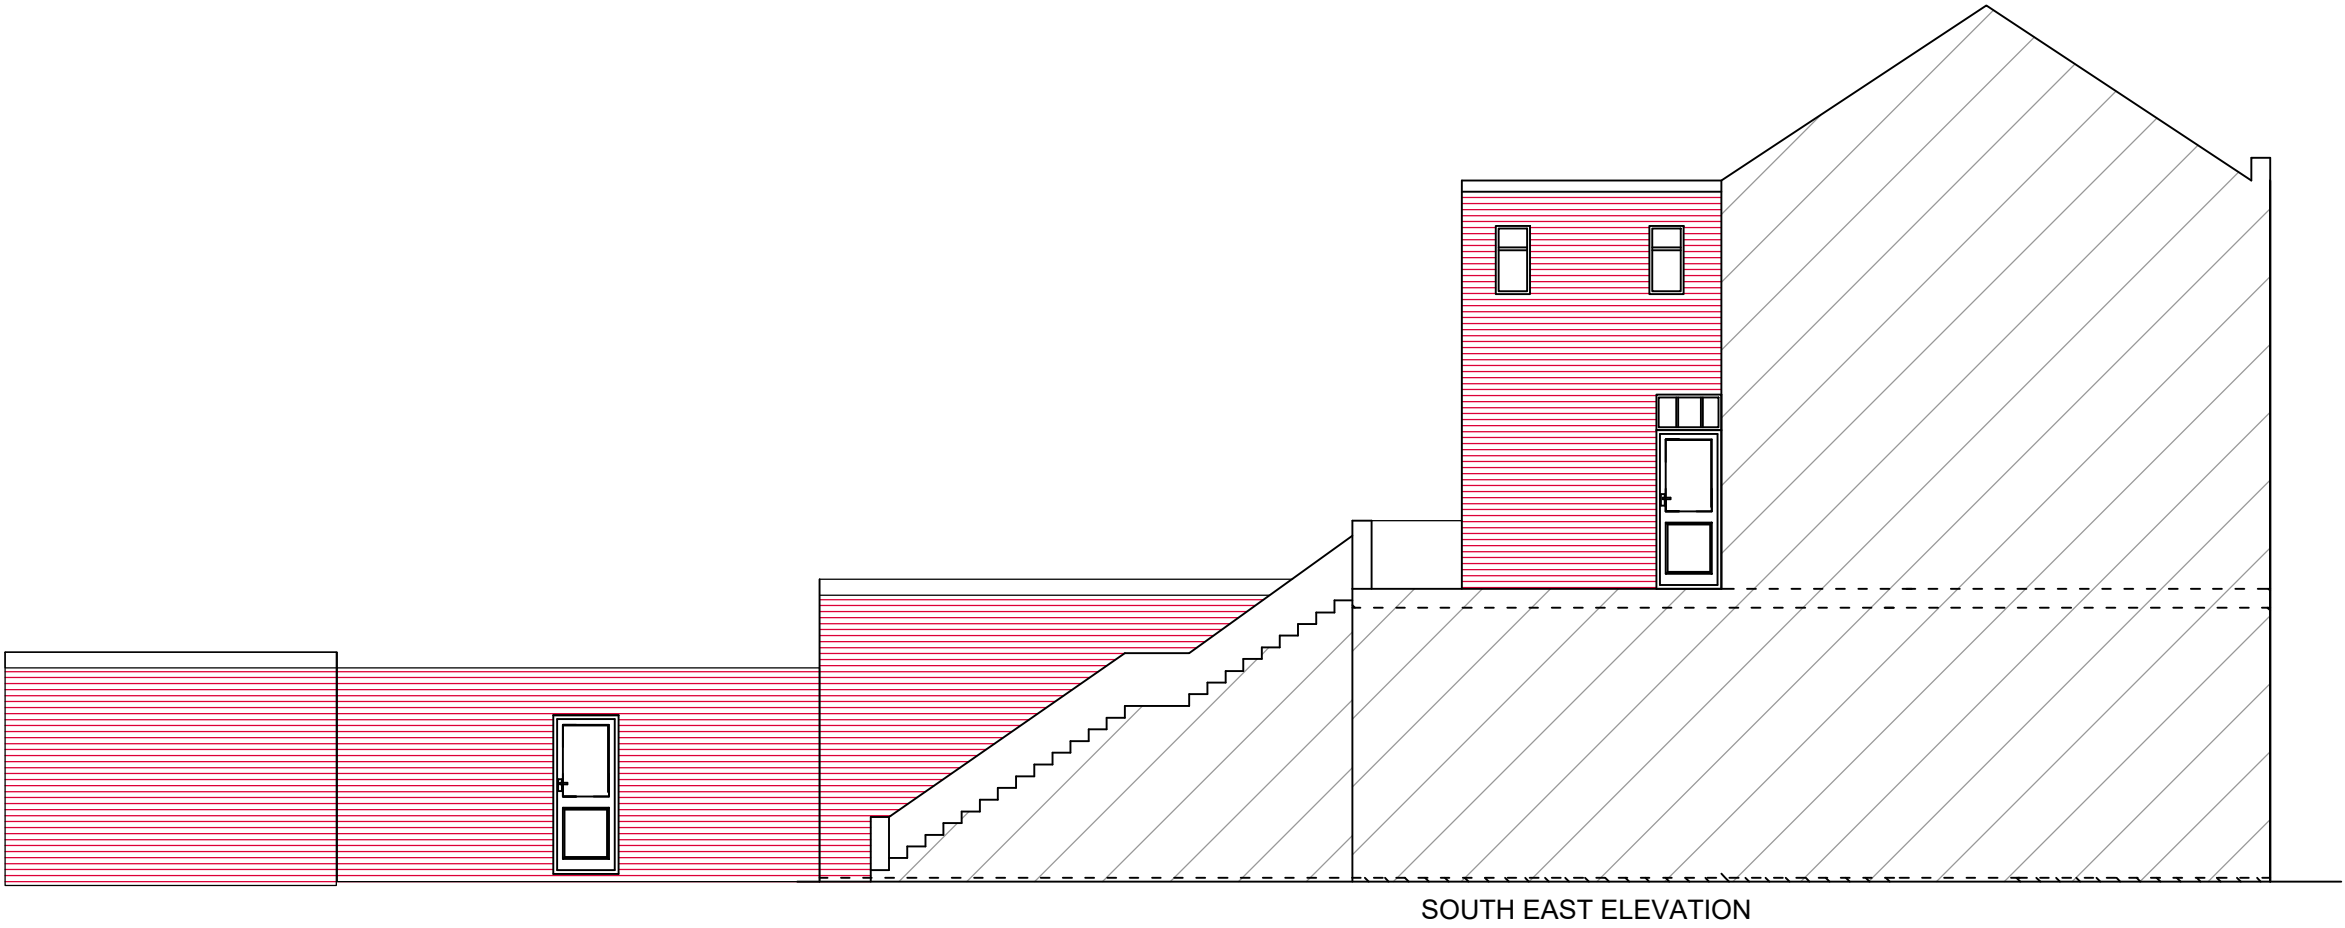

SOUTH EAST ELEVATION

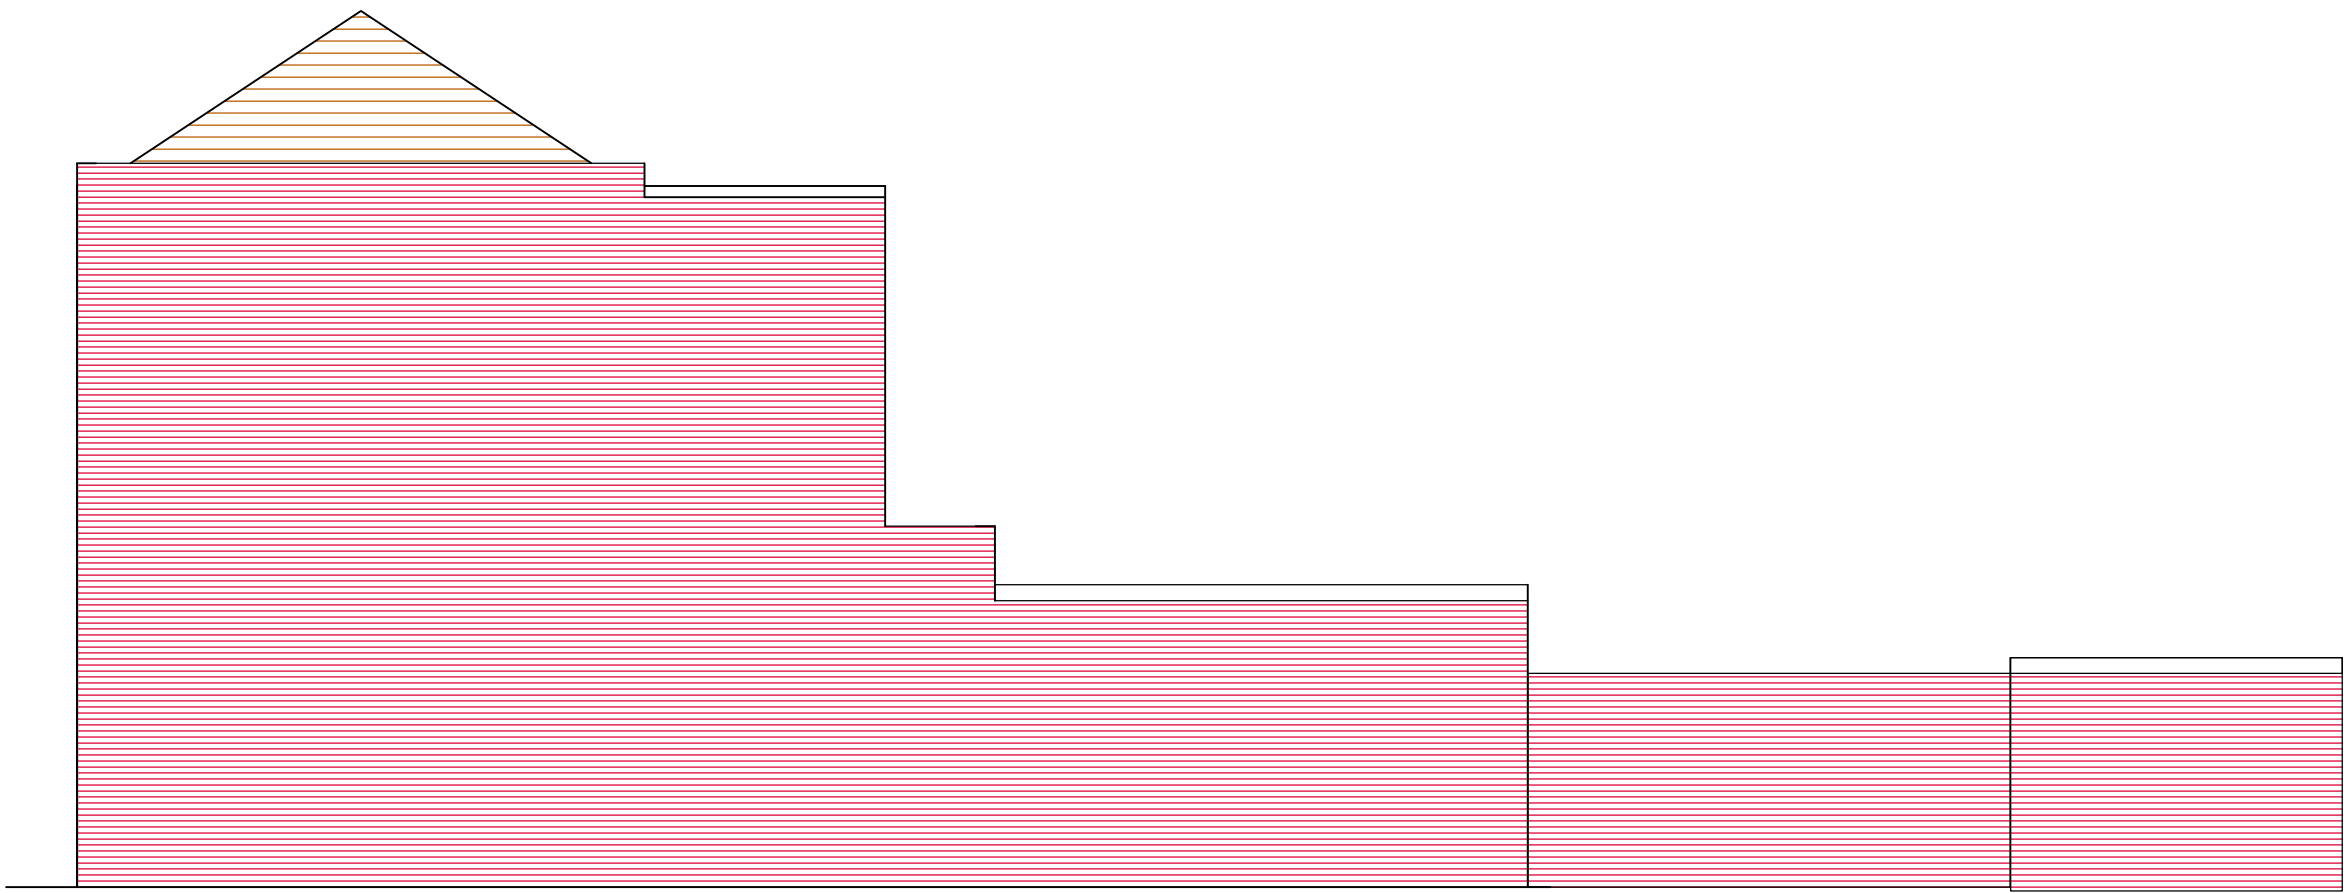


NORTH WEST ELEVATION

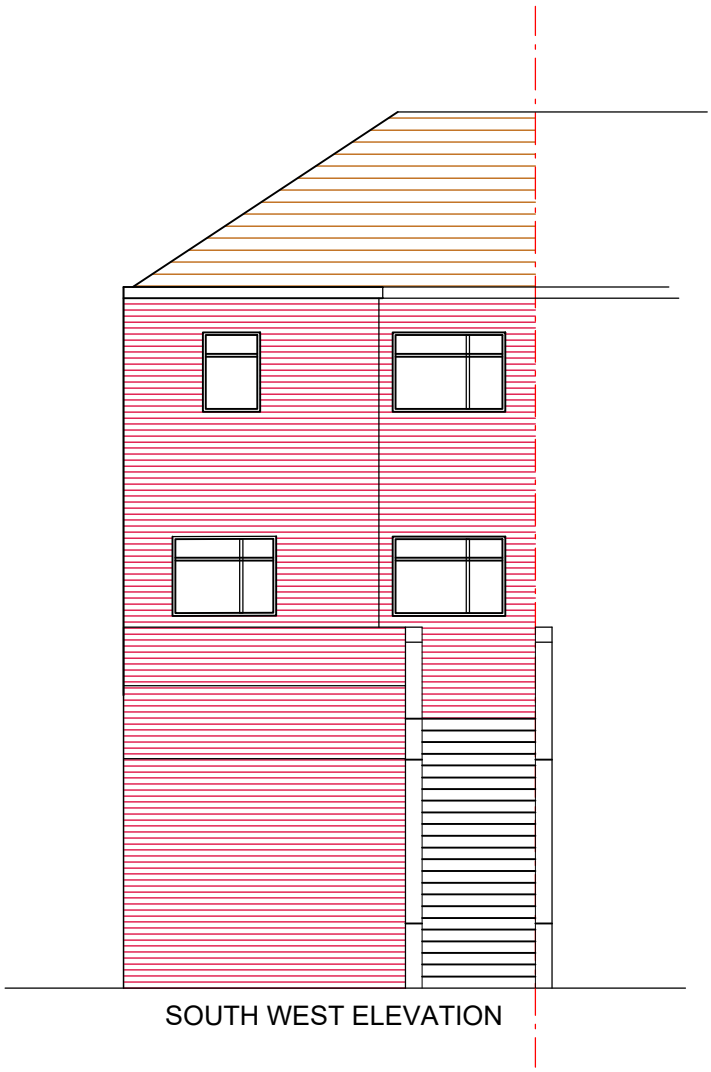

SOUTH WEST ELEVATION

EXISTING ELEVATIONS

278A West End Road, Ruislip HA4 6LS

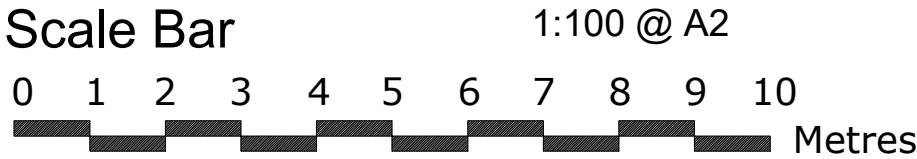

THE GILLETT MACLEOD PARTNERSHIP
Chartered Architects & Town Planning Consultants
1 High Road Old Eastcote Pinner Middlesex HA5 2EW tel. 0208 868 1333

Drg. No. 24/3654/05
Scale 1:100
Date 24/09/24
Drawn by KH

REVISION	