




Rev.	AMENDMENT
A	Existing rear added 05/08/2026

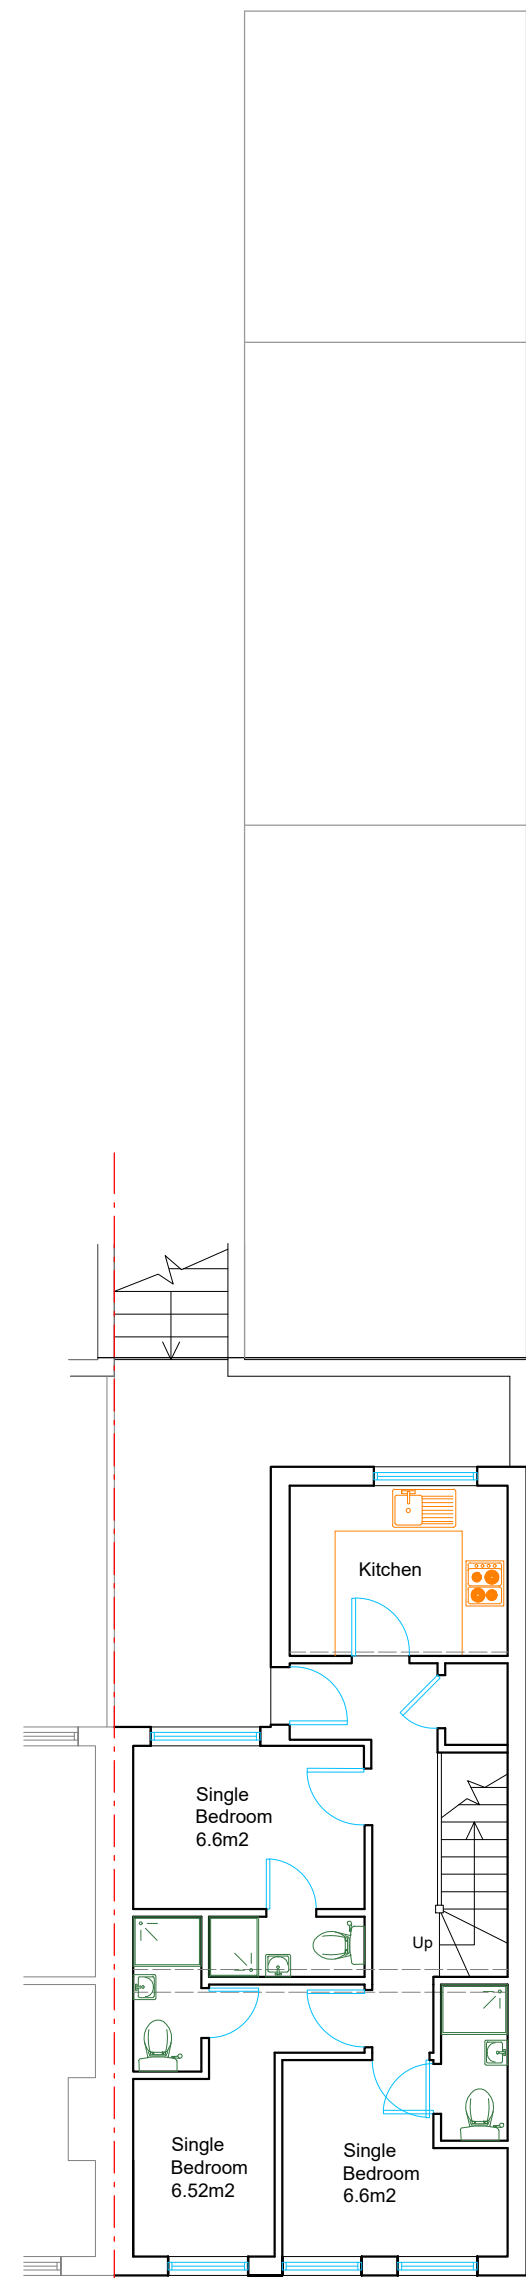

First Floor Plan

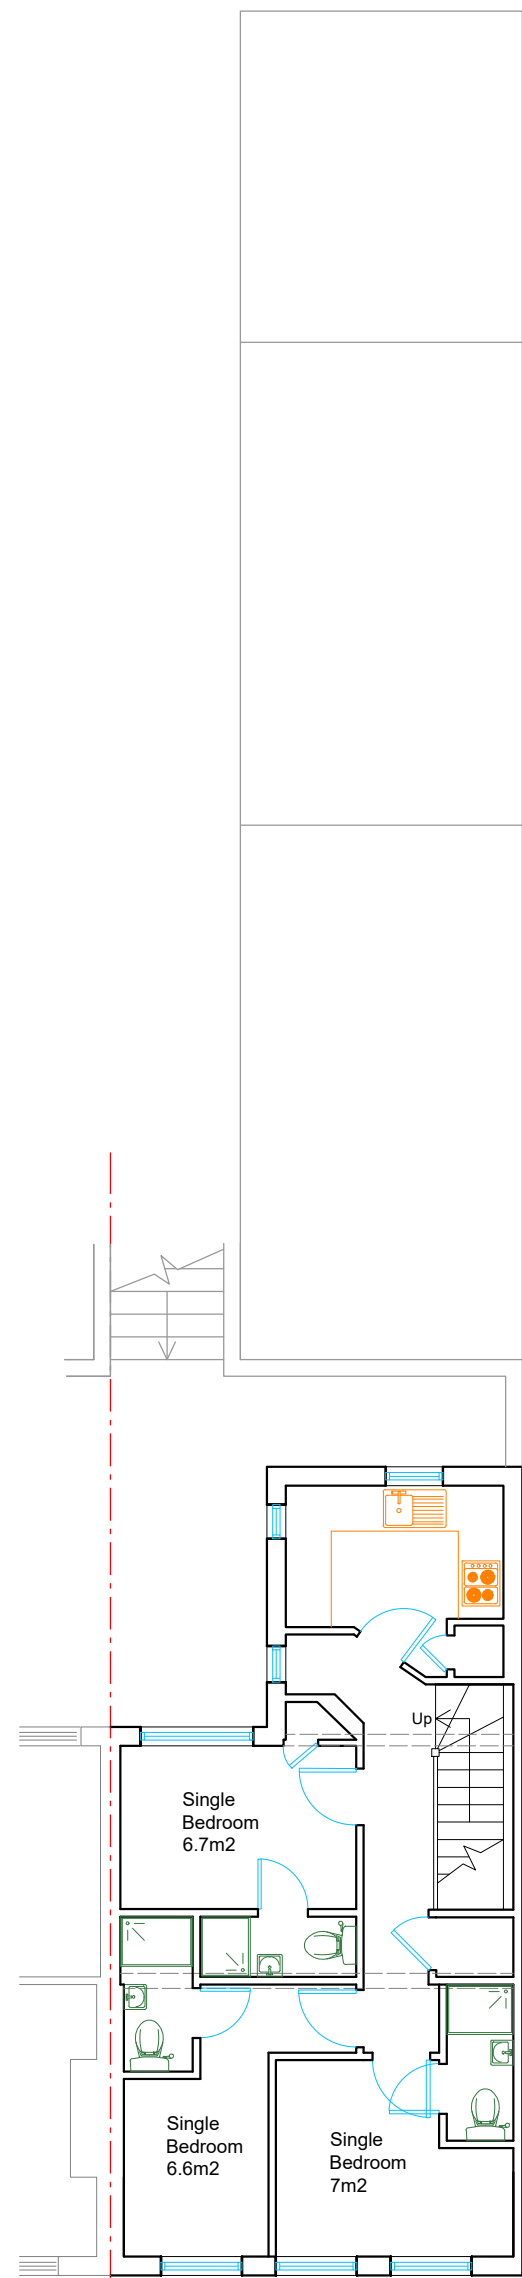


Second Floor Plan

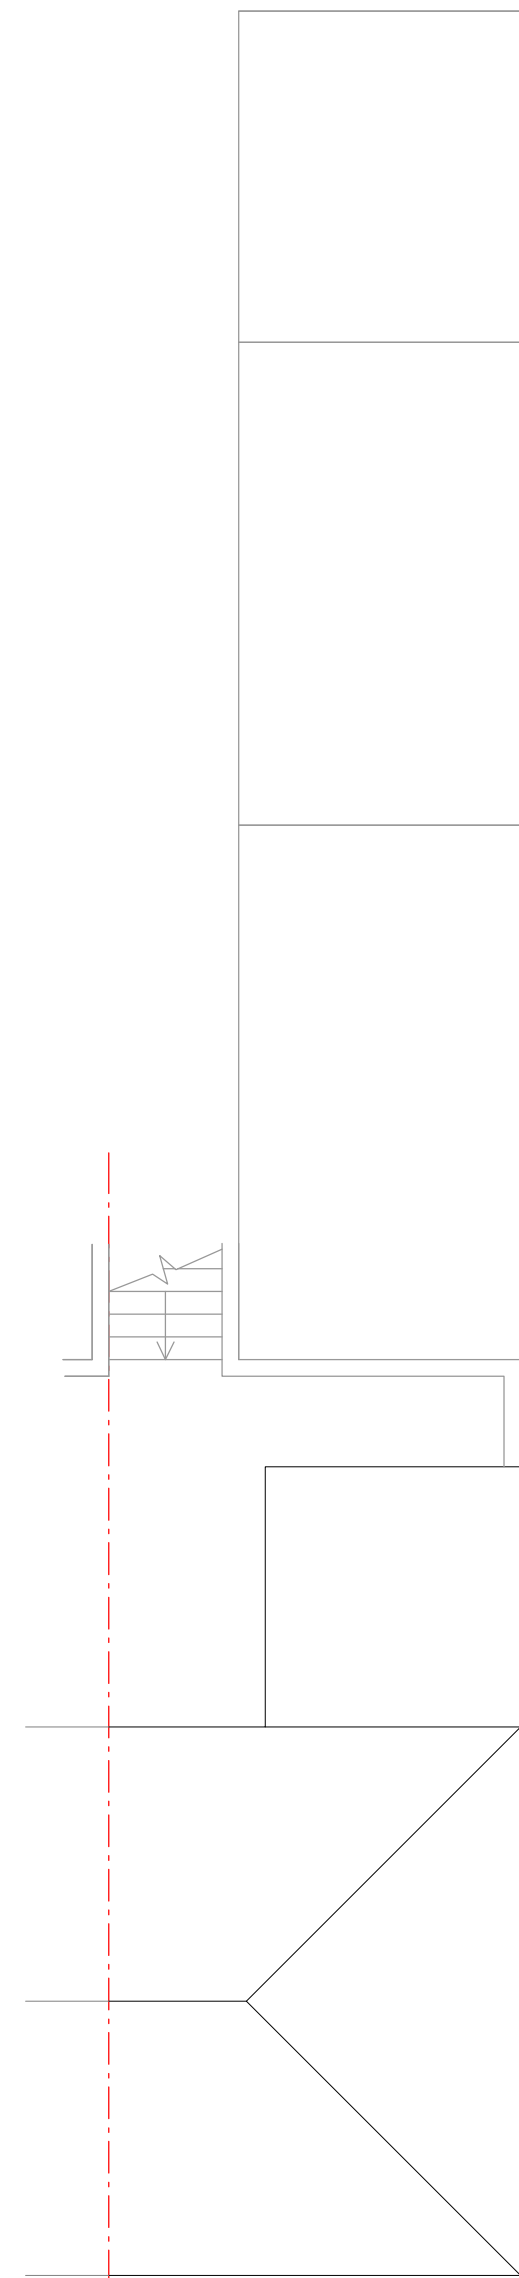

Roof Plan

EXISTING FLOOR PLANS

278A West End Road, Ruislip HA4 6LS

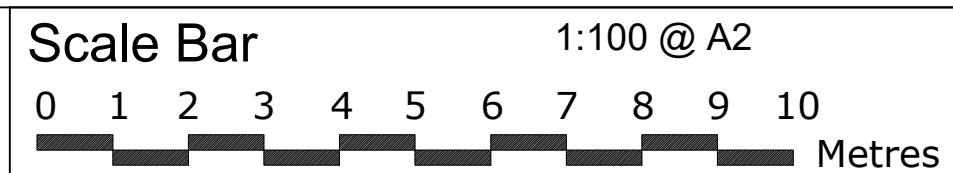

THE GILLETT MACLEOD PARTNERSHIP
Chartered Architects & Town Planning Consultants
1 High Road Old Eastcote Pinner Middlesex HA5 2EW tel. 0208 868 1333

Drg. No.	24/3654/03A	REVISION
Scale	1:100	A
Date	23/10/24	
Drawn by	KH	