



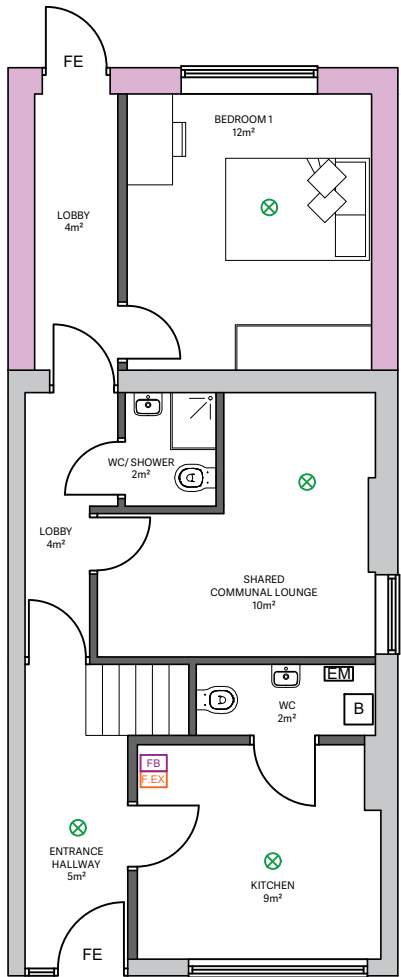


Ground Floor Plan
1:100


Key:
FE - Fire Exit
EM - Electric Meter
B - Boiler
⊗ - Wired Smoke/Heat Detectors
FEX - Fire Extinguishers
FB - Fire Blanket
- Approved 4m Single Storey Extension (REF: 79552/APP/2025/1718)

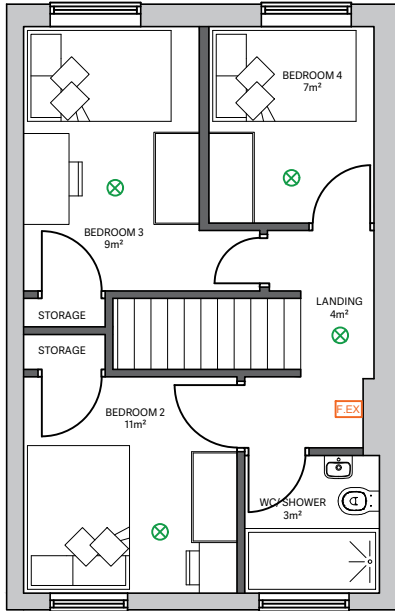


First Floor Plan
1:100

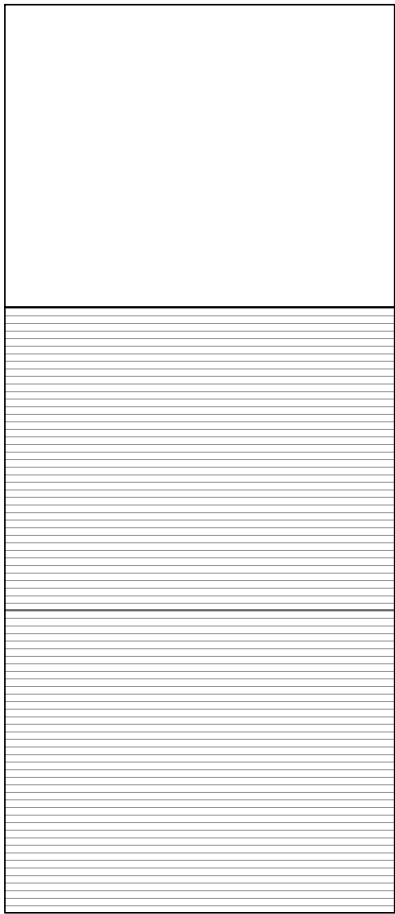


Roof Plan
1:100

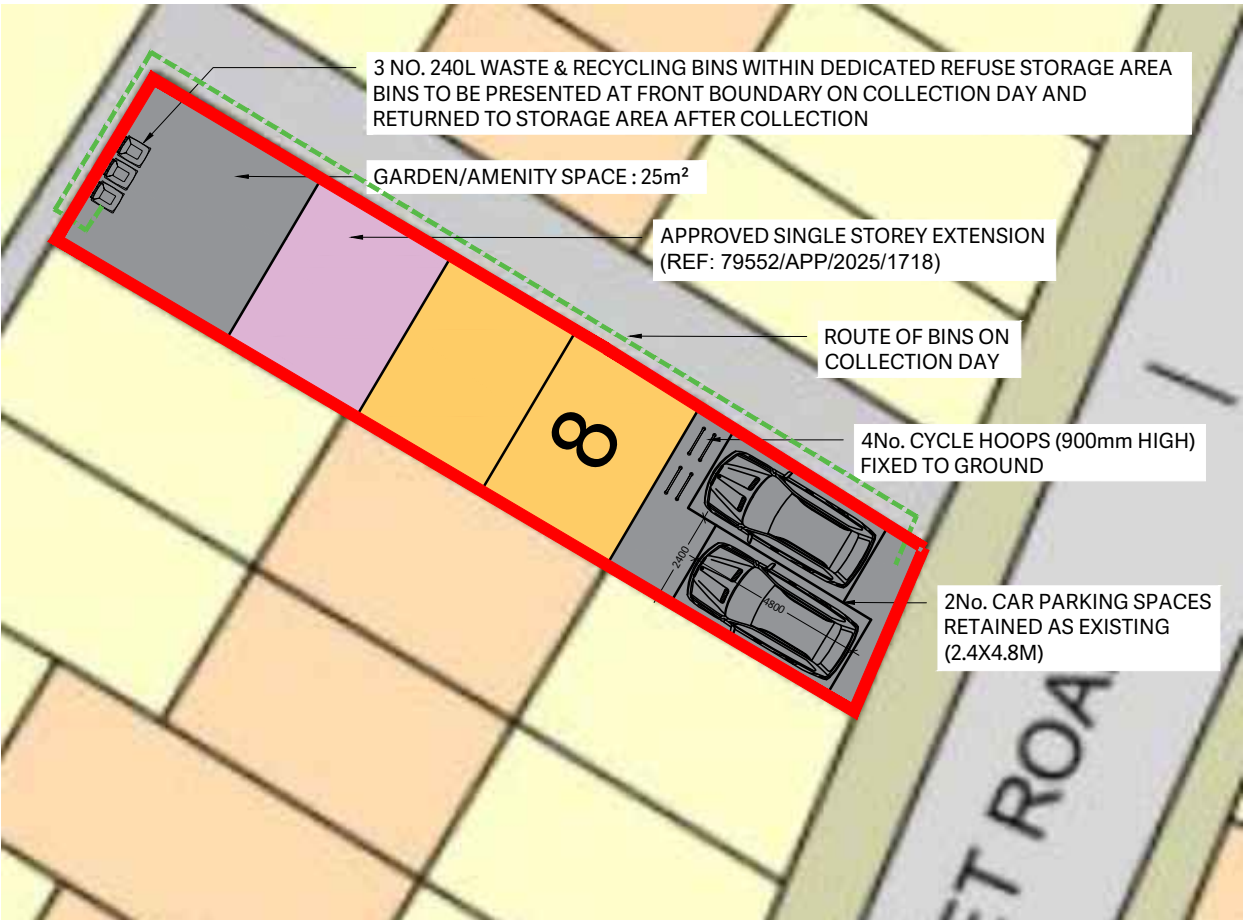


Site Block
1:500

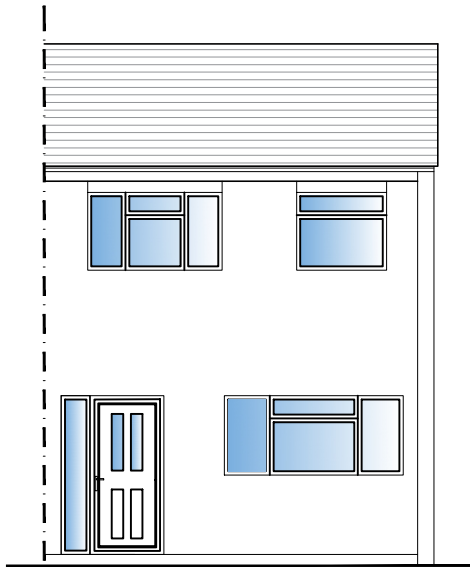


Front Elevation
1:100

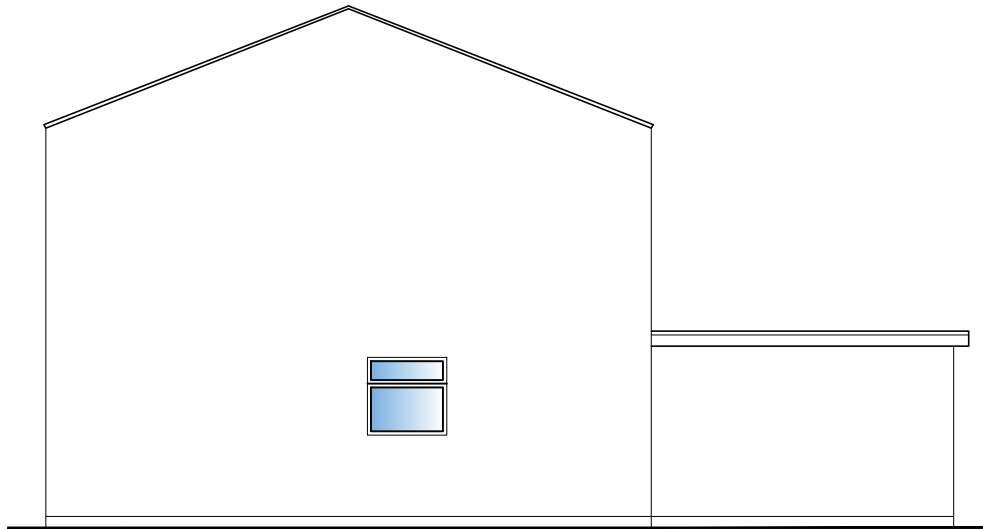

Side Elevation
1:100

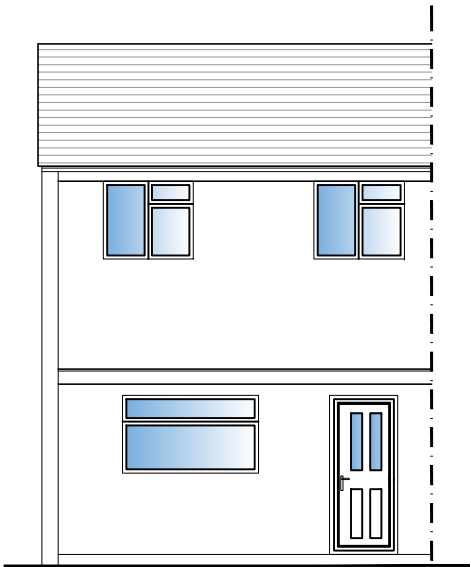

Rear Elevation
1:100

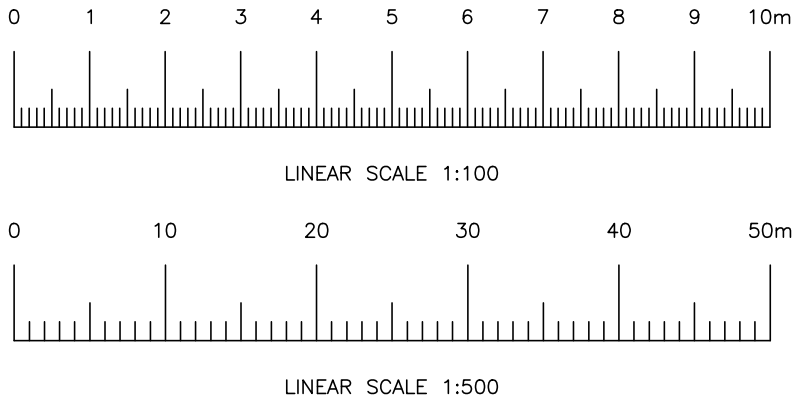

PLANNING

Client
Alian Suantak

Drawing Title
Proposed Floor Plans & Elevations & Site Block Plan

Drawn SI	Checked AS	Date 08.09.2026	Scale 1:100/500	Size A3	Drawing No. P002
-------------	---------------	--------------------	--------------------	------------	---------------------



Project Address
8 Paget Road,
Uxbridge, UB10 0SW

ALL DIMENSIONS TO BE VERIFIED ON SITE PRIOR TO ANY SHOP OR SITE WORKS BEING COMMENCED. DO NOT SCALE FROM THIS DRAWING. THIS DRAWING IS TO BE READ IN CONJUNCTION WITH RELEVANT CONSULTANTS' AND SPECIALISTS' DRAWINGS. COPYRIGHT IS RESERVED BY THEM AND THE DRAWING IS ISSUED ON THE CONDITION THAT IT IS NOT COPIED, REPRODUCED, RETAINED OR DISCLOSED TO ANY UNAUTHORISED PERSON EITHER WHOLLY OR IN PART.

Revision	Description	Date	Drawn	Checked
-	-	-	-	-