




EXISTING BLOCK PLAN SCALE 1:500

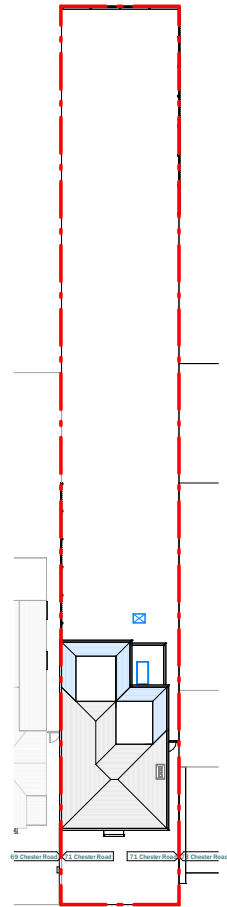


PROPOSED BLOCK PLAN SCALE 1:500

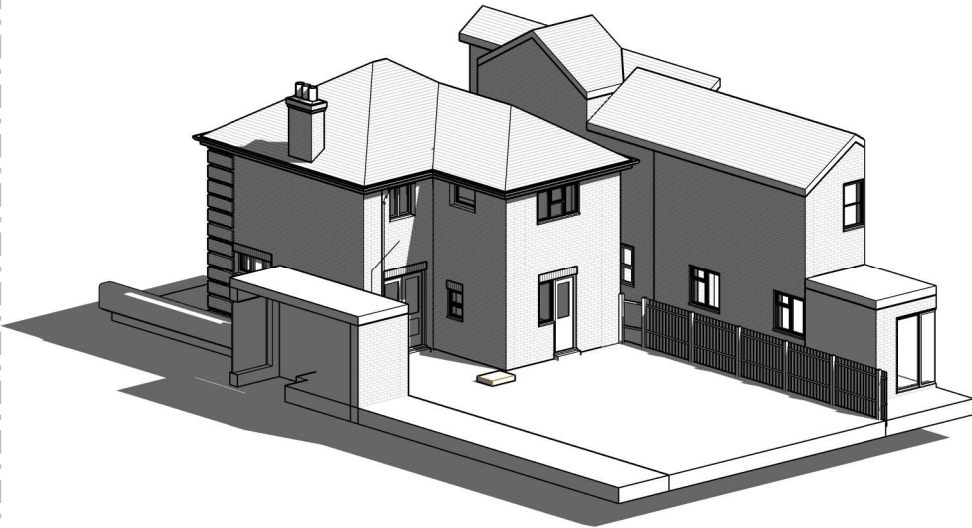

3D EXISTING SCALE 1:200

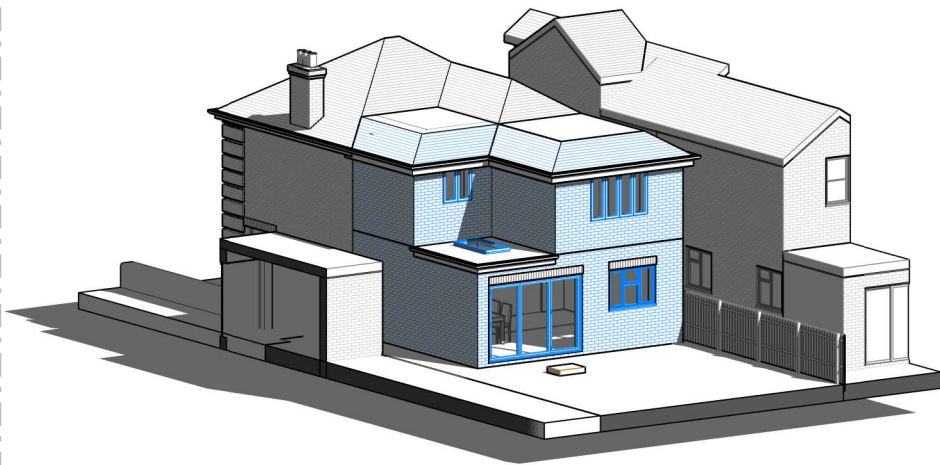


3D PROPOSED SCALE 1:200


 


LEGEND:


- EXISTING
- PROPOSED
- BOUNDARY

 

CLIENT	Thillaiampalam Suthaharan			NOTES		SCALE	DATE	
PROJECT	71, Chester Road, HA6 1BG			VERSION	DESCRIPTION	As indicated	14/09/2026	
				A	Revision 01	DATE	09-01-2026	
TITLE	Site & Block Plan			B	Revision 02	DRAWN	PS/DS	
				C	Revision 03	01-05-2026	VERSION	C
				C	Revision 03	01-05-2026	SHEET REF. NO	
				C	Revision 03	14-09-2026	71CR -PL -00	

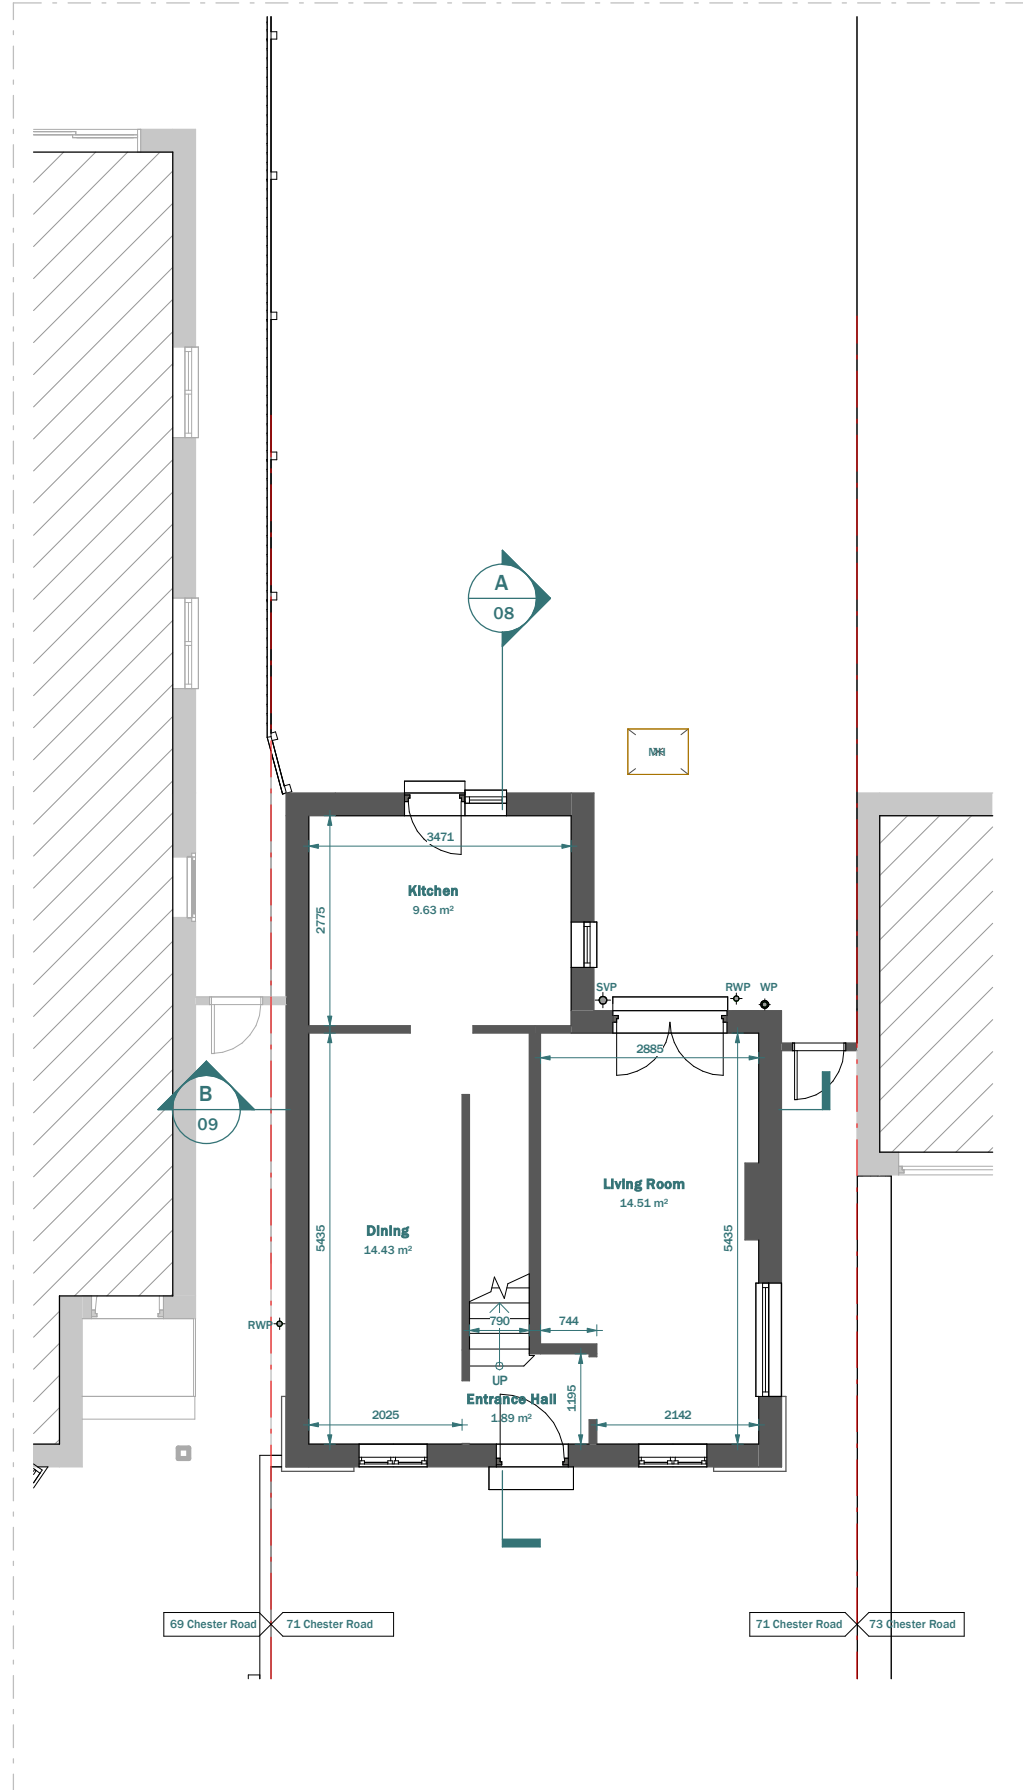 

EXISTING GROUND FLOOR

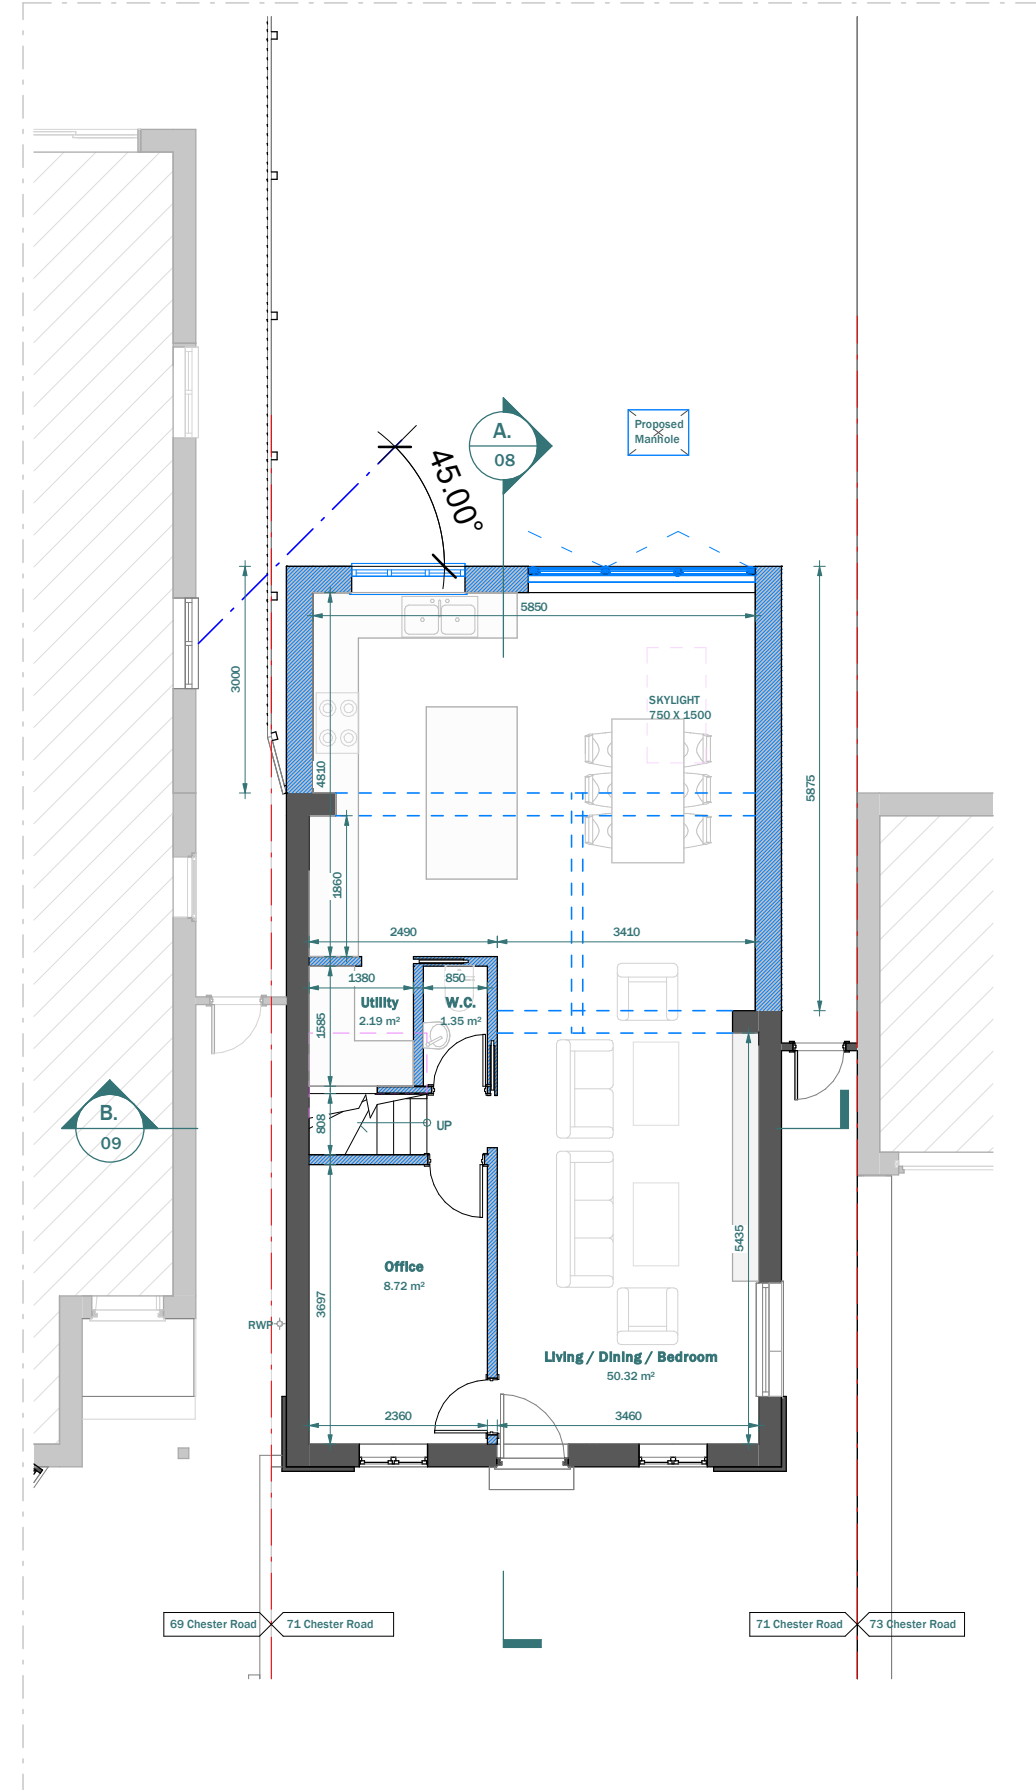



PROPOSED GROUND FLOOR

LEGEND:


- EXISTING WALL
- PROPOSED WALL
- DEMOLISHED LINE
- INVISIBLE LINE



CLIENT	Thillaiampalam Suthaharan			NOTES	SCALE	DATE
PROJECT	71, Chester Road, HA6 1BG			VERSION	1 : 100	14/09/2026
TITLE	Existing & Proposed Ground Floor			DESCRIPTION	DRAWN	VERSION
				A	PS/DS	C
				B		
				C		
				Revision 01		
				Revision 02		
				Revision 03		
				09-01-2026		
				01-04-2026		
				15-09-2026		
					SHEET REF. NO	
					71CR -PL -01	

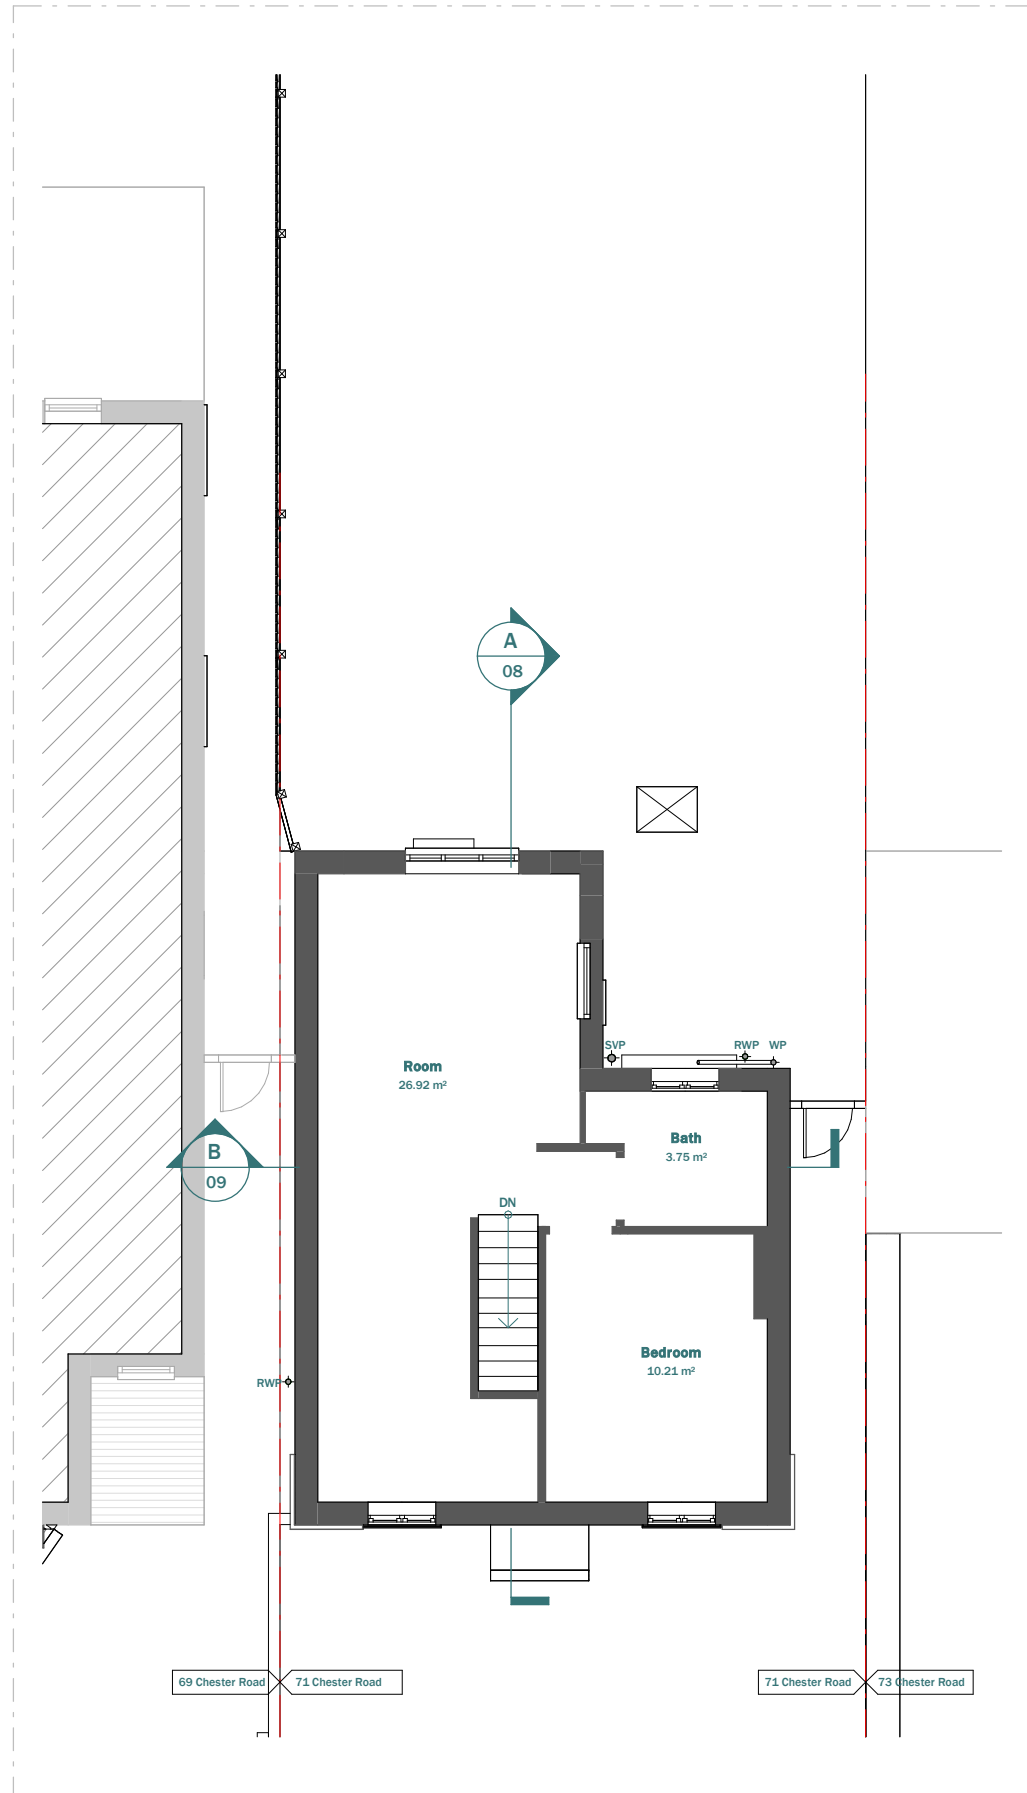 

EXISTING FIRST FLOOR

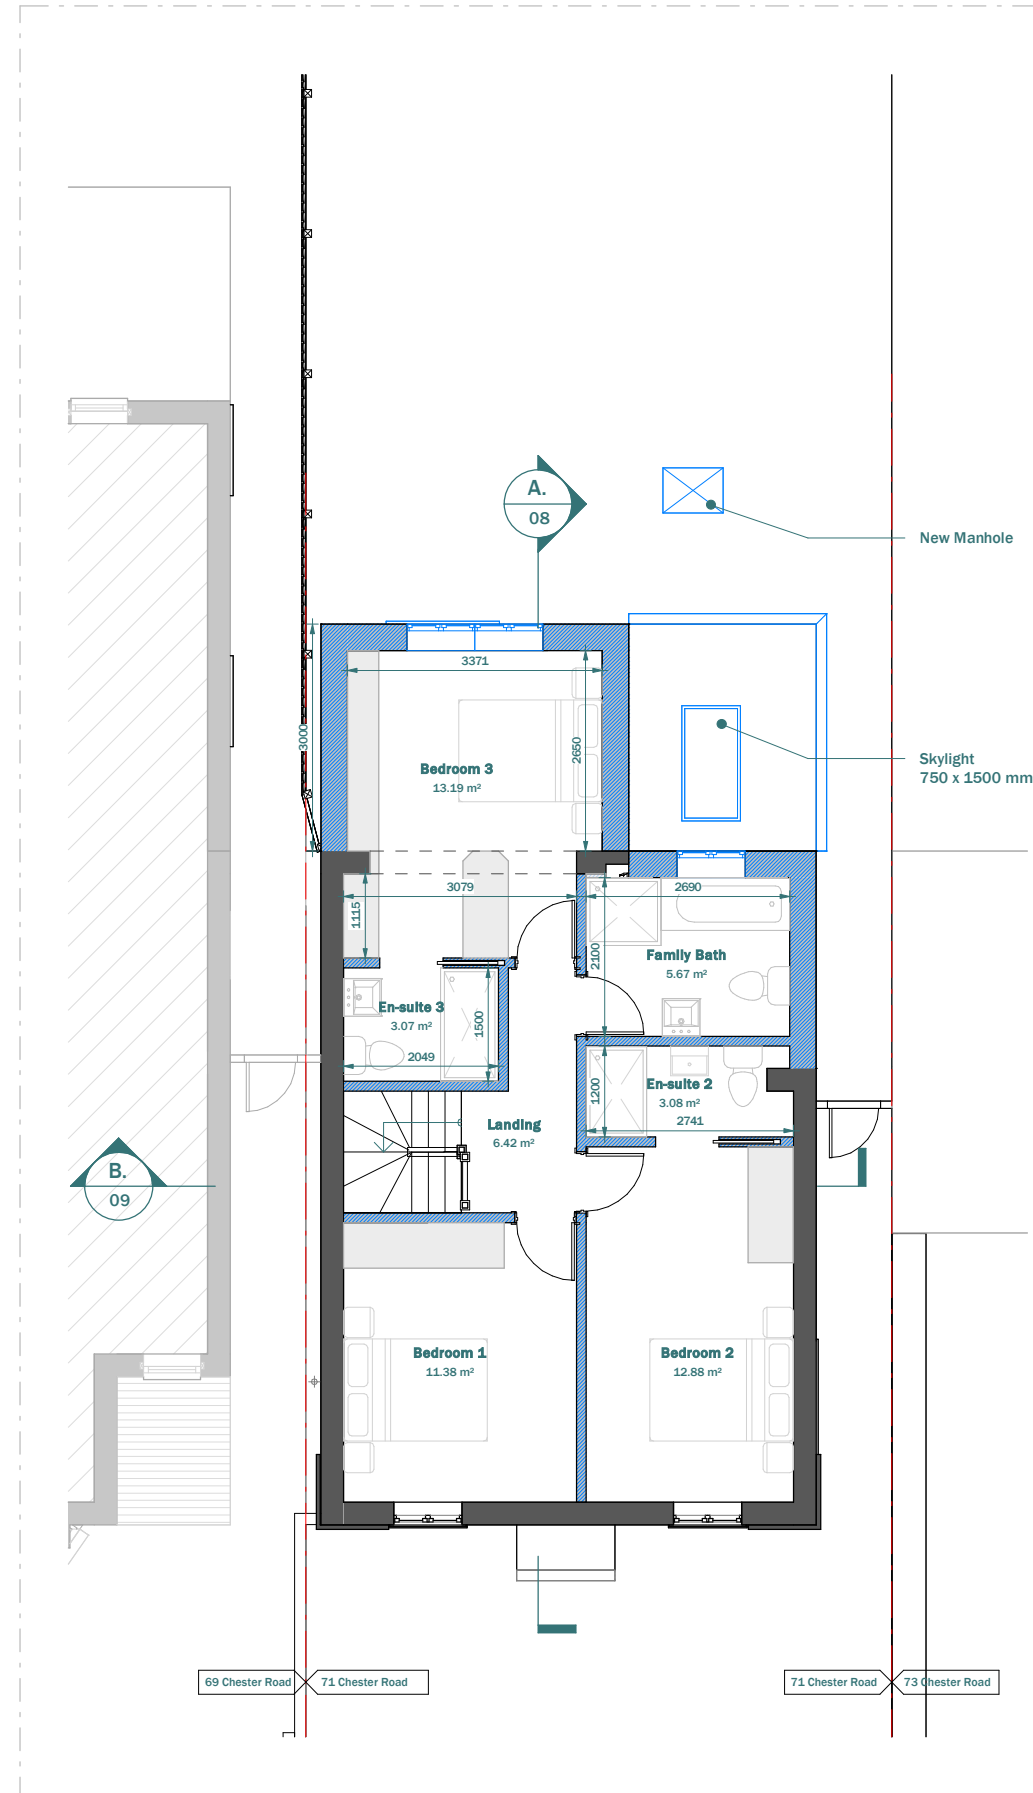

PROPOSED FIRST FLOOR


LEGEND:

- EXISTING WALL
- PROPOSED WALL
- DEMOLISHED LINE
- INVISIBLE LINE


Scale 1:100 @A3




CLIENT	Thillaiampalam Suthaharan			NOTES	SCALE	DATE
PROJECT	71, Chester Road, HA6 1BG			VERSION	1 : 100	14/09/2026
TITLE	Existing & Proposed First Floor			DESCRIPTION	DRAWN	VERSION
				A Revision 01	PS/DS	C
				B Revision 02	SHEET REF. NO	
				C Revision 03	71CR -PL -02	
				DATE		
				09-01-2026		
				01-04-2026		
				15-09-2026		

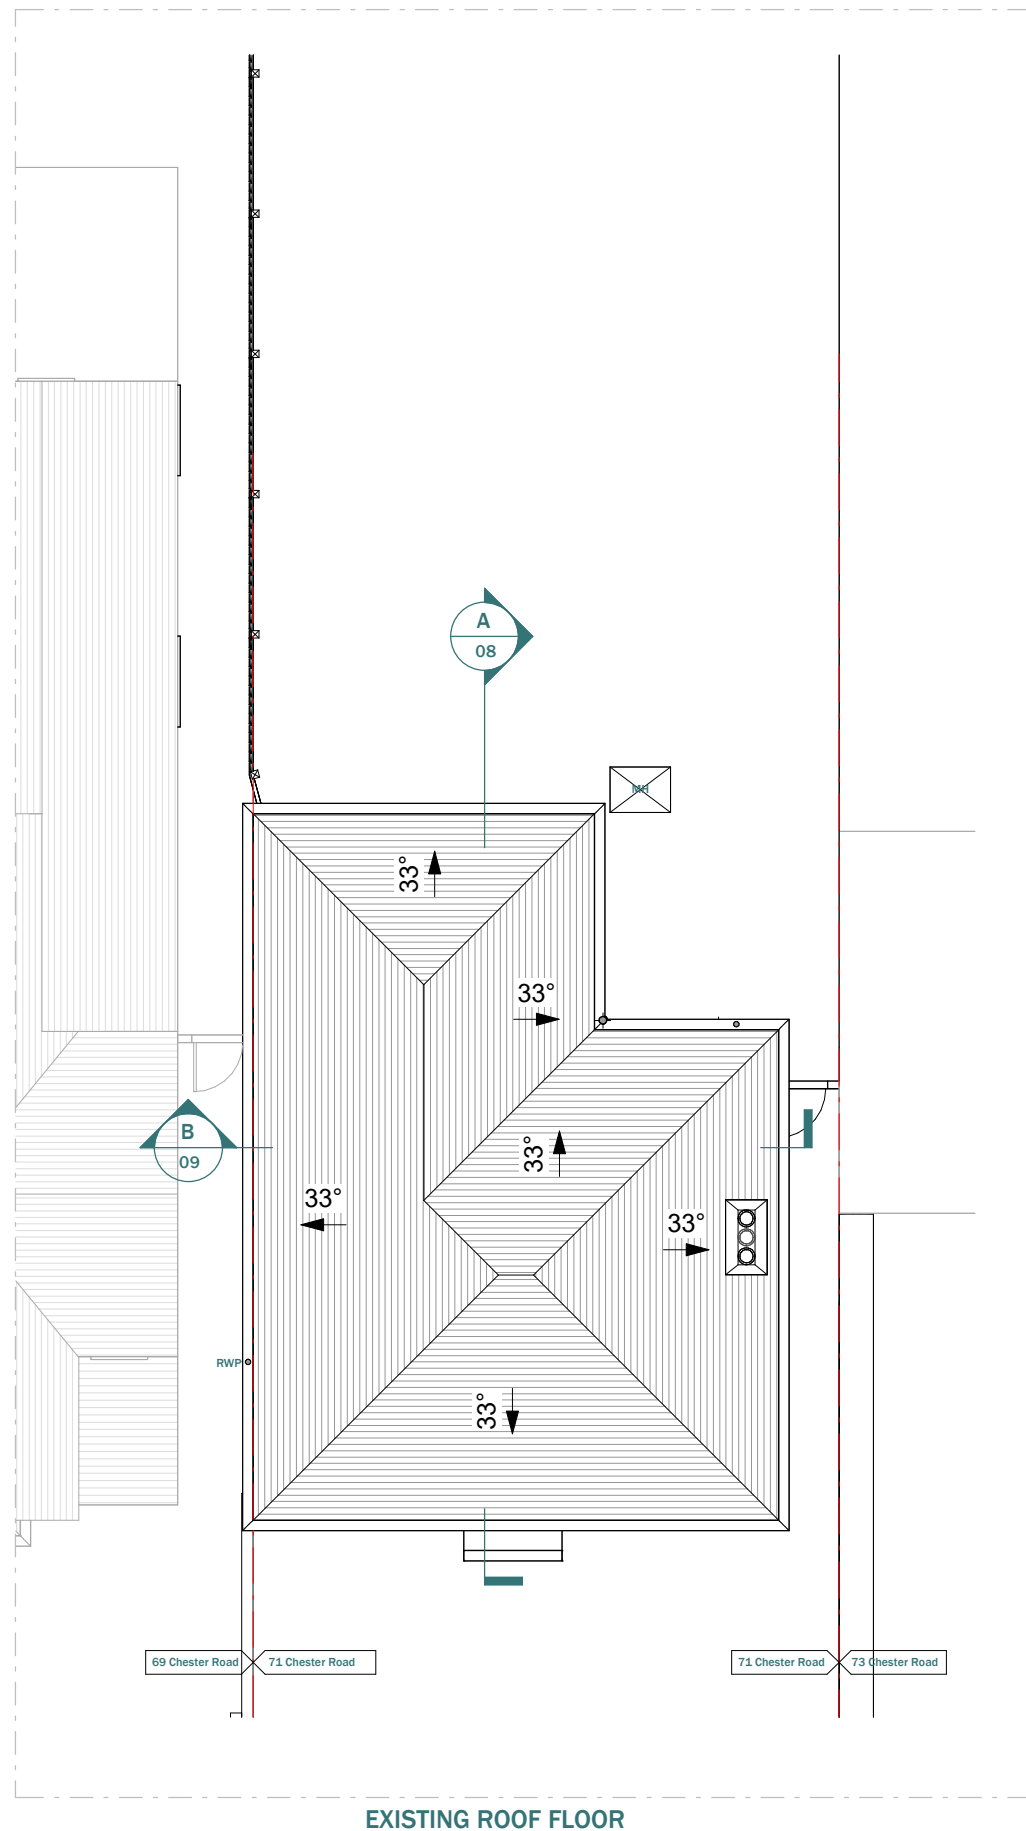

EXISTING ROOF FLOOR

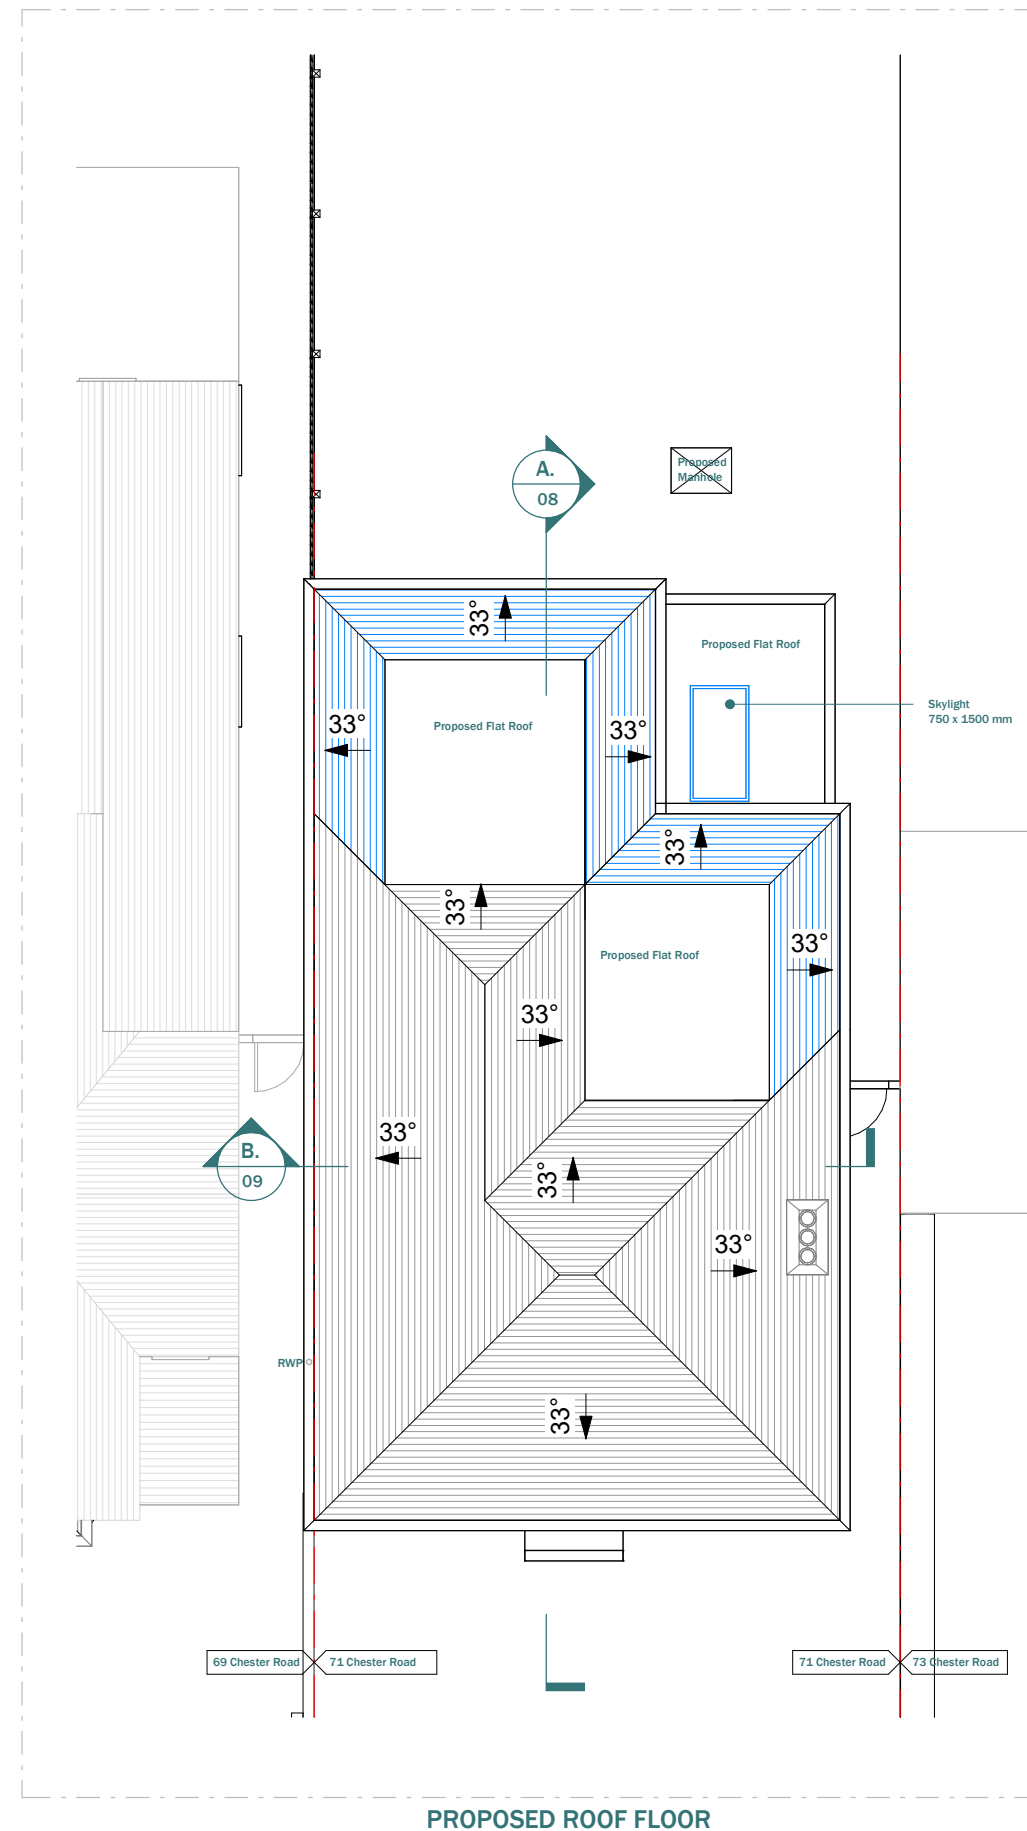

PROPOSED ROOF FLOOR

 

Scale 1:100 @A3



This drawing is prepared solely for design and planning submission purposes. It is not intended or suitable for either building regulations or construction purposes and should not be used for such. All dimension shall be check and confirmed with site rep. and any discrepancies between the drawings and site shall be reported to PM. This drawing to be read in conjunction with engineers specification and details. For construction information please refer to all drawings and specification of works.

For any structural steelworks details please refer to structural engineer's drawings & calculations.

The copyright of the drawing and designs remains with Extension Architecture. All copies are only for information about the application, they may not be used for any other purpose without the express written permission of Extension Architecture.

CLIENT	Thillaiampalam Suthaharan		
PROJECT	71, Chester Road, HA6 1BG		
TITLE	Existing & Proposed Roof Plan		

NOTES			SCALE	DATE
			1 : 100	14/09/2026
VERSION	DESCRIPTION	DATE	DRAWN	VERSION
A	Revision 01	09-01-2026	PS/DS	C
B	Revision 02	01-04-2026	SHEET REF. NO 71CR -PL -03	
C	Revision 03	15-09-2026		



EXISTING FRONT ELEVATION




PROPOSED FRONT ELEVATION

CLIENT	Thillaiampalam Suthaharan		
PROJECT	71, Chester Road, HA6 1BG		
TITLE	Existing & Proposed Front Elevation		


NOTES		
VERSION	DESCRIPTION	DATE
A	Revision 01	09-01-2026
B	Revision 02	01-04-2026
C	Revision 03	15-09-2026

SCALE	DATE
1 : 100	14/09/2026
DRAWN	VERSION
PS/DS	C
SHEET REF. NO	
71CR -PL -04	



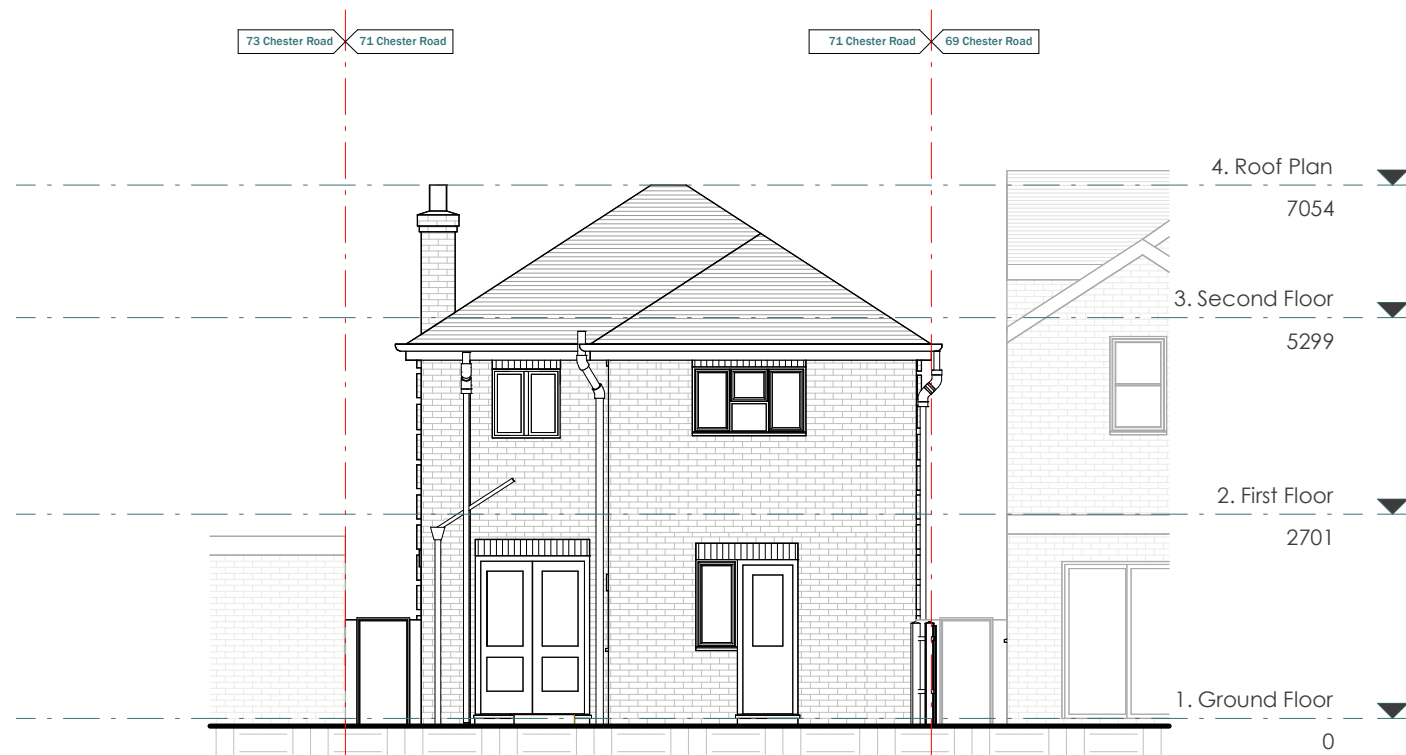


EXISTING REAR ELEVATION

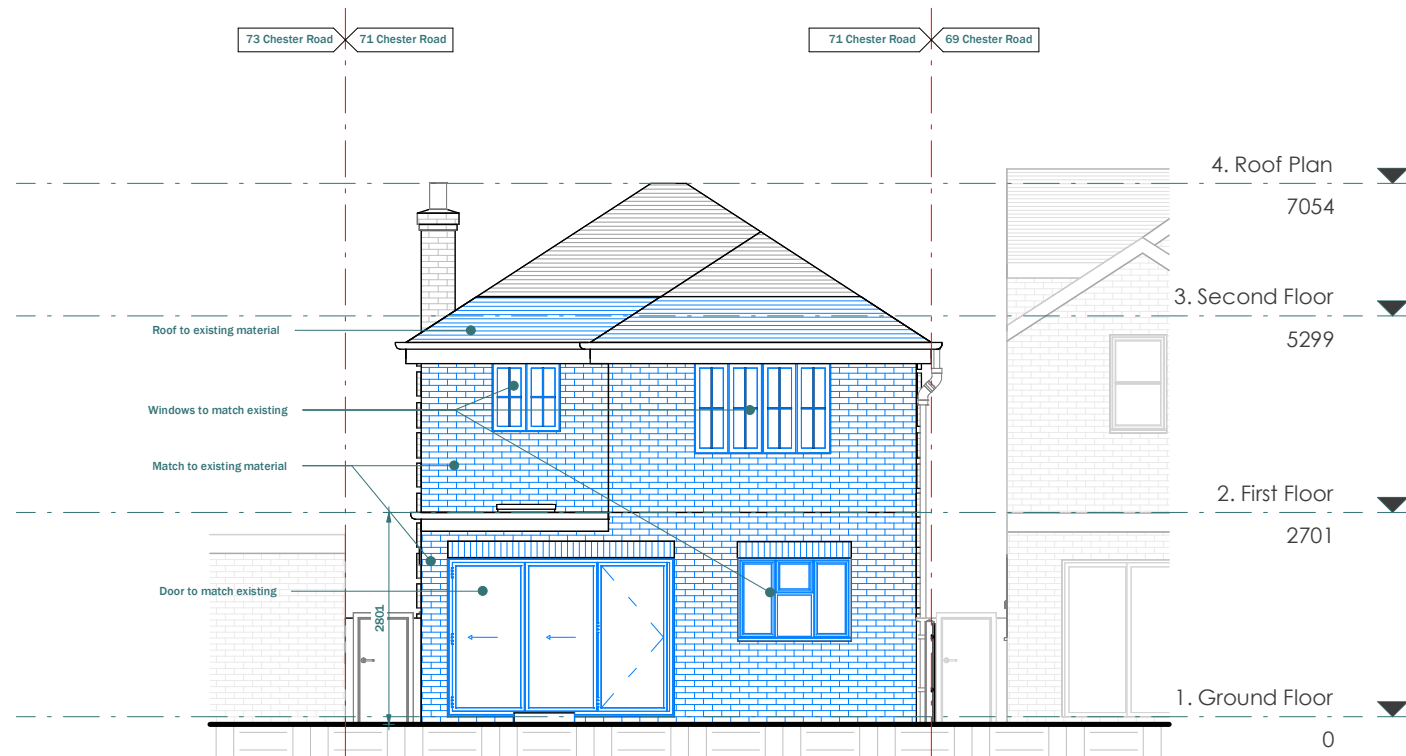


PROPOSED REAR ELEVATION



This drawing is prepared solely for design and planning submission purposes. It is not intended or suitable for either building regulations or construction purposes and should not be used for such. All dimension shall be check and confirmed with site rep. and any discrepancies between the drawings and site shall be reported to PM. This drawing to be read in conjunction with engineers specification and details. For construction information please refer to all drawings and specification of works. For any structural steelworks details please refer to structural engineer's drawings & calculations. The copyright of the drawing and designs remains with Extension Architecture. All copies are only for information about the application, they may not be used for any other purpose without the express written permission of Extension Architecture.	CLIENT	Thillaiampalam Suthaharan			SCALE	1 : 100	DATE	14/09/2026
	PROJECT	71, Chester Road, HA6 1BG			DRAWN	PS/DS	VERSION	C
	TITLE	Existing & Proposed Rear Elevation			SHEET REF. NO	71CR -PL -05		
		NOTES	VERSION	DESCRIPTION	DATE			
			A	Revision 01	09-01-2026			
			B	Revision 02	01-04-2026			
			C	Revision 03	15-09-2026			

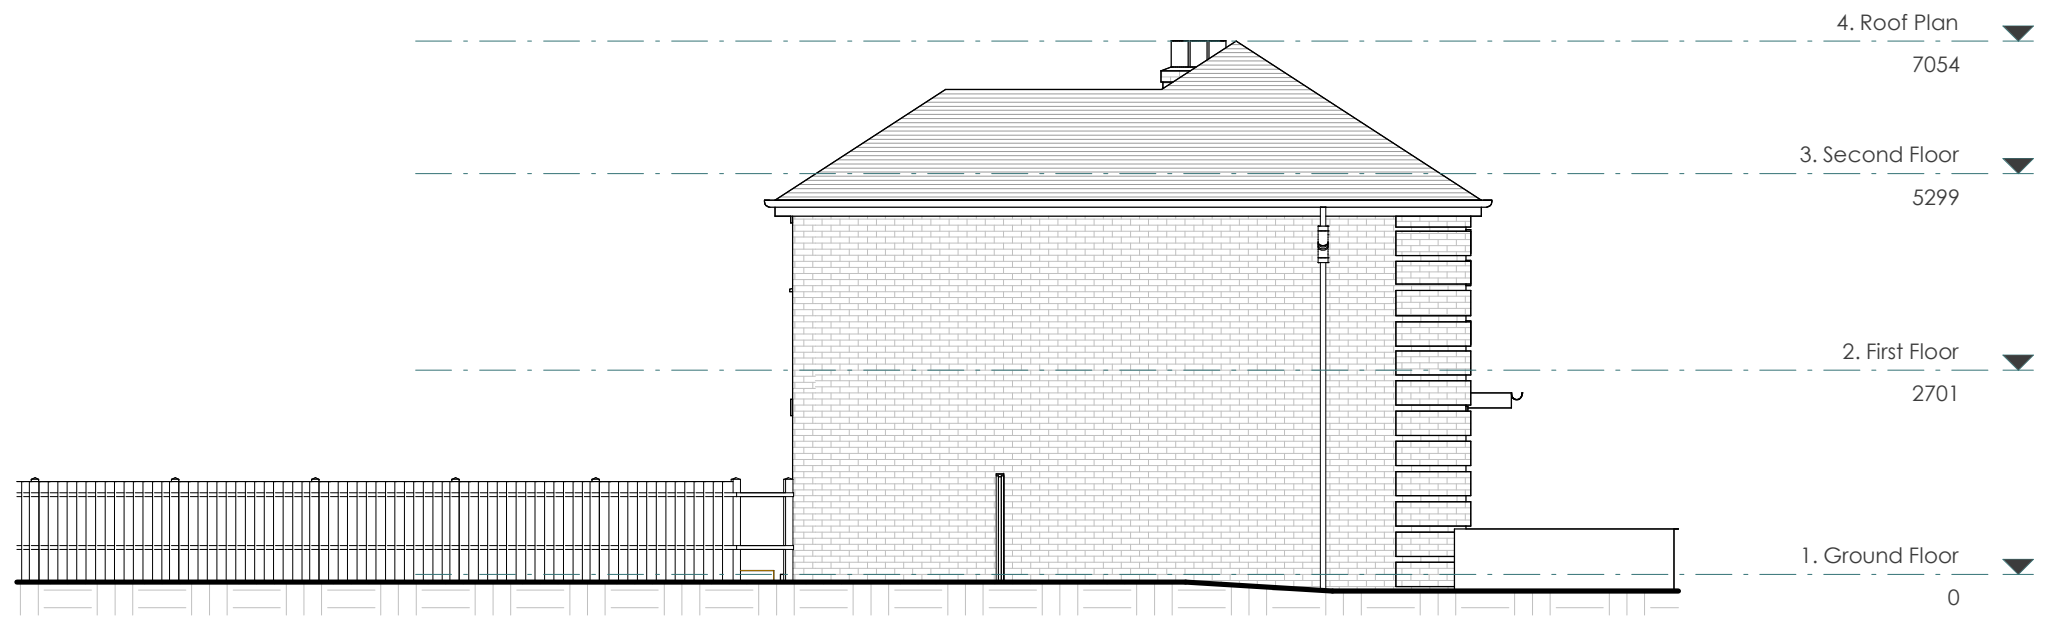

EXISTING LEFT ELEVATION

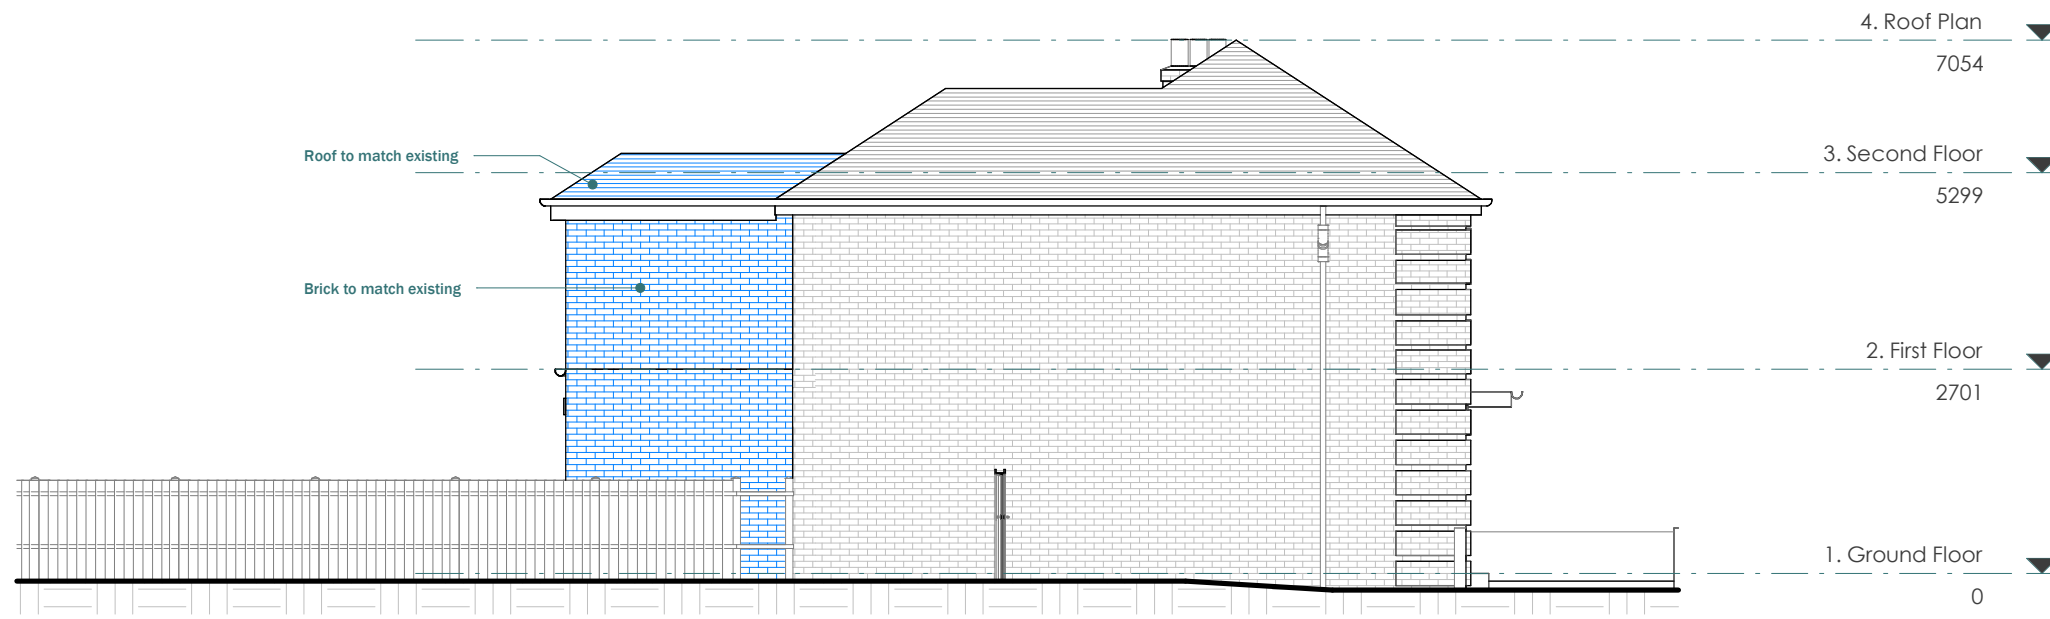

PROPOSED LEFT ELEVATION


Scale 1:100 @A3



CLIENT	Thillaiampalam Suthaharan			NOTES	SCALE	DATE
PROJECT	71, Chester Road, HA6 1BG			VERSION	1 : 100	14/09/2026
TITLE	Existing & Proposed Left Elevation			DESCRIPTION	DRAWN	VERSION
				A Revision 01	PS/DS	C
				B Revision 02	SHEET REF. NO 71CR -PL -06	
				C Revision 03		
				DATE		
				09-01-2026		
				01-04-2026		
				15-09-2026		



EXISTING RIGHT ELEVATION

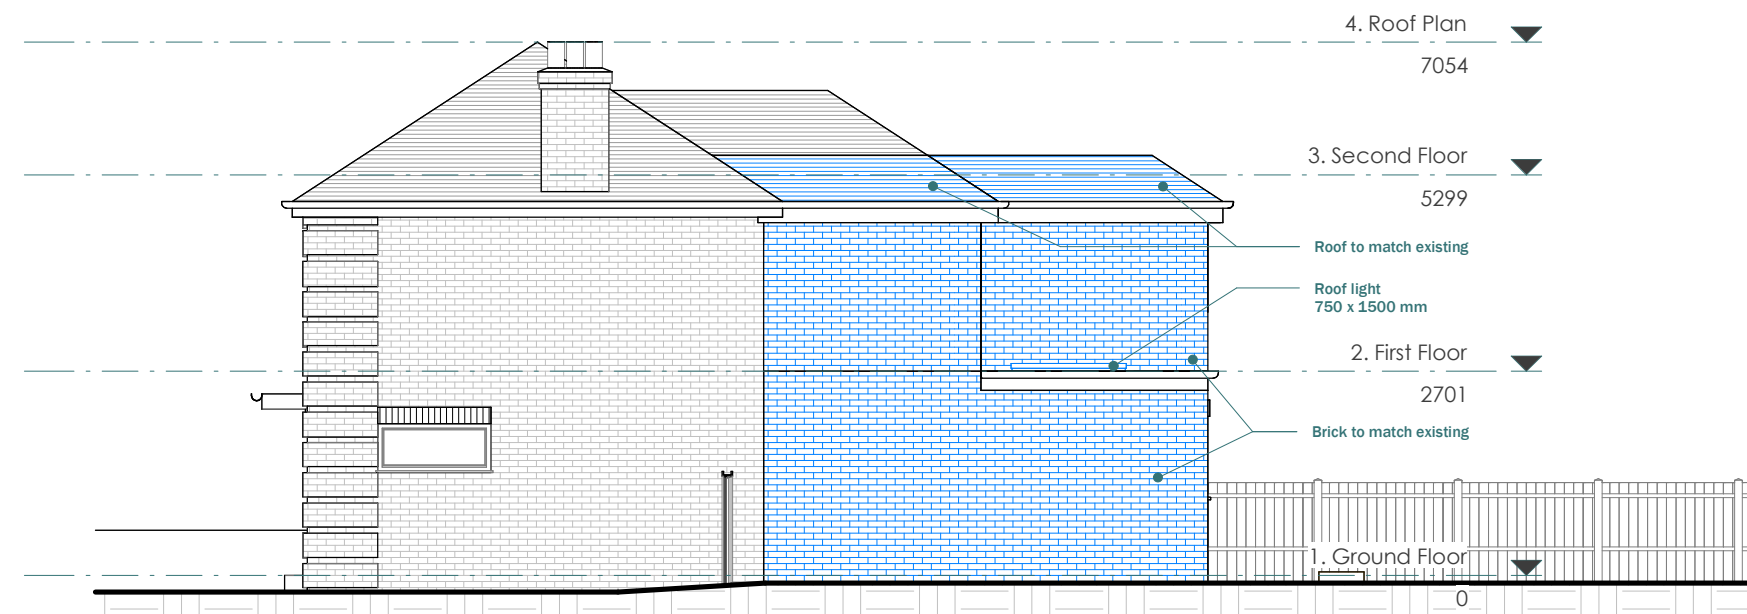


PROPOSED RIGHT ELEVATION


Scale 1:100 @A3



CLIENT	Thillaiampalam Suthaharan			NOTES	SCALE	DATE
PROJECT	71, Chester Road, HA6 1BG			VERSION	1 : 100	14/09/2026
TITLE	Existing & Proposed Right Elevation			DESCRIPTION	DRAWN	VERSION
				A Revision 01	PS/DS	C
				B Revision 02		
				C Revision 03		
				DATE	SHEET REF. NO	
				09-01-2026	71CR -PL -07	
				01-04-2026		
				15-09-2026		

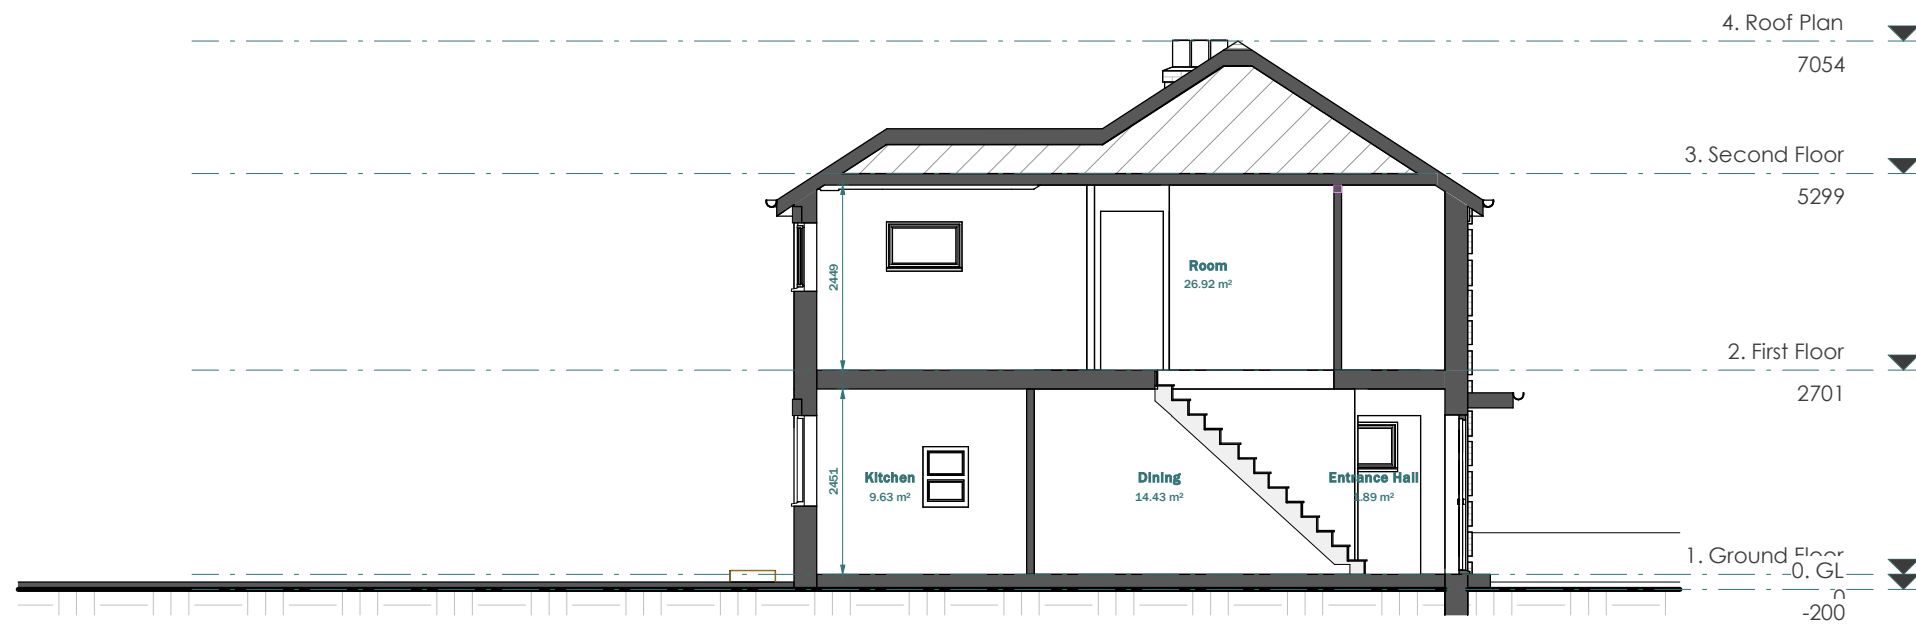

EXISTING SECTION A - A

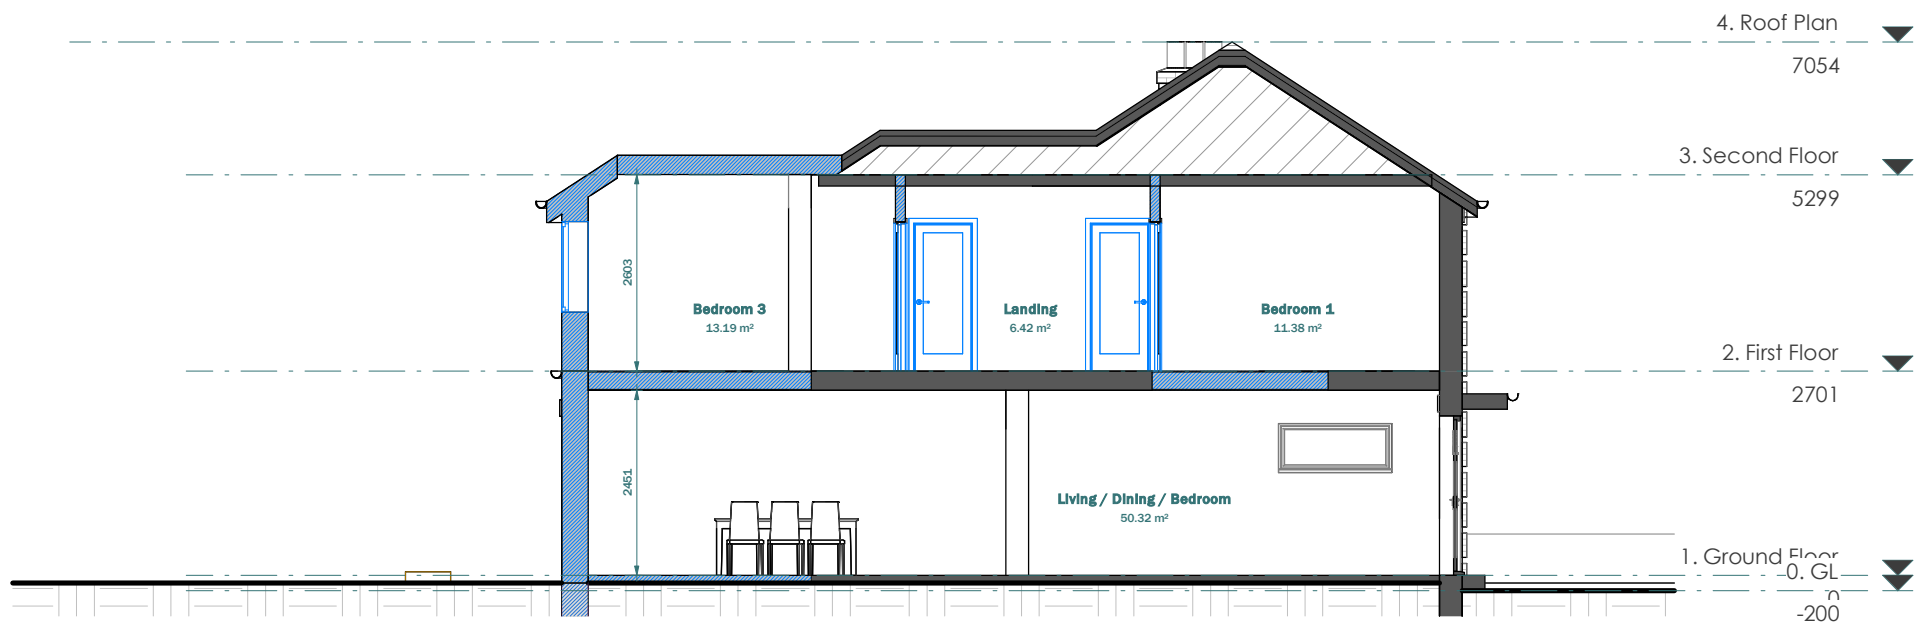

PROPOSED SECTION A - A

Scale 1:100 @A3



CLIENT
Thillaiampalam Suthaharan

PROJECT
71, Chester Road, HA6 1BG

TITLE
Existing & Proposed Section A-A

NOTES

VERSION	DESCRIPTION	DATE
A	Revision 01	09-01-2026
B	Revision 02	01-04-2026
C	Revision 03	15-09-2026


SCALE
1 : 100

DRAWN
PS/DS


SHEET REF. NO
71CR -PL -08

DATE
14/09/2026

VERSION
C

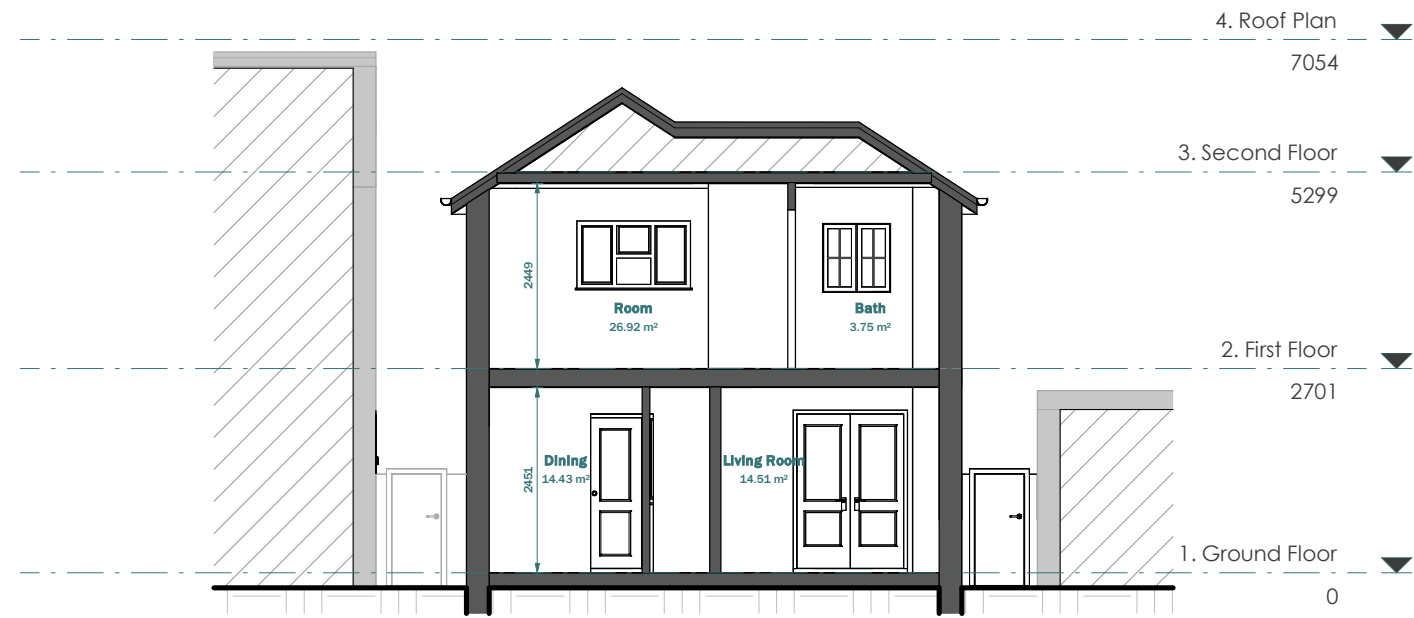

EXISTING SECTION B - B

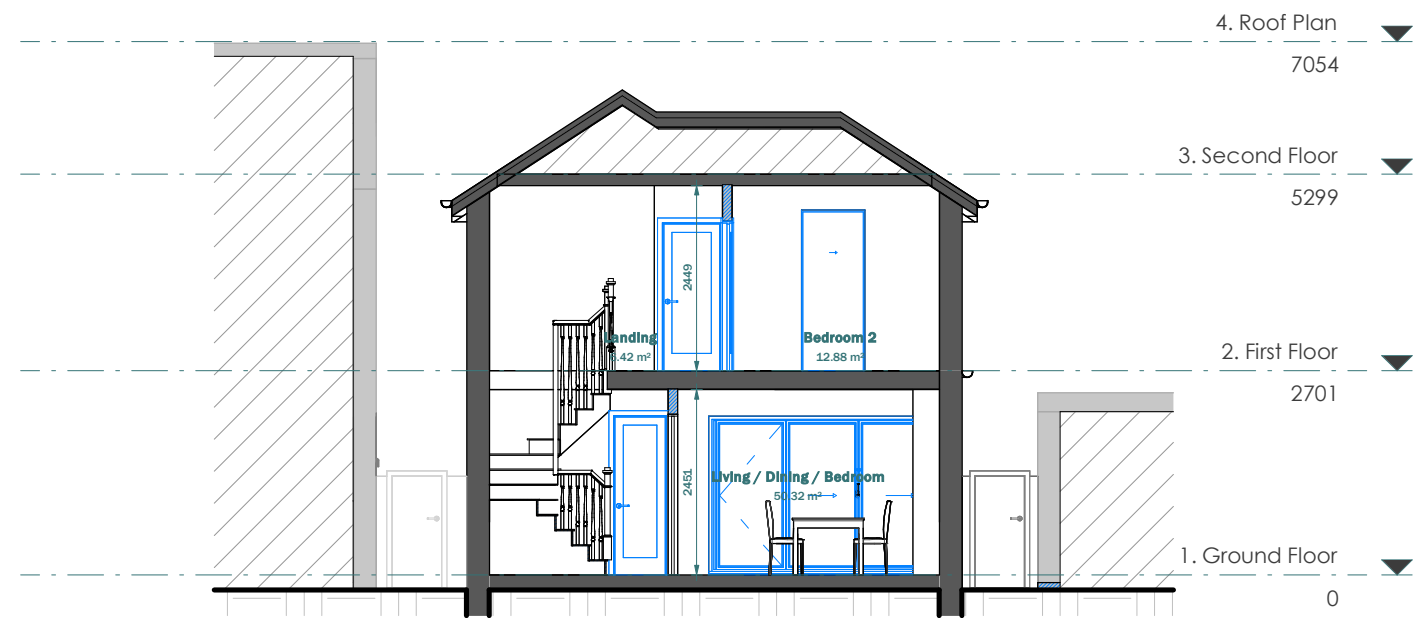

PROPOSED SECTION B - B

Scale 1:100 @A3



This drawing is prepared solely for design and planning submission purposes. It is not intended or suitable for either building regulations or construction purposes and should not be used for such. All dimension shall be check and confirmed with site rep. and any discrepancies between the drawings and site shall be reported to PM. This drawing to be read in conjunction with engineers specification and details. For construction information please refer to all drawings and specification of works.

For any structural steelworks details please refer to structural engineer's drawings & calculations.

The copyright of the drawing and designs remains with Extension Architecture. All copies are only for information about the application, they may not be used for any other purpose without the express written permission of Extension Architecture.

CLIENT	Thillaiampalam Suthaharan			NOTES	SCALE	DATE
PROJECT	71, Chester Road, HA6 1BG			VERSION	DESCRIPTION	DATE
TITLE	Existing & Proposed Section B-B			A	Revision 01	09-01-2026
				B	Revision 02	01-04-2026
				C	Revision 03	15-09-2026
					DRAWN	PS/DS
					SHEET REF. NO	71CR -PL -09
					VERSION	C