




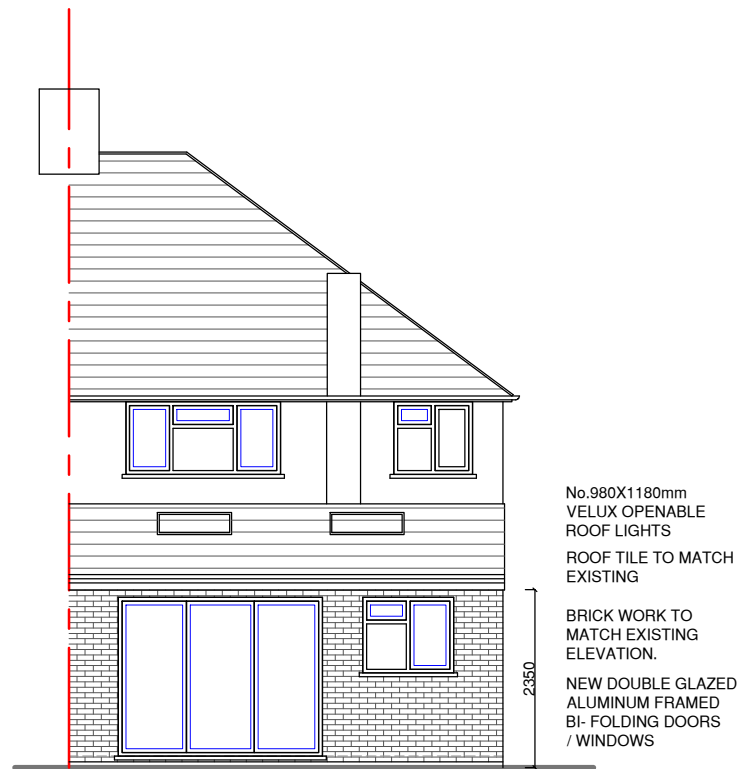

NO.79
PROPOSED REAR ELEVATION

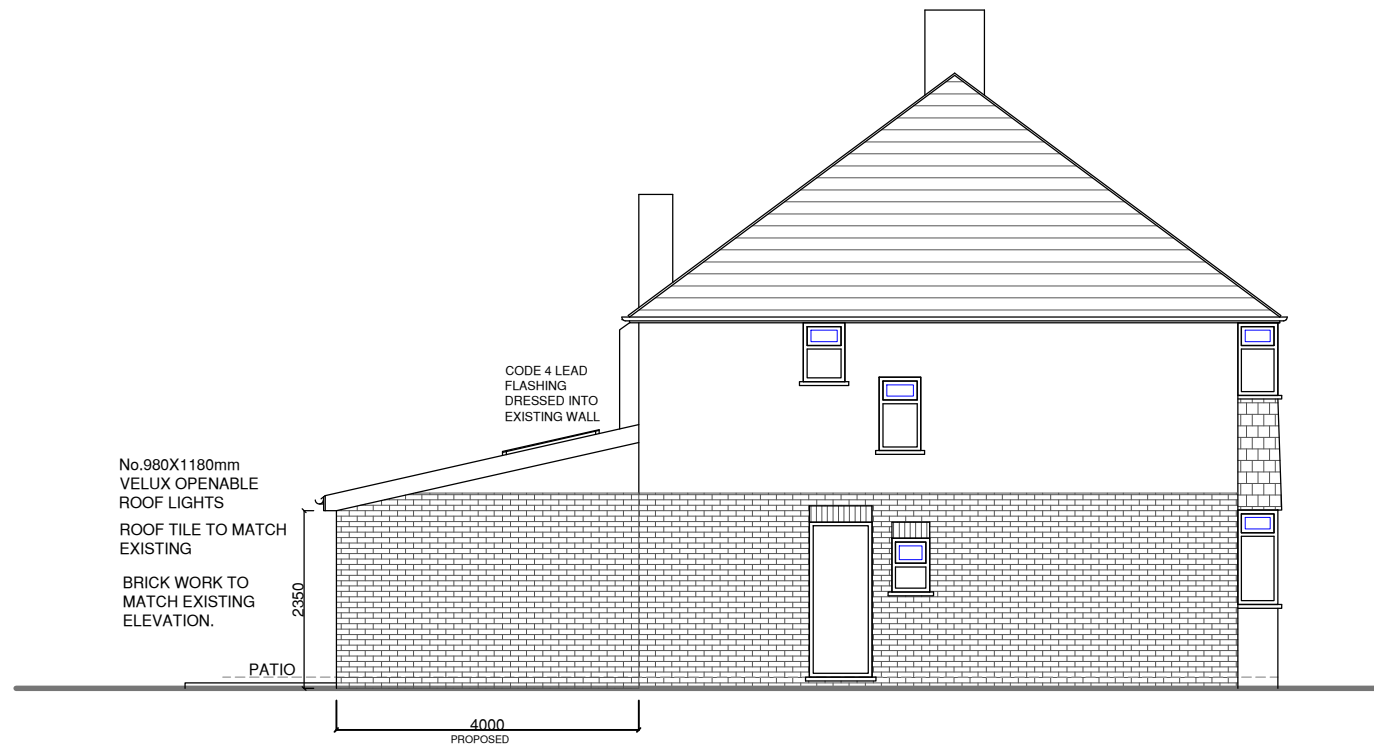

NO.79
PROPOSED SIDE ELEVATION

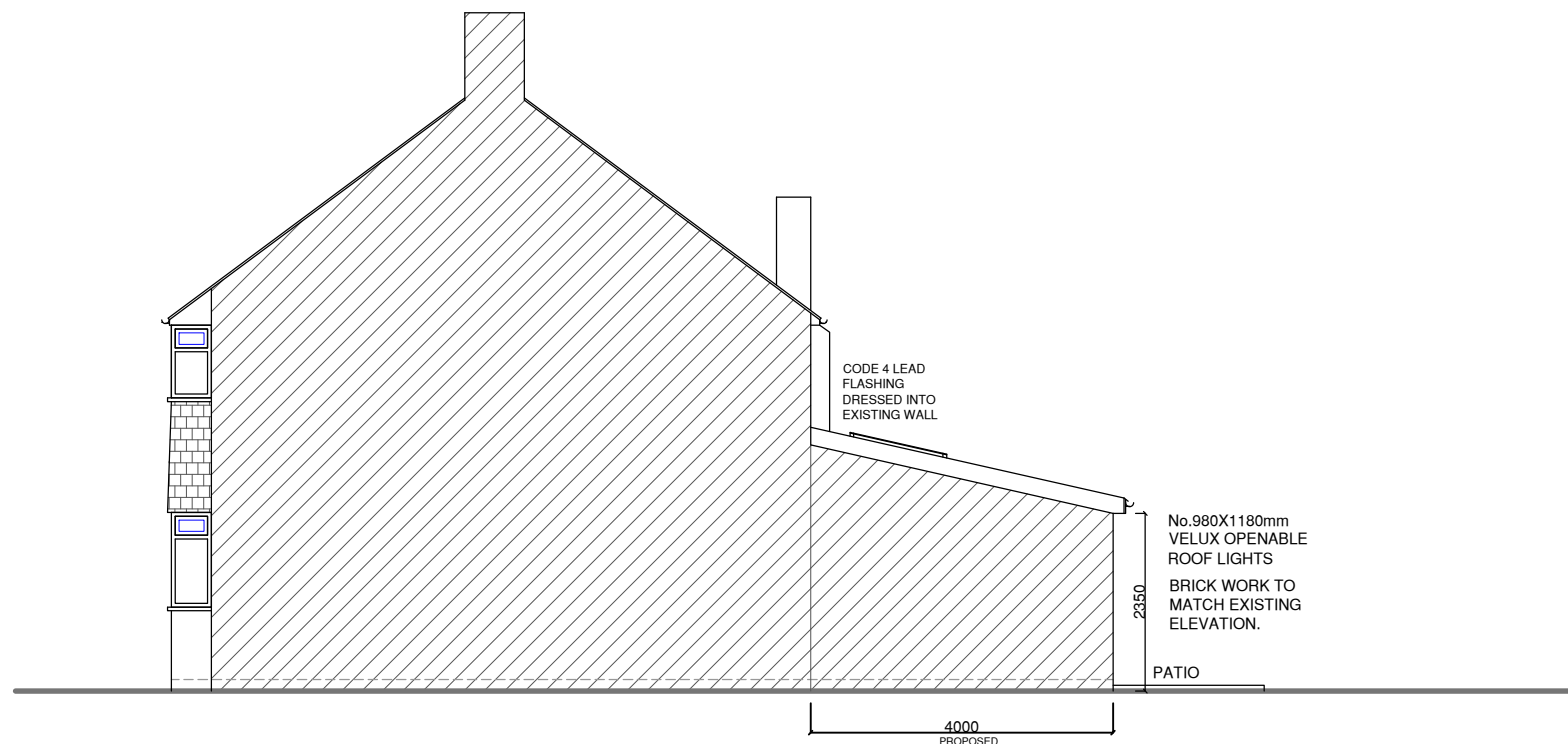

NO.79
PROPOSED SIDE ELEVATION

NOTES :

A	JUNE 2022	REAR EXTENSION SET BACK TO 4M AND LEAN TO ROOF
	Date	Revisions

Client MR. RAGHUBIR SINGH
MRS. MANJINDER KAUR

Job Title
79 CHILTERN VIEW ROAD
COWLEY
UB8 2PA

Drawing Title
PROPOSED ELEVATIONS

Scale: 1 : 100 (A3)

Date: APRIL 2022

Checked by: Drawn by: RS

Drg No. TP/548/R04	Rev. A
-----------------------	-----------

0m 1m 2m 3m 4m 5m
SCALE @ 1:100