


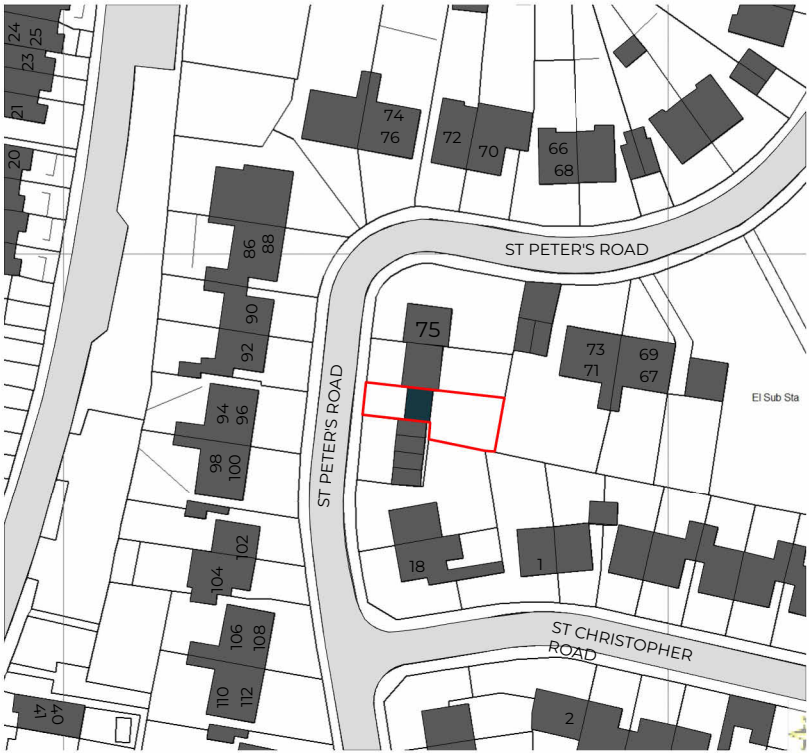

Location Plan
1:1250

0 10 20 30 40 50

Proposed site plan
1:500

0 5 10 15 20 25



Schedule of Areas	
Total Site Area	
160.00 s.q.m.	
Existing Residential	Existing Non-Residential
0.00 s.q.m.	20.00 s.q.m.
Residential area lost by change of use or demolition	Non Residential area lost by change of use or demolition
0.00 s.q.m.	20.00 s.q.m.
Proposed Residential	Proposed Non-Residential
85 s.q.m.	0.00 s.q.m.

Rev No.	Date	Description
---------	------	-------------

Notes:

Any inaccuracies or errors to be reported to the architect/surveyor immediately and prior to any work commencing. All dimensions to be verified on site. All work to comply with British Standards Code of practice. All external surfaces and materials to match existing. This drawing and all information provided within it is the copyright of UPP Consultants Ltd. and reproduction without prior consent is strictly forbidden.



Dwg No	Drawn
077ST-A-01-001	CV

Drawing	Checked
Location Plan	EA

Scale	Issue Date
As indicated @ A3	16.02.2026

Project Address	
77 St. Peters Road, Uxbridge, UB8 3SB	

Client	Status
Danshe Ltd	For Planning

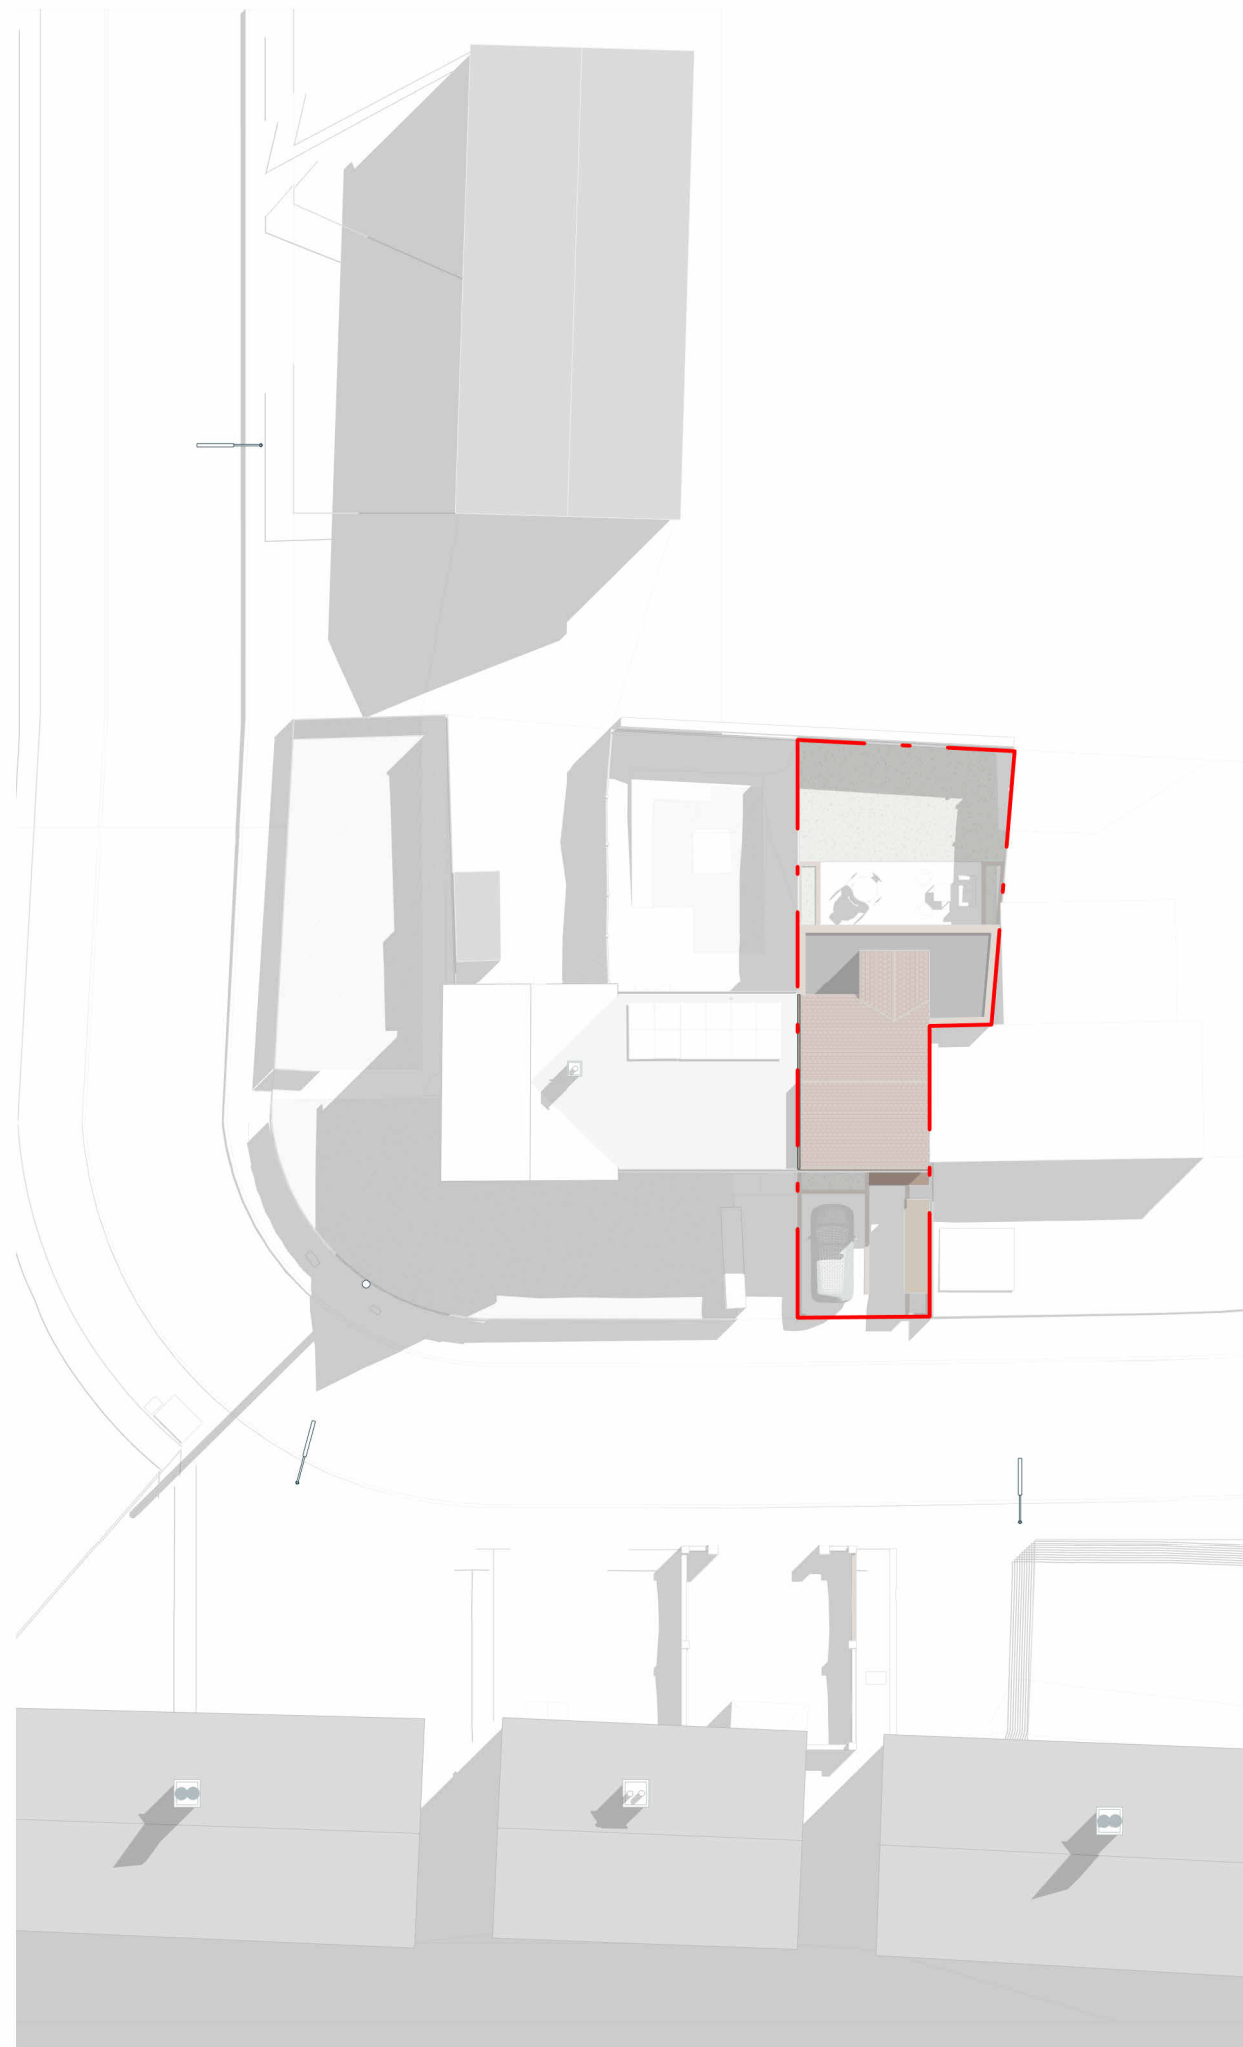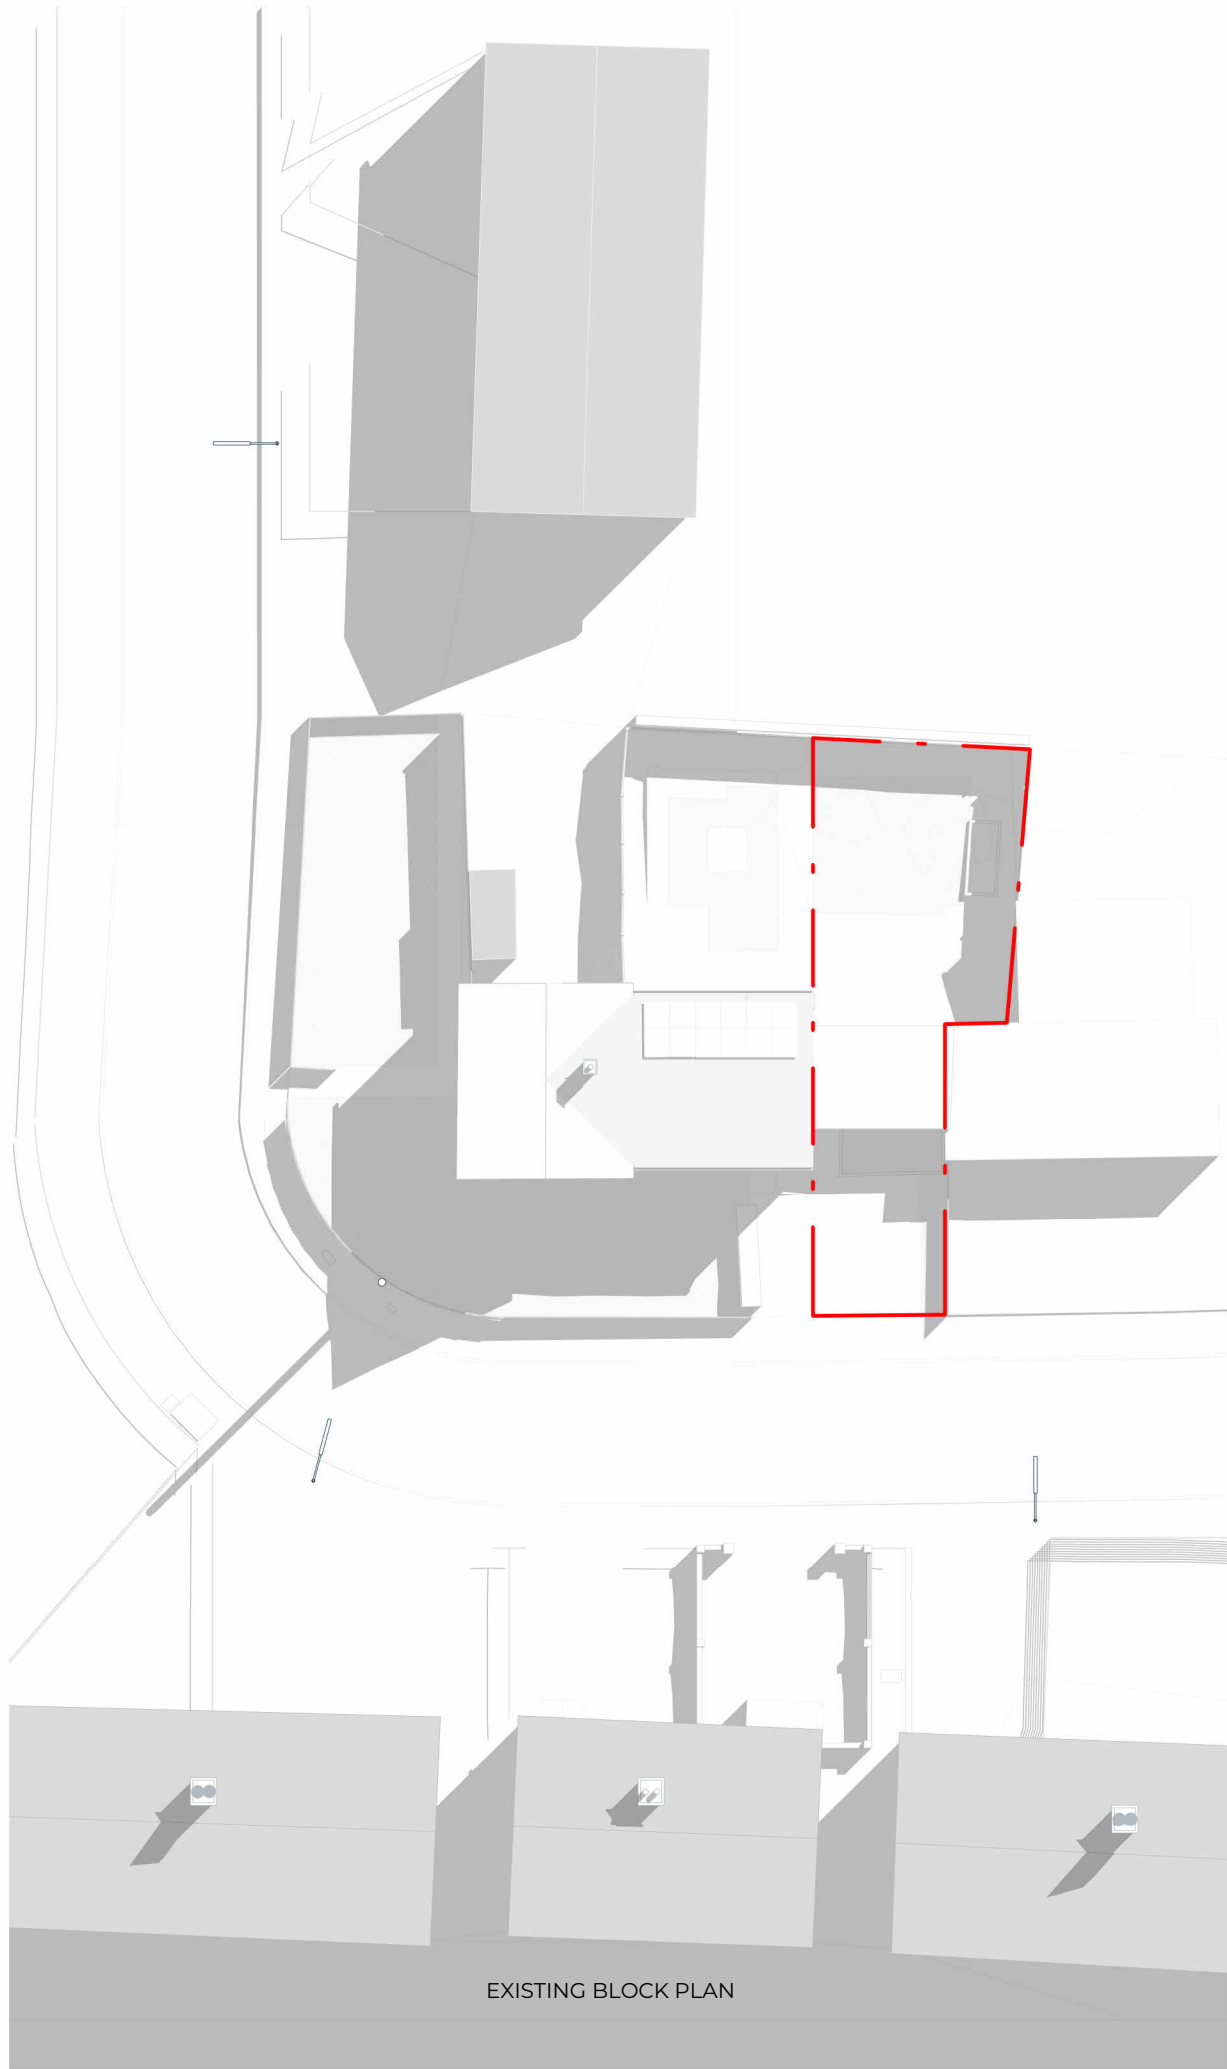

Rev No.	Date	Description
---------	------	-------------


Notes:

Any inaccuracies or errors to be reported to the architect/surveyor immediately and prior to any work commencing. All dimensions to be verified on site. All work to comply with British Standards Code of practice. All external surfaces and materials to match existing. This drawing and all information provided within it is the copyright of UPP Consultants Ltd. and reproduction without prior consent is strictly forbidden.

Dwg No	Drawn
077ST-A-01-002	CV

Drawing	Checked
Block plans	EA

Scale	Issue Date
1:300 @ A3	16.02.2026

 

Project Address

77 St. Peters Road, Uxbridge, UB8 3SB

Client	Status
Danshe Ltd	For Planning

www.weareupp.co.uk
info@weareupp.co.uk
0208 202 9996
Atrium, Stables Market,
Chalk Farm Road, London,
NW1 8AH

upp



Rev No.	Date	Description
---------	------	-------------

Notes:
Any inaccuracies or errors to be reported to the architect/surveyor immediately and prior to any work commencing. All dimensions to be verified on site. All work to comply with British Standards Code of practice. All external surfaces and materials to match existing. This drawing and all information provided within it is the copyright of UPP Consultants Ltd. and reproduction without prior consent is strictly forbidden.

Dwg No	Drawn
077ST-A-02-001	CV

Drawing	Checked
Existing Front Visualization	EA

Scale	Issue Date
@ A3	16.02.2026



Project Address
77 St. Peters Road, Uxbridge, UB8 3SB

Client	Status
Danshe Ltd	For Planning

www.weareupp.co.uk
info@weareupp.co.uk
0208 202 9996
Atrium, Stables Market,
Chalk Farm Road, London,
NW1 8AH





Rev No.	Date	Description
---------	------	-------------

Notes:

Any inaccuracies or errors to be reported to the architect/surveyor immediately and prior to any work commencing. All dimensions to be verified on site. All work to comply with British Standards Code of practice. All external surfaces and materials to match existing. This drawing and all information provided within it is the copyright of UPP Consultants Ltd. and reproduction without prior consent is strictly forbidden.

Dwg No	Drawn
077ST-A-02-002	CV

Drawing	Checked
Existing Rear Visualization	EA

Scale	Issue Date
@ A3	16.02.2026

0 5m

Project Address

77 St. Peters Road, Uxbridge, UB8 3SB

Client	Status
Danshe Ltd	For Planning

www.weareupp.co.uk
info@weareupp.co.uk
0208 202 9996
Atrium, Stables Market,
Chalk Farm Road, London,
NW1 8AH

upp



Rev No.	Date	Description
---------	------	-------------

Notes:

Any inaccuracies or errors to be reported to the architect/surveyor immediately and prior to any work commencing. All dimensions to be verified on site. All work to comply with British Standards Code of practice. All external surfaces and materials to match existing. This drawing and all information provided within it is the copyright of UPP Consultants Ltd. and reproduction without prior consent is strictly forbidden.

Dwg No	Drawn
077ST-A-03-001	CV

Drawing	Checked
Existing Ground Floor Plan	EA


Scale	Issue Date
1:100 @ A3	16.02.2026



Project Address

77 St. Peters Road, Uxbridge, UB8 3SB

Client	Status
Danshe Ltd	For Planning

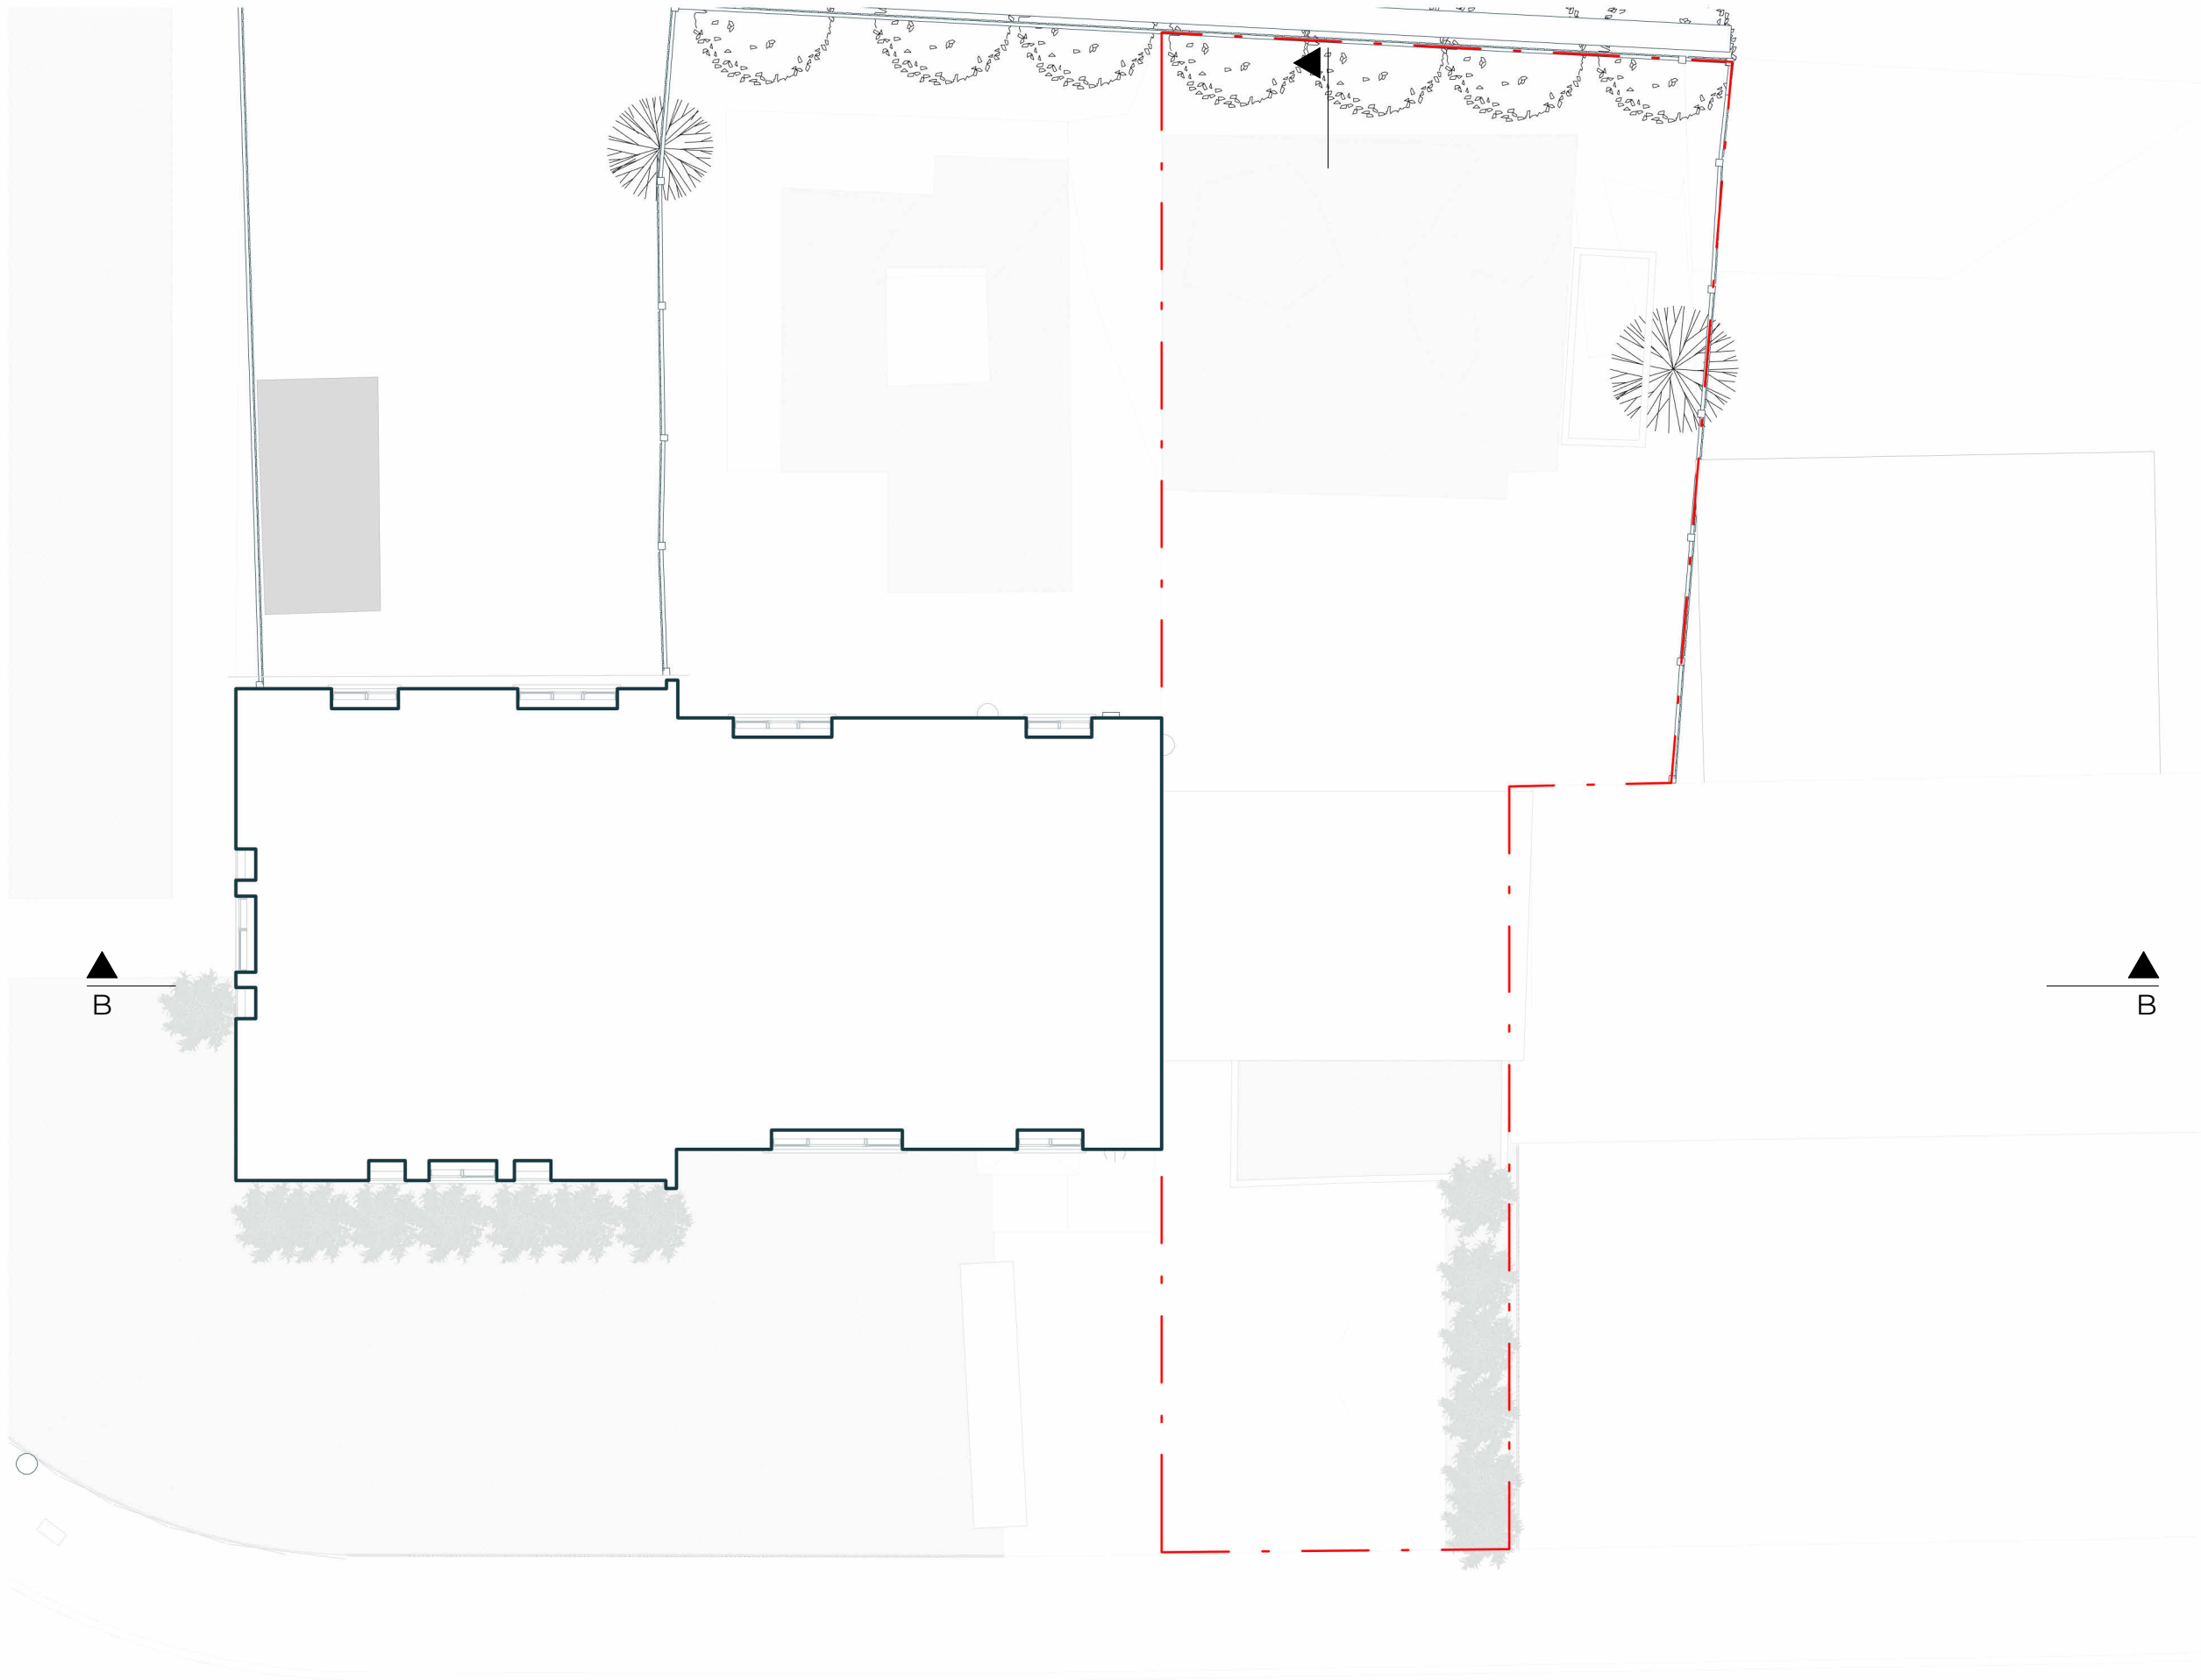

Rev No.	Date	Description
---------	------	-------------

Notes:

Any inaccuracies or errors to be reported to the architect/surveyor immediately and prior to any work commencing. All dimensions to be verified on site. All work to comply with British Standards Code of practice. All external surfaces and materials to match existing. This drawing and all information provided within it is the copyright of UPP Consultants Ltd. and reproduction without prior consent is strictly forbidden.

Dwg No	Drawn
077ST-A-03-002	CV

Drawing	Checked
Existing First Floor Plan	EA


Scale	Issue Date
1:100 @ A3	16.02.2026



Project Address

77 St. Peters Road, Uxbridge, UB8 3SB

Client	Status
Danshe Ltd	For Planning

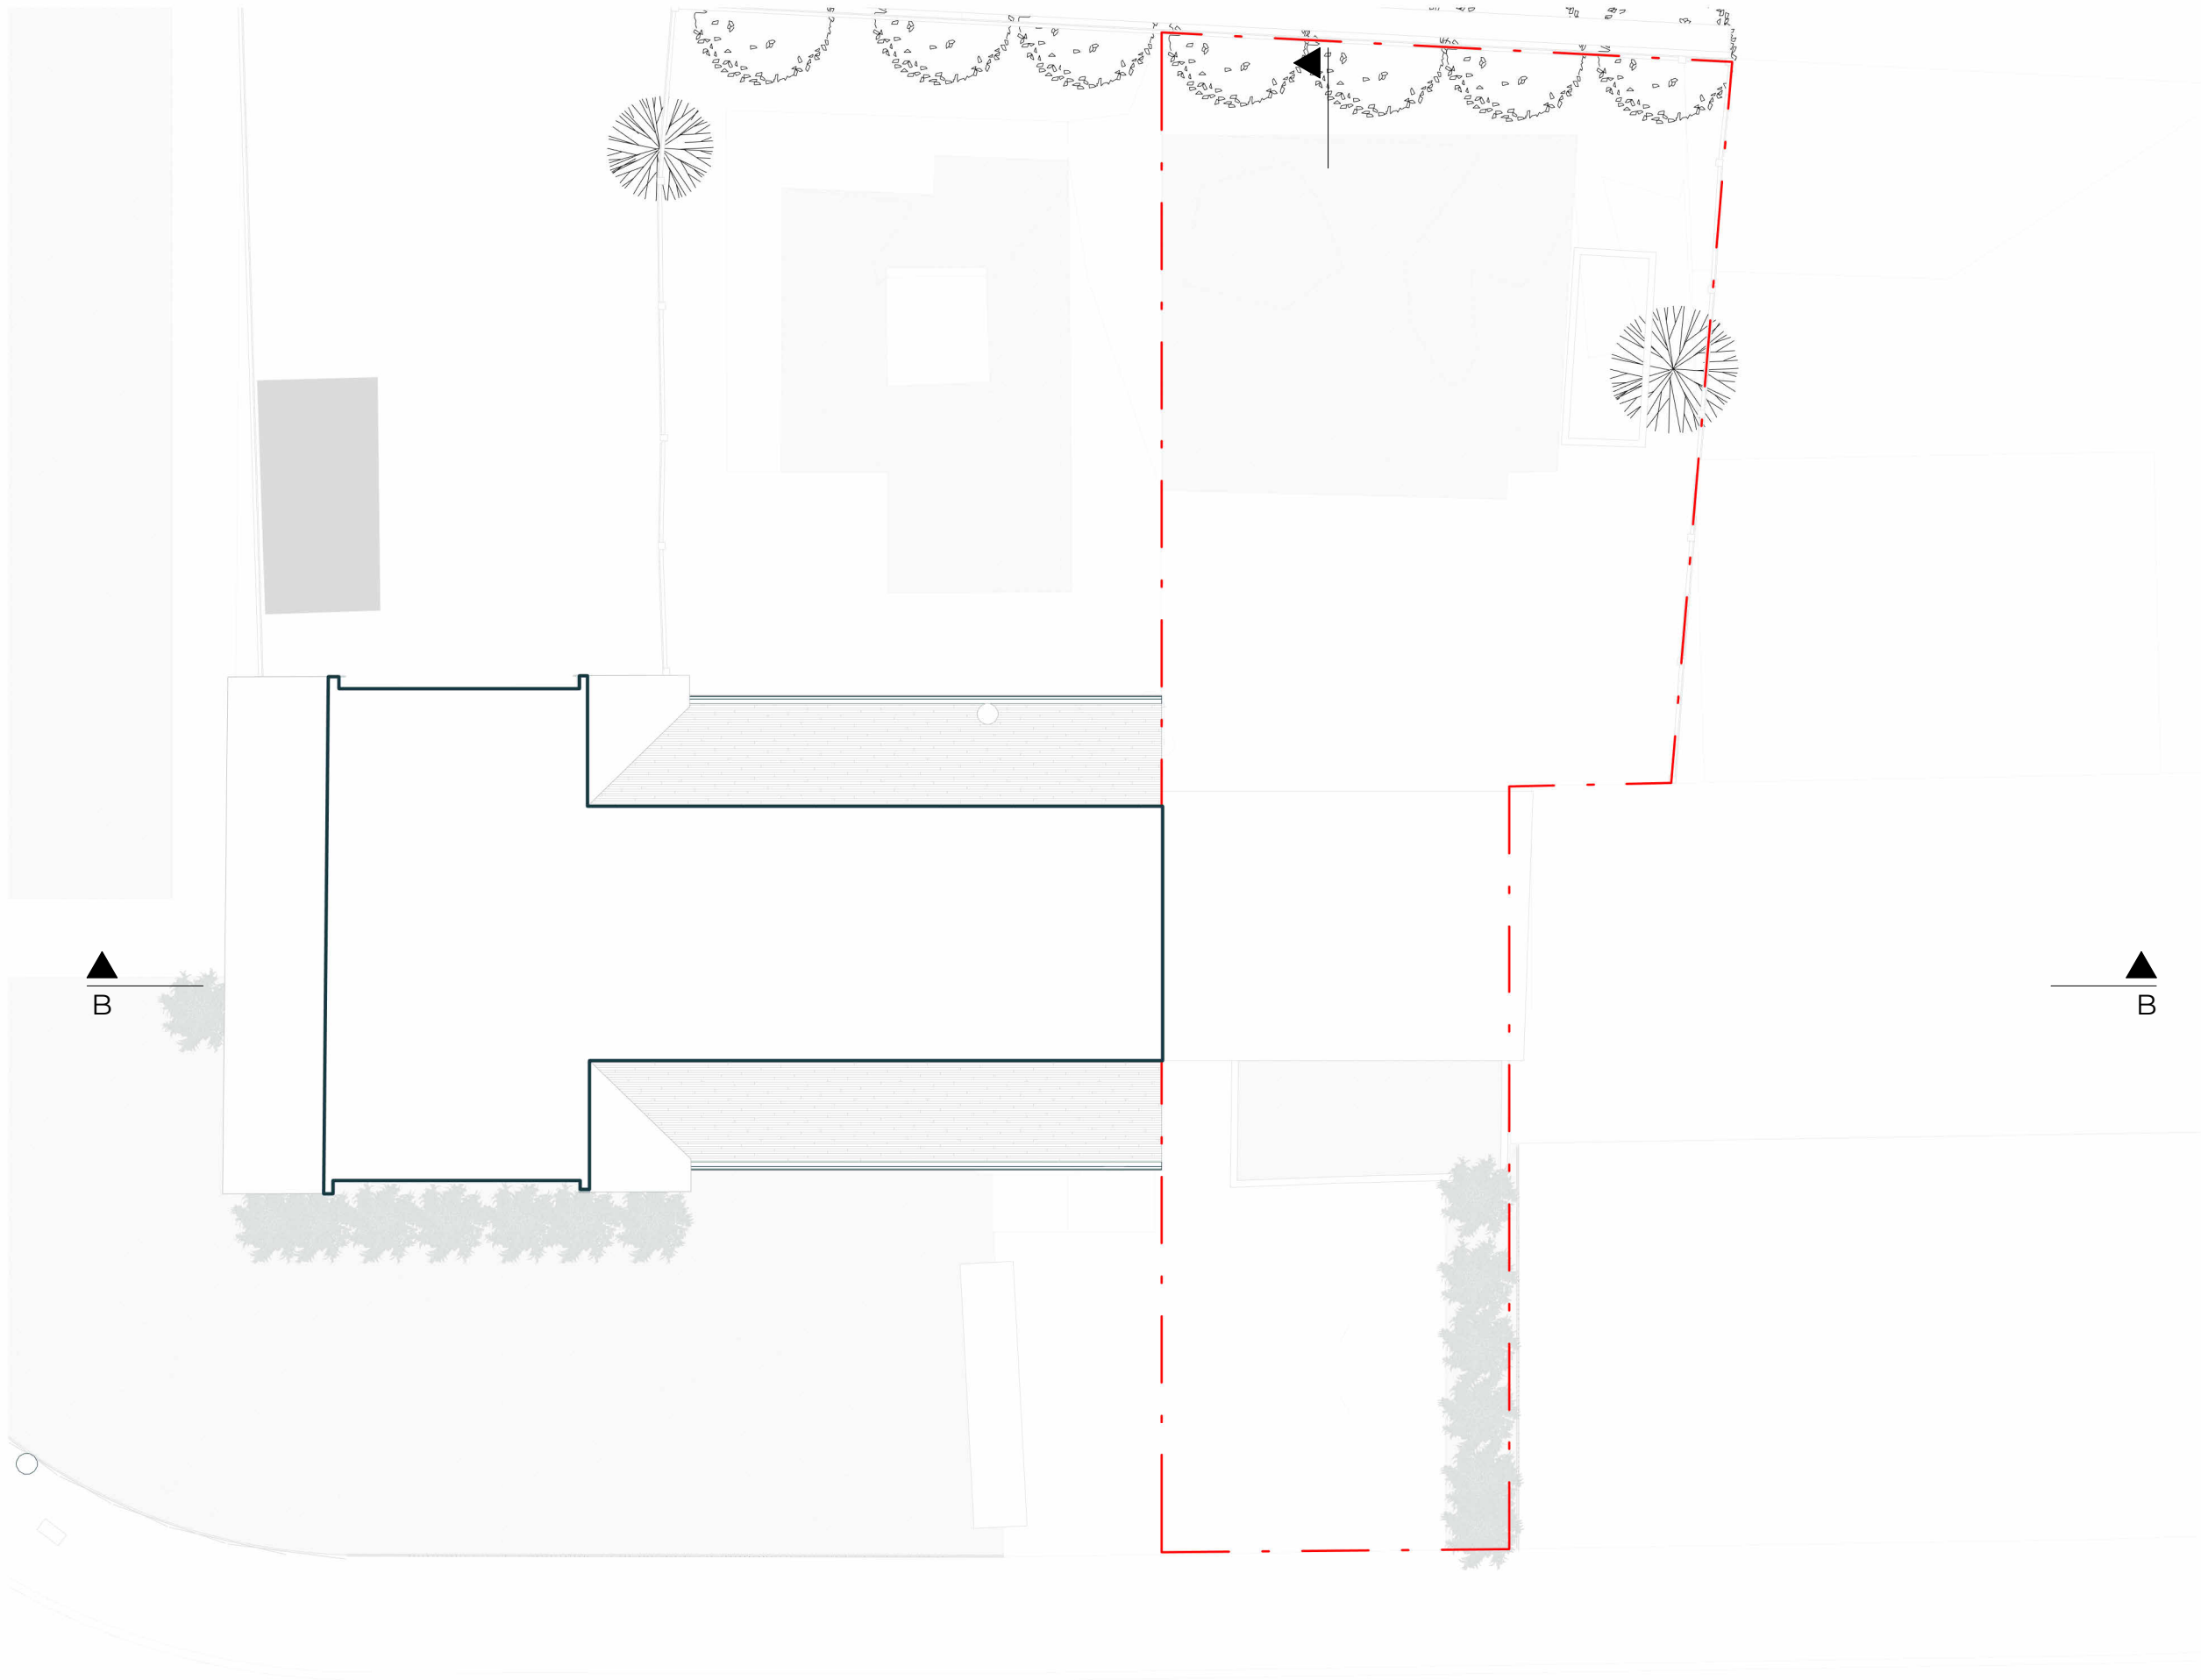

Rev No.	Date	Description
---------	------	-------------

Notes:

Any inaccuracies or errors to be reported to the architect/surveyor immediately and prior to any work commencing. All dimensions to be verified on site. All work to comply with British Standards Code of practice. All external surfaces and materials to match existing. This drawing and all information provided within it is the copyright of UPP Consultants Ltd. and reproduction without prior consent is strictly forbidden.

Dwg No	Drawn
077ST-A-03-003	CV

Drawing	Checked
Existing Loft Floor Plan	EA


Scale	Issue Date
1:100 @ A3	16.02.2026



Project Address

77 St. Peters Road, Uxbridge, UB8 3SB

Client	Status
Danshe Ltd	For Planning

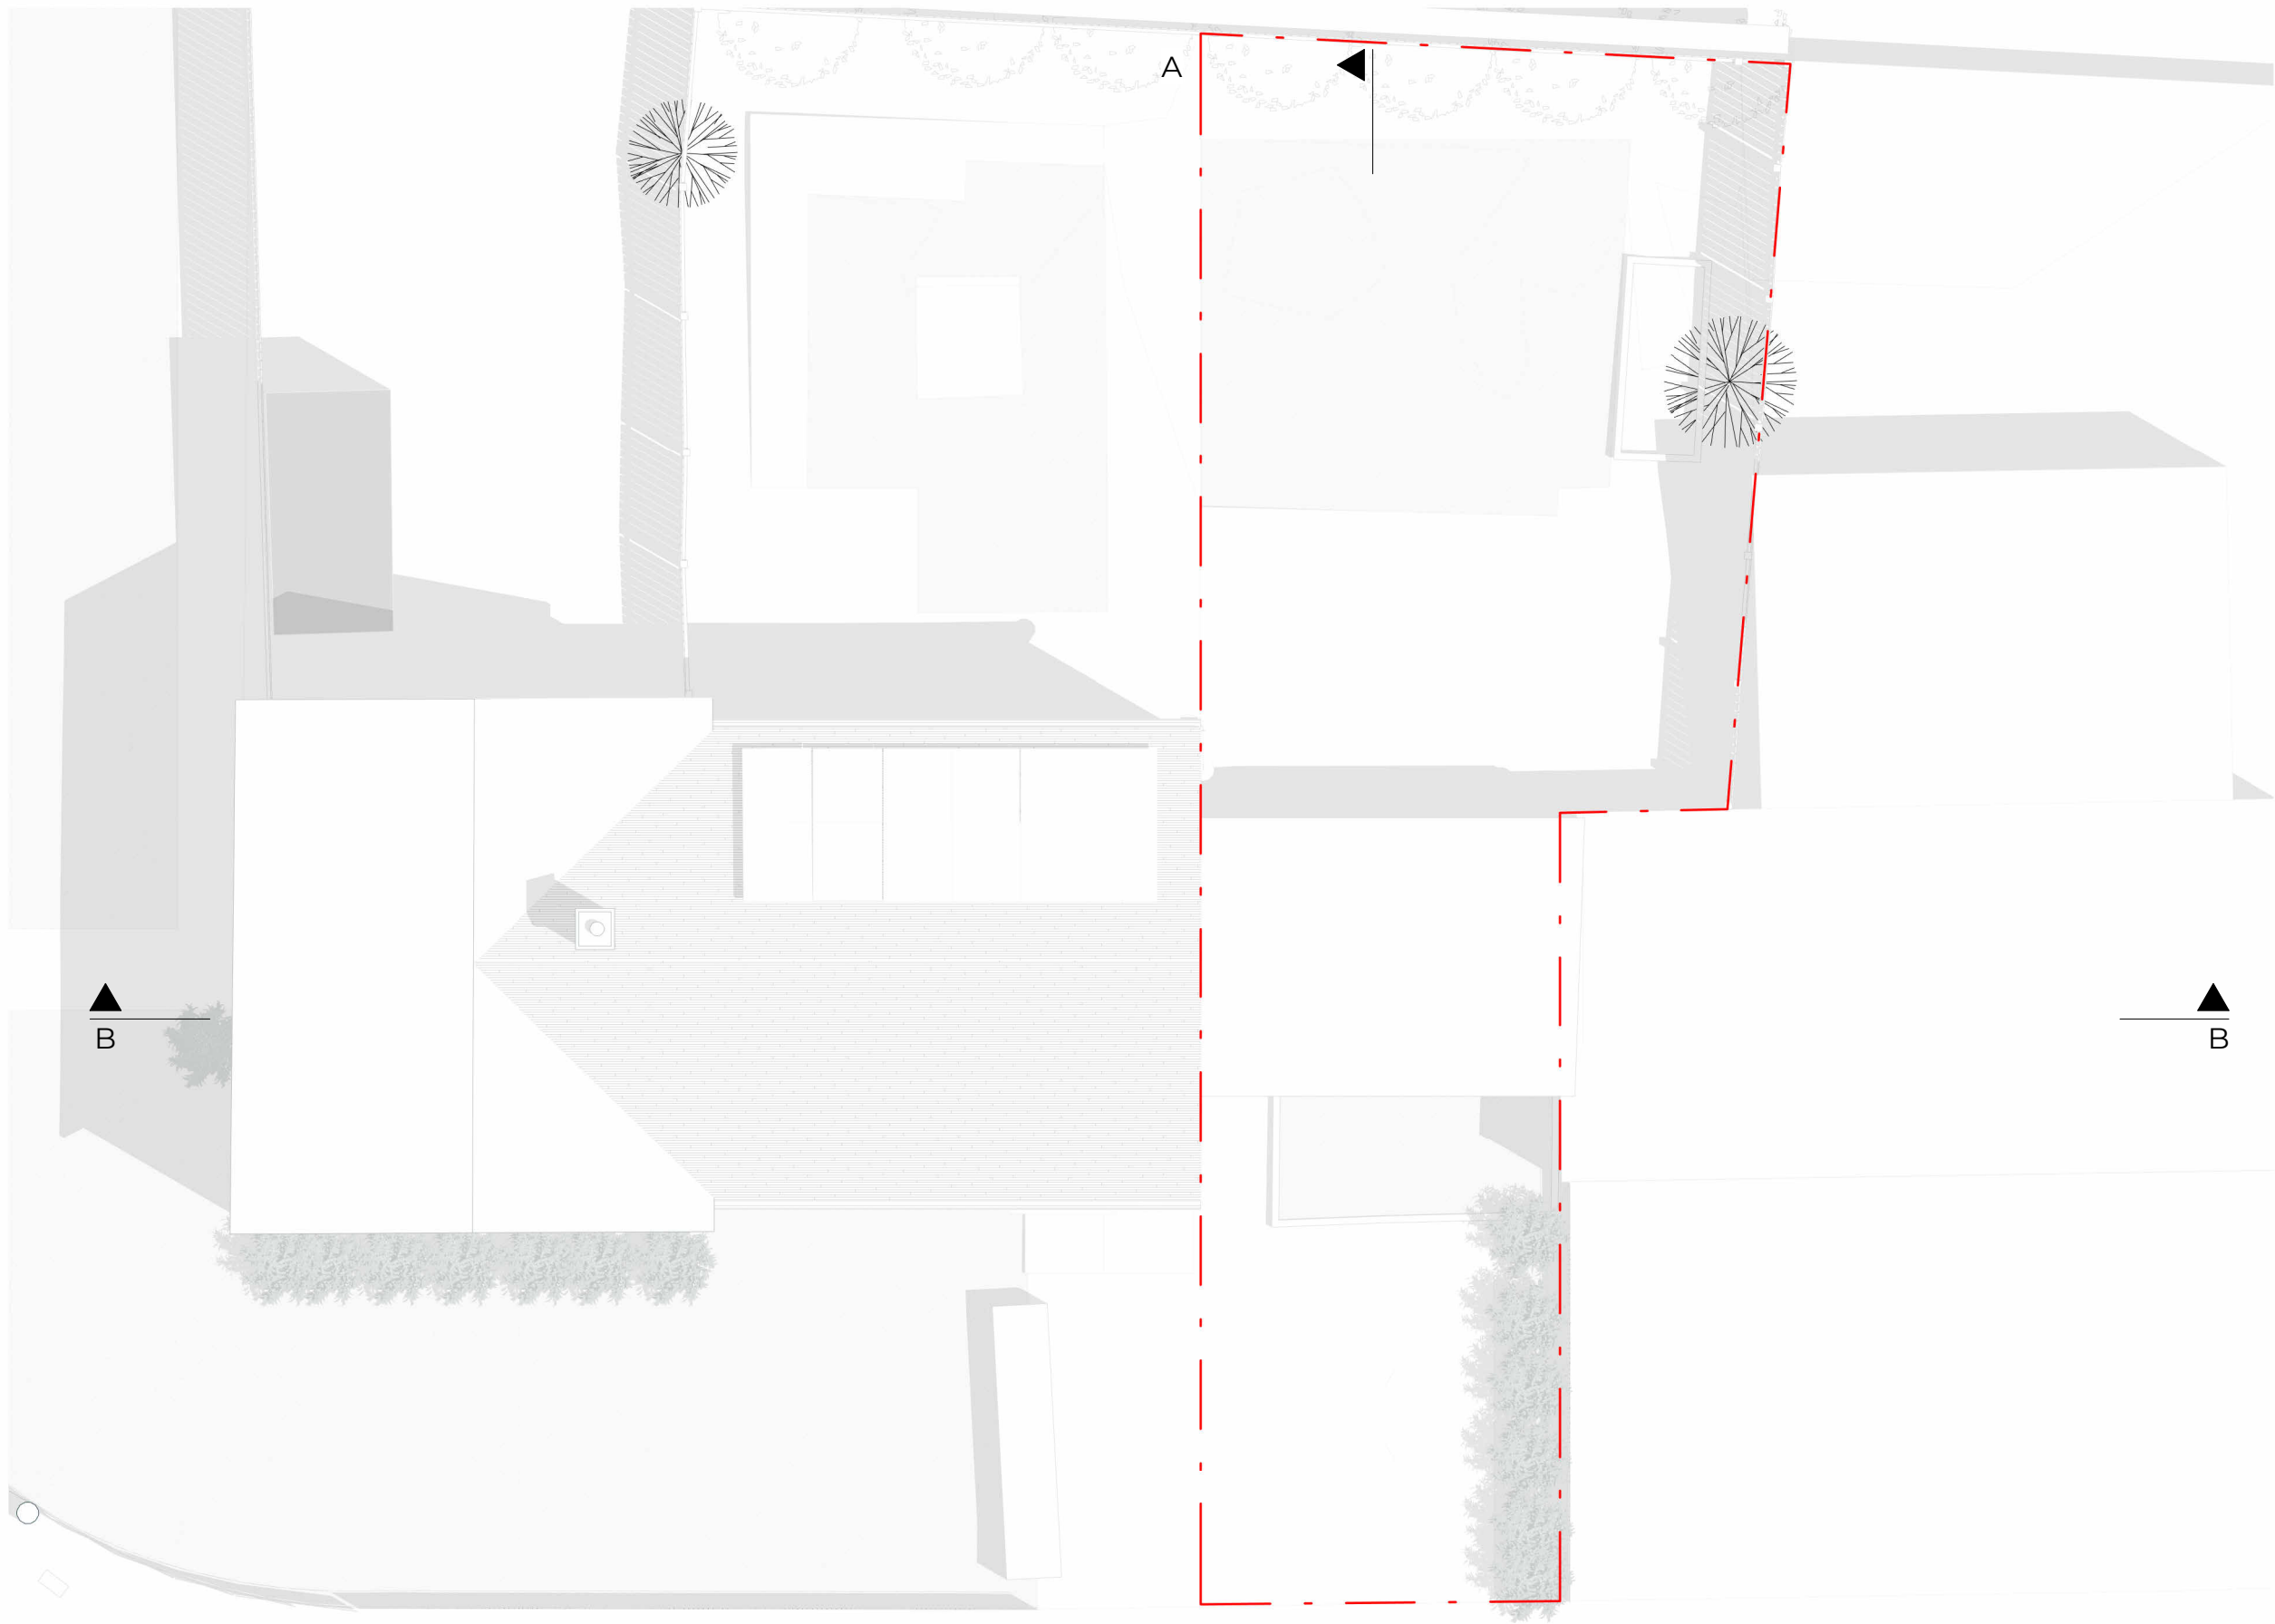

Rev No.	Date	Description
---------	------	-------------


Notes:

Any inaccuracies or errors to be reported to the architect/surveyor immediately and prior to any work commencing. All dimensions to be verified on site. All work to comply with British Standards Code of practice. All external surfaces and materials to match existing. This drawing and all information provided within it is the copyright of UPP Consultants Ltd. and reproduction without prior consent is strictly forbidden.

Dwg No	Drawn
077ST-A-03-004	CV

Drawing	Checked
Existing Roof Plan	EA

Scale	Issue Date
1:100 @ A3	16.02.2026

 

Project Address

77 St. Peters Road, Uxbridge, UB8 3SB

Client	Status
Danshe Ltd	For Planning



Rev No.	Date	Description
---------	------	-------------

Notes:

Any inaccuracies or errors to be reported to the architect/surveyor immediately and prior to any work commencing. All dimensions to be verified on site. All work to comply with British Standards Code of practice. All external surfaces and materials to match existing. This drawing and all information provided within it is the copyright of UPP Consultants Ltd. and reproduction without prior consent is strictly forbidden.

Dwg No	Drawn
077ST-A-05-001	CV

Drawing	Checked
Existing Section A-A'	EA

Scale	Issue Date
1:100 @ A3	16.02.2026




Project Address

77 St. Peters Road, Uxbridge, UB8 3SB

Client	Status
Danshe Ltd	For Planning

www.weareupp.co.uk
info@weareupp.co.uk
0208 202 9996
Atrium, Stables Market,
Chalk Farm Road, London,
NW1 8AH



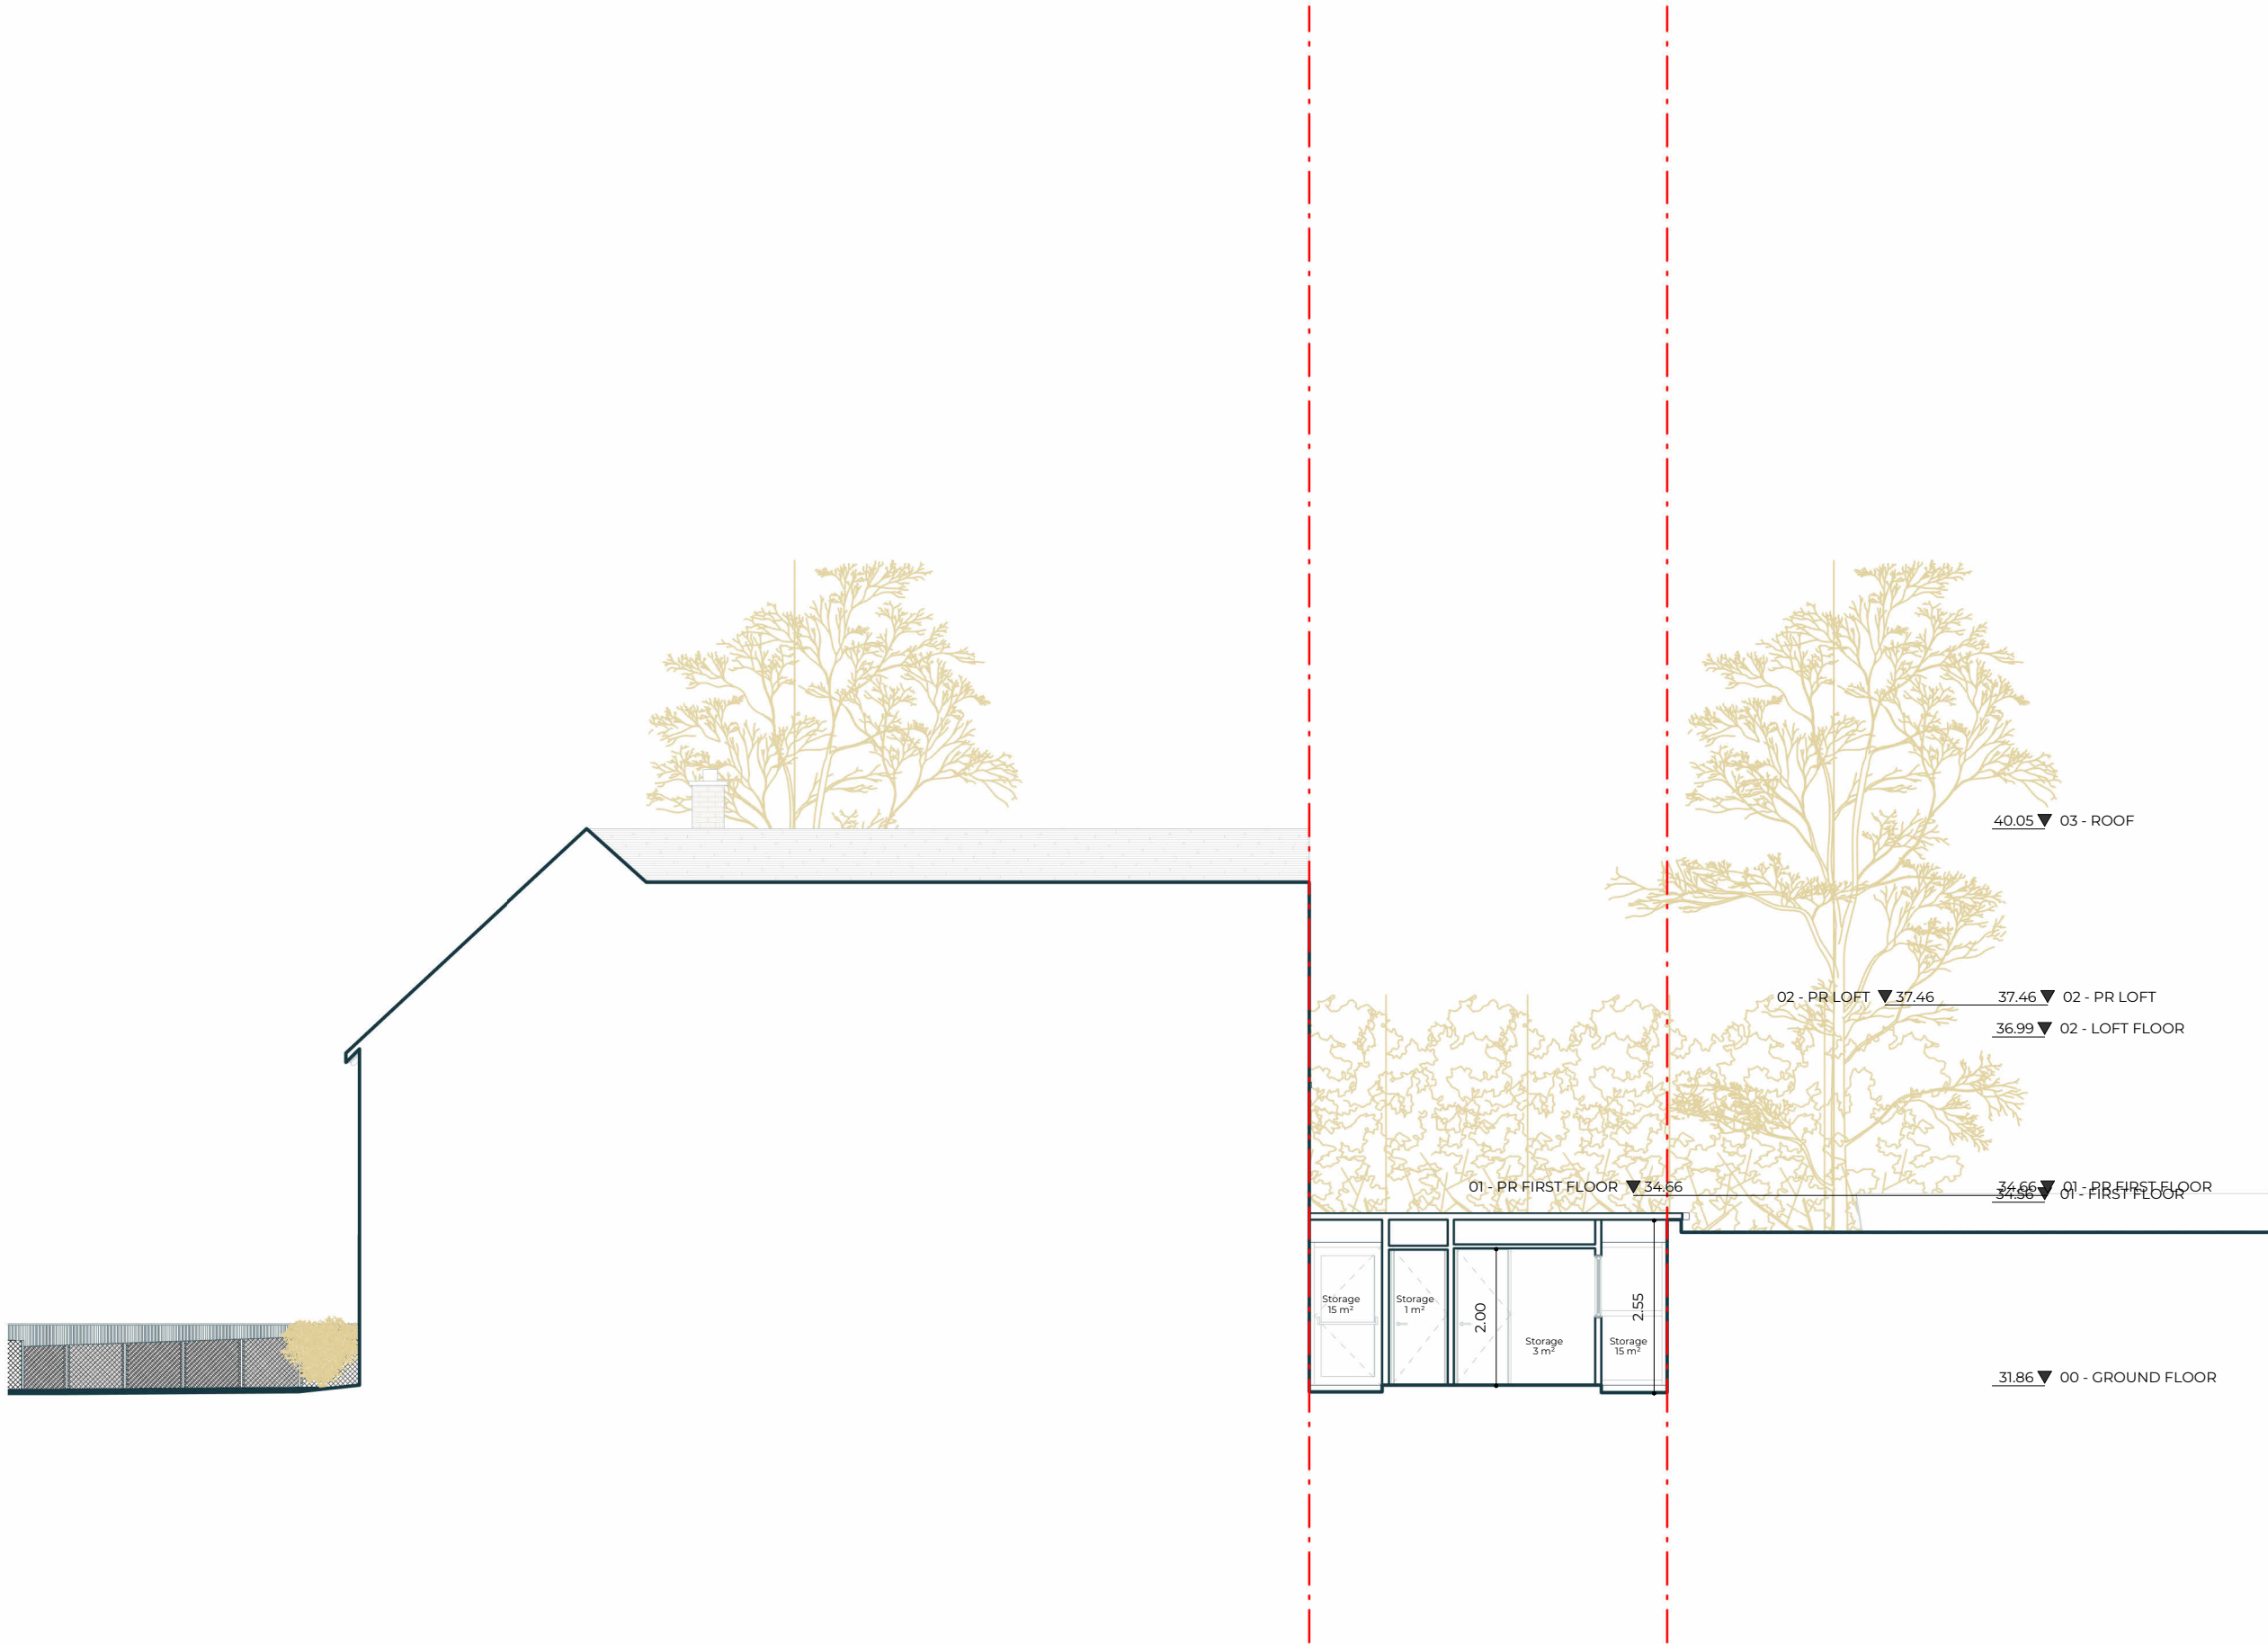


Rev No.	Date	Description
---------	------	-------------

Notes:
Any inaccuracies or errors to be reported to the architect/surveyor immediately and prior to any work commencing. All dimensions to be verified on site. All work to comply with British Standards Code of practice. All external surfaces and materials to match existing. This drawing and all information provided within it is the copyright of UPP Consultants Ltd. and reproduction without prior consent is strictly forbidden.

Dwg No	Drawn
077ST-A-05-002	CV

Drawing	Checked
Existing Section B-B'	EA

Scale	Issue Date
1:100 @ A3	16.02.2026

 

Project Address
77 St. Peters Road, Uxbridge, UB8 3SB

Client	Status
Danshe Ltd	For Planning



Rev No.	Date	Description
---------	------	-------------

Notes:
Any inaccuracies or errors to be reported to the architect/surveyor immediately and prior to any work commencing. All dimensions to be verified on site. All work to comply with British Standards Code of practice. All external surfaces and materials to match existing. This drawing and all information provided within it is the copyright of UPP Consultants Ltd. and reproduction without prior consent is strictly forbidden.

Dwg No 077ST-A-06-001	Drawn CV
--------------------------	-------------

Drawing Existing West Elevation	Checked EA
------------------------------------	---------------

Scale 1:100 @ A3	Issue Date 16.02.2026
---------------------	--------------------------



Project Address
77 St. Peters Road, Uxbridge, UB8 3SB

Client Danshe Ltd	Status For Planning
----------------------	------------------------

www.weareupp.co.uk
info@weareupp.co.uk
0208 202 9996
Atrium, Stables Market,
Chalk Farm Road, London,
NW1 8AH






Rev No.	Date	Description
---------	------	-------------

Notes:
Any inaccuracies or errors to be reported to the architect/surveyor immediately and prior to any work commencing. All dimensions to be verified on site. All work to comply with British Standards Code of practice. All external surfaces and materials to match existing. This drawing and all information provided within it is the copyright of UPP Consultants Ltd. and reproduction without prior consent is strictly forbidden.

Dwg No 077ST-A-06-002	Drawn CV
--------------------------	-------------


Drawing Existing East Elevation	Checked EA
------------------------------------	---------------

Scale 1:100 @ A3	Issue Date 16.02.2026
---------------------	--------------------------

 

Project Address
77 St. Peters Road, Uxbridge, UB8 3SB

Client Danshe Ltd	Status For Planning
----------------------	------------------------

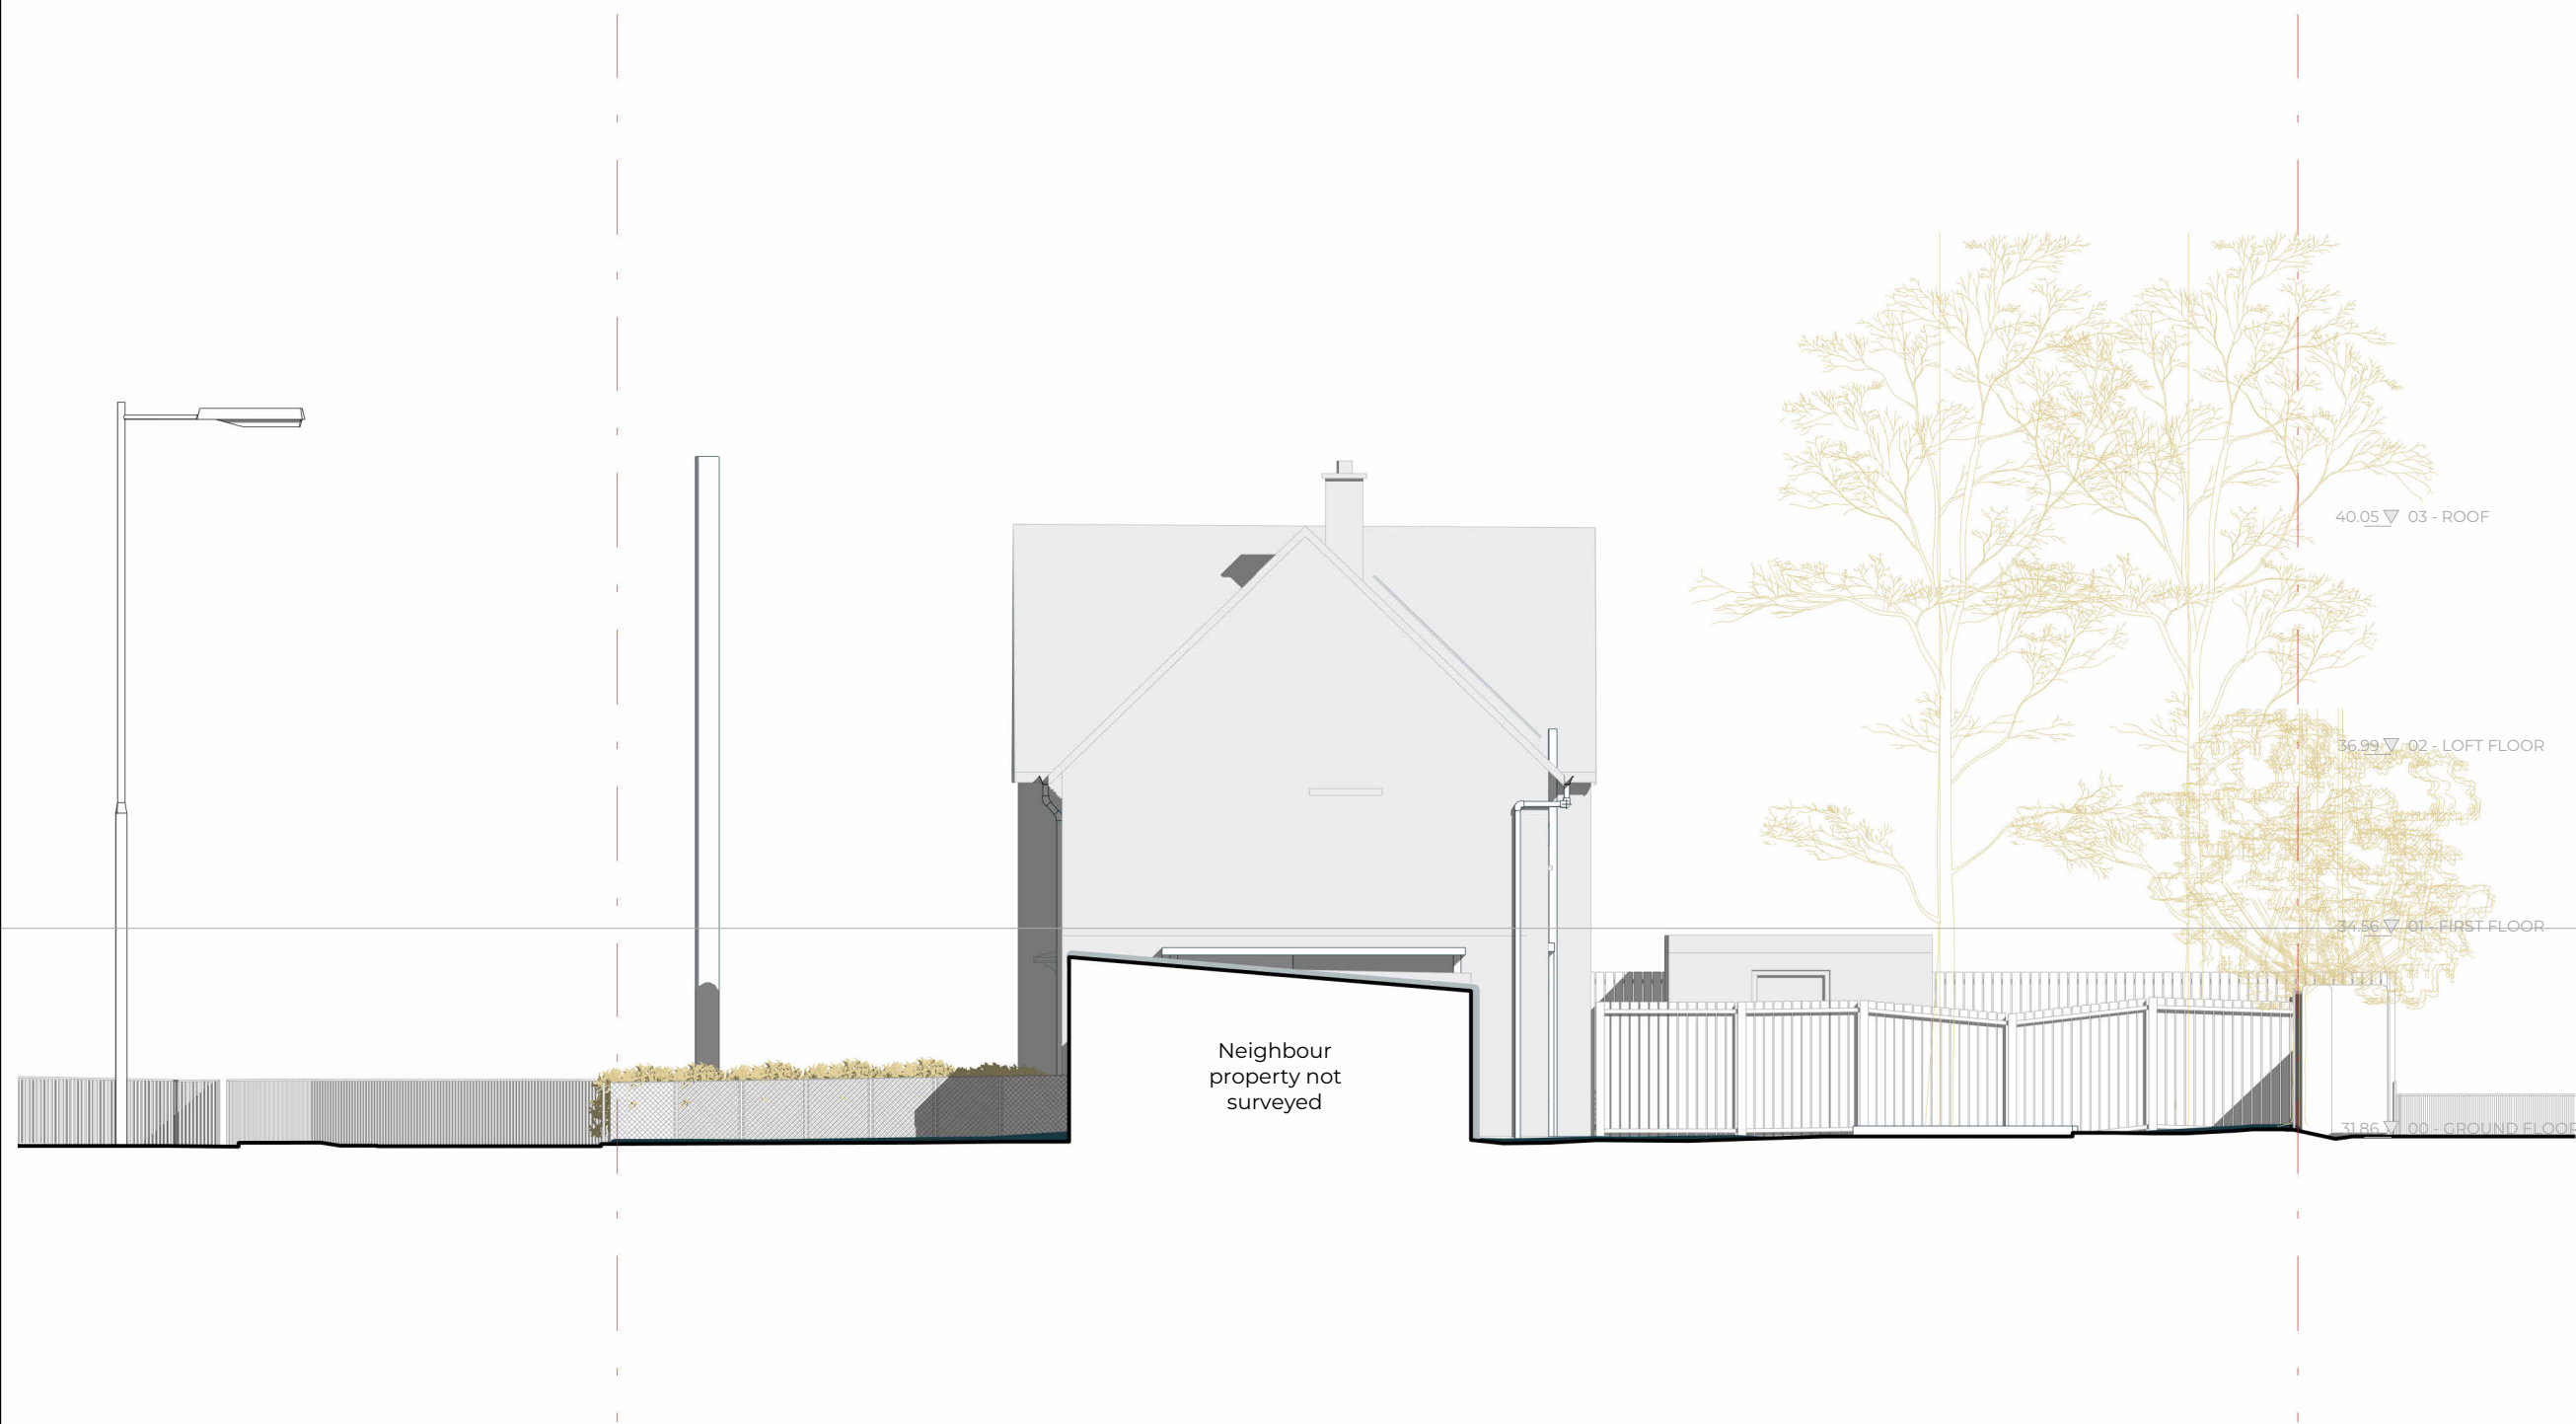

Rev No.	Date	Description
---------	------	-------------

Notes:

Any inaccuracies or errors to be reported to the architect/surveyor immediately and prior to any work commencing. All dimensions to be verified on site. All work to comply with British Standards Code of practice. All external surfaces and materials to match existing. This drawing and all information provided within it is the copyright of UPP Consultants Ltd. and reproduction without prior consent is strictly forbidden.

Dwg No	Drawn
077ST-A-06-003	CV

Drawing	Checked
Existing South Elevation	EA

Scale	Issue Date
1:100 @ A3	16.02.2026




Project Address
77 St. Peters Road, Uxbridge, UB8 3SB

Client	Status
Danshe Ltd	For Planning

www.weareupp.co.uk
info@weareupp.co.uk
0208 202 9996
Atrium, Stables Market,
Chalk Farm Road, London,
NW1 8AH

upp

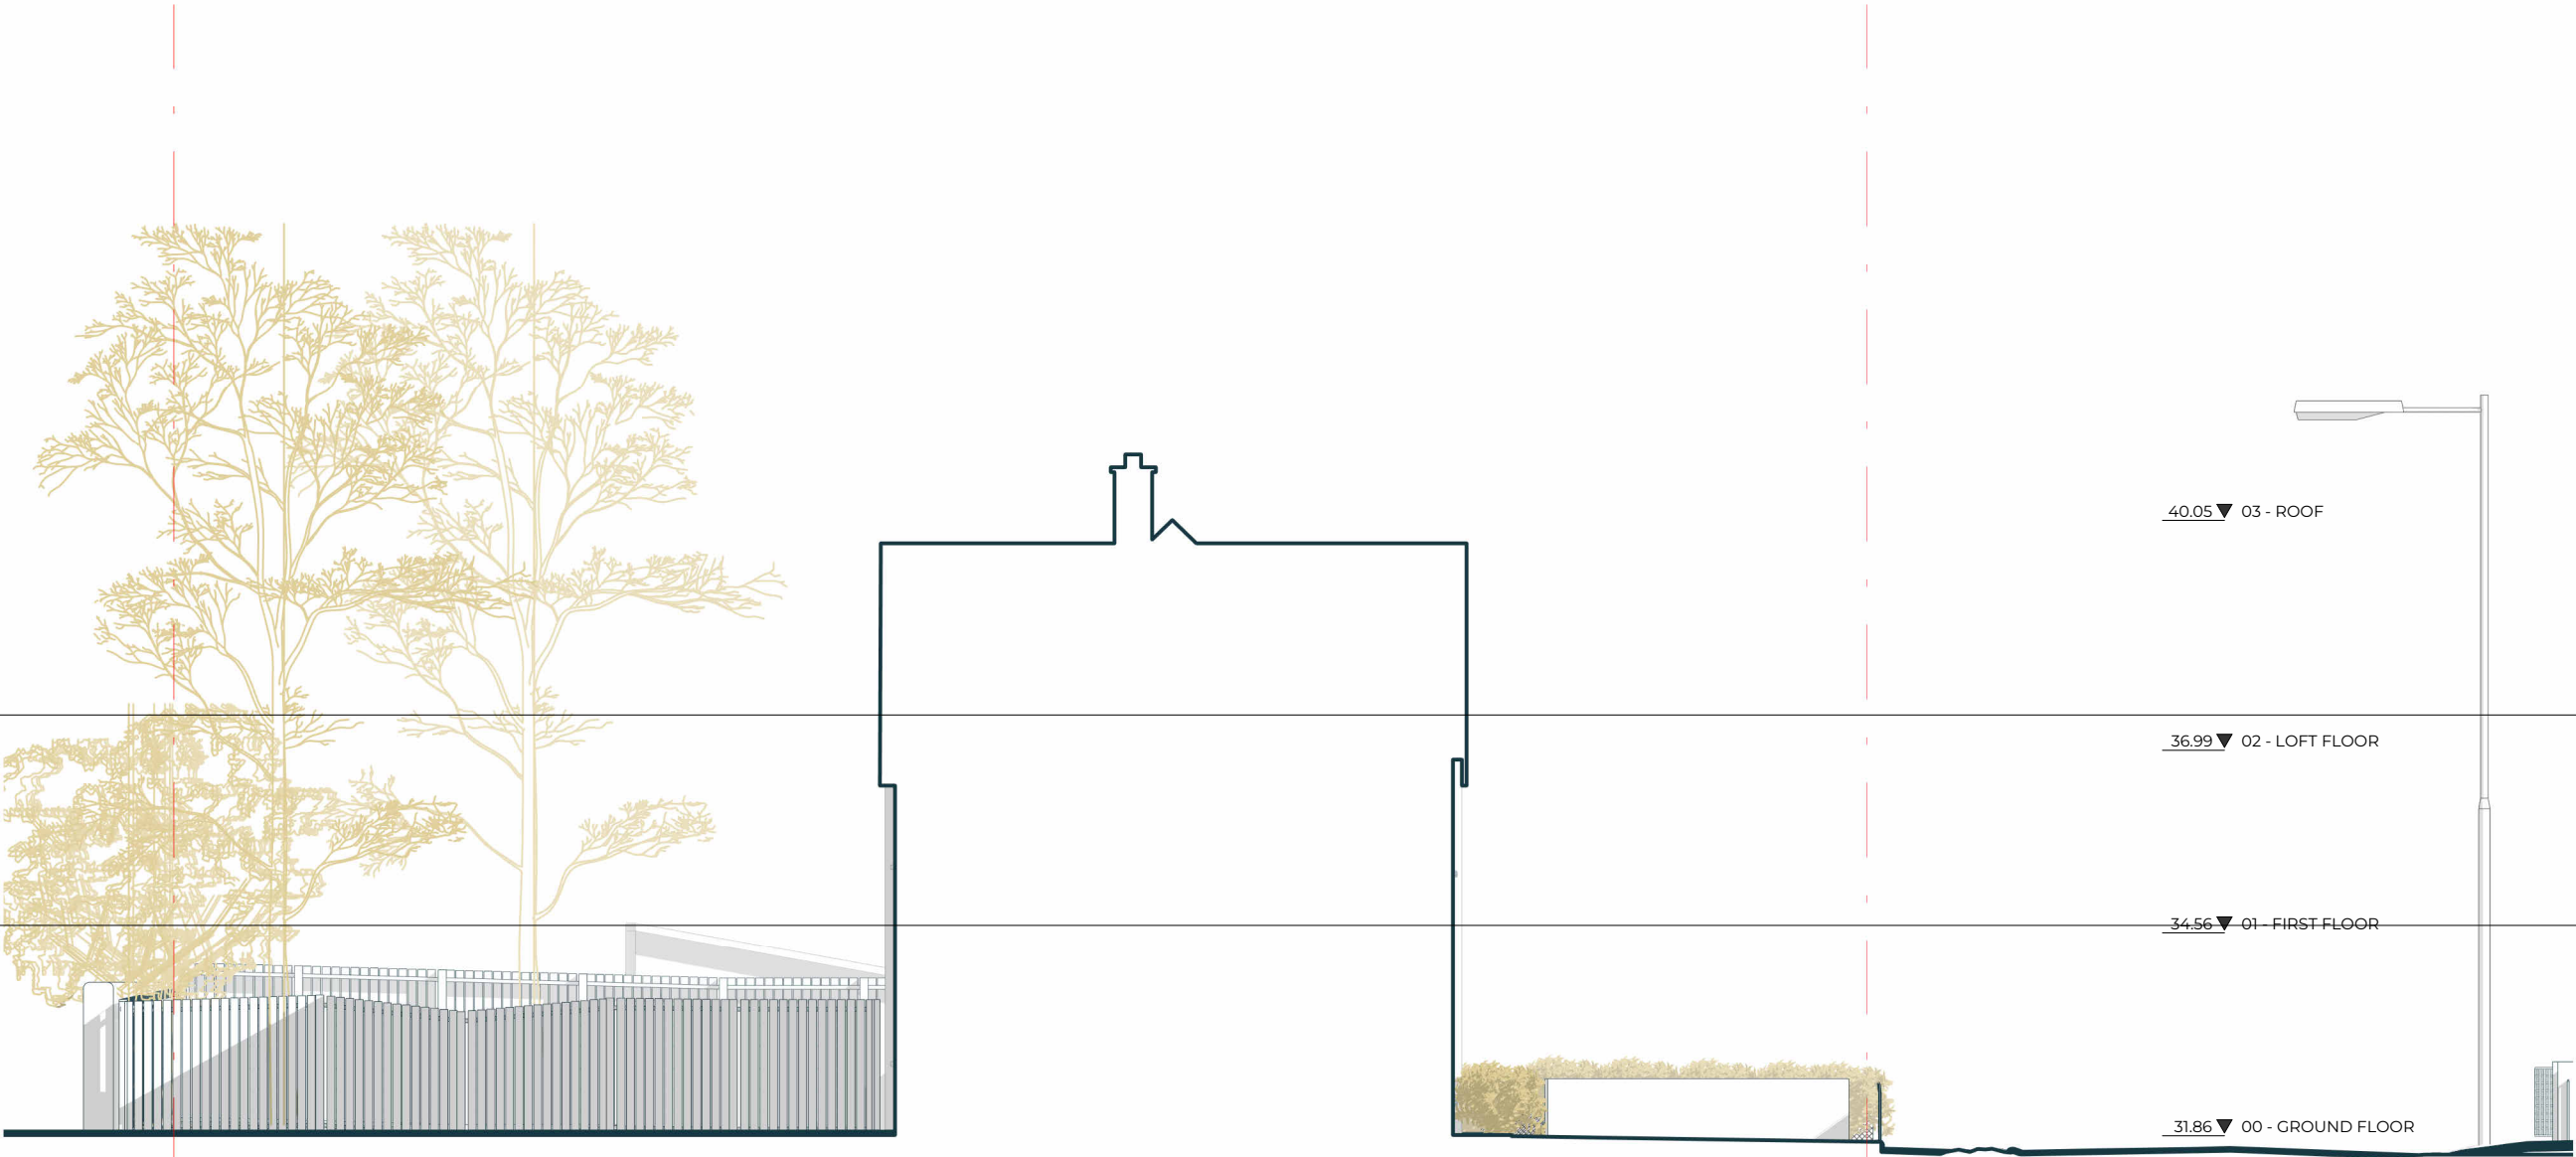

Rev No.	Date	Description
---------	------	-------------

Notes:

Any inaccuracies or errors to be reported to the architect/surveyor immediately and prior to any work commencing. All dimensions to be verified on site. All work to comply with British Standards Code of practice. All external surfaces and materials to match existing. This drawing and all information provided within it is the copyright of UPP Consultants Ltd. and reproduction without prior consent is strictly forbidden.

Dwg No	Drawn
077ST-A-06-004	CV

Drawing	Checked
Existing North Elevation	EA

Scale	Issue Date
1:100 @ A3	16.02.2026

0 5m

Project Address

77 St. Peters Road, Uxbridge, UB8 3SB

Client	Status
Danshe Ltd	For Planning