



0 1 2 3 4 5 6 7 8 9 10
SCALE 1:50

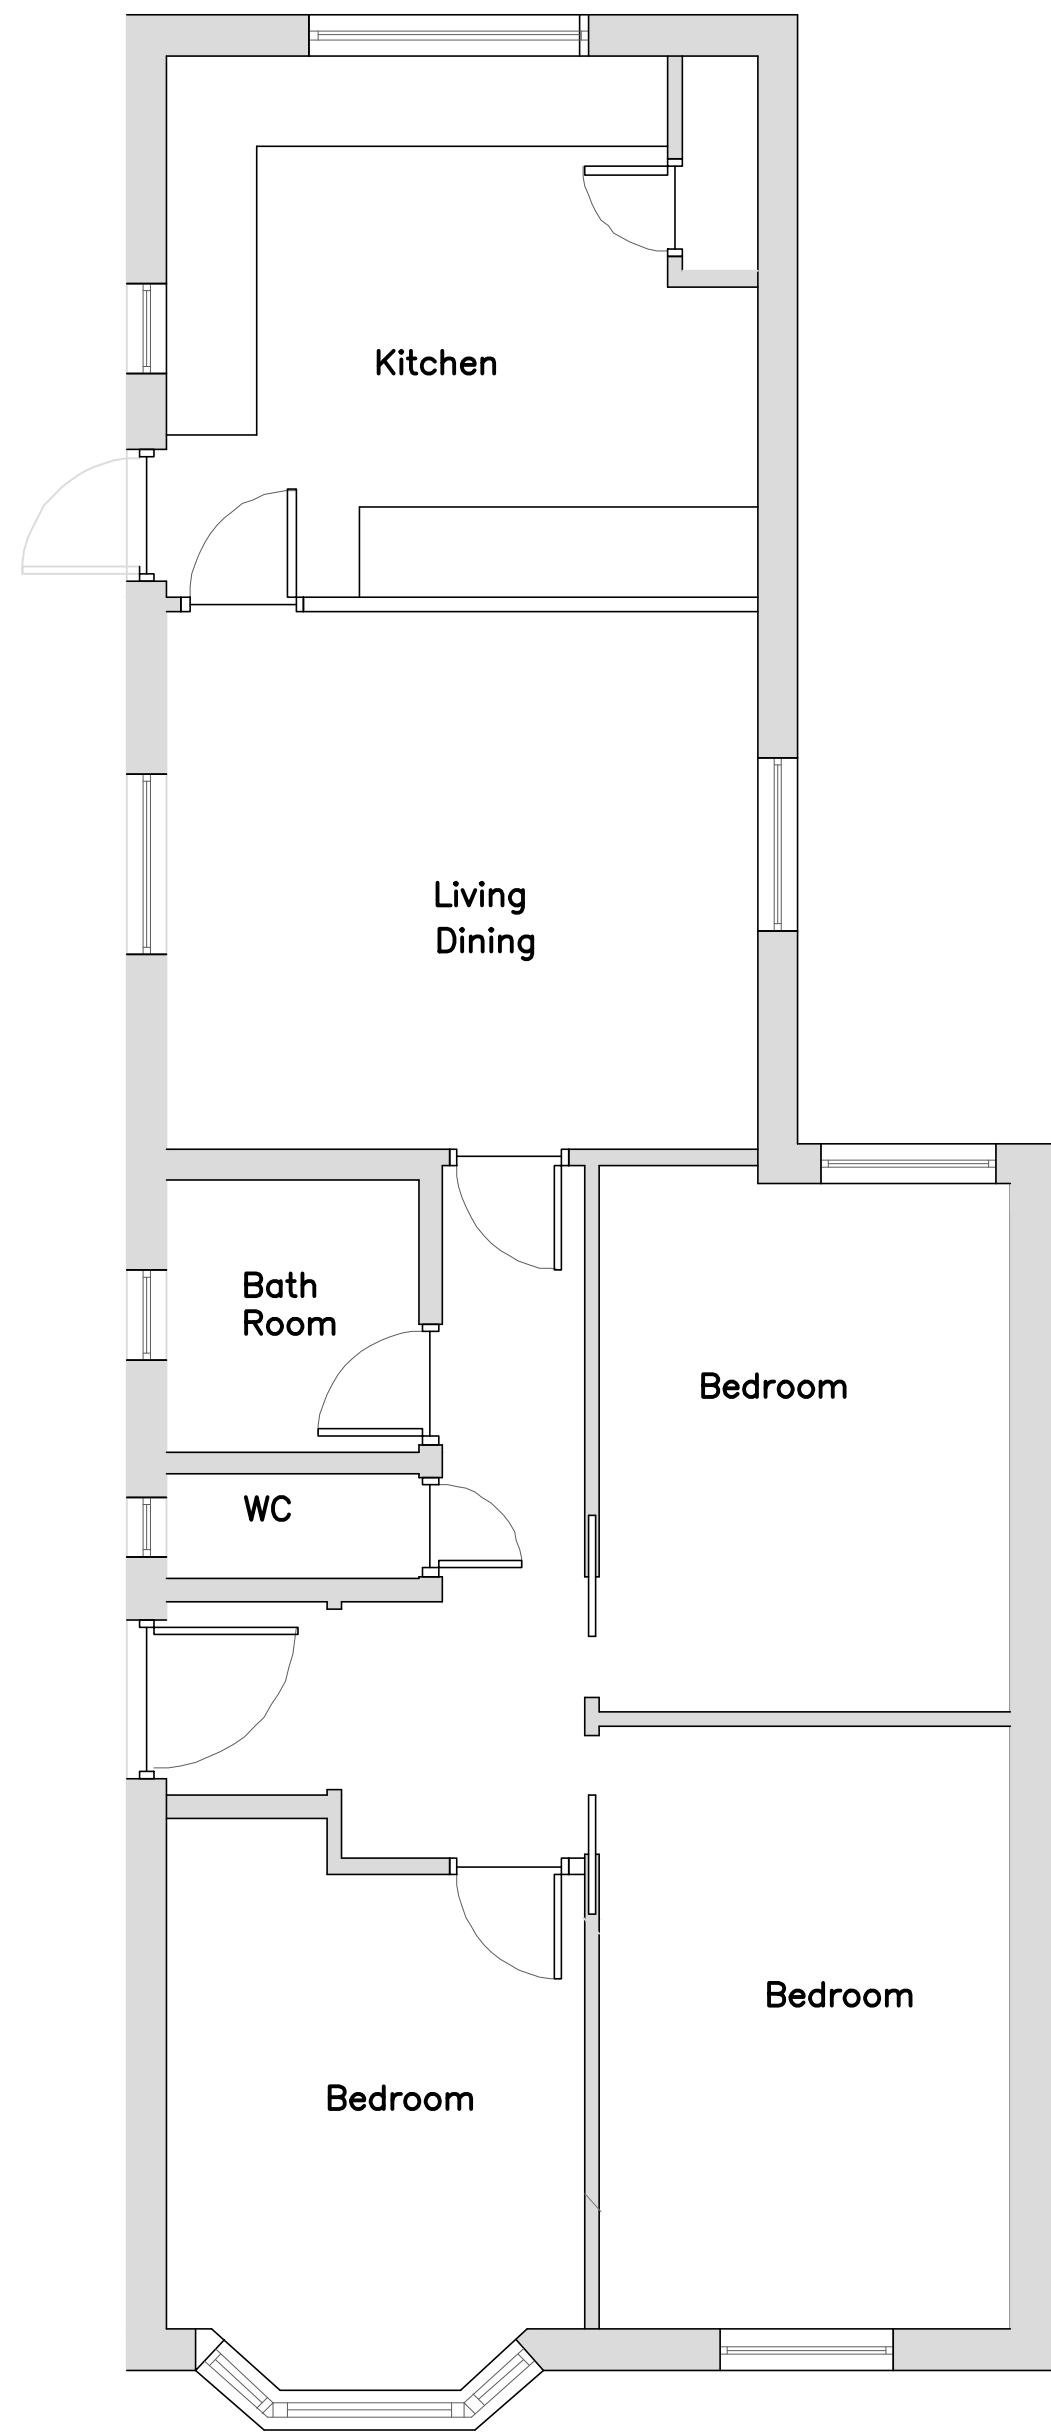


EXISTING GROUND FLOOR PLAN

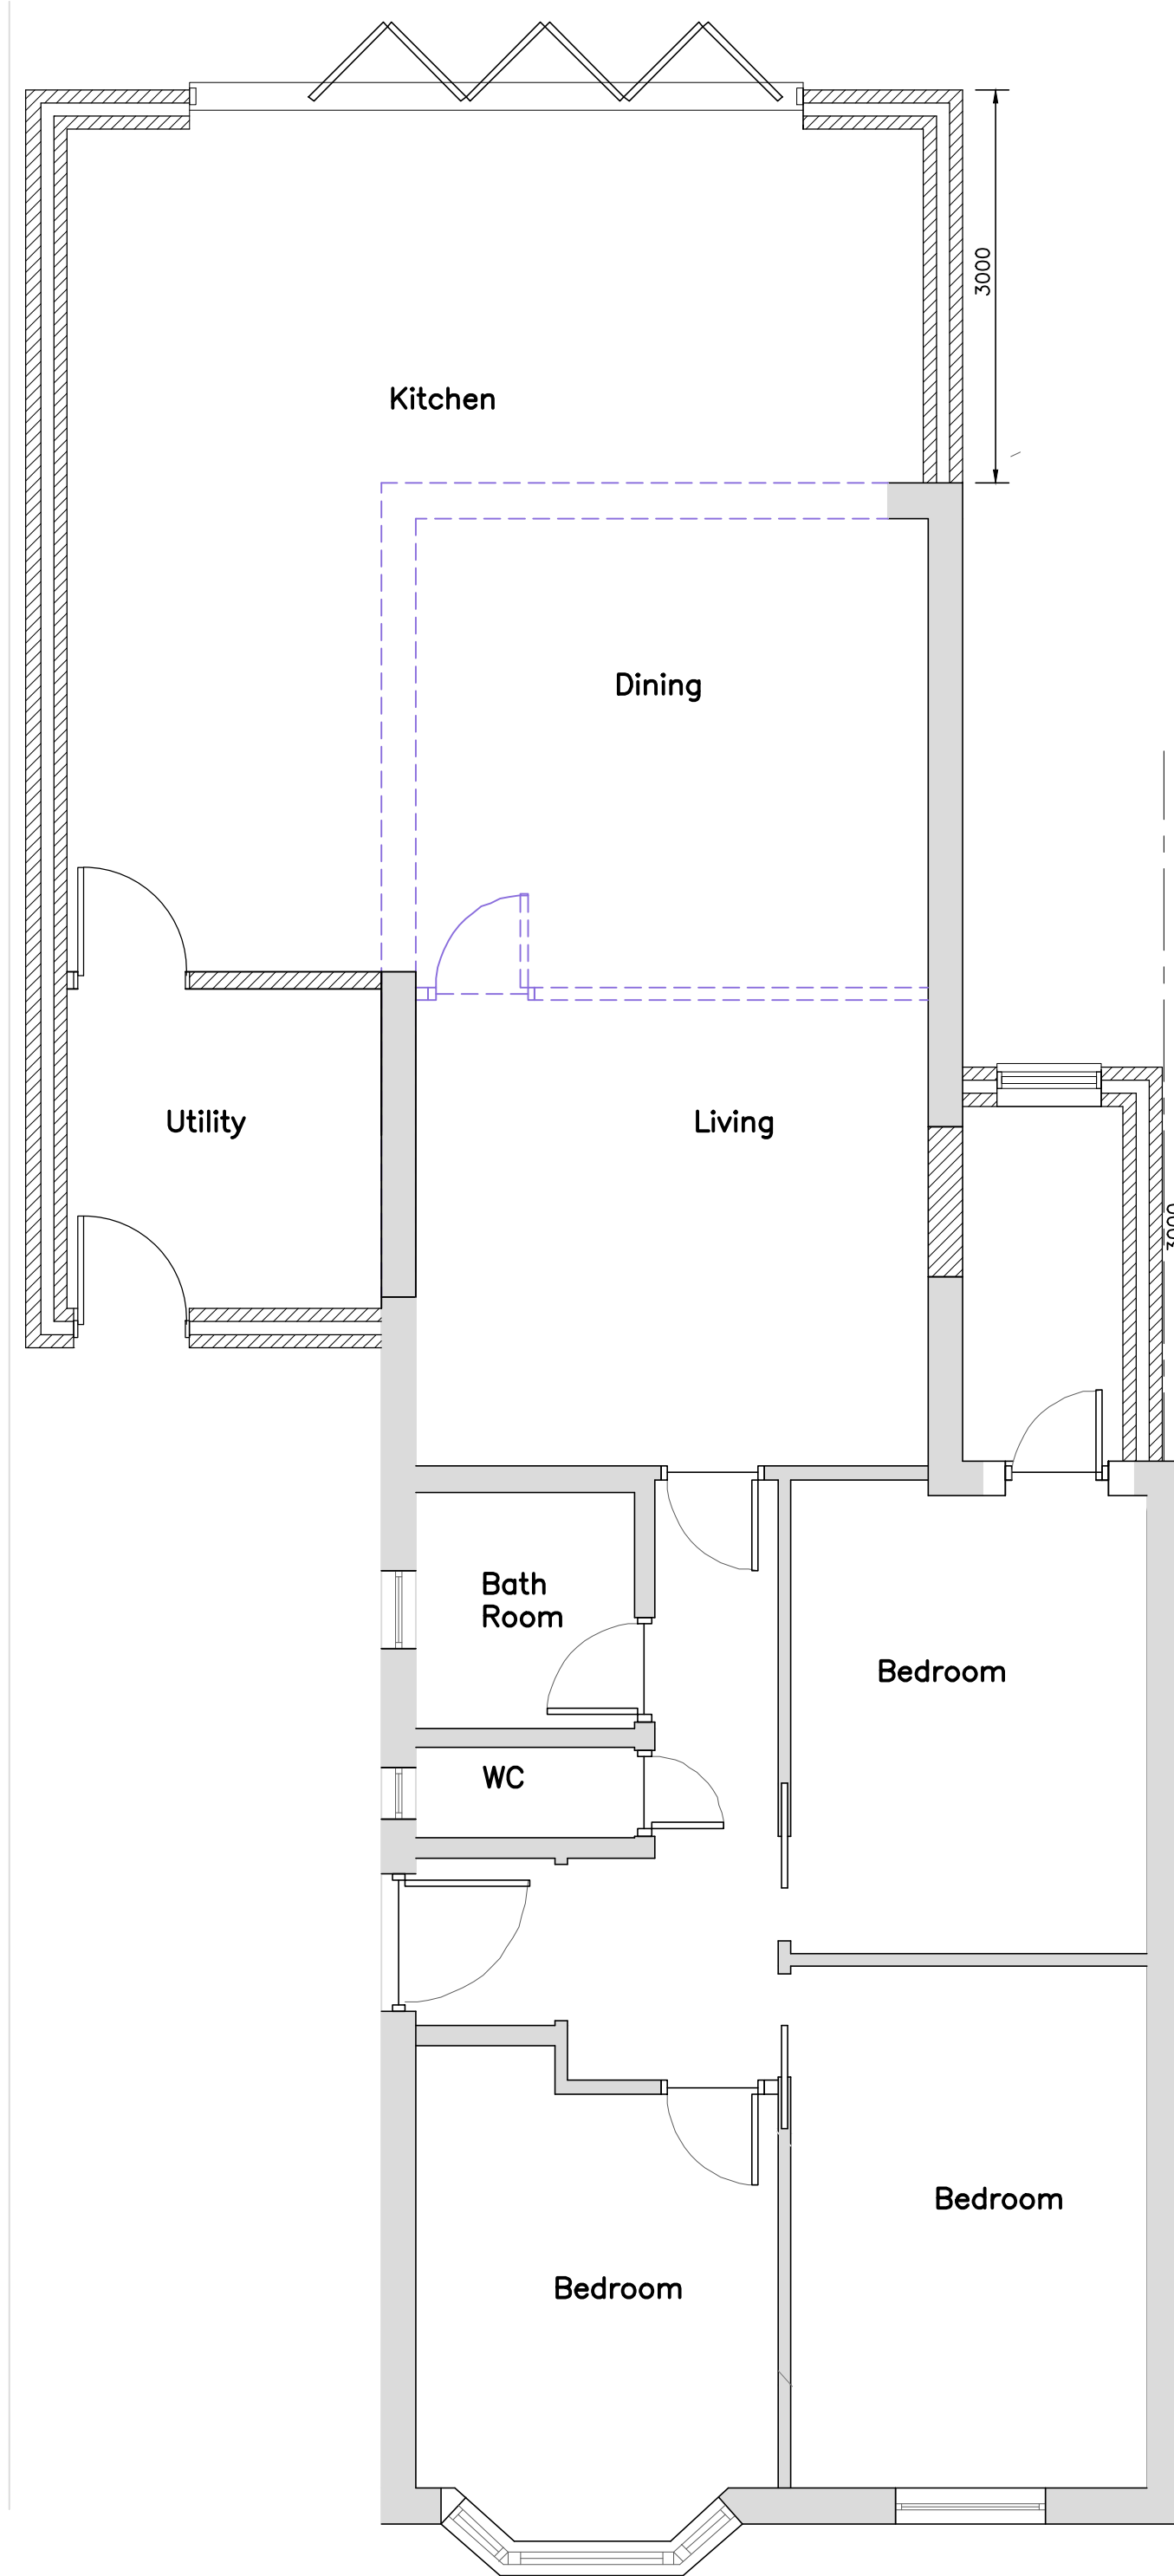

PROPOSED GROUND FLOOR PLAN




EXISTING REAR ELEVATION
(1:100)

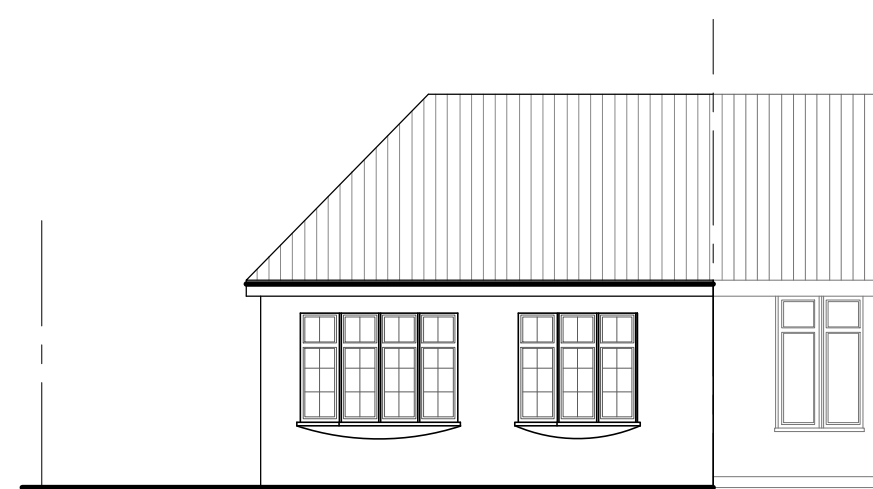


EXISTING FRONT ELEVATION
(1:100)




PROPOSED REAR ELEVATION
(1:100)

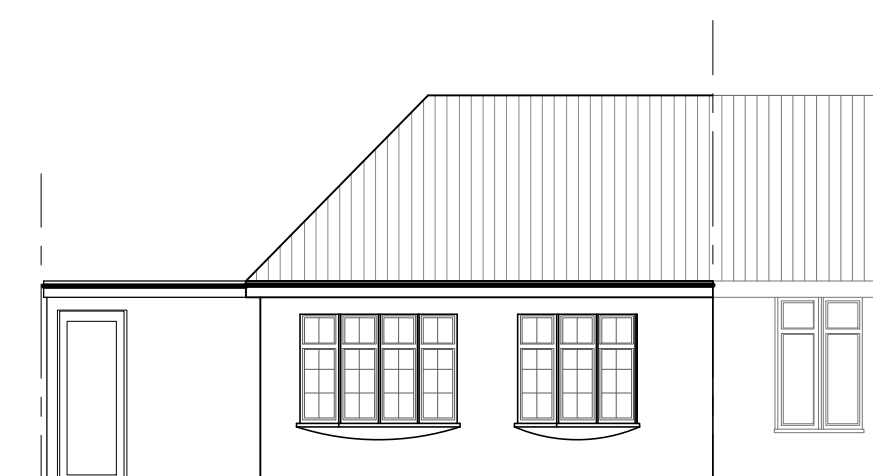


PROPOSED FRONT ELEVATION
(1:100)

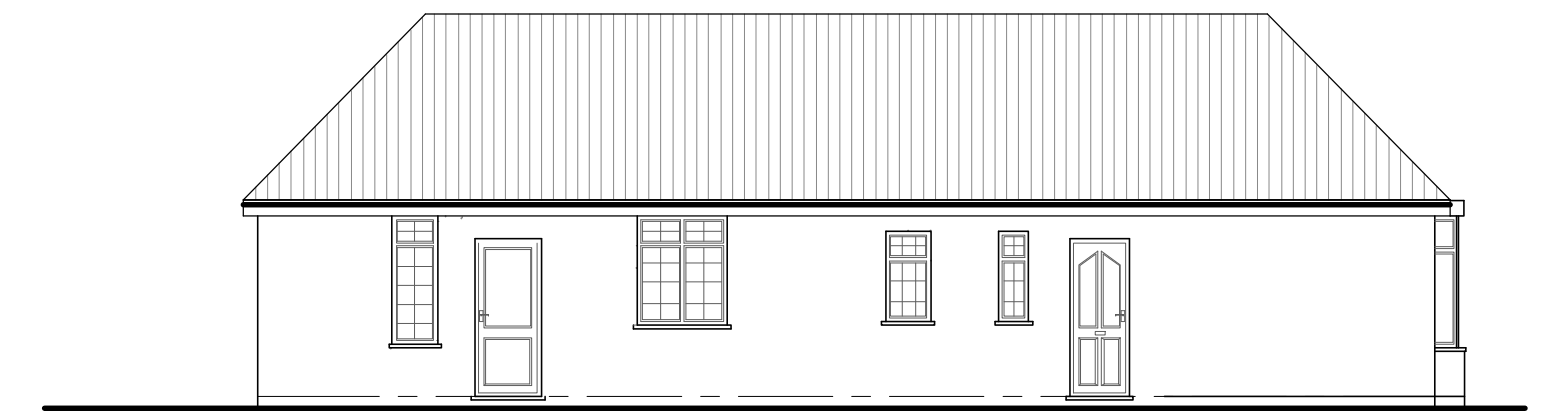


EXISTING SIDE ELEVATION
(1:100)

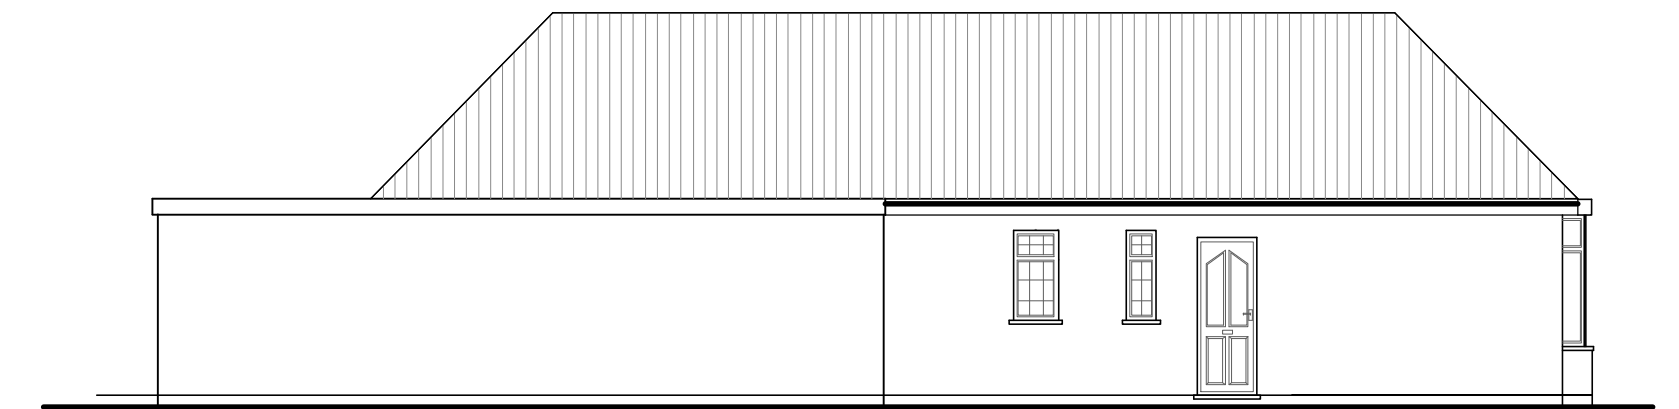

PROPOSED SIDE ELEVATION
(1:100)

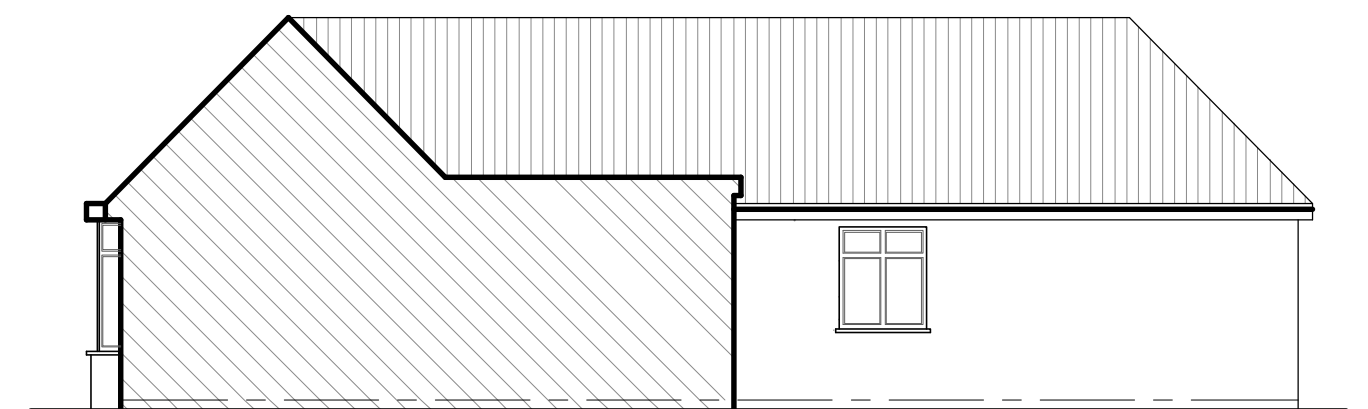

EXISTING SIDE ELEVATION
(1:100)

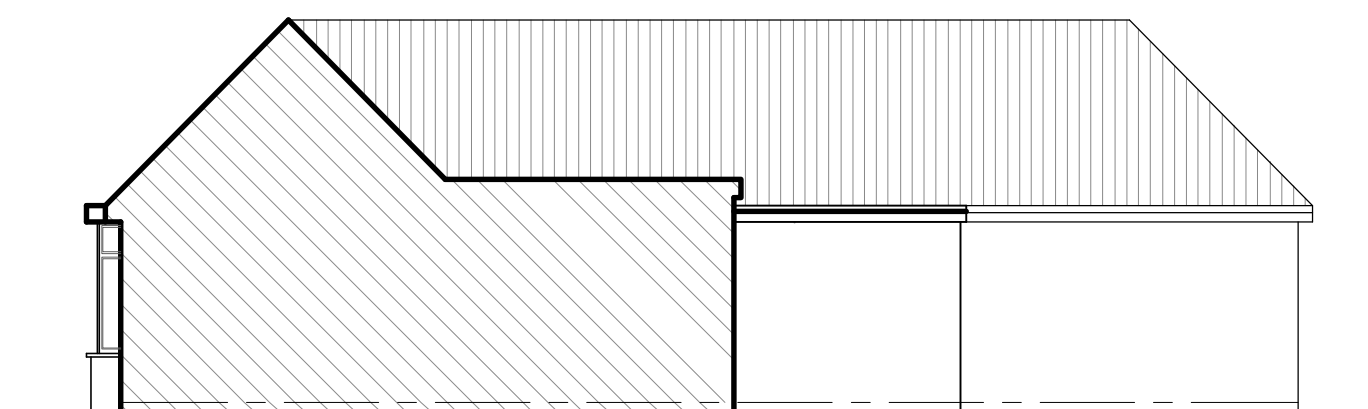

PROPOSED SIDE ELEVATION
(1:100)



SITE LOCATION PLAN
(1:1250)

 KDA Designs Ltd. Architectural & Structural Services 01895 4551 kevin@kdaesigns.co.uk This drawing is property of KDA Designs Ltd. The information is intended to be a guide only and is not to be regarded as used without prior permission.	Project	Drawing	Drawn KDA	Checked
	SIDE & REAR EXTENSION 111 HARLINGTON ROAD UXBRIDGE UB8 3JA	PLANNING APPLICATION	Scale A1@1:50	Date SEPT 2026
			Drg. No.	Rev
			111HR/P01	