



PROPOSED MATERIALS USED IN ANY EXTERIOR WORK WOULD BE OF A SIMILAR APPEARANCE TO THOSE USED IN THE CONSTRUCTION OF THE EXTERIOR OF THE EXISTING DWELLING HOUSE

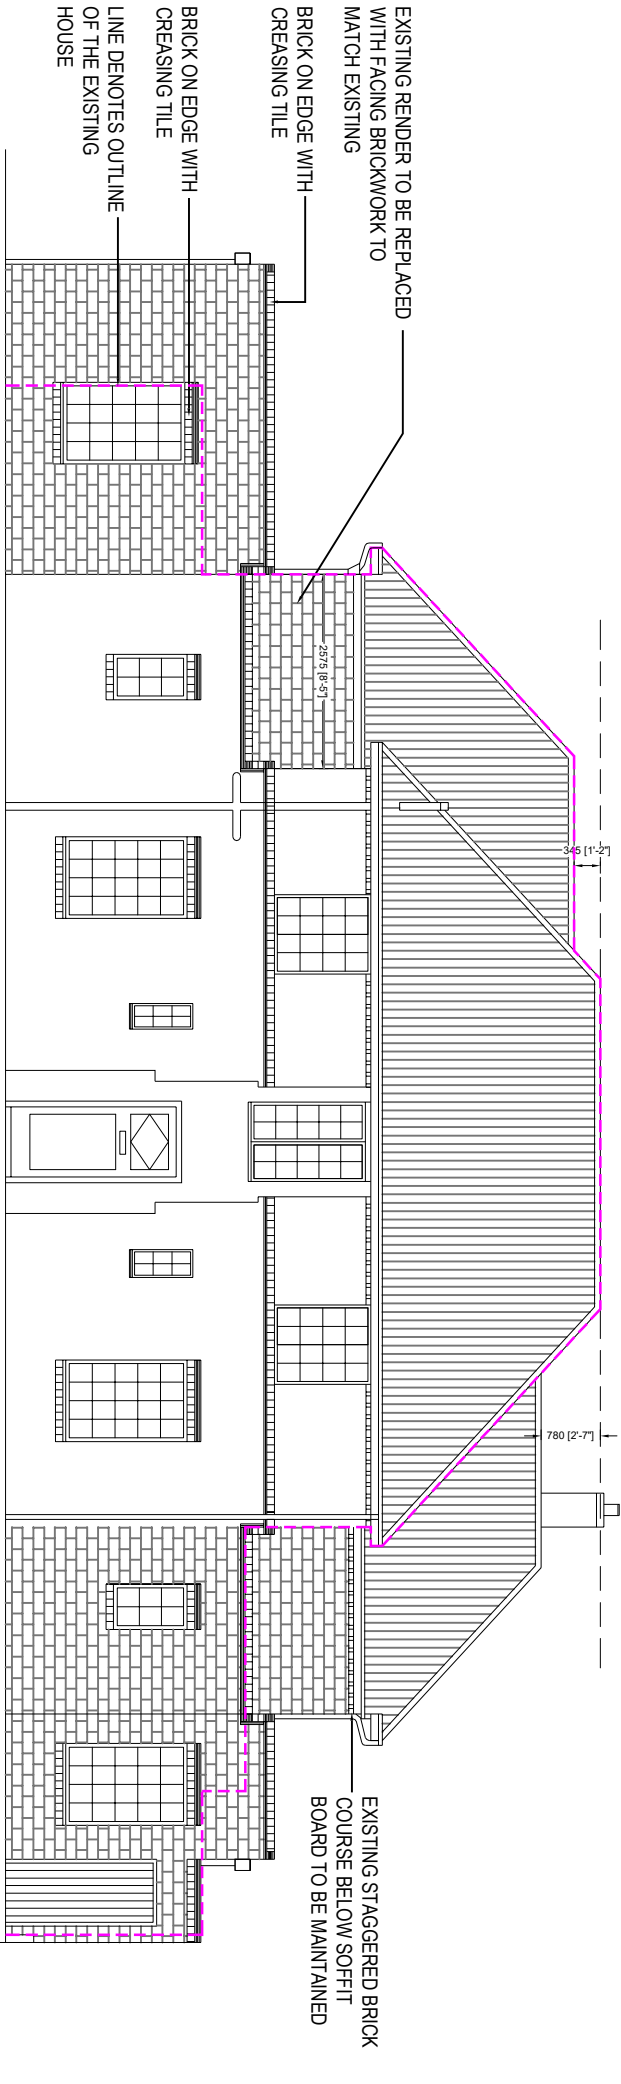

PROPOSED FRONT ELEVATION

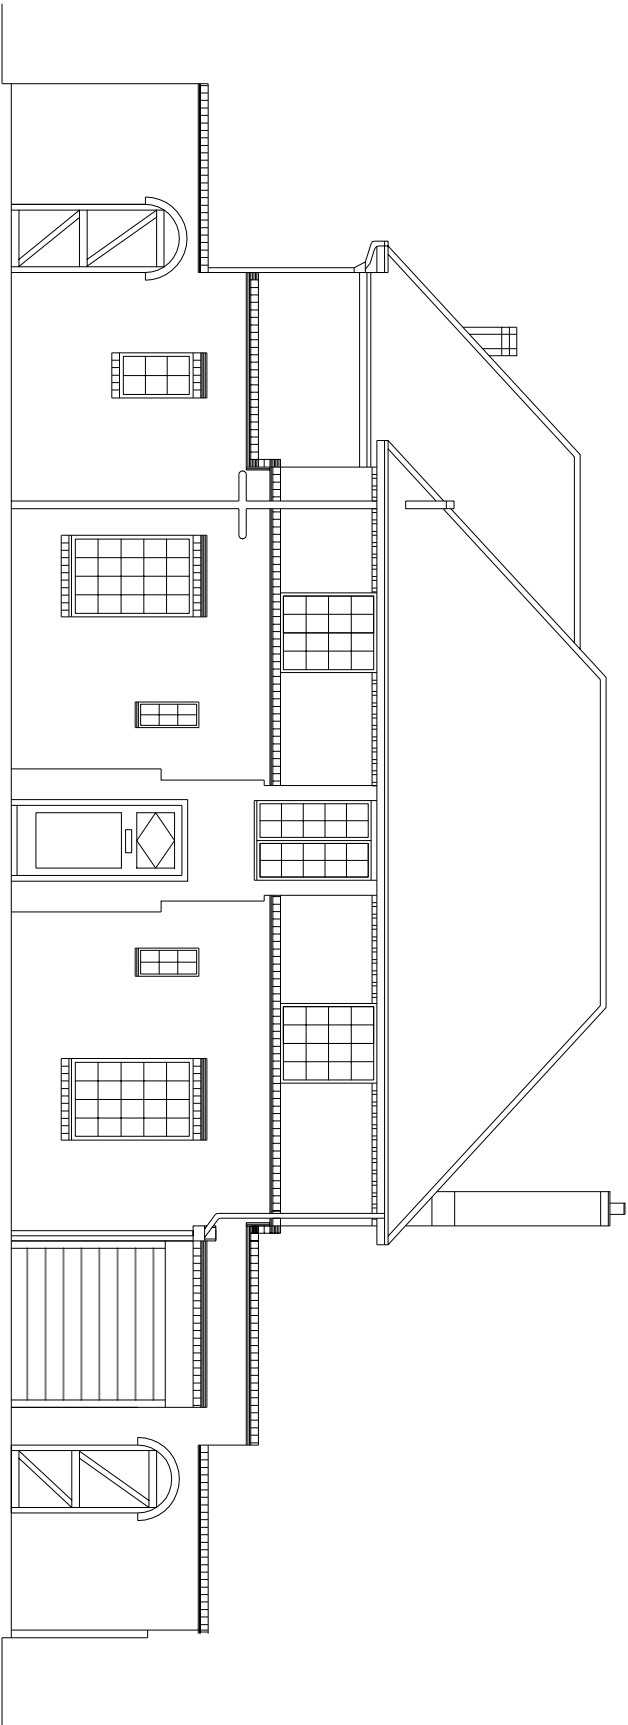

EXISTING FRONT ELEVATION

NOTES

- The Copy right of this drawing is the property of CRAFTED SPACES ARCHITECTURE AND PLANNING LTD. and must not be copied otherwise reproduced without written consent.
- The contractor is responsible for checking dimensions, tolerances and references. Any discrepancy to be verified with the Architect before proceeding with the works.
- Figured dimensions to be worked to in all cases.



CRAFTED SPACES
ARCHITECTURE + URBANISUM
DESIGNING WITH SOCIAL, ECONOMICAL & ENVIRONMENTAL SUSTAINABILITY
(N) 07973988297 (E)info@crafted-spaces.co.uk

client
MR SANJAY LAL

project
**5 MILTON ROAD,
ICKENHAM, UB10 8NQ**

drawing
EXISTING AND PROPOSED ELEVATION

date	rev	revision/author/checker	drawing no	rev
			PA-25104-09	
			NP	

Drawing Status
FOR PLANNING APPROVAL

scale @ A3 1:100

date 16/07/2026