



PROPOSED MATERIALS USED IN ANY EXTERIOR WORK WOULD BE OF A SIMILAR APPEARANCE TO THOSE USED IN THE CONSTRUCTION OF THE EXTERIOR OF THE EXISTING DWELLING HOUSE

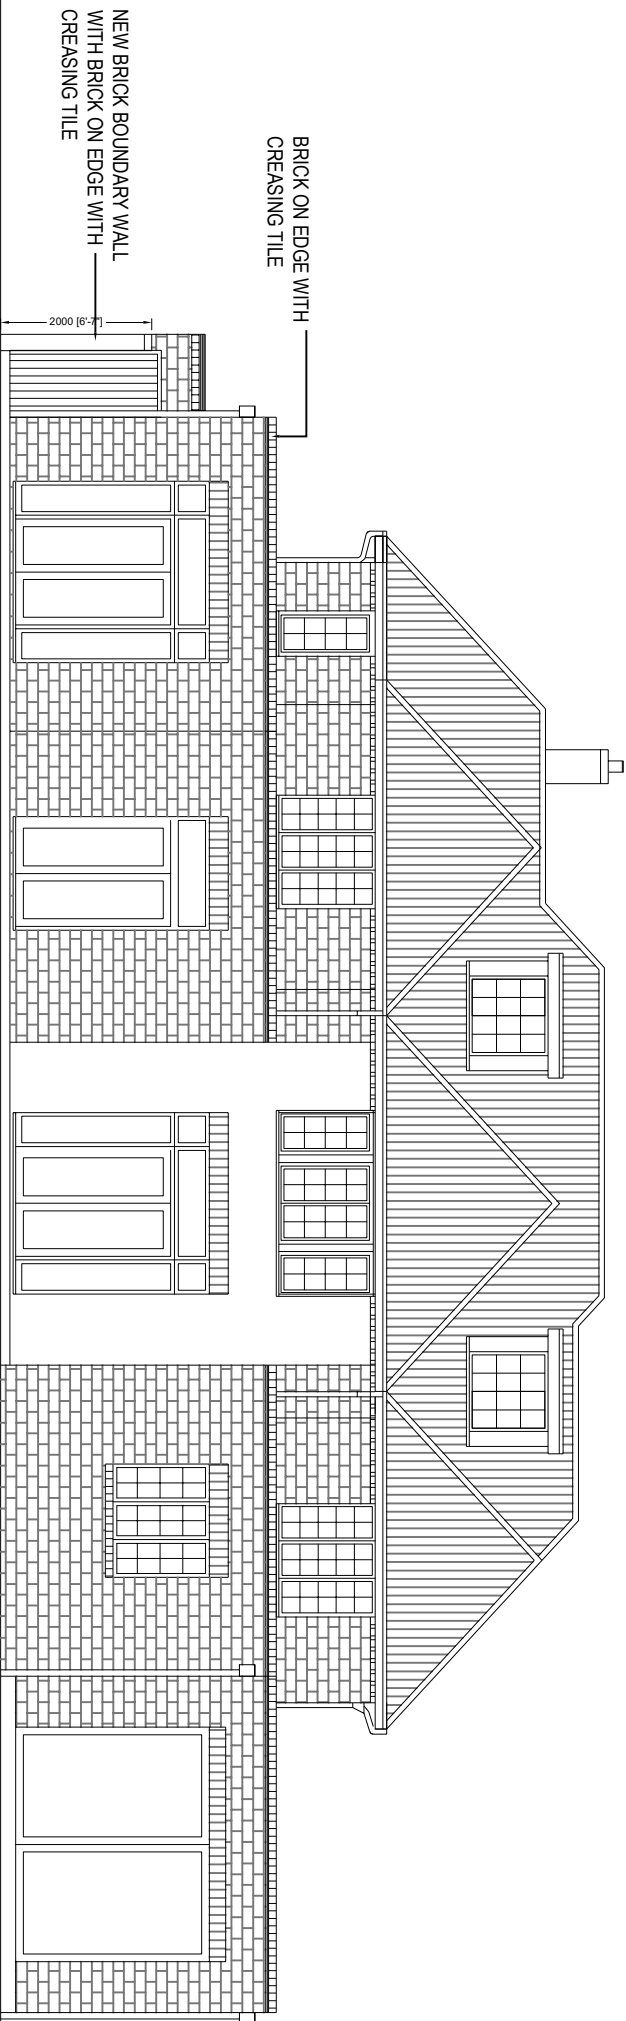

PROPOSED REAR ELEVATION

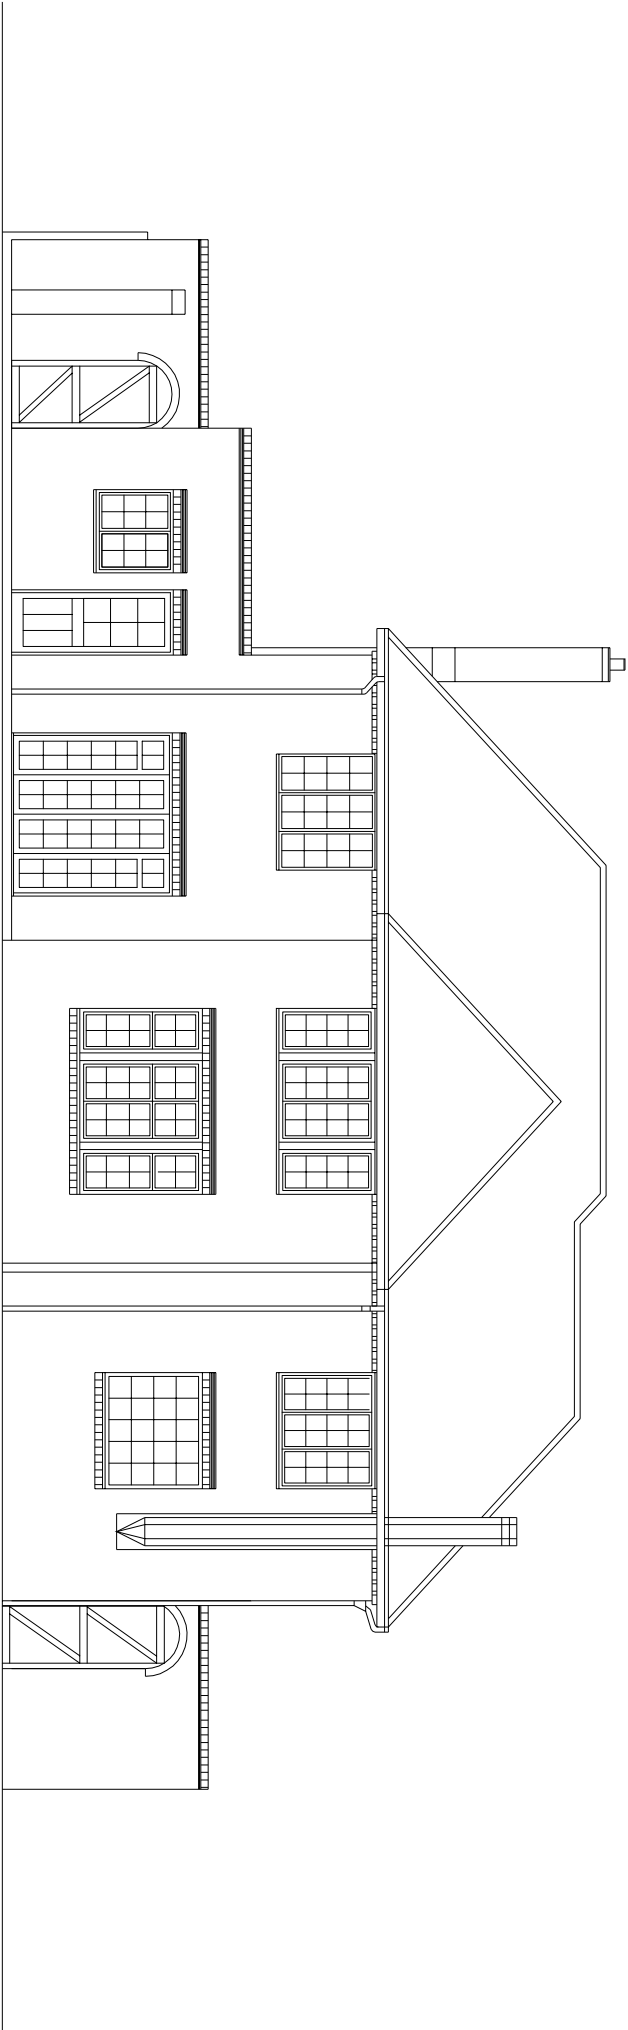

EXISTING REAR ELEVATION

NOTES

- The Copy right of this drawing is the property of CRAFTED SPACES ARCHITECTURE AND PLANNING LTD. and must not be copied otherwise reproduced without written consent.
- The contractor is responsible for checking dimensions, tolerances and references. Any discrepancy to be verified with the Architect before proceeding with the works.
- Figured dimensions to be worked to in all cases.



CRAFTED SPACES
ARCHITECTURE + URBANISUM
DESIGNING WITH SOCIAL, ECONOMIC, & ENVIRONMENTAL SUSTAINABILITY
(W) 07973988297 (E)info@crafted-spaces.co.uk

client			project		
MR SANJAY LAL			5 MILTON ROAD, ICKENHAM, UB10 8NQ		
			drawing	EXISTING AND PROPOSED ELEVATION	
			drawing no	PA-25104-10	rev
date	rev	revision/author/checker	drawn	NP	
Drawing Status			scale @ A3 1:100		
FOR PLANNING APPROVAL			date		
			16/07/2026		

