



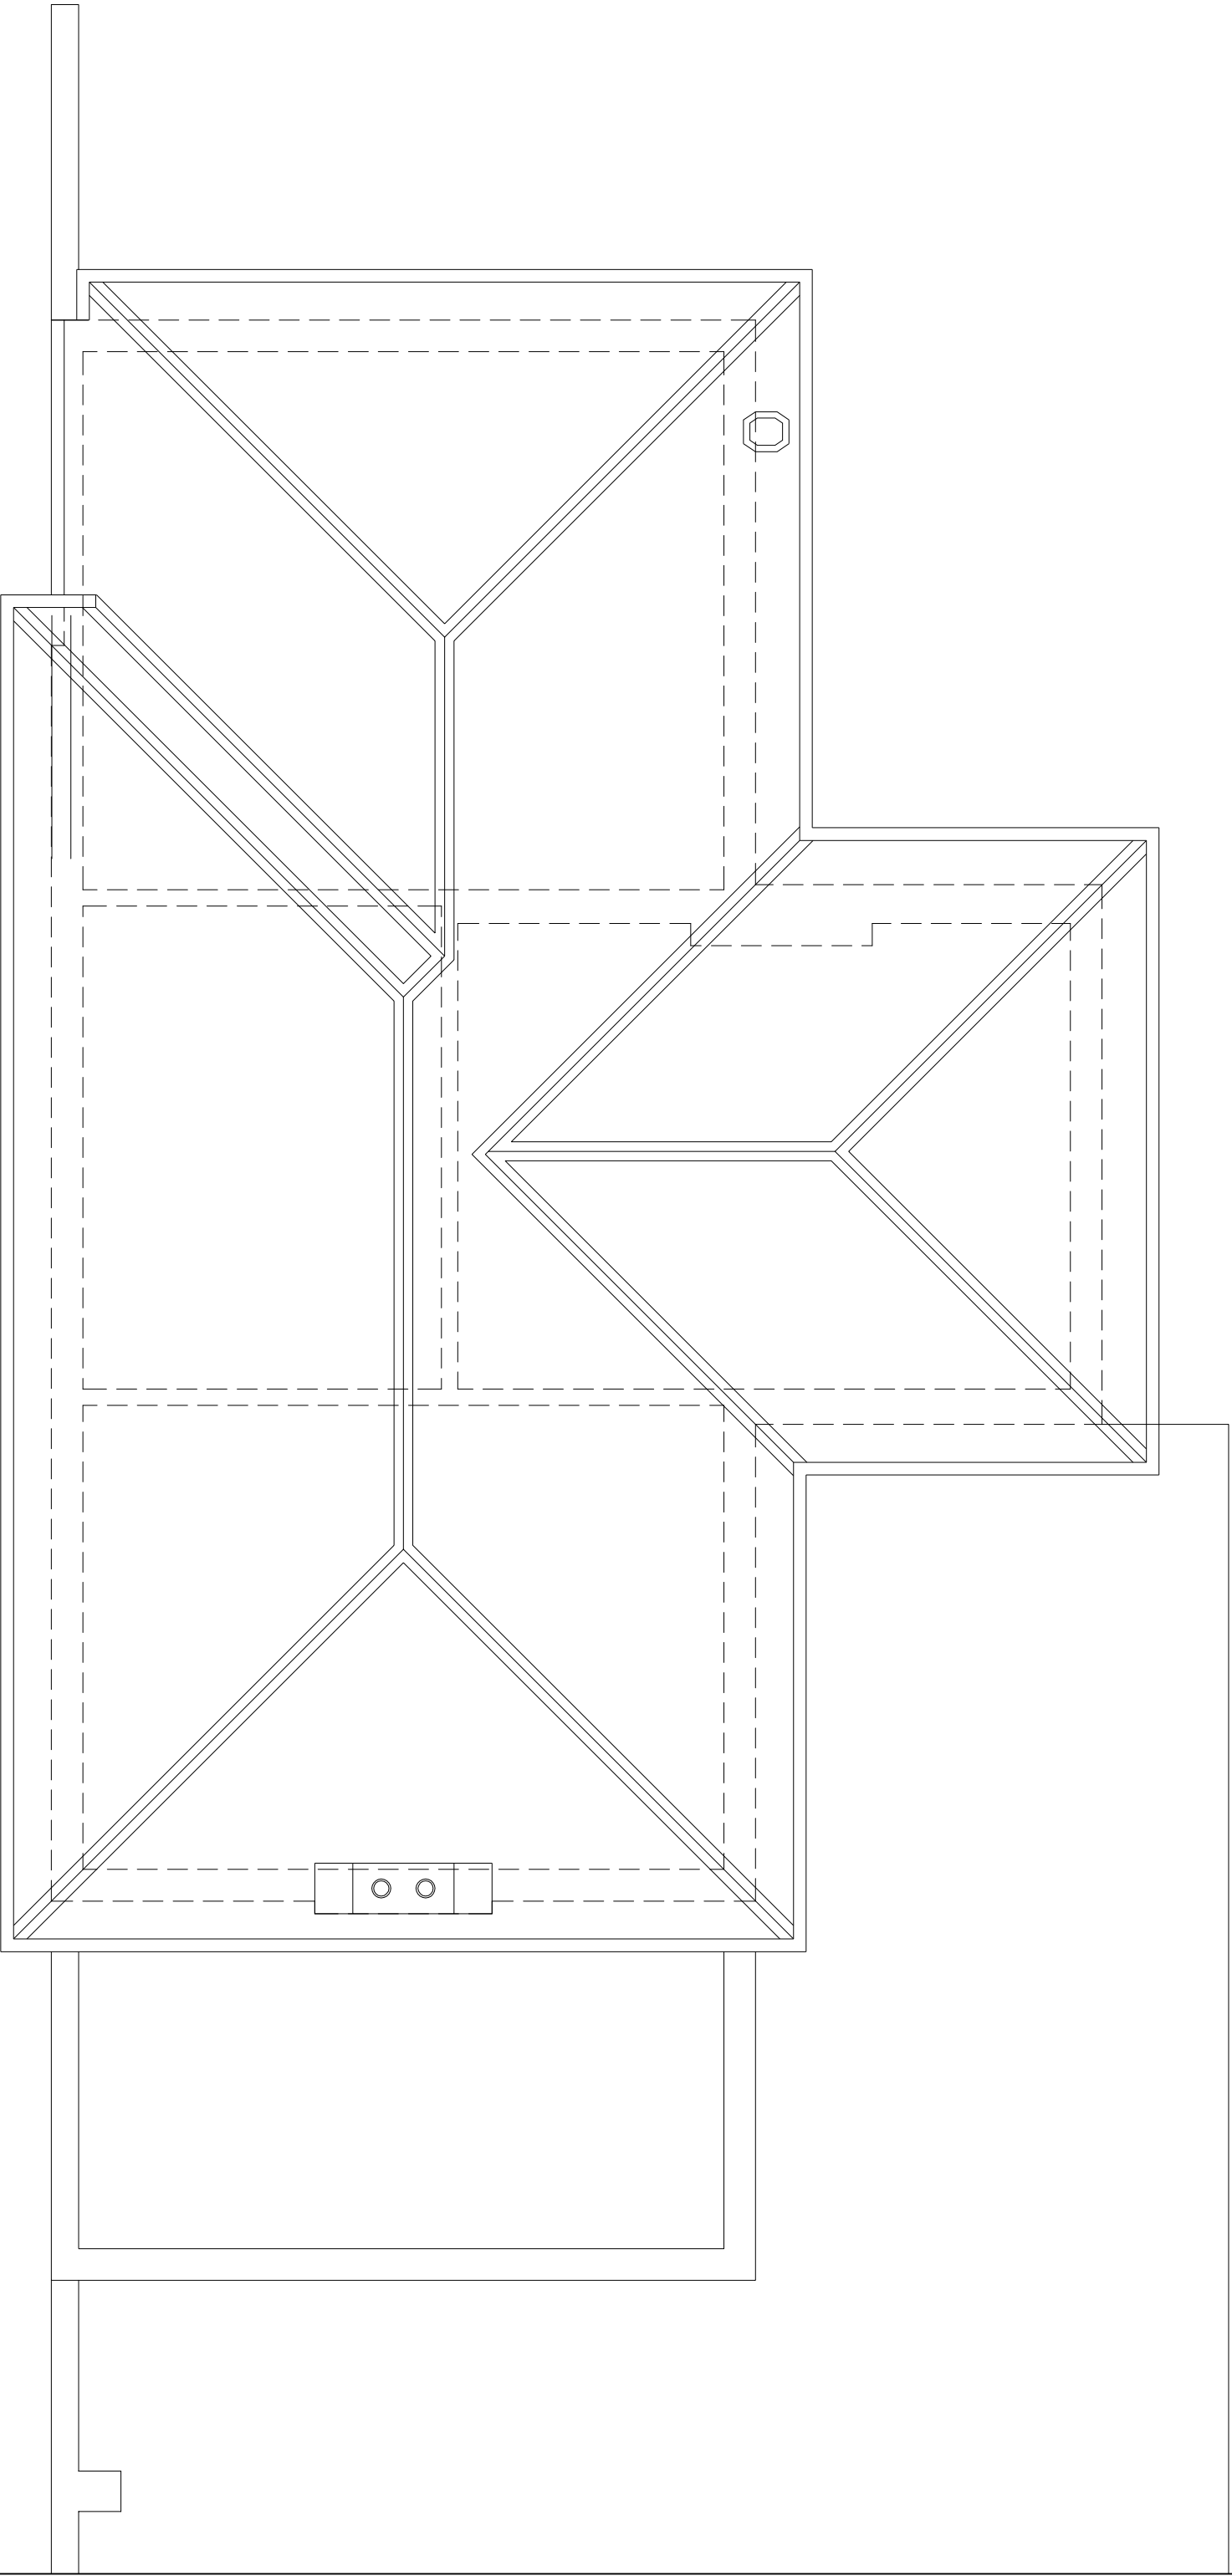

EXISTING ROOF PLAN

NOTES

- The Copy right of this drawing is the property of CRAFTED SPACES ARCHITECTURE AND PLANNING LTD. and must not be copied otherwise reproduced without written consent.
- The contractor is responsible for checking dimensions, tolerances and references. Any discrepancy to be verified with the Architect before proceeding with the works.
- Figured dimensions to be worked to in all cases.

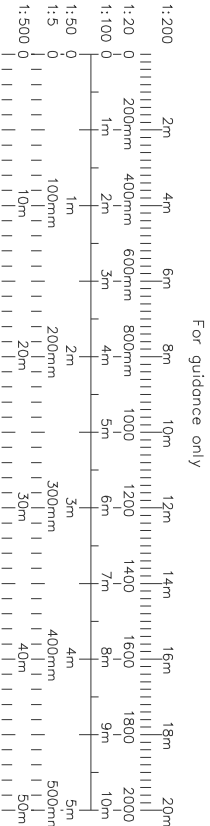

CRAFTED SPACES
ARCHITECTURE + URBANISUM
DESIGNING WITH SOCIAL, ECONOMIC, & ENVIRONMENTAL SUSTAINABILITY
(Nº) 07973988297 (E)info@crafted-spaces.co.uk

client			project		
MR SANJAY LAL			5 MILTON ROAD, ICKENHAM, UB10 8NQ		
Drawing Status			EXISTING ROOF PLAN		
			drawing no	PA-25104-04	rev
date	rev	revision/author/checker	drawn	NP	
FOR PLANNING APPROVAL			scale @ A3	1:50	date
			16/07/2026		