



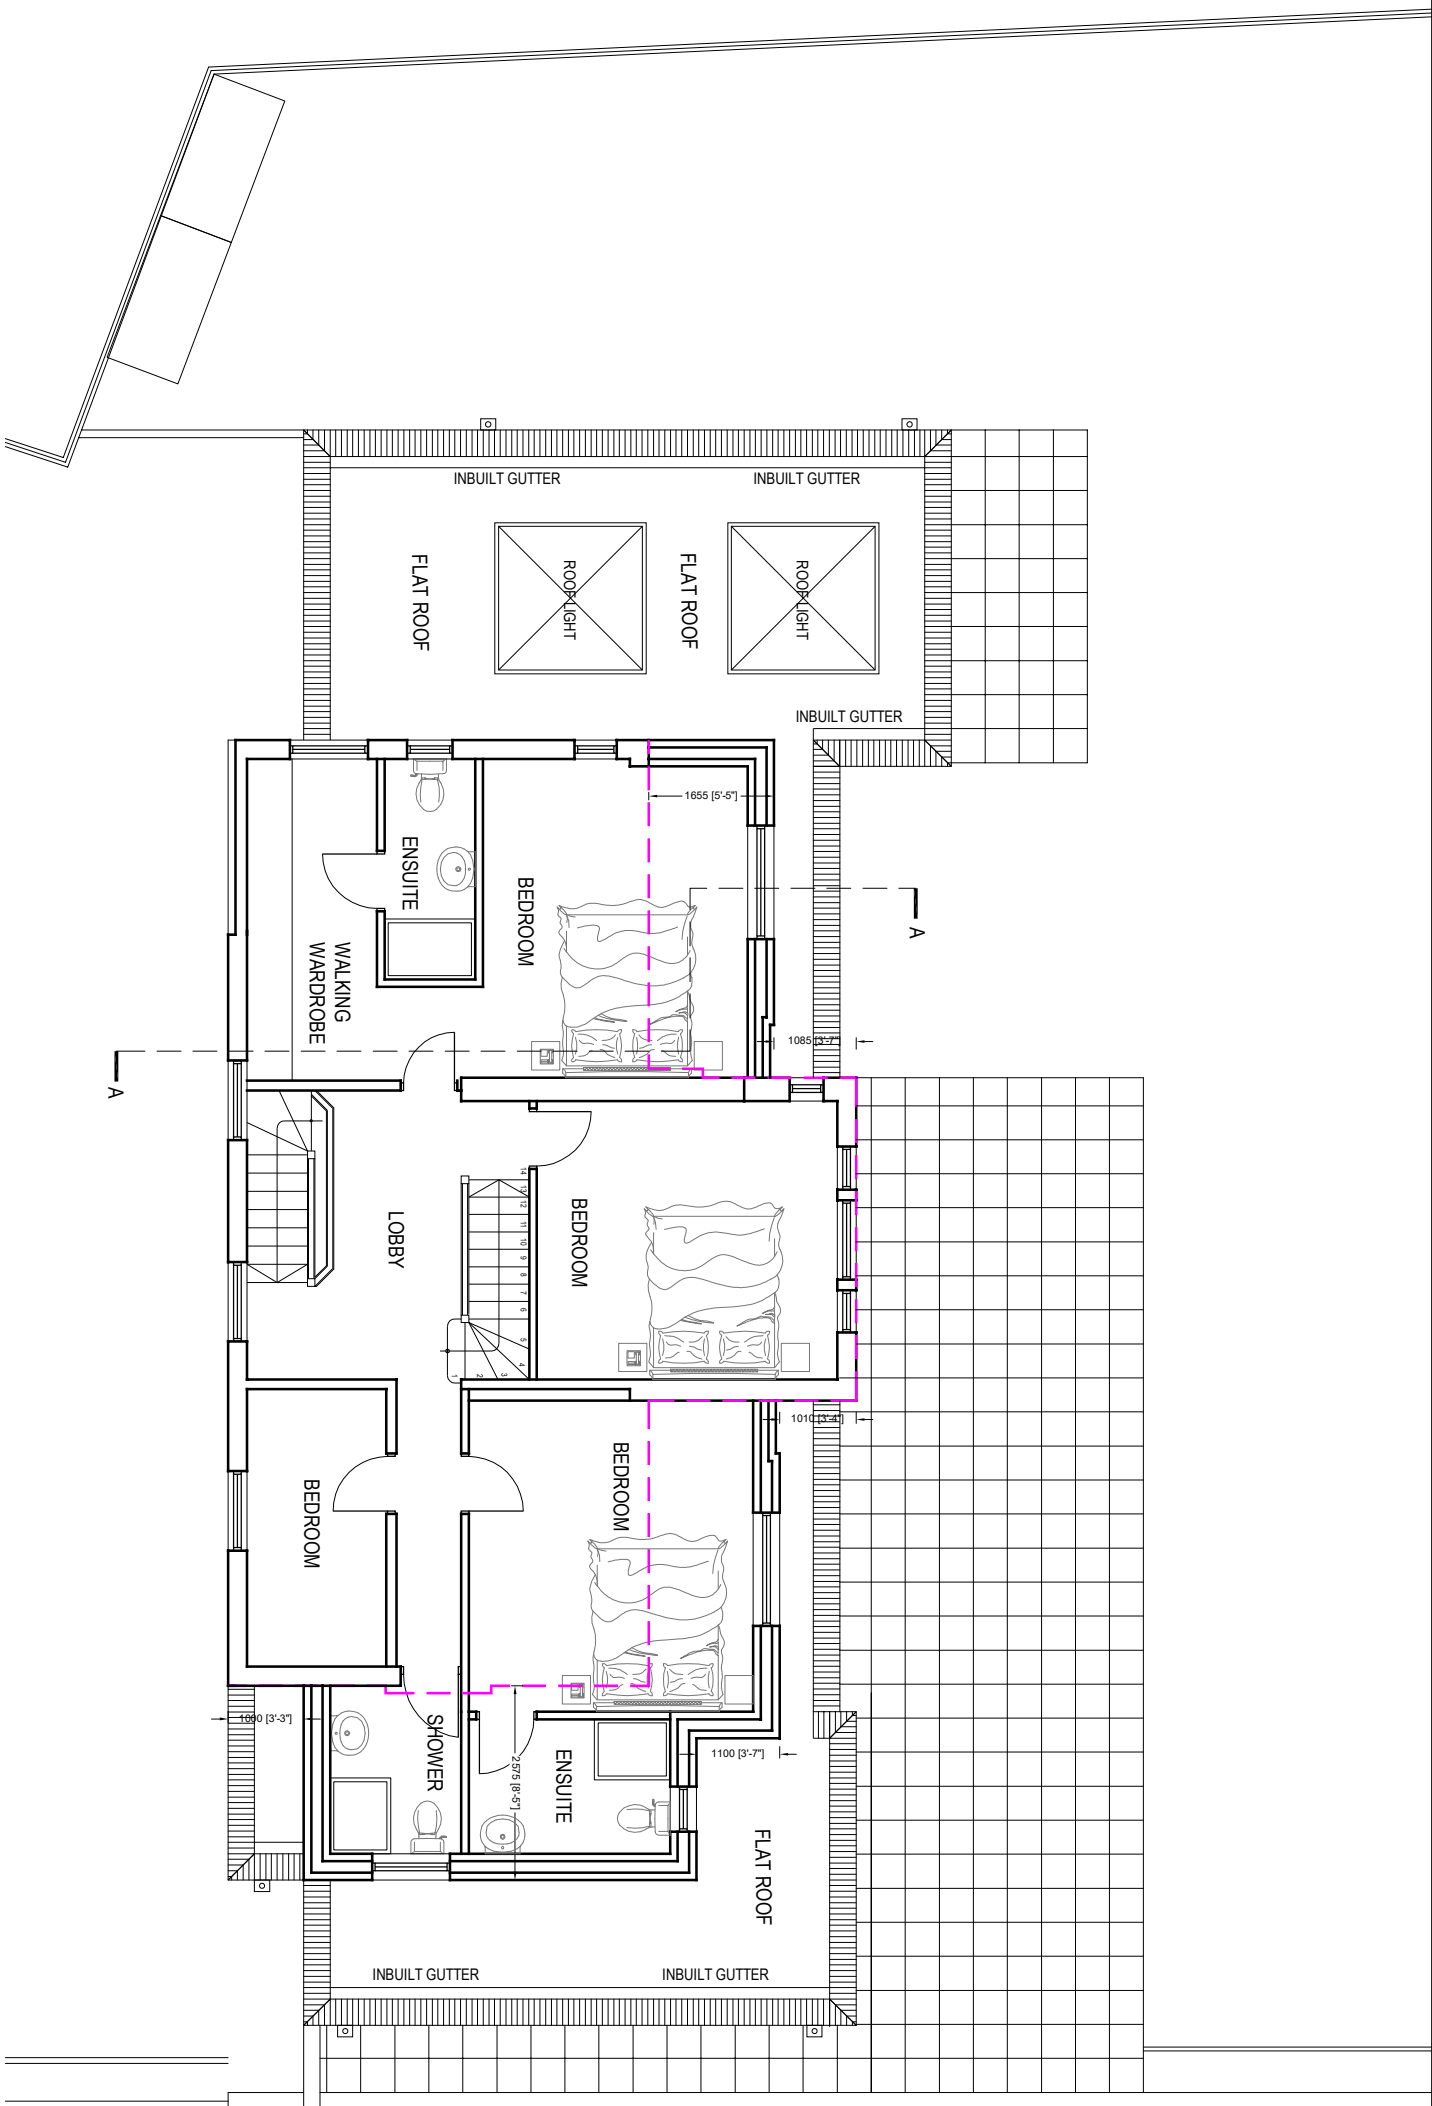

PROPOSED FIRST FLOOR PLAN

NOTES

- The Copy right of this drawing is the property of CRAFTED SPACES ARCHITECTURE AND PLANNING LTD. and must not be copied otherwise reproduced without written consent.
- The contractor is responsible for checking dimensions, tolerances and references. Any discrepancy to be verified with the Architect before proceeding with the works.
- Figured dimensions to be worked to in all cases.

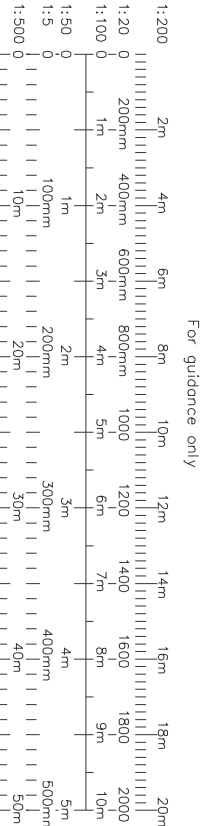



CRAFTED SPACES
ARCHITECTURE + URBANISUM
DESIGNING WITH SOCIAL, ECONOMICAL & ENVIRONMENTAL SUSTAINABILITY
(N) 07973988297 (E) info@crafted-spaces.co.uk

client			project		
MR SANJAY LAL			5 MILTON ROAD, ICKENHAM, UB10 8NQ		
Drawing Status			drawing		
			PROPOSED FIRST FLOOR PLAN		
date	rev	revision/author/checker	drawing no	rev	
			PA-25104-06		
FOR PLANNING APPROVAL			drawn	NP	
			scale @ A3	1:100	date
			16/07/2026		