



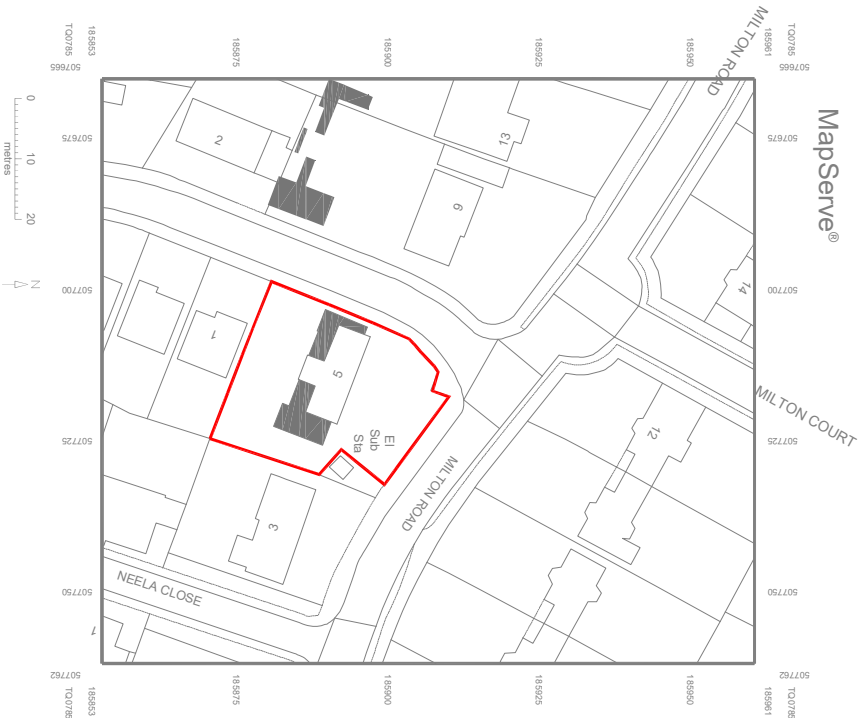

LOCATION PLAN SCALE 1:1250

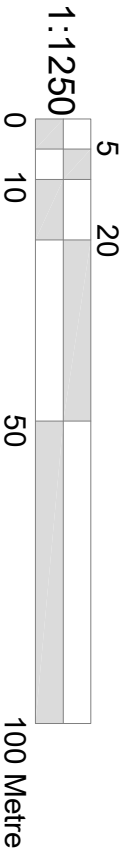


NOTES

- The Copy right of this drawing is the property of CRAFTED SPACES ARCHITECTURE AND PLANNING LTD. and must not be copied otherwise reproduced without written consent.
- The contractor is responsible for checking dimensions, tolerances and references. Any discrepancy to be verified with the Architect before proceeding with the works.
- Figured dimensions to be worked to in all cases.



SITE PLAN SCALE 1:500

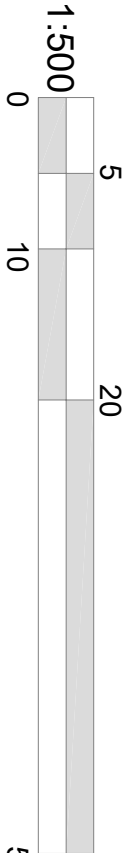

**CRAFTED SPACES**  
ARCHITECTURE + URBANISUM  
DESIGNING WITH SOCIAL, ECONOMIC, & ENVIRONMENTAL SUSTAINABILITY  
(P) 07973988297

|                         |     |                         |                                   |      |            |
|-------------------------|-----|-------------------------|-----------------------------------|------|------------|
| client                  |     |                         | project                           |      |            |
| MR SANJAY LAL           |     |                         | 5 MILTON ROAD, ICKENHAM, UB10 8NQ |      |            |
| BLOCK AND LOCATION PLAN |     |                         | drawing                           |      |            |
|                         |     |                         | LOCATION AND SITE PLAN            |      |            |
| date                    | rev | revision/author/checker | drawing no                        | rev  |            |
|                         |     |                         | PA-25104-00                       |      |            |
| Drawing Status          |     |                         | drawn                             | NP   |            |
|                         |     |                         | scale @ A3 AS SHOWN               | date | 16/07/2026 |
| FOR PLANNING APPROVAL   |     |                         |                                   |      |            |