


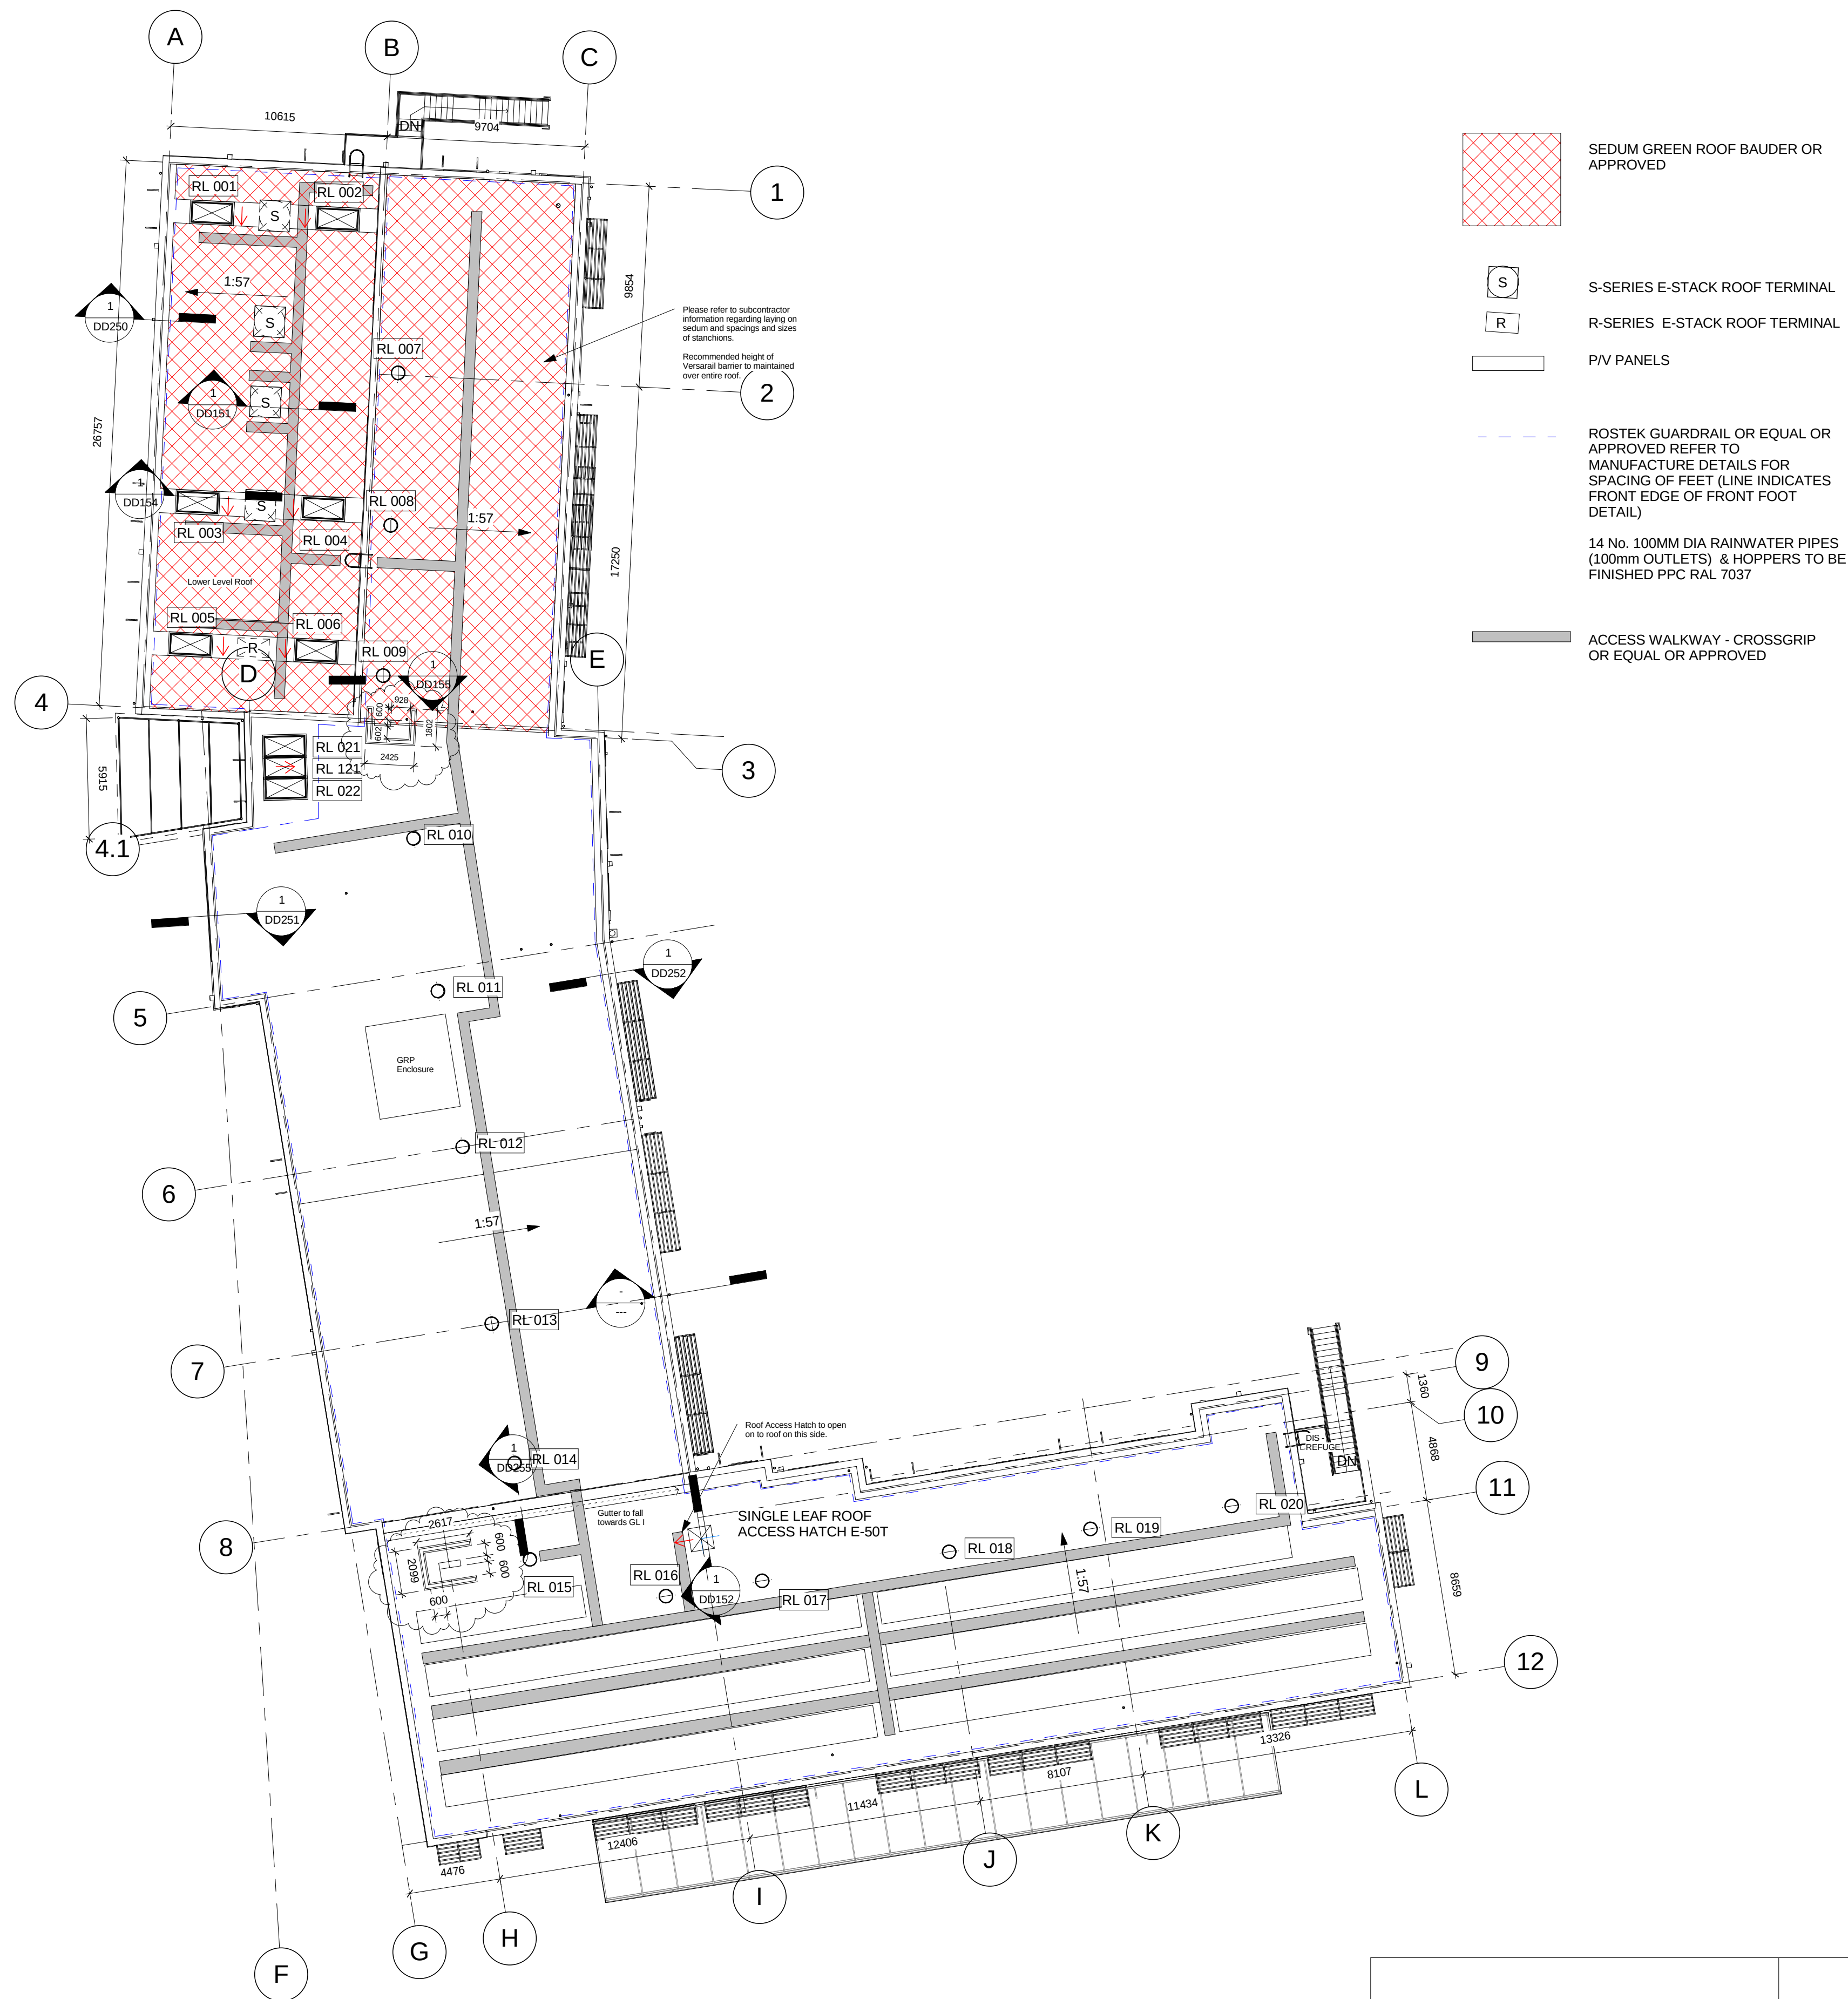

- SEDUM GREEN ROOF BAUDER OR APPROVED
- S-SERIES E-STACK ROOF TERMINAL
- R-SERIES E-STACK ROOF TERMINAL
- P/V PANELS
- ROSTEK GUARDRAIL OR EQUAL OR APPROVED REFER TO MANUFACTURE DETAILS FOR SPACING OF FEET (LINE INDICATES FRONT EDGE OF FRONT FOOT DETAIL)
- 14 No. 100MM DIA RAINWATER PIPES (100mm OUTLETS) & HOPPERS TO BE FINISHED PPC RAL 7037
- ACCESS WALKWAY - CROSSGRIP OR EQUAL OR APPROVED

Total area of roof insulation for Breeam calculations - 1867m2

Notes
Check this drawing is the latest revision.
Do not scale from this drawing.
Do not use the information on this drawing without checking all dimensions on site.
Do not use any areas indicated for either valuation, purchase, sale or any other form of legally binding contract.
Do not reproduce any part of this drawing without prior written consent.

**MORGAN
SINDALL**

Rev	Date	Description	Drawn	Checked
9	08/07/14	Acoustic Screening Confirmed	MH	LF
8	07/05/14	Guardrail, Boiler Flue & A/C Units Indicated	MH	LF
7	03/05/14	Minor Revisions	MH	LF
6	16/04/14	Minor Revisions	MH	LF
5	23/03/14	Minor Revisions to RWPs, Roof Connection Indication, Revised Socket Layouts and Kickplates	MH	LF
4	14/02/14	Minor Revisions	MH	LF
3	03/12/13	Fire Rating Minor Revisions	MH	LF
2	29/11/13	Changing Room Revisions, Containment, Folding Wall, E-Stack Enclosure & Mansafe Updated	MH	LF
1	19/11/13	Minor Revisions - Construction Issue	MH	LF
H	29/10/13	Minor Revisions	MH	LF
G	19/10/13	Revisions to E-stacks	TV	RW
F	10/10/13	Roof Lights Moved, KeeGuard and Mansafe Systems Indicated, Roof Access Hatch Moved, Access Ladder Indicated, E-Stacks Revised To R-Series	MH	LF
E	27/09/13	Additional Info, Green Roof & Roof Access Confirmed	TW	RW
D	13/09/13	Minor Revisions	TW	LF
C	22/08/13	Minor Revisions	MH	LF
B	12/08/13	Minor revisions	MH	LF
A	28/07/13	Minor revisions	MH	LF

FOR CONSTRUCTION

ARCHITYPE London t 020 7403 2889 Hereford t 01981 542 111			
Project	Glebe Primary School Expansion		
Client	London Borough of Hillingdon		
Dwg Title	Roof Plan		
Dwg no. Consol Ref: 8219.3-100-A-DRW	7565 GA130	Revision	9
Scale	1 : 200 @ A1	Date	10/JUL/13
Drawn by	MH	Checked by	LF