




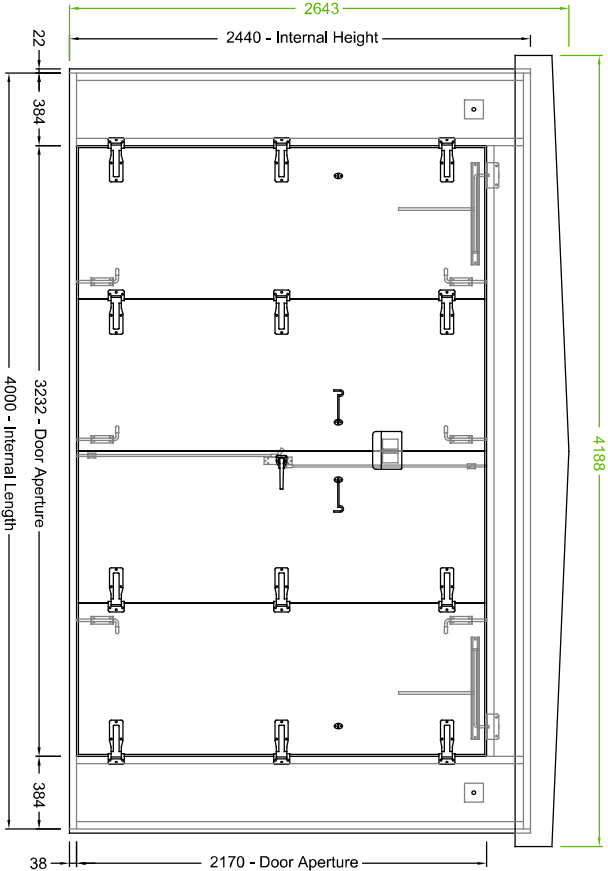


FRONT ELEVATION

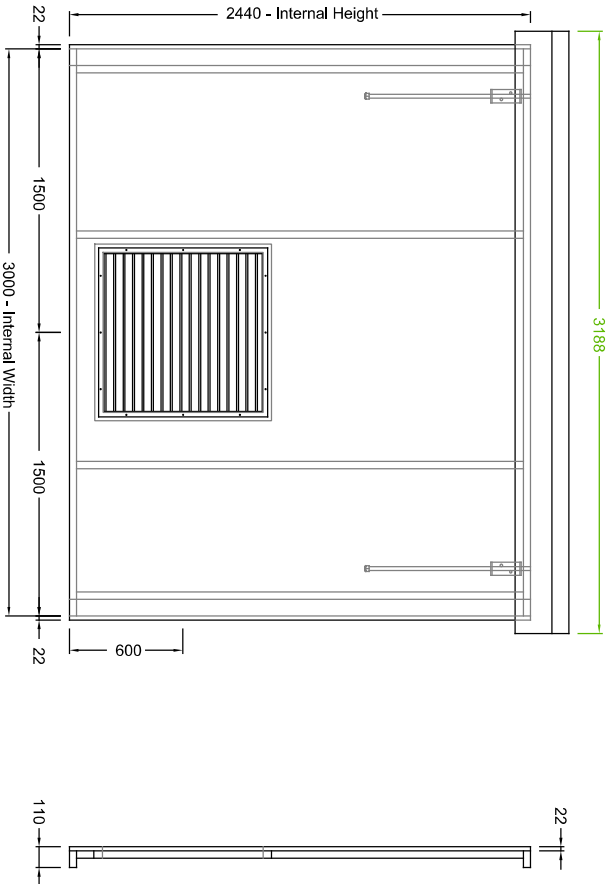

RH & LH SIDE ELEVATIONS

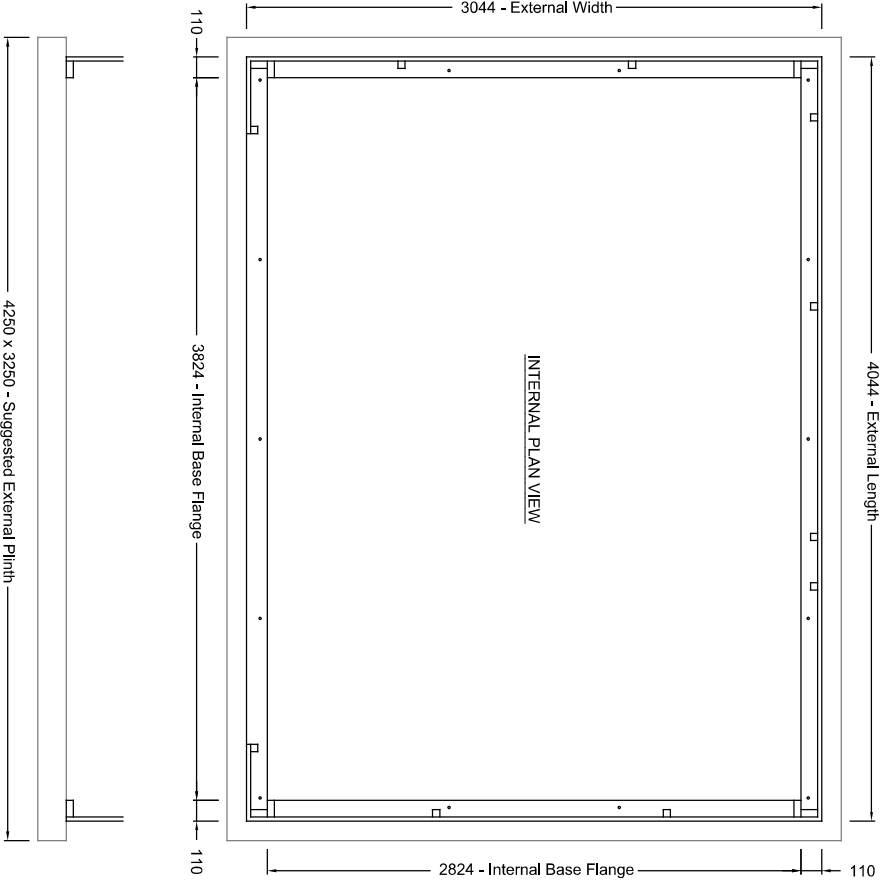

INTERNAL PLAN VIEW

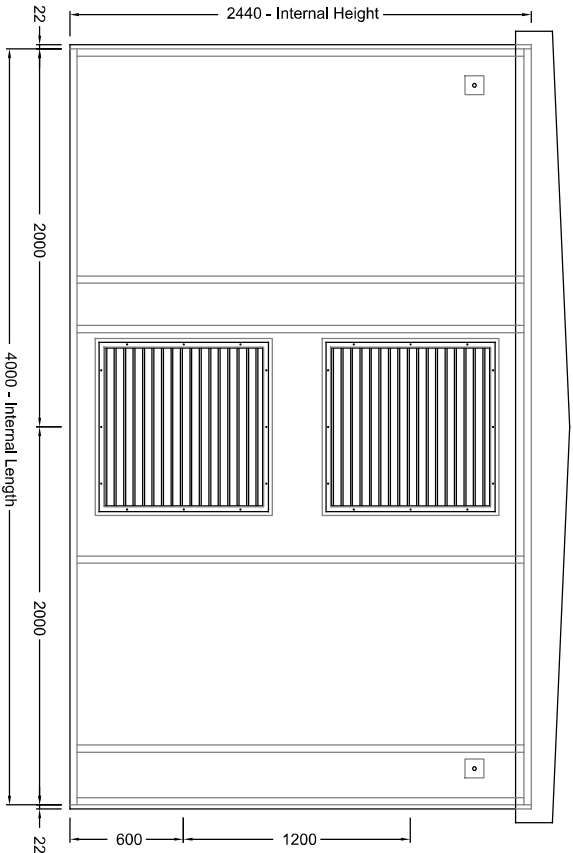

REAR ELEVATION

Unit Information for Transportation

External Length	4188mm
External Width	3188mm
External Height	2673mm
Approx. Weight	1372kg

Construction: Standard - One Piece
Dimensions: 4000 x 3000 x 2440mm (Internal)
Finish: Textured - 14 C 39 (British Racing Green)
Doors: 1 x BI Fold Doors - 800 x 2150mm
Door Lock: 3 Way Locking c/w L Handle (Lock Eye Removed)
Dual Locking Shroud & Bar
Vents: 4 off 850 x 850mm Aluminium Vents
Roof Type: Explosion Relief - Dual Pitch - 50mm Soffit
Extras: Stainless Steel Cabin Hooks (Centre Door Leats)

Rev	Description	Drawn	Date
1	Original Design	MT	19.06.23

Kingsley Plastics Limited
The Airfield, Winkleigh, Devon. EX19 8DW
T : 01837 83154 www.kingsleyplastics.co.uk

Customer: **Tesla**

Project Name: **Various Sites**

Drawing Title: **GRP Heavy Duty Kiosks (16 off)
General Arrangement**

SO No: SO-22416	WO No:
------------------------	--------

Type: Overview	Scale: 1:40 (A3)
-----------------------	-------------------------

Sheet: 1 of 1	Status: For Information
----------------------	--------------------------------