


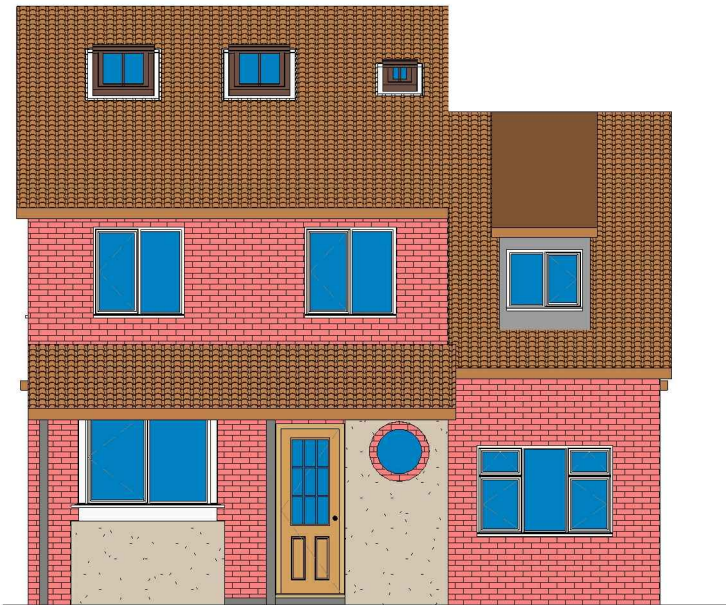


VOLUME CALCULATIONS


Rear Dormer Volume

$$W = 4.28 \times H = 2.47 \times L = 5.36 \times 1/2 = 28.33 \text{ M3}$$

TOTAL Volume = 28.33 M3 (WHICH IS LESS THAN 50 M3)

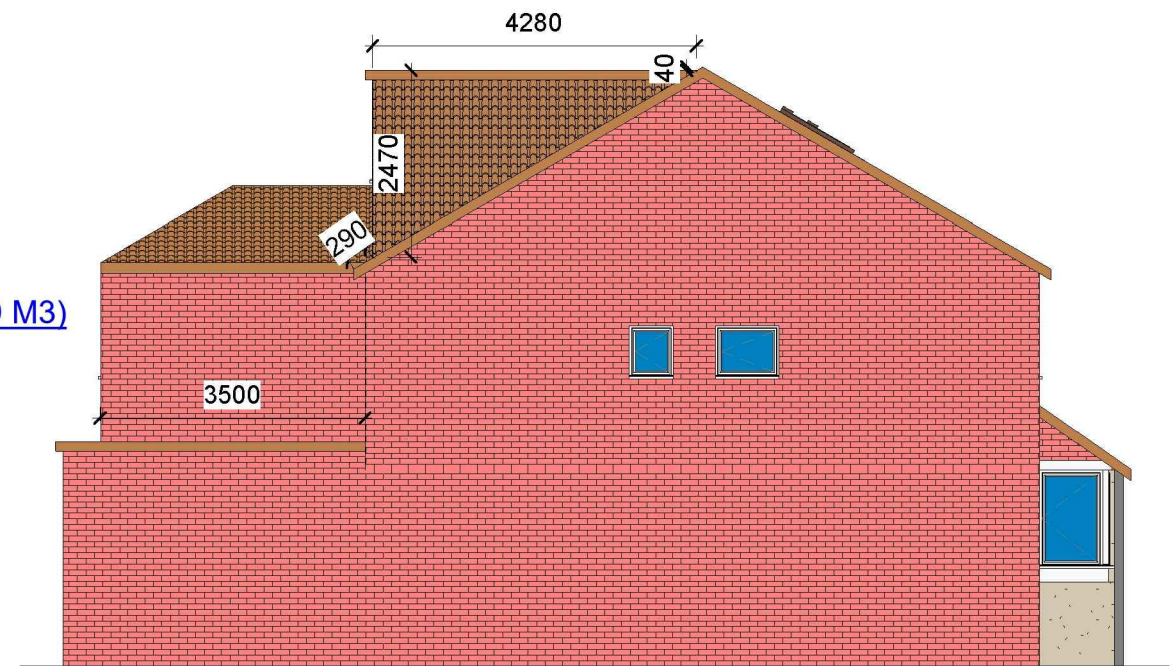

1 Proposed Front_Elevation_Loft 1 : 100

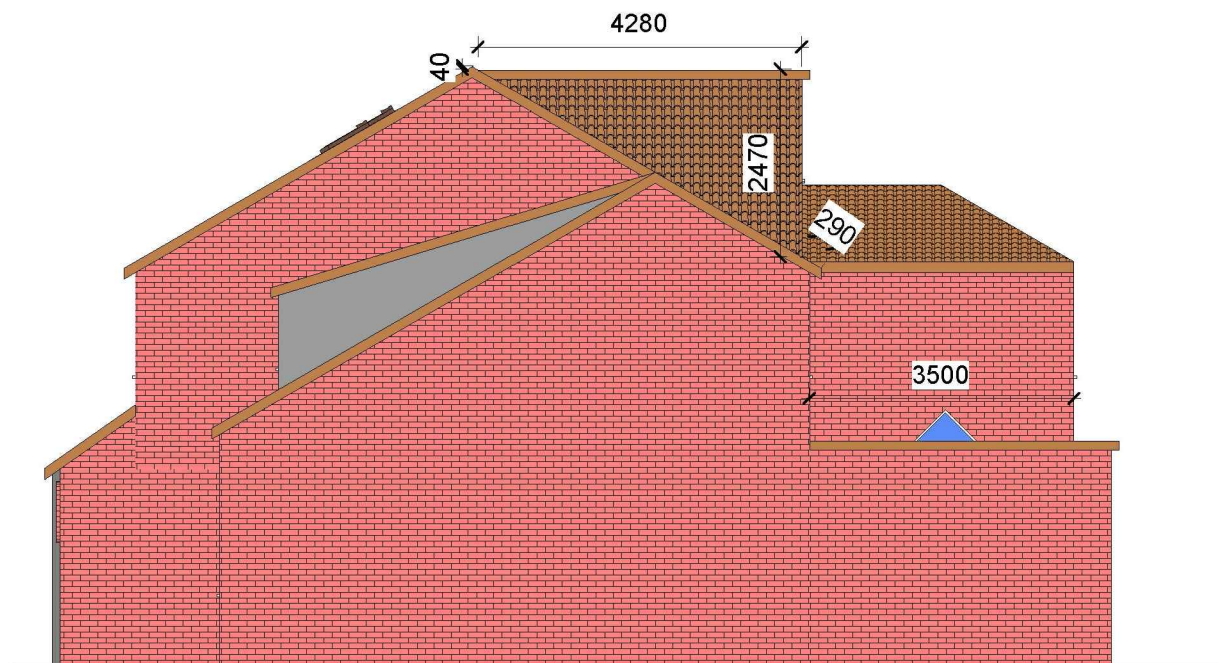

3 Proposed Side 01_Elevation_Loft 1 : 100



4 Proposed Side 02_Elevation_Loft 1 : 100

2 Proposed Rear_Elevation_Loft 1 : 100

GENERAL NOTES:

- DO NOT SCALE FROM THE DRAWINGS
- ALL DIMENSIONS ARE IN MILLIMETER.
- VERIFY ALL DIMENSIONS AND CONDITIONS BEFORE BUILDING OR STARTING CONSTRUCTION.
- NOTIFY THE DESIGNER IMMEDIATELY OF ANY DISCREPANCY OR VARIATION.
- ALL WORK TO COMPLY WITH CURRENT BUILDING REGULATIONS AND CODES OF PRACTICE.



Art @ Rooshika

NISARG@HOTMAIL.COM

+44 - 7951491310

PROJECT

3 Brearley Close Uxbridge UB8 1JJ

SHEET

Proposed Elevations

CLIENT

Ms P Nagpal

Date

Issue Date

Drawn by

Author

Checked by

Checker

Project number

Project Number


DRWAING NUMBER

B108

Scale (@ A3)


REV

A

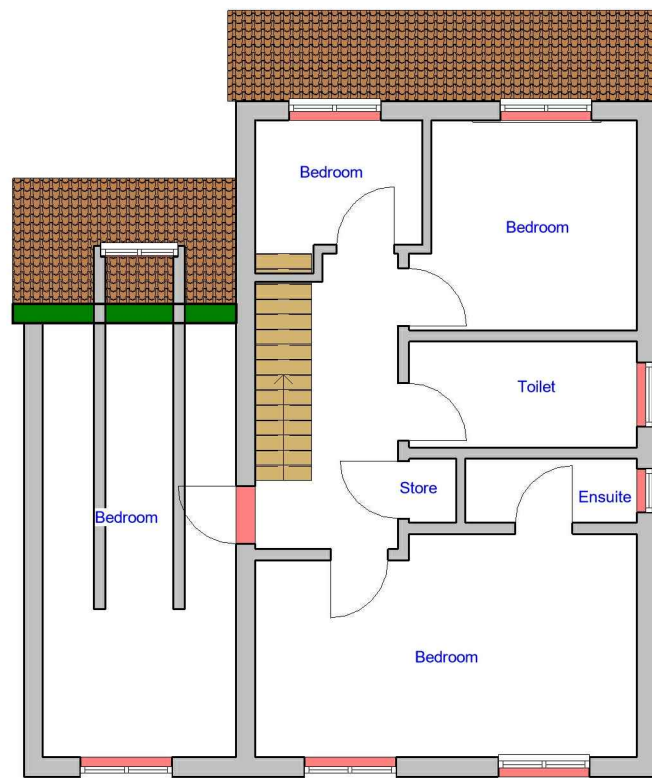

The existing partitions forming the protected staircase must provide half-hour fire resistance. They must be lined with 12.5mm plasterboard and skim

The doors to Bedrooms and any habitable rooms and the final exit door must not be fitted with a key on the inside. Thumb turns are acceptable

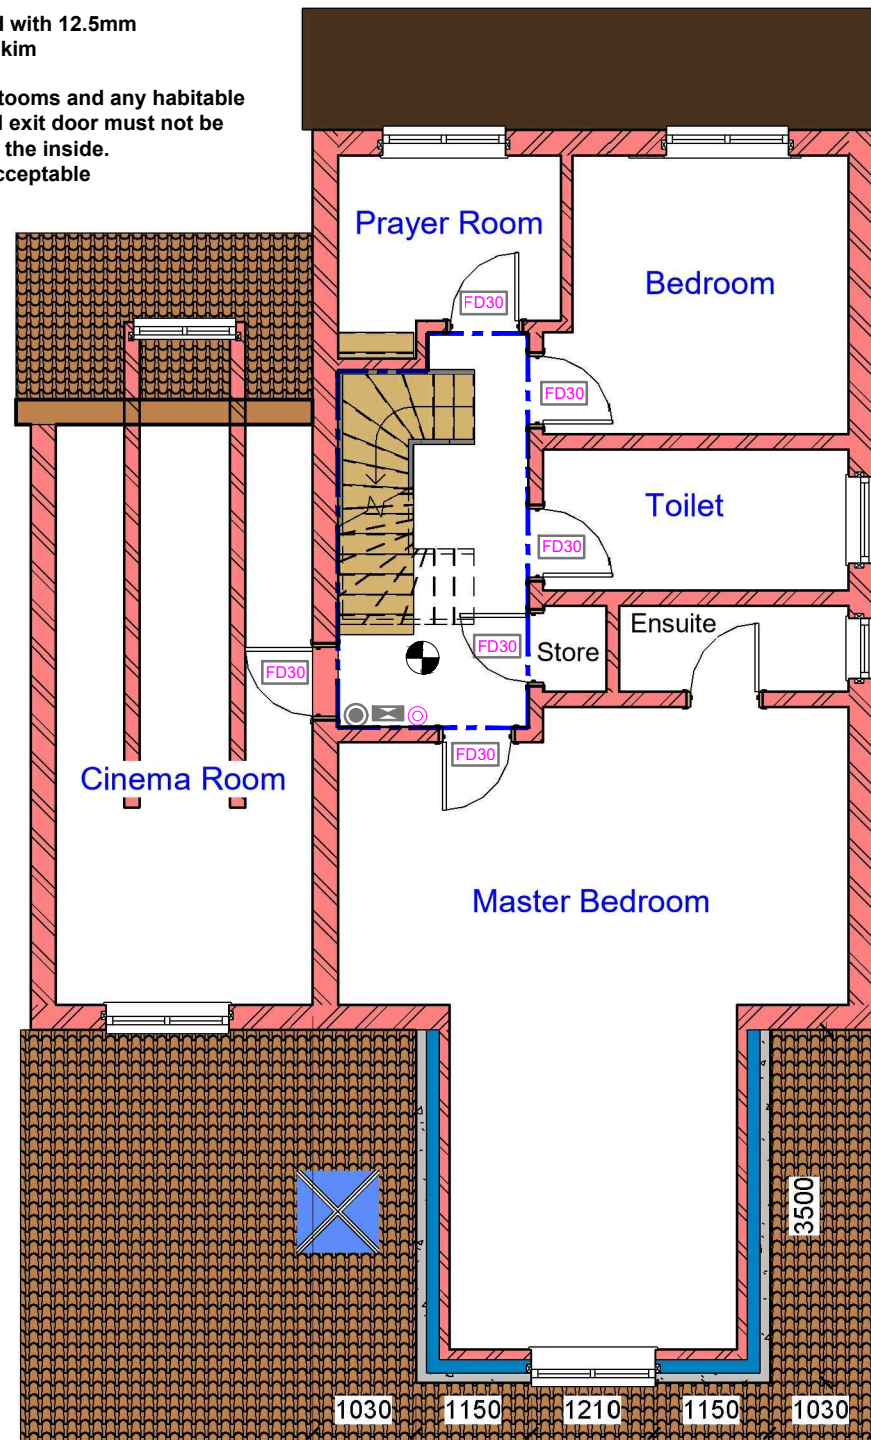

Smoke alarm/detector to comply with BS EN14604



Emergency lights To be Installed in Accordance with BS5266: 2016

CM Carbon Monoxide Detector

Extract Vent

Assembly Point

Foam 6 litre foam spray

Call Point




Fire Alarm System comply with BS 5839:Part 1:2017

FIRE EXIT

Fire Exit Sign Comply with BS 5499

1 Existing First Floor


1 : 100

 

VISUAL SCALE 1:50 @ A3



VISUAL SCALE 1:75 @ A3

 

VISUAL SCALE 1:100 @ A3

FD30 Fire check doors 30 min fire resistance with smoke seal and self closing


HD Heat Detector comply with BS 5466 2:2016

2 Proposed First Floor

1 : 75

3 Proposed - Loft Plan

1 : 50

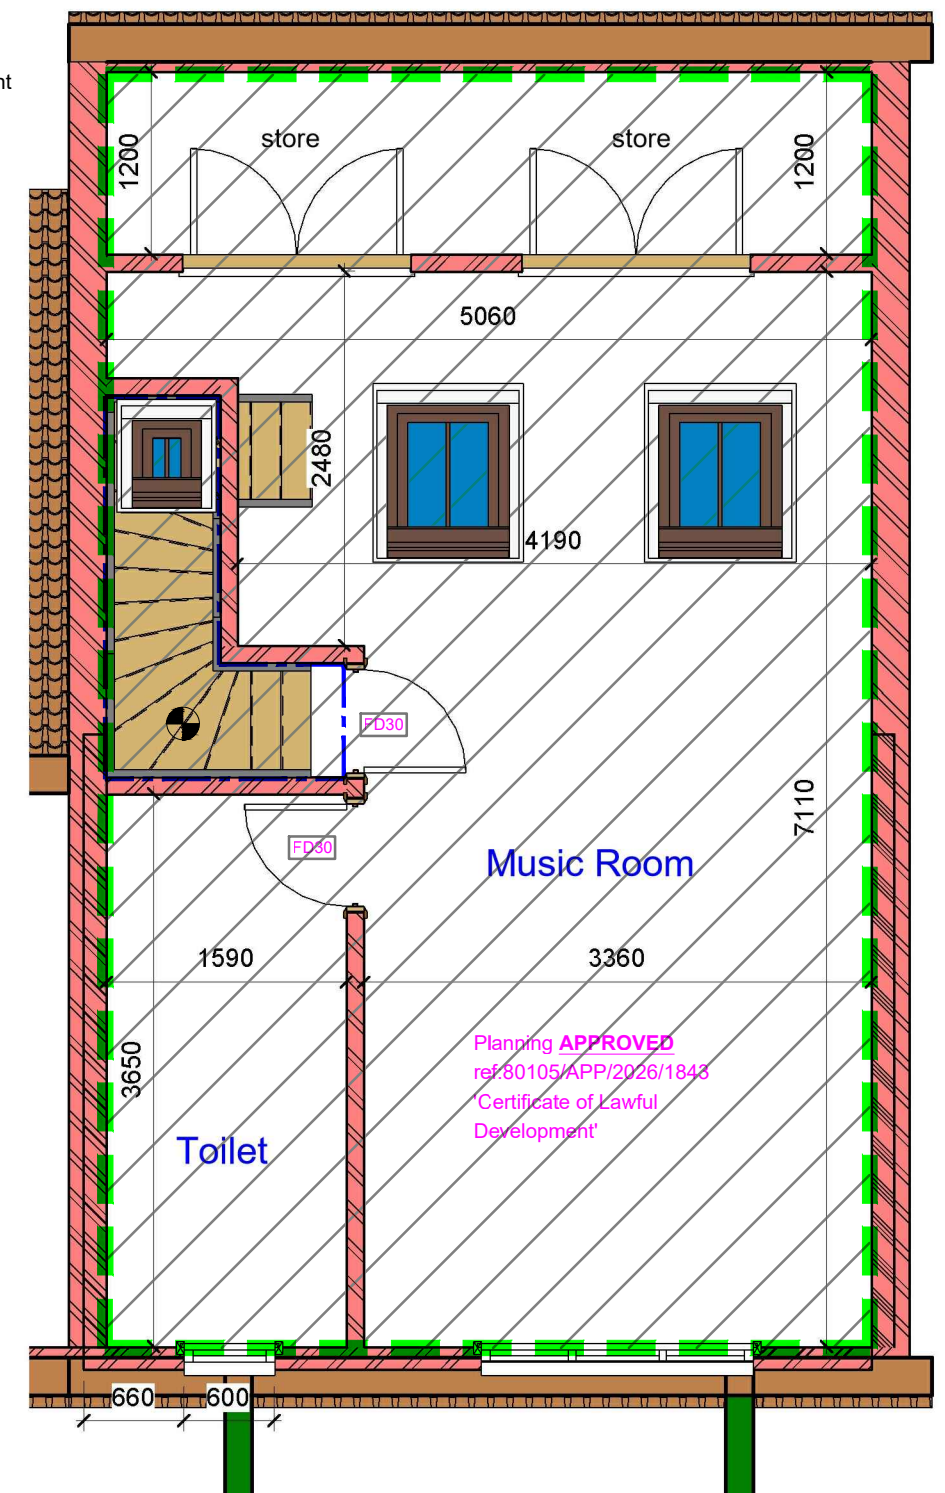

GENERAL NOTES:

- DO NOT SCALE FROM THE DRAWINGS
- ALL DIMENSIONS ARE IN MILLIMETER.
- VERIFY ALL DIMENSIONS AND CONDITIONS BEFORE BUILDING OR STARTING CONSTRUCTION.
- NOTIFY THE DESIGNER IMMEDIATELY OF ANY DISCREPANCY OR VARIATION.
- ALL WORK TO COMPLY WITH CURRENT BUILDING REGULATIONS AND CODES OF PRACTICE.



Art @ Rooshika

NISARG@HOTMAIL.COM

+44 - 7951491310

PROJECT

3 Brearley Close Uxbridge UB8 1JJ

SHEET

Existing & Proposed First-Loft Floor Plan

CLIENT

Ms P Nagpal

Date

Issue Date

Drawn by

Author

Checked by

Checker

Project number

Project Number


DRWAING NUMBER

B107

Scale (@ A3)


REV

A

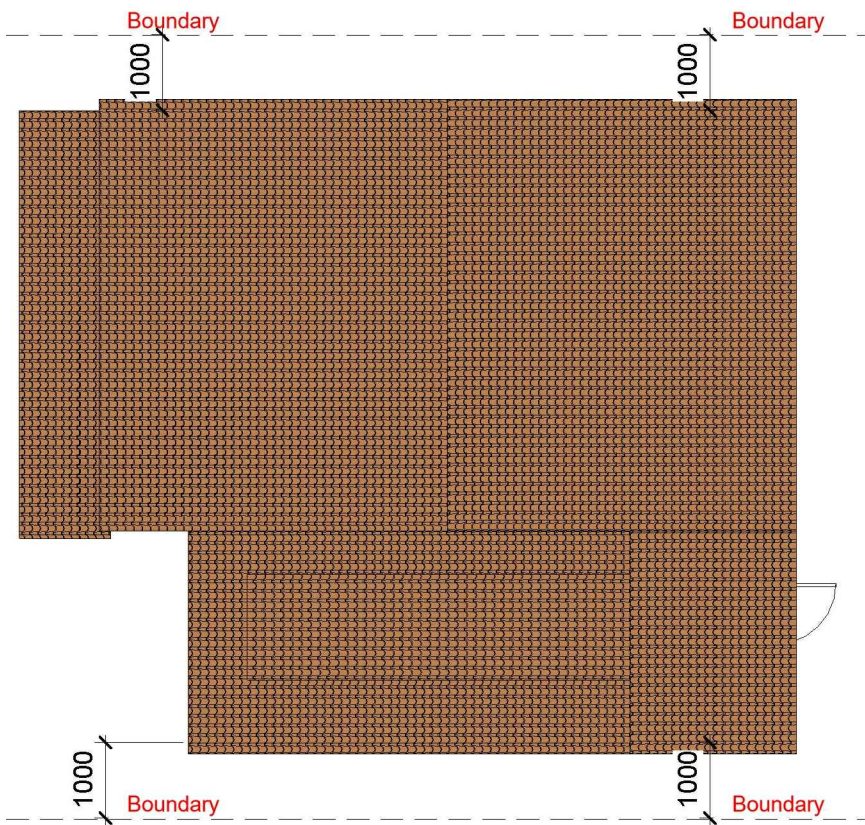


2 Existing Roof-Loft
1 : 100


1 Proposed Roof-Loft
1 : 100

 

VISUAL SCALE 1:50 @ A3

 

VISUAL SCALE 1:100 @ A3

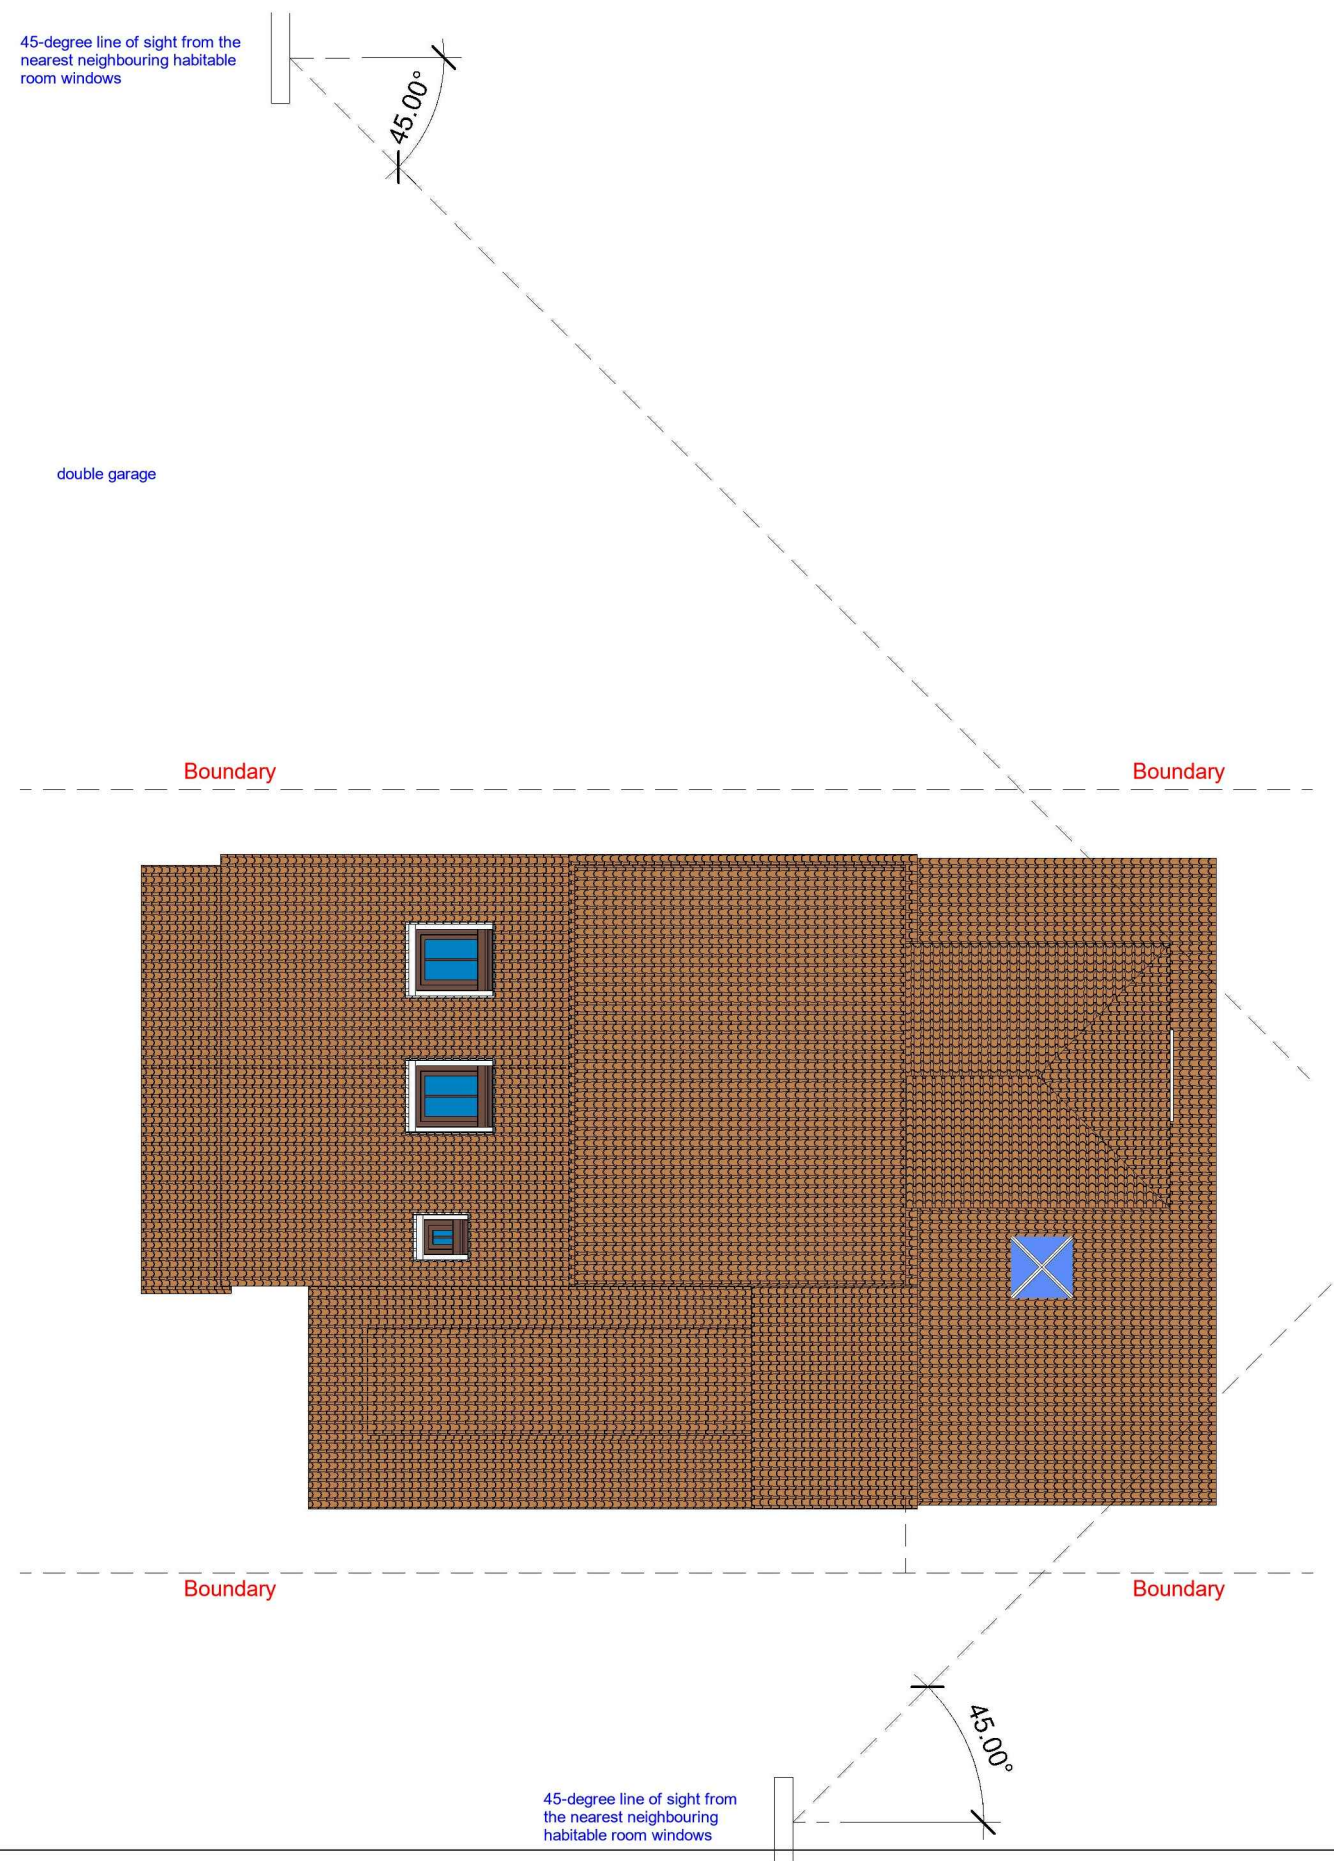

GENERAL NOTES:

- DO NOT SCALE FROM THE DRAWINGS
- ALL DIMENSIONS ARE IN MILLIMETER.
- VERIFY ALL DIMENSIONS AND CONDITIONS BEFORE BUILDING OR STARTING CONSTRUCTION.
- NOTIFY THE DESIGNER IMMEDIATELY OF ANY DISCREPANCY OR VARIATION.
- ALL WORK TO COMPLY WITH CURRENT BUILDING REGULATIONS AND CODES OF PRACTICE.



Art @ Rooshika

NISARG@HOTMAIL.COM

+44 - 7951491310

PROJECT

3 Brearley Close Uxbridge UB8 1JJ

SHEET

Existing & Proposed Roof Plan-Loft

CLIENT

Ms P Nagpal

Date

Issue Date

Drawn by

Author

Checked by

Checker

Project number

Project Number


DRWAING NUMBER

B109


Scale (@ A3)

REV

A

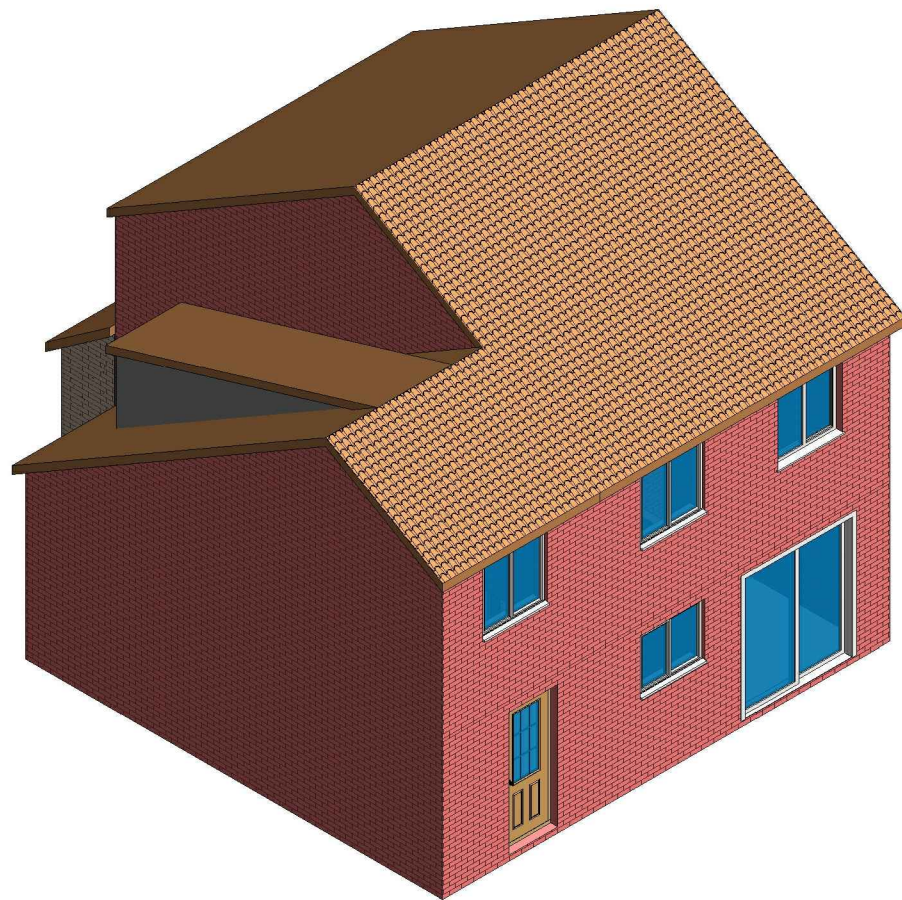

1 3D View 02 Existing

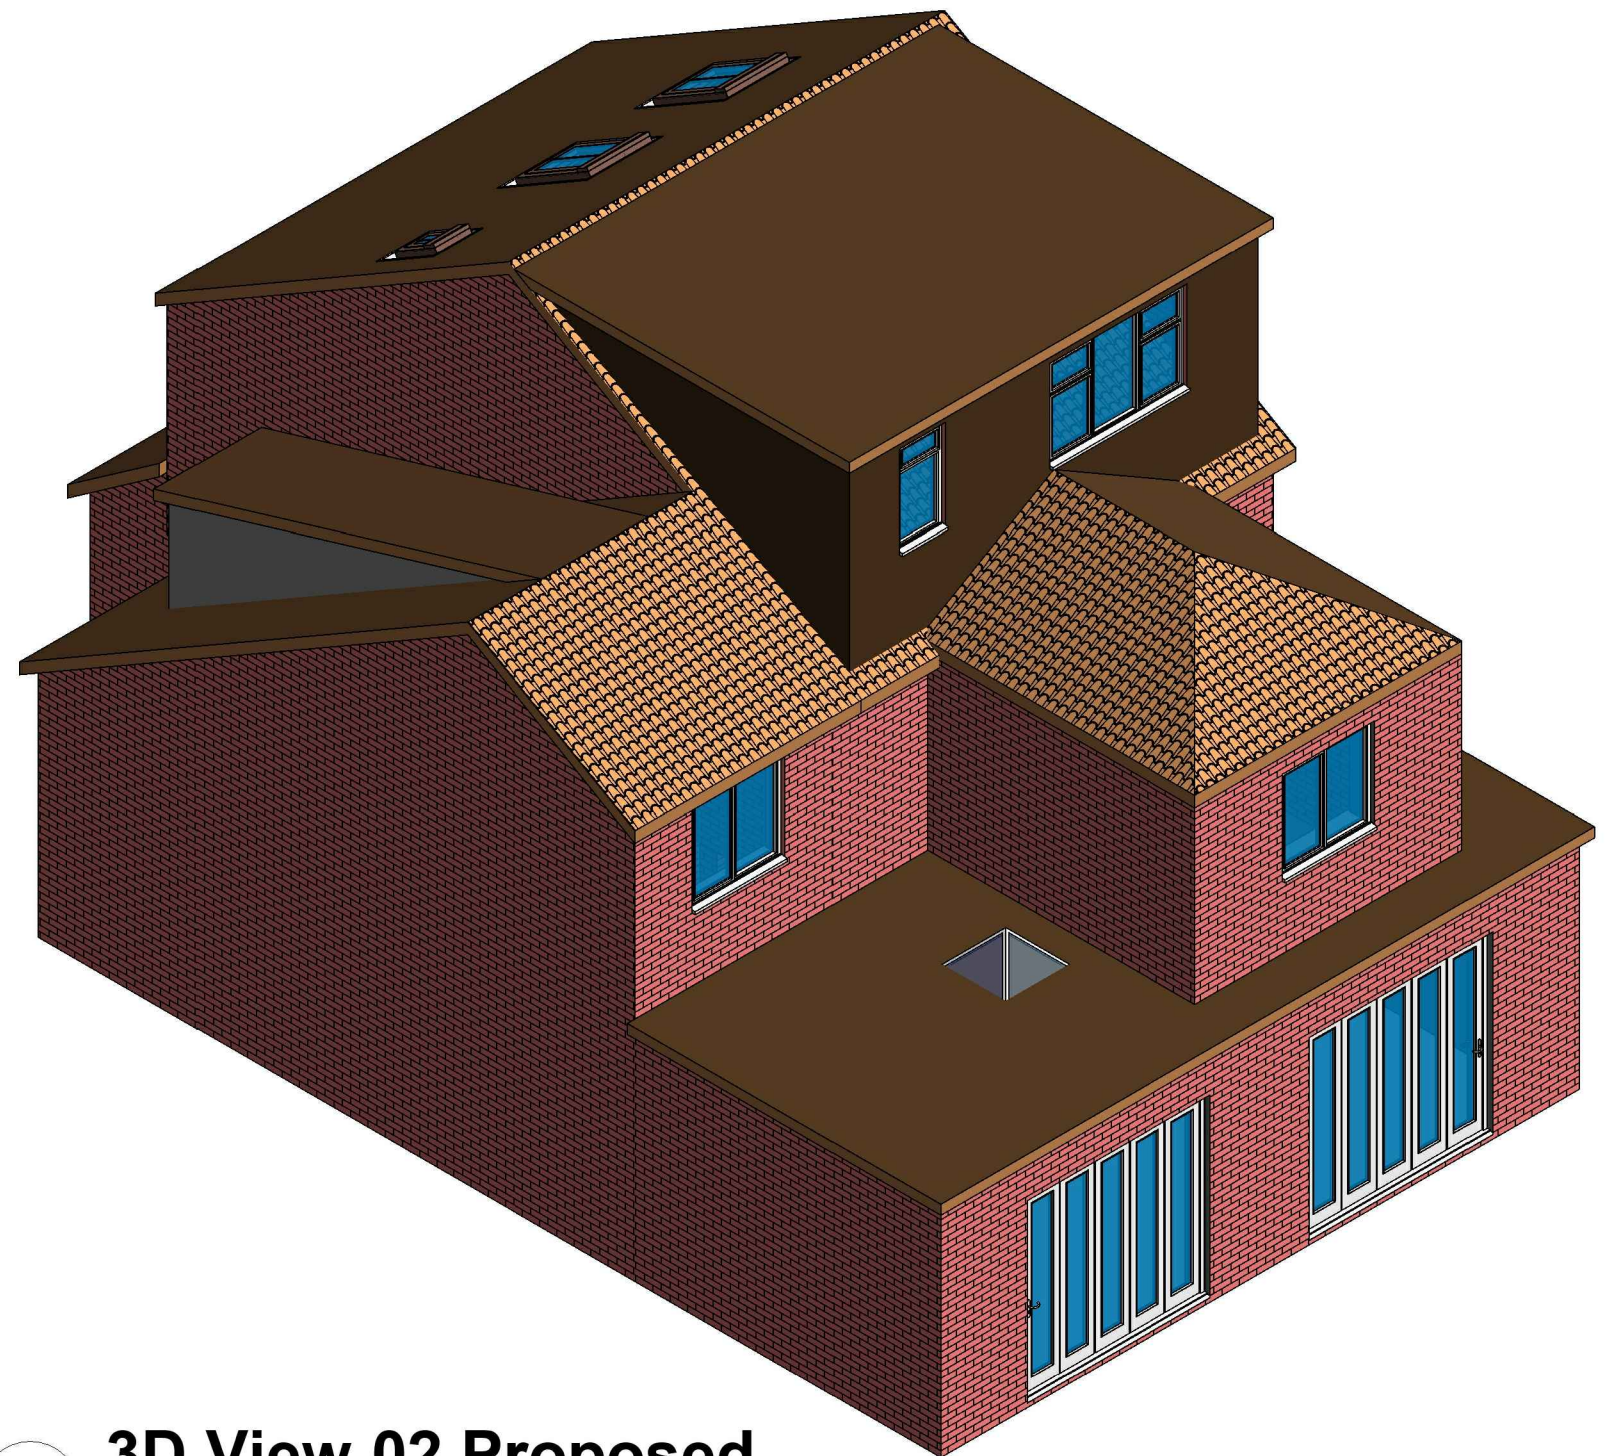

2 3D View 02 Proposed

GENERAL NOTES:

- DO NOT SCALE FROM THE DRAWINGS
- ALL DIMENSIONS ARE IN MILLIMETER.
- VERIFY ALL DIMENSIONS AND CONDITIONS BEFORE BUILDING OR STARTING CONSTRUCTION.
- NOTIFY THE DESIGNER IMMEDIATELY OF ANY DISCREPANCY OR VARIATION.
- ALL WORK TO COMPLY WITH CURRENT BUILDING REGULATIONS AND CODES OF PRACTICE.



Art @ Rooshika

NISARG@HOTMAIL.COM

+44 - 7951491310

PROJECT

3 Brearley Close Uxbridge UB8 1JJ

SHEET

3D View-Loft

CLIENT

Ms P Nagpal

Date

Issue Date

Drawn by

Author

Checked by

Checker

Project number

Project Number

DRWAING NUMBER

B110

Scale (@ A3)

REV

A