




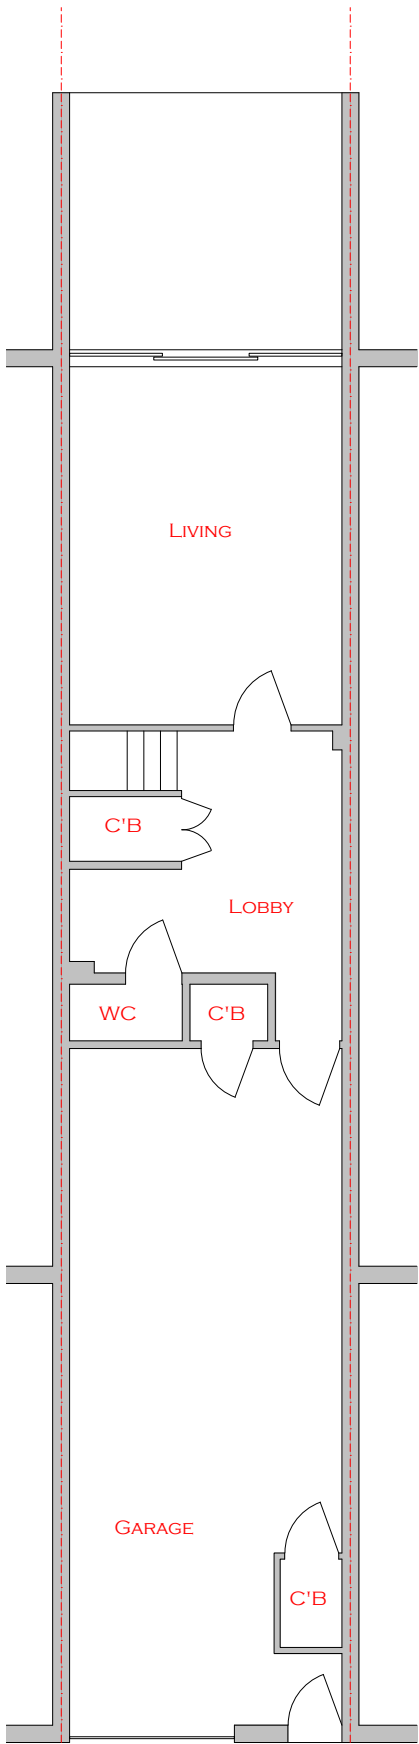

EXISTING
BASEMENT FLOOR PLAN

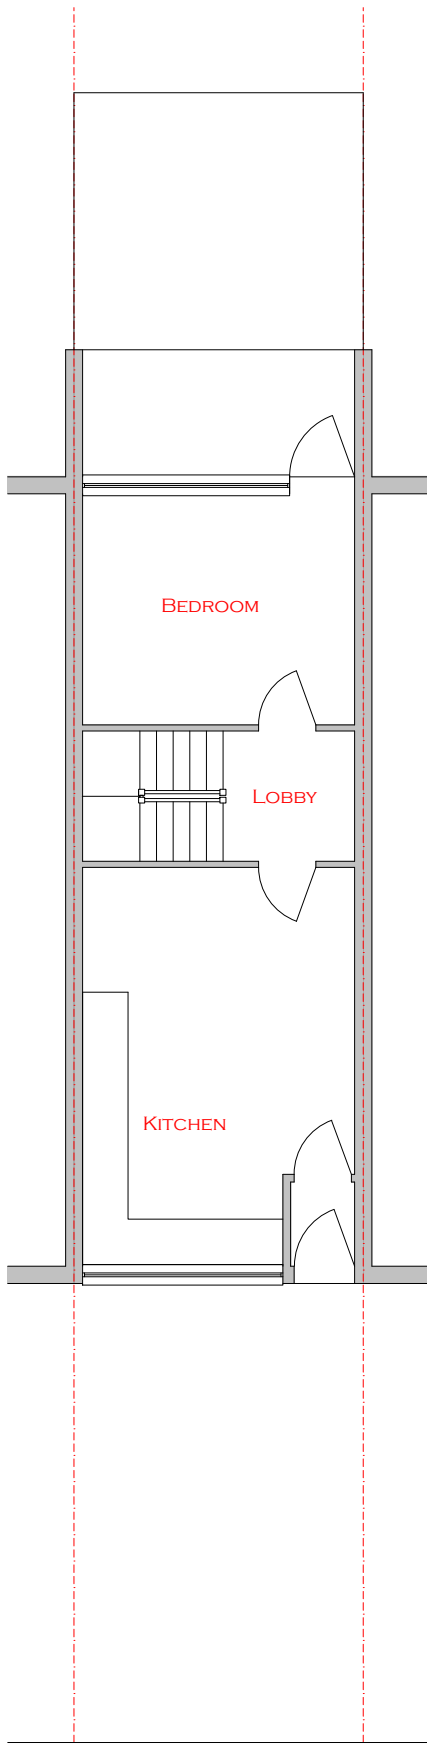

EXISTING
GROUND FLOOR PLAN

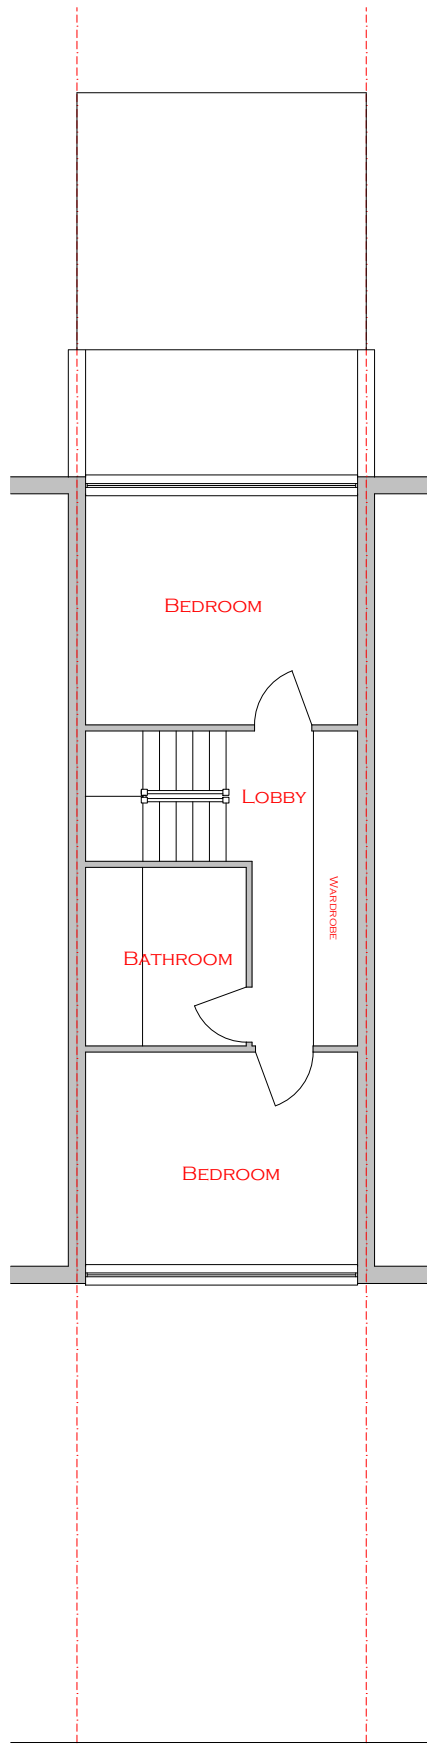

EXISTING
FIRST FLOOR PLAN



EXISTING
ROOF PLAN

Scale 1:100



Key

Rev Date Description
Revisions

© Arcadia-Designs - This document and its design content is the copyright of ARCADIA-DESIGNS GROUP Ltd (Arcadia-Designs) and should NOT be copied or reproduced without written consent of the practice.
This drawing should be read in conjunction with all other information including project specification. Use written dimensions only and DO NOT scale. Site dimensions to be checked on site prior to ordering materials.



T: 07562740771 E: admin@arcadia-designs.co.uk
W: www.arcadia-designs.co.uk

Project
Garage Conversion/ Amendment
Ground And First Rear Extension

Client
Mr. Ajab Khan
Address
50
Mayfield Close,
Uxbridge, UB10 0DU
Drawing Title
Existing Floor Plans

Date	Scale	Drawn
5th April 2026	1:100 @ A3	SH
Drawing Number	Revision	
NMCU PL-200	/	
PLANNING		