






EXISTING
FRONT ELEVATION

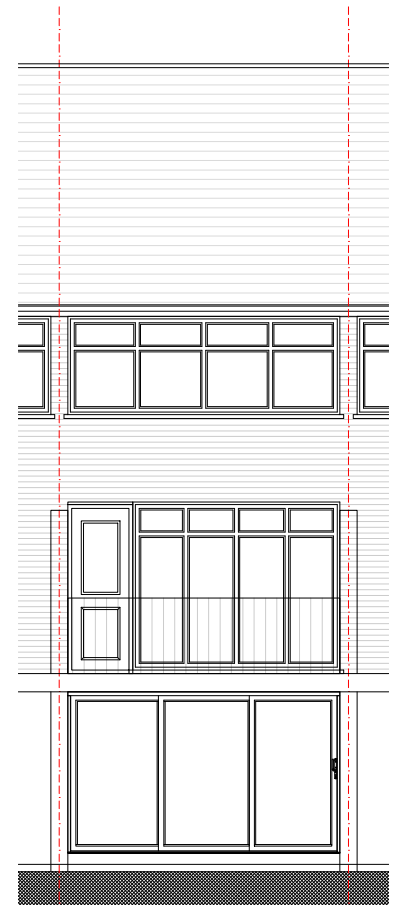

EXISTING
REAR ELEVATION

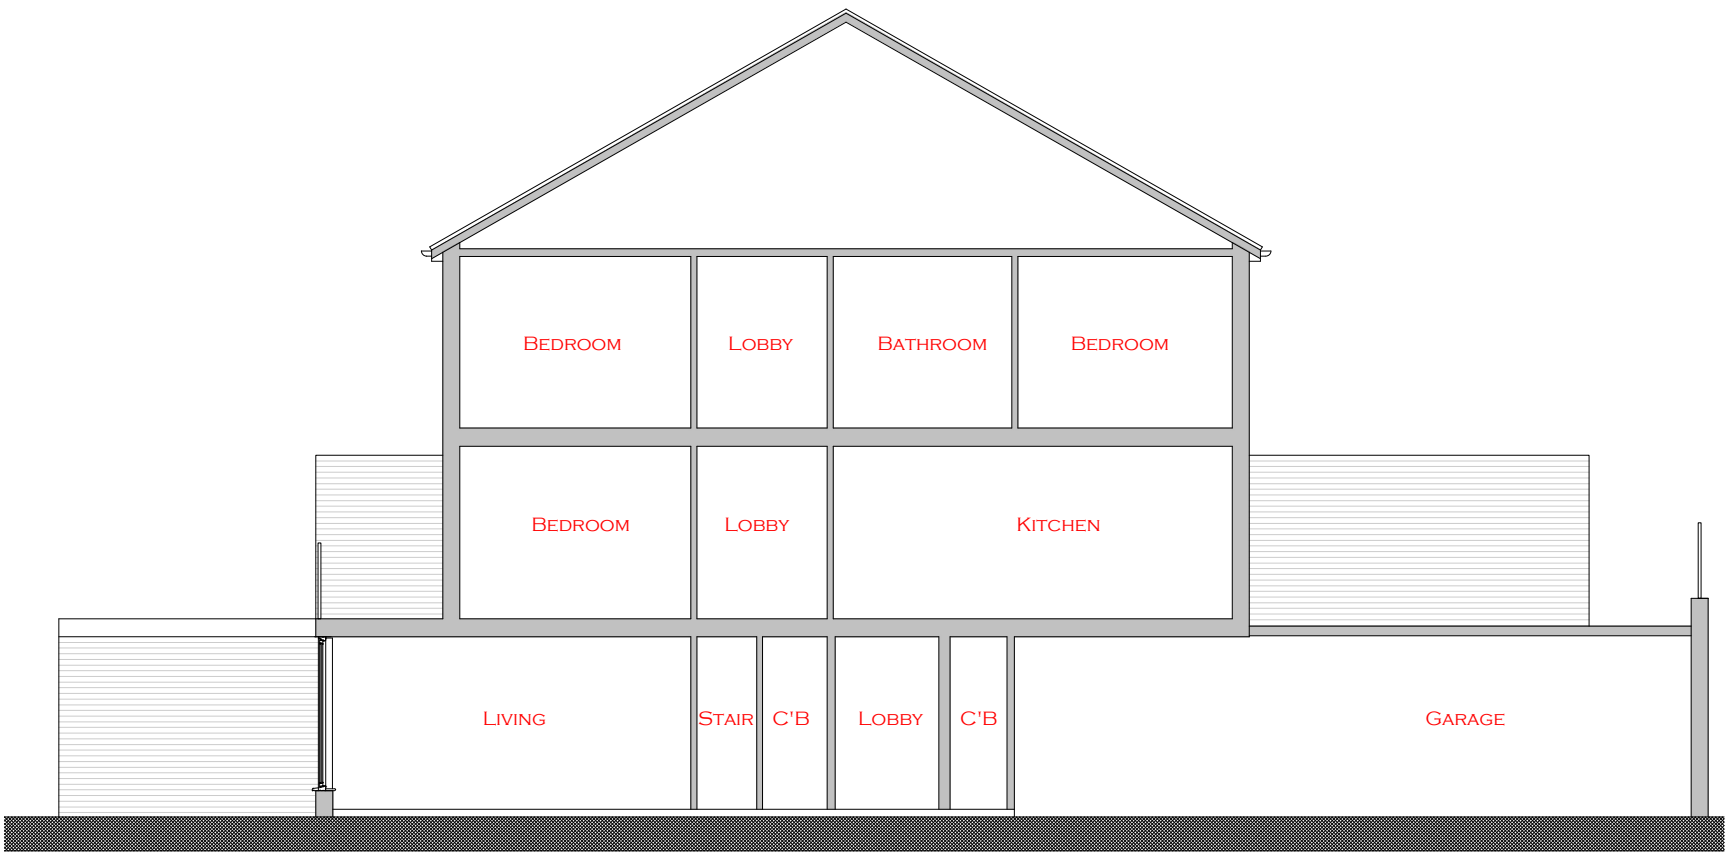


EXISTING
SIDE SECTIONAL ELEVATION

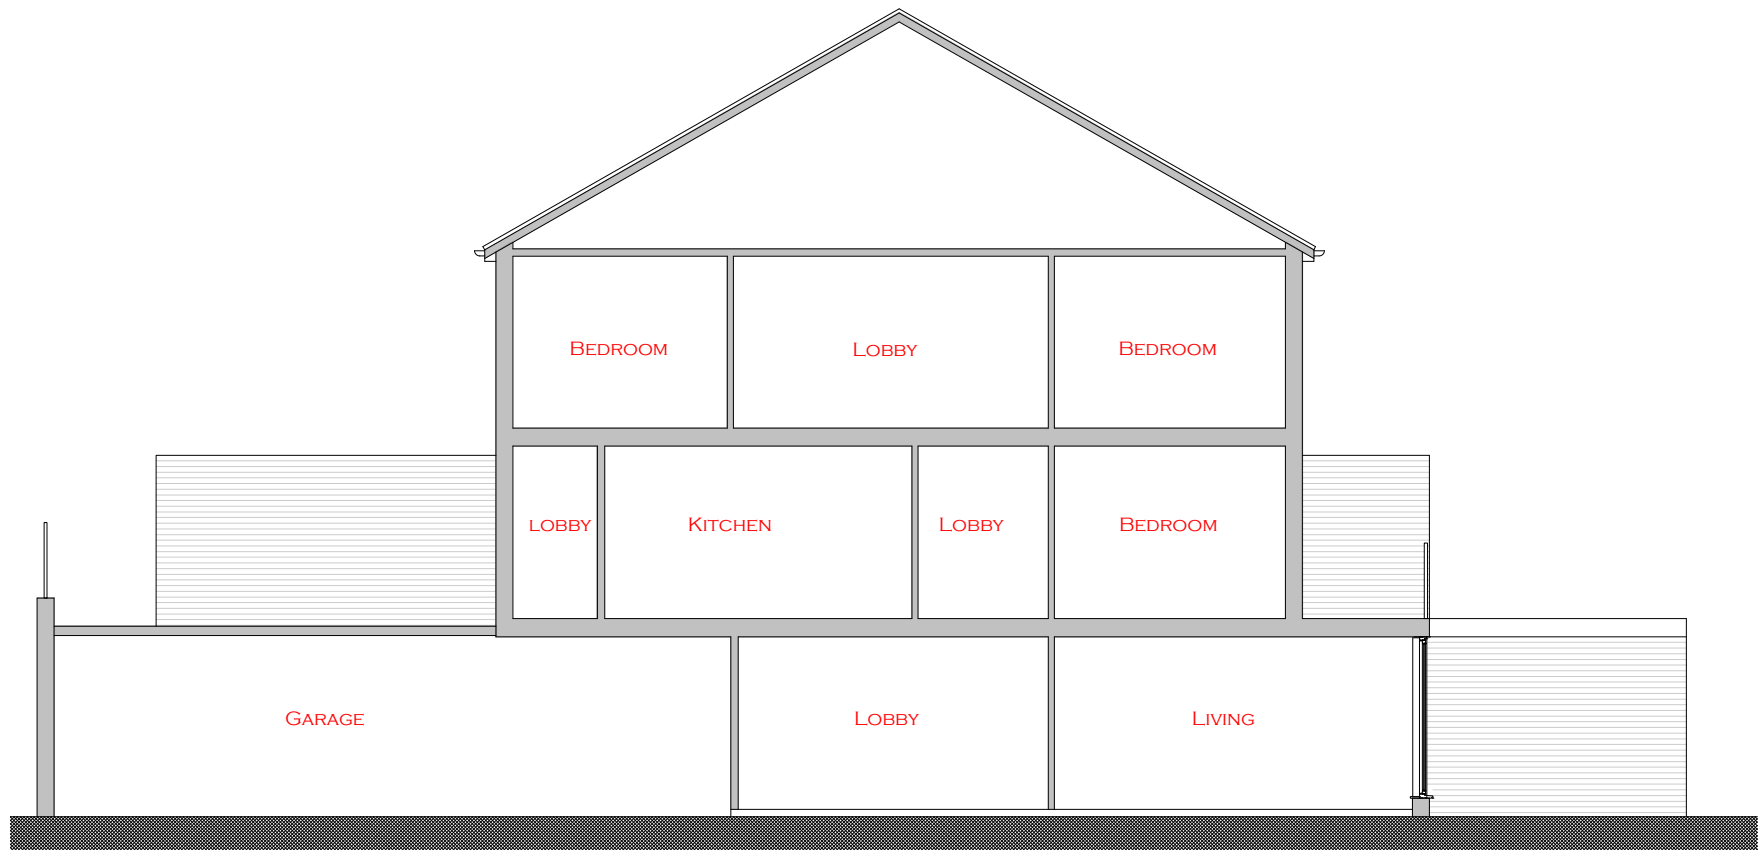

EXISTING
SIDE SECTIONAL ELEVATION

Scale 1:100

 

Key

Rev Date Description
Revisions

© Arcadia-Designs - This document and its design content is the copyright of ARCADIA-DESIGNS GROUP Ltd (Arcadia-Designs) and should NOT be copied or reproduced without written consent of the practice.
This drawing should be read in conjunction with all other information including project specification. Use written dimensions only and DO NOT scale. Site dimensions to be checked on site prior to ordering materials.



T: 07562740771 E: admin@arcadia-designs.co.uk
W: www.arcadia-designs.co.uk

Project
Garage Conversion/ Amendment
Ground And First Rear Extension

Client
Mr. Ajab Khan
Address
50
Mayfield Close,
Uxbridge, UB10 0DU
Drawing Title
Existing Elevations

Date Scale Drawn
5th April 2026 1:100 @ A3 SH
Drawing Number Revision
NMCU PL-400 /
PLANNING