

Contact:
Email: rabinkhadda@hotmail.co.uk,
Cell: 044 + 078 3293 8374
Web site: www.bluearchdesign.co.uk

Notes:
© 2026 Blue Architecture Limited.
All rights reserved.
All drawings are for the purpose of gaining
Planning Permission approval only.
All written dimensions to be taken in
preferences to scaled dimensions.

Rev.	Description	By	Ckd	Date
01.	Side extension inline with front elevation	L.p	R.k	01/09/26

Client:
Mr. Rakesh Pradhan.

Project:
Existing side Utility room Rebuild into Habitable
use with Roof alteration, extending at back 3.0 M
and wraparound covered patio extension.

Location:
90 Royal Crescent, Ruislip,
Middlesex, HA4 0PR.


Status:
PLANNING

Title:
Existing and Proposed Ground Floor Plans.

Drawn by:	Sr. Ar.	Checked by:	
L.p	---	R.k	
Project no:	Sheet Size	Sheet no.	
BAL-1923	A3		
Date:	Scale:		
23/07/2026	1:100		



Scale bar 1:100 (Meter)

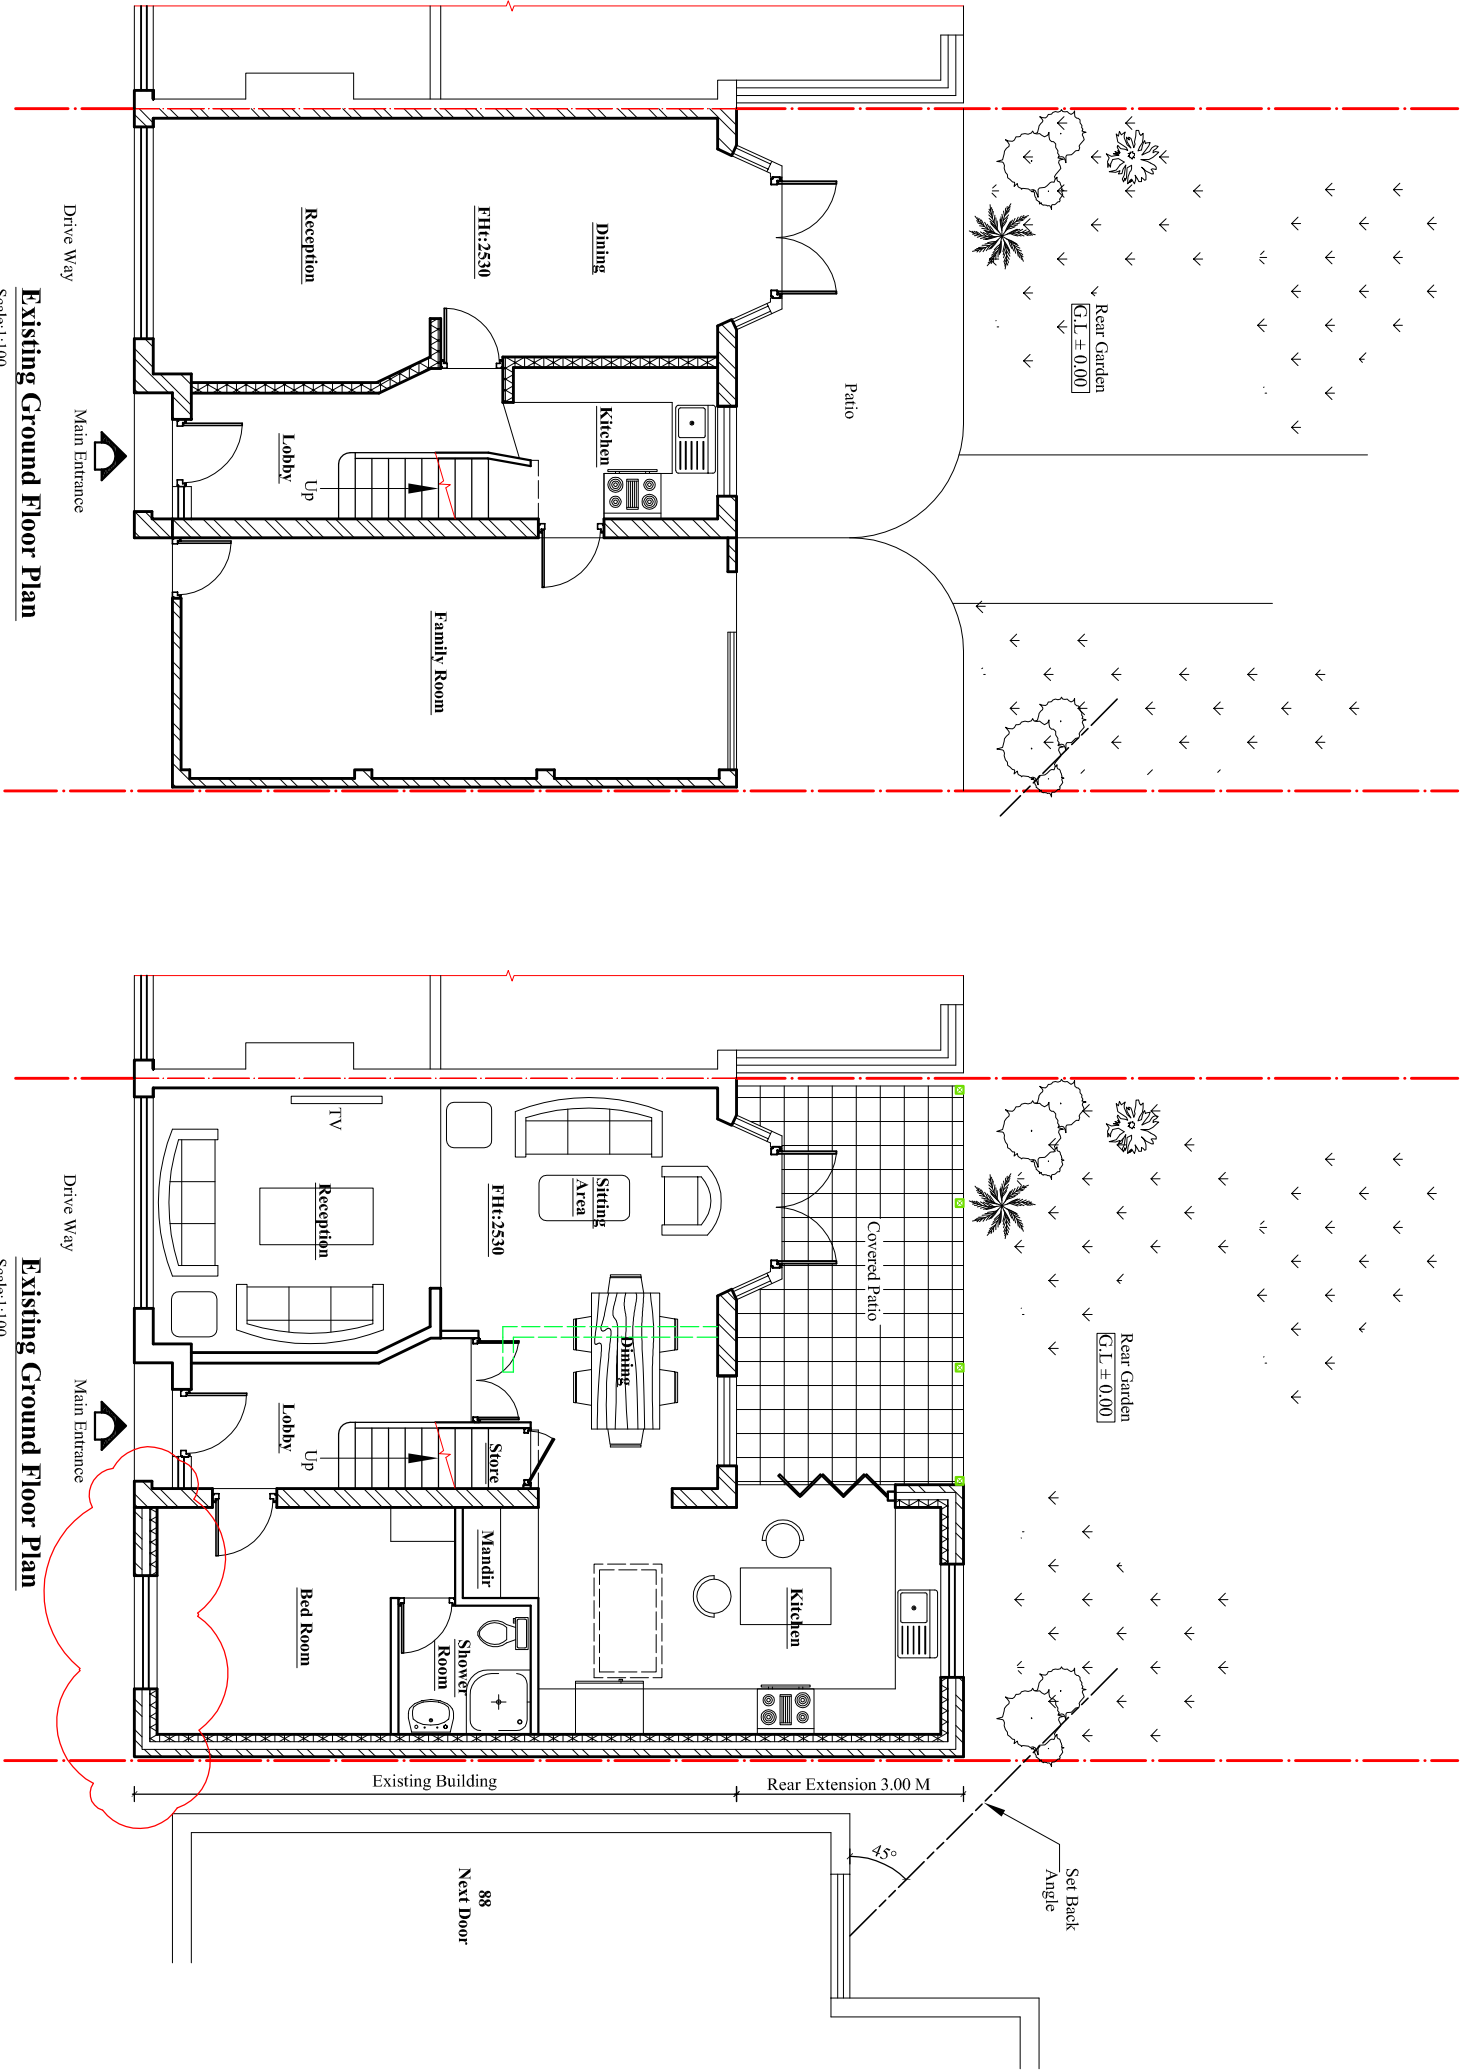

Existing Ground Floor Plan
Scale:1:100

Existing Ground Floor Plan
Scale:1:100