

Contact:
Email: rabinkhadka@hotmail.co.uk,
Cell: 044 + 078 3293 8374
Web site: www.bluearchdesign.co.uk

Notes:
© 2026 Blue Architecture Limited.
All rights reserved.
All drawings are for the purpose of gaining
Planning Permission approval only.
All written dimensions to be taken in
preferences to scaled dimensions.

Rev.	Description	By	Ckd	Date
------	-------------	----	-----	------

01.	Side extension inline with front elevation	L.p	R.k	01/09/26

Client:
Mr. Rakesh Pradhan.



Project:
Existing side Utility room Rebuild into Habitable use with Roof alteration, extending at back 3.0 M and wraparound covered patio extension.

Location:
90 Royal Crescent, Ruislip,
Middlesex, HA4 0PPR.


Status:
PLANNING

Title:
Existing and Proposed Elevations-1.


Drawn by:	Str. Etr.	Checked by:
L.p	---	R.k
Project no: BAL-1923	Sheet Size A3	Sheet no.
Date: 23/07/2026	Scale: 1:100	3R

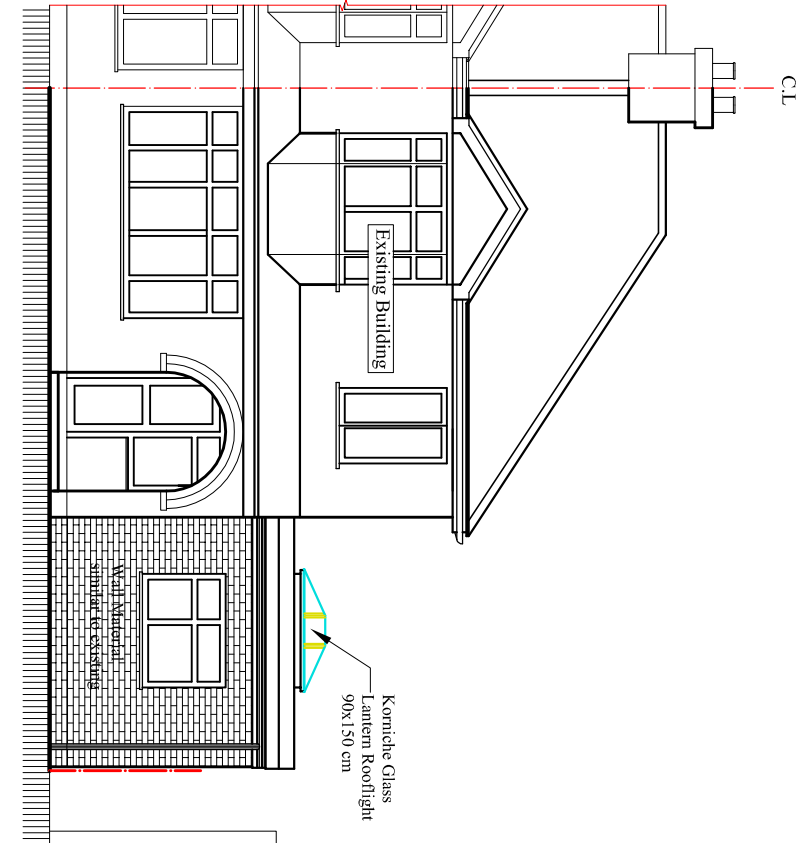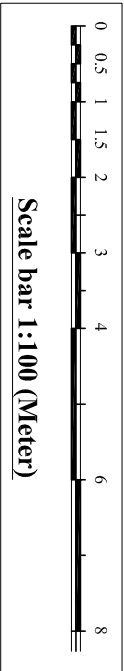


Proposed East Elevation
Scale:1:100

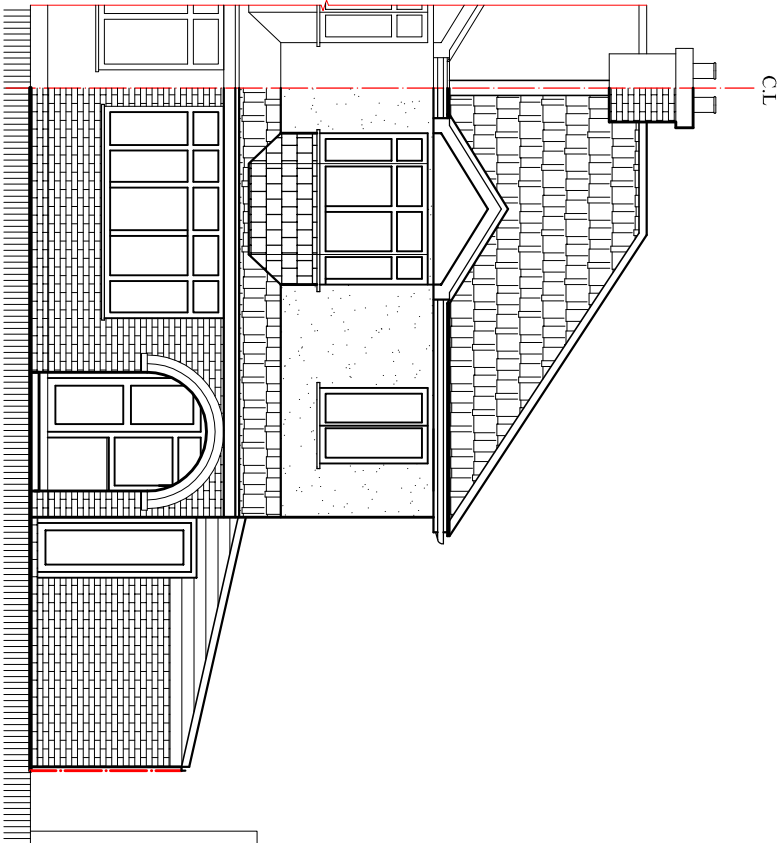

Existing East Elevation
Scale:1:100

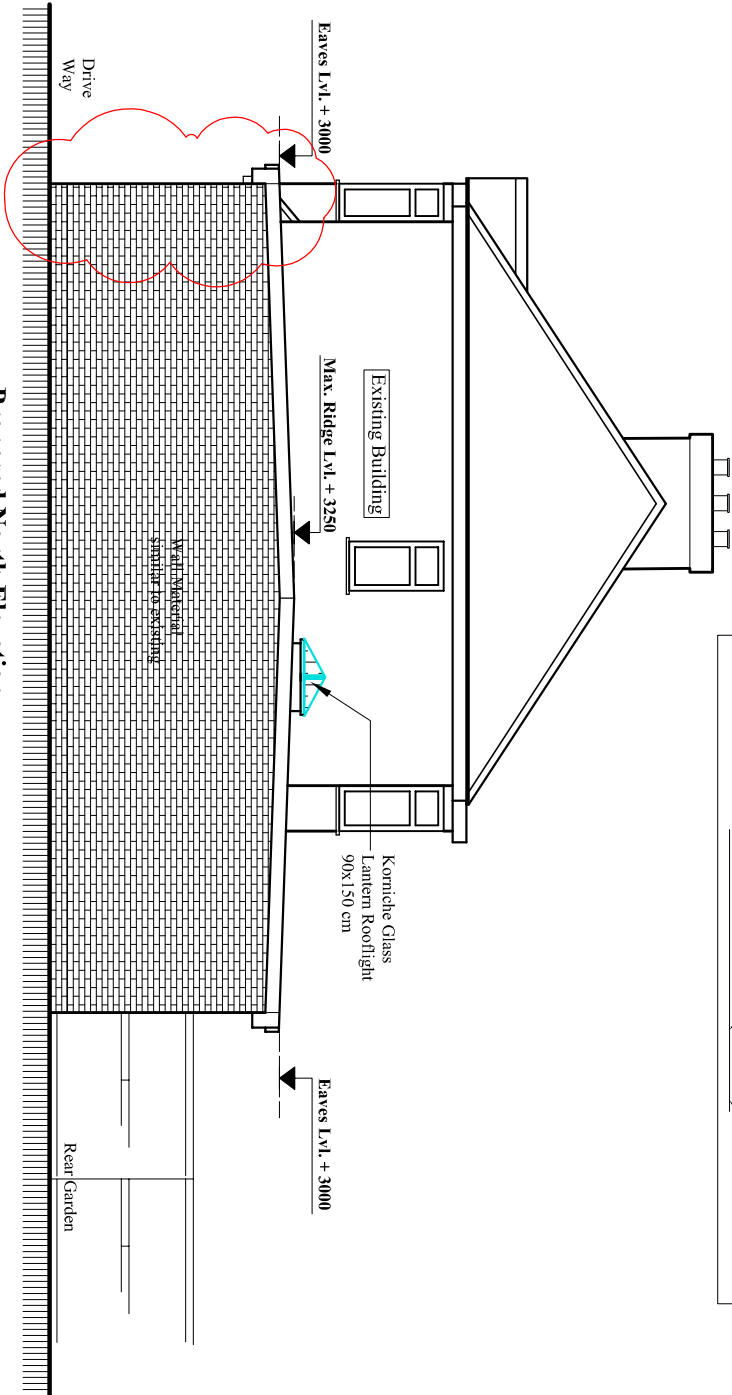

Proposed North Elevation
Scale:1:100

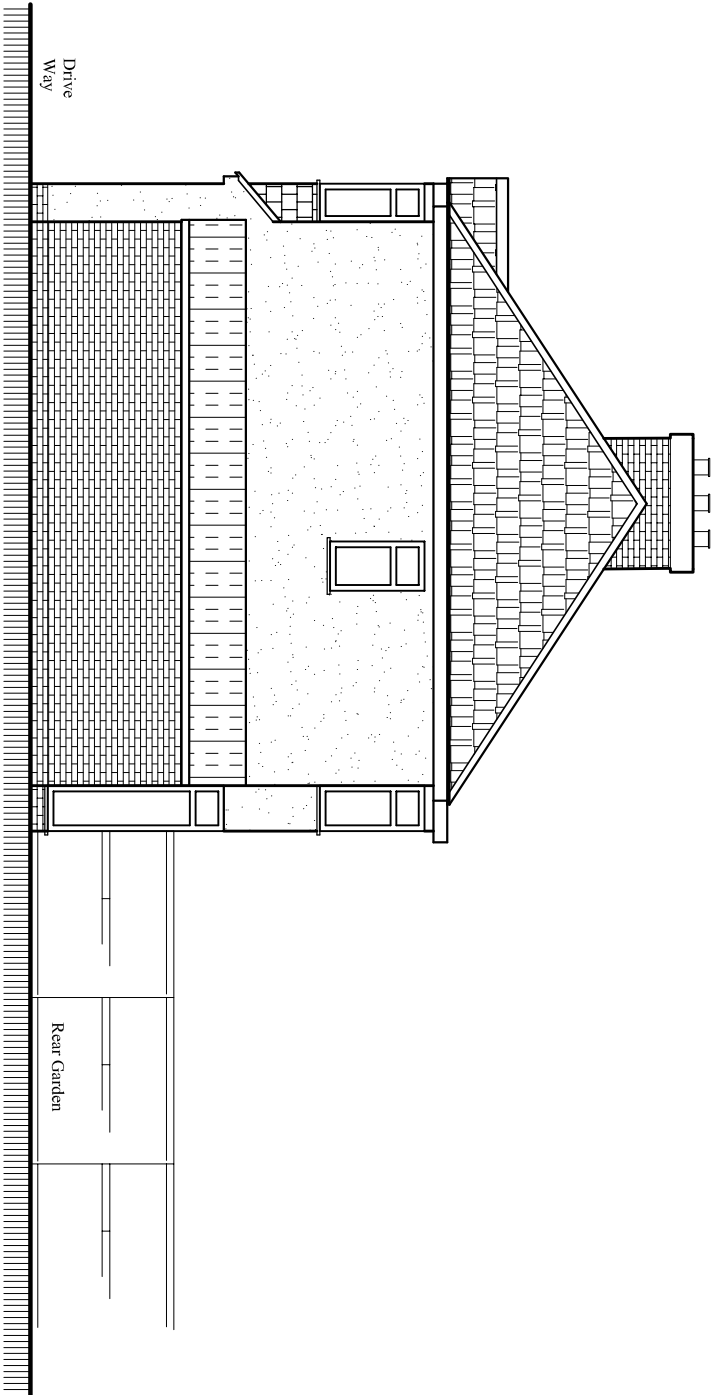

Existing North Elevation
Scale:1:100