

Contact:  
Email: [rabinkhadeka@hotmail.co.uk](mailto:rabinkhadeka@hotmail.co.uk),  
Cell: 044 + 078 3293 8374  
Web site: [www.bluearchdesign.co.uk](http://www.bluearchdesign.co.uk)

Notes:  
© 2026 Blue Architecture Limited.  
All rights reserved.  
All drawings are for the purpose of gaining  
Planning Permission approval only.  
All written dimensions to be taken in  
preferences to scaled dimensions.

| Rev. | Description                                | By  | Ckd | Date     |
|------|--------------------------------------------|-----|-----|----------|
| 01.  | Side extension inline with front elevation | L.p | R.k | 01/09/26 |
|      |                                            |     |     |          |
|      |                                            |     |     |          |
|      |                                            |     |     |          |

Client:  
**Mr. Rakesh Pradhan.**


**Project:**  
Existing side Utility room Rebuild into Habitable use with Roof alteration, extending at back 3.0 M and wraparound covered patio extension.

**Location:**  
90 Royal Crescent, Ruislip,  
Middlesex, HA4 0PPR.

**Status:**  
PLANNING

**Title:**  
Existing and Proposed Block plans

|             |            |             |
|-------------|------------|-------------|
| Drawn by:   | Sr. Fr.    | Checked by: |
| L.p         | ---        | R.k         |
| Project no: | Sheet Size | Sheet no.   |
| BAL-1923    | A3         |             |
| Date:       | Scale:     |             |
| 23/07/2026  | 1:500      |             |

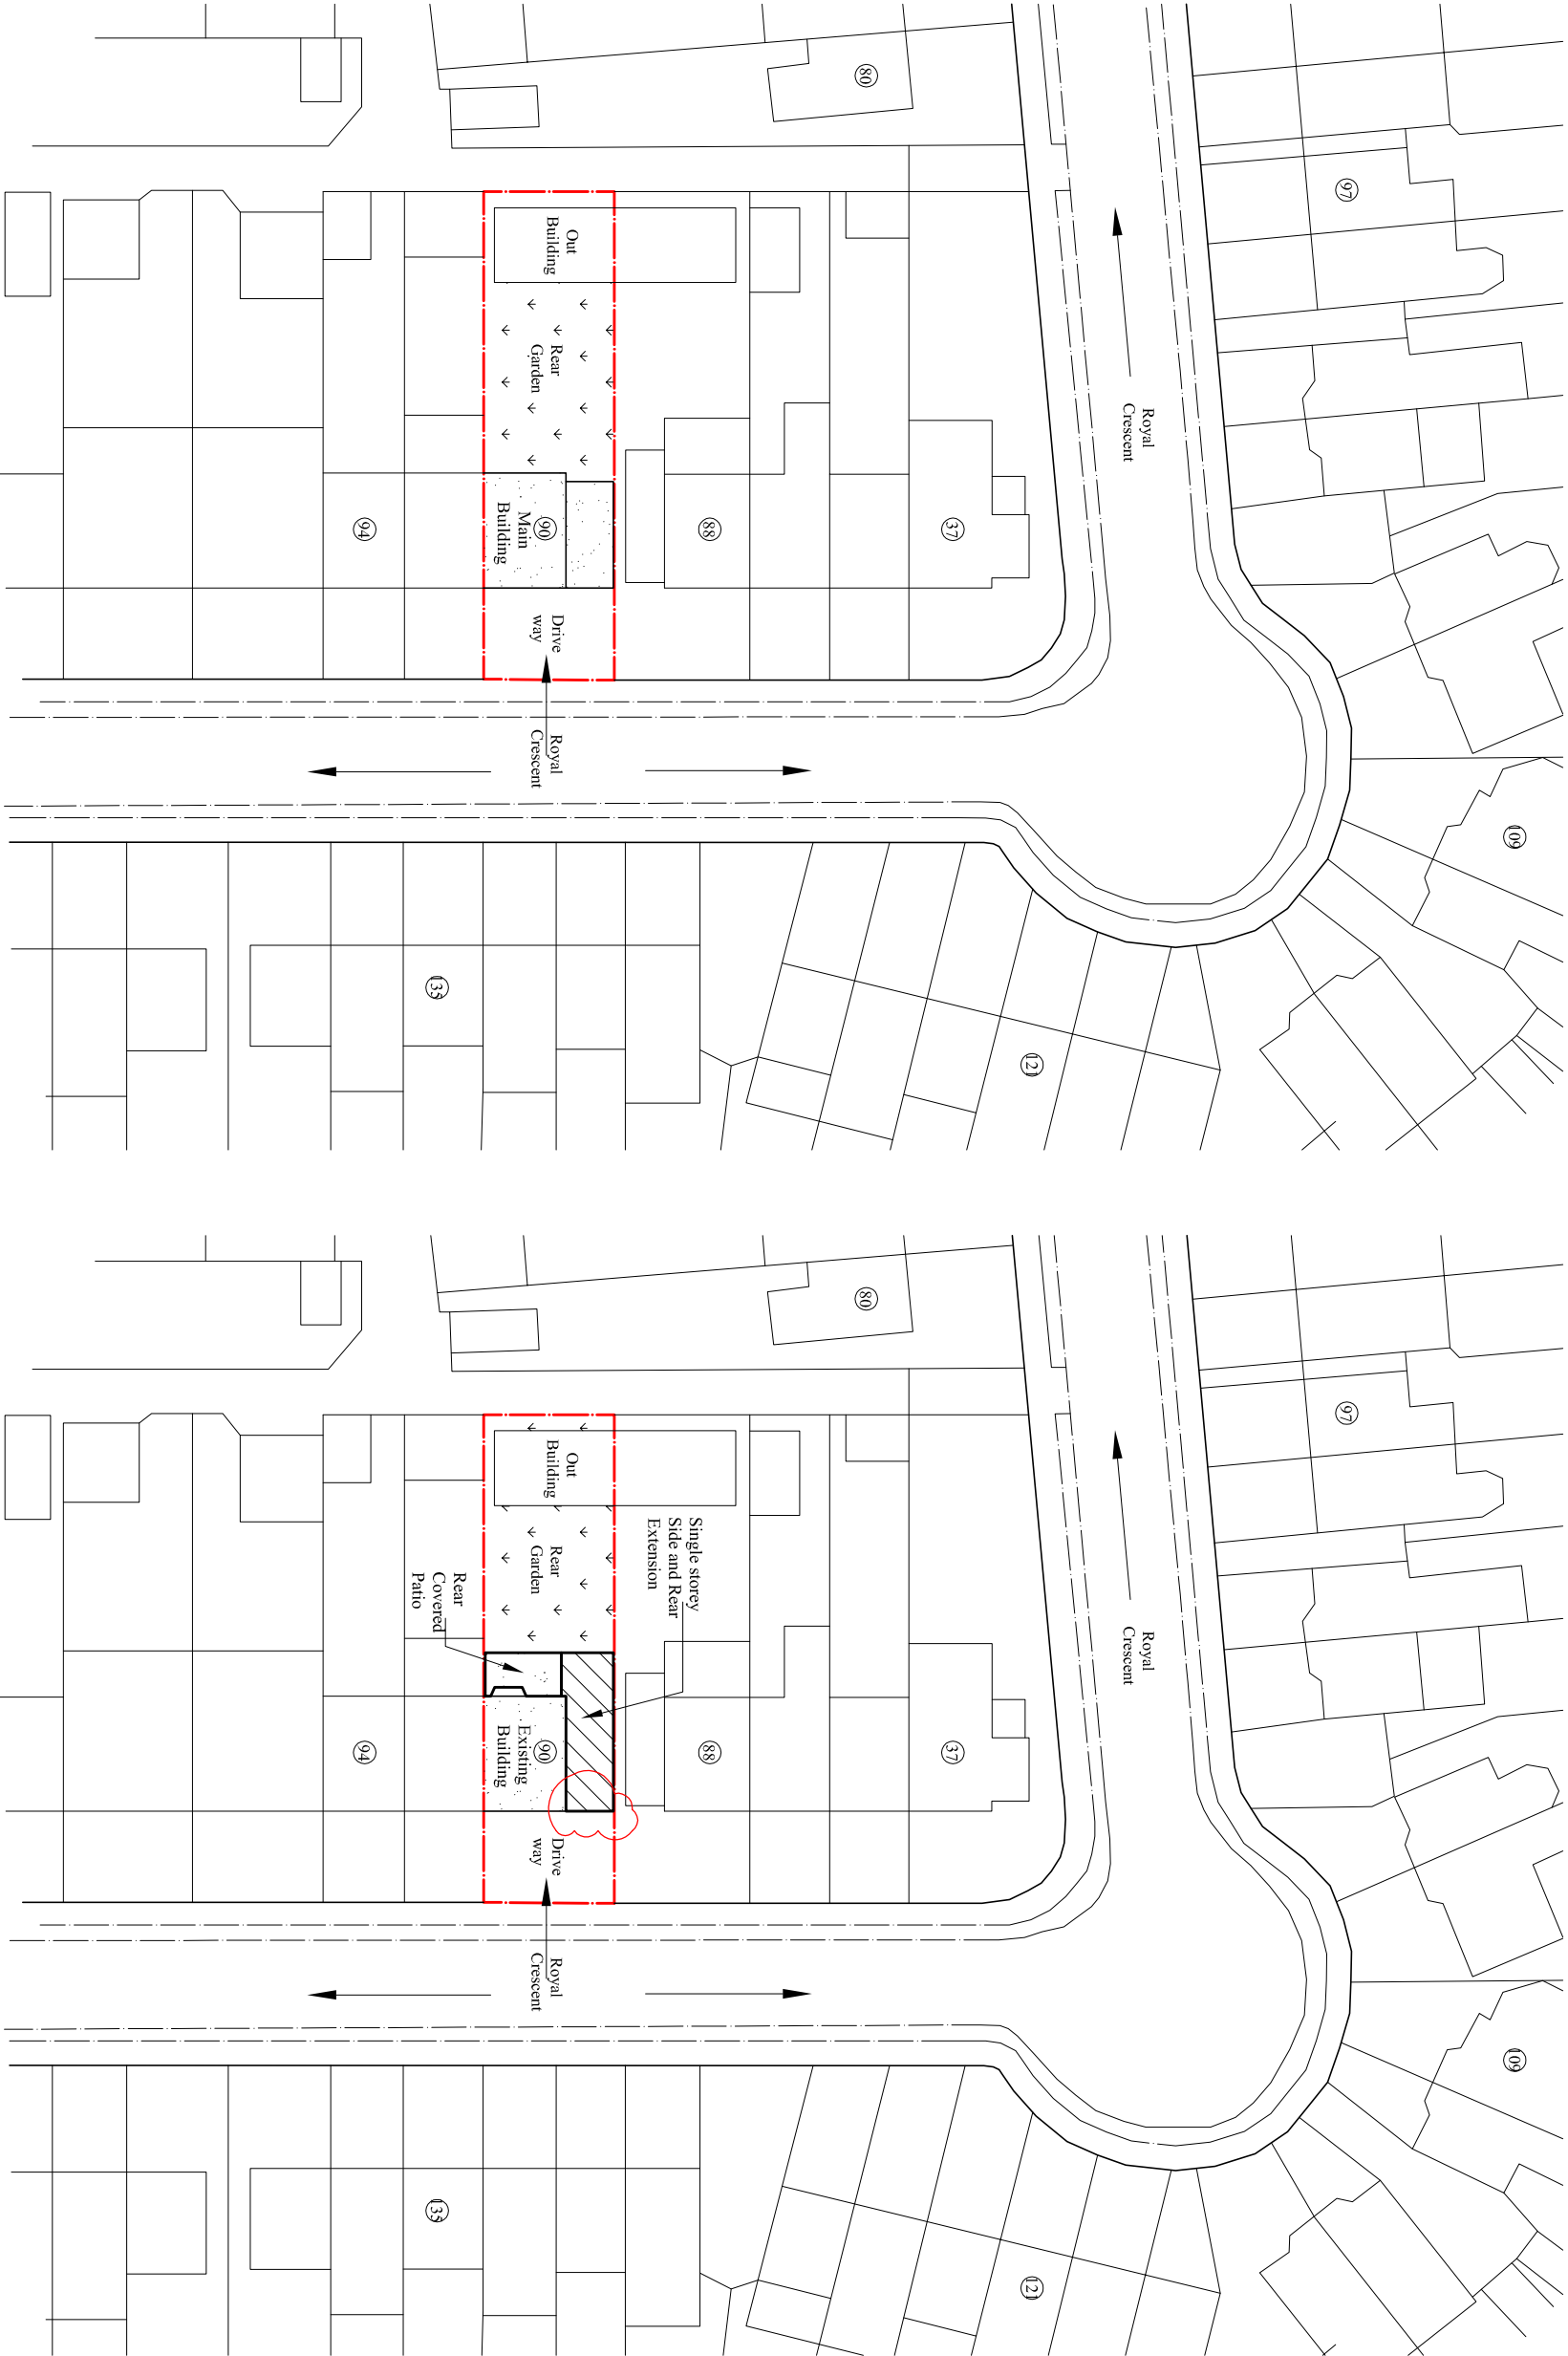

**Existing Block Plan**

Scale:1:500

○ = Trees

**Proposed Block Plan**

Scale:1:500

○ = Trees