





FRONT ELEVATION (proposed)



REAR ELEVATION (proposed)

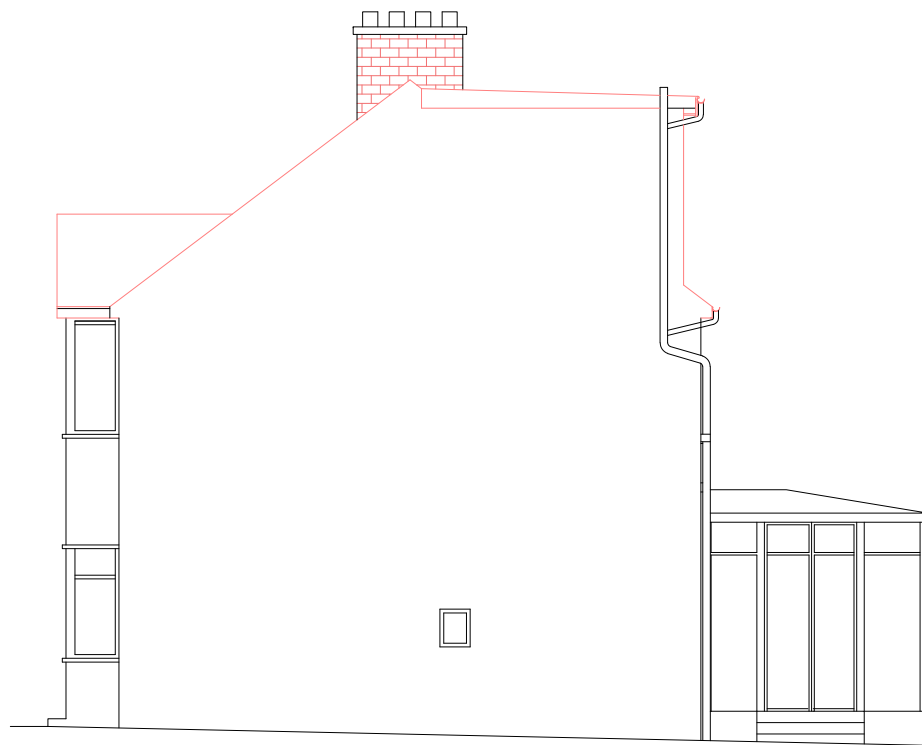

SOUTH ELEVATION (proposed)

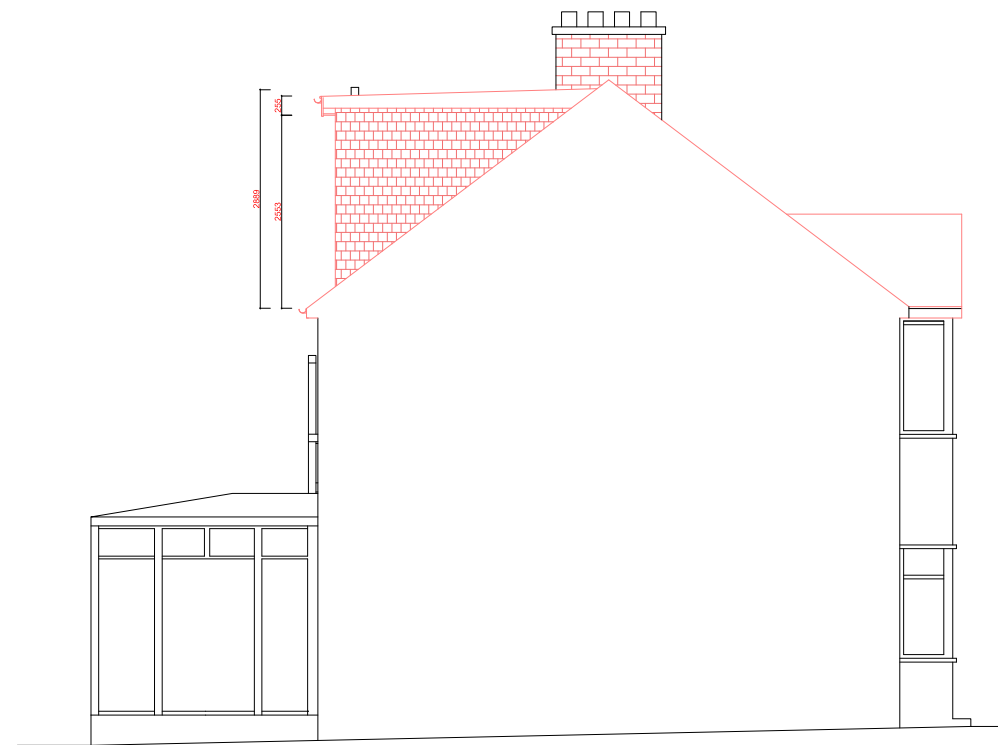

NORTH ELEVATION (proposed)



Pardis Design & Construction 22 Oakfield Gdns, Greenford Middlesex UB6 8SD Tel: 07956990081 email: pardis@aol.com		
Address: 5 LANCASTER ROAD UXBRIDGE UB8 1AW		
Drawing: PROPOSED ELEVATIONS		
Date: 09/10/2026	Scale: 1:100 A3	
JOB No. 29	Drawing No. LAN.P.14	Rev.A