

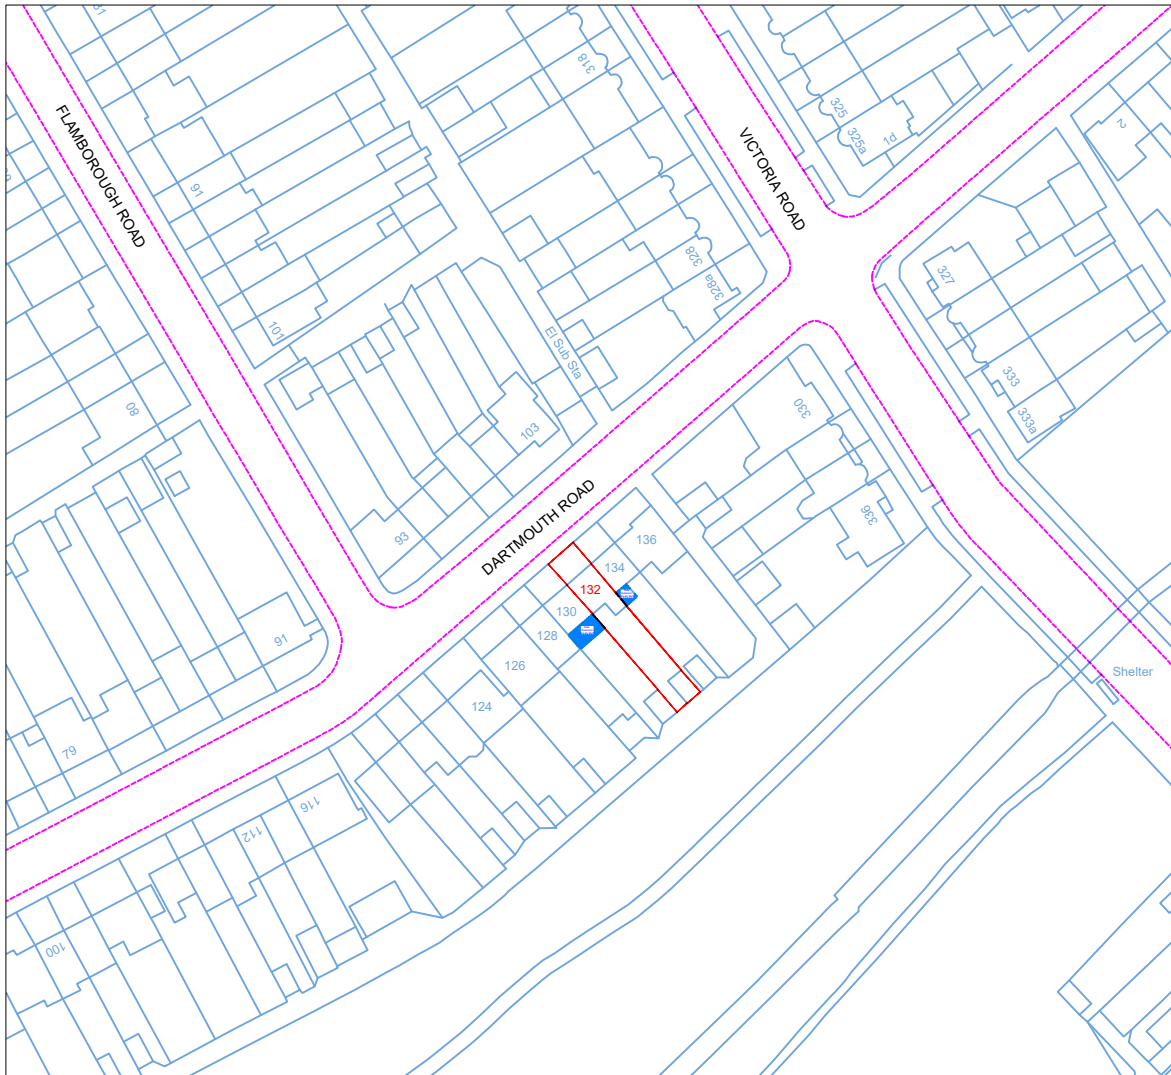


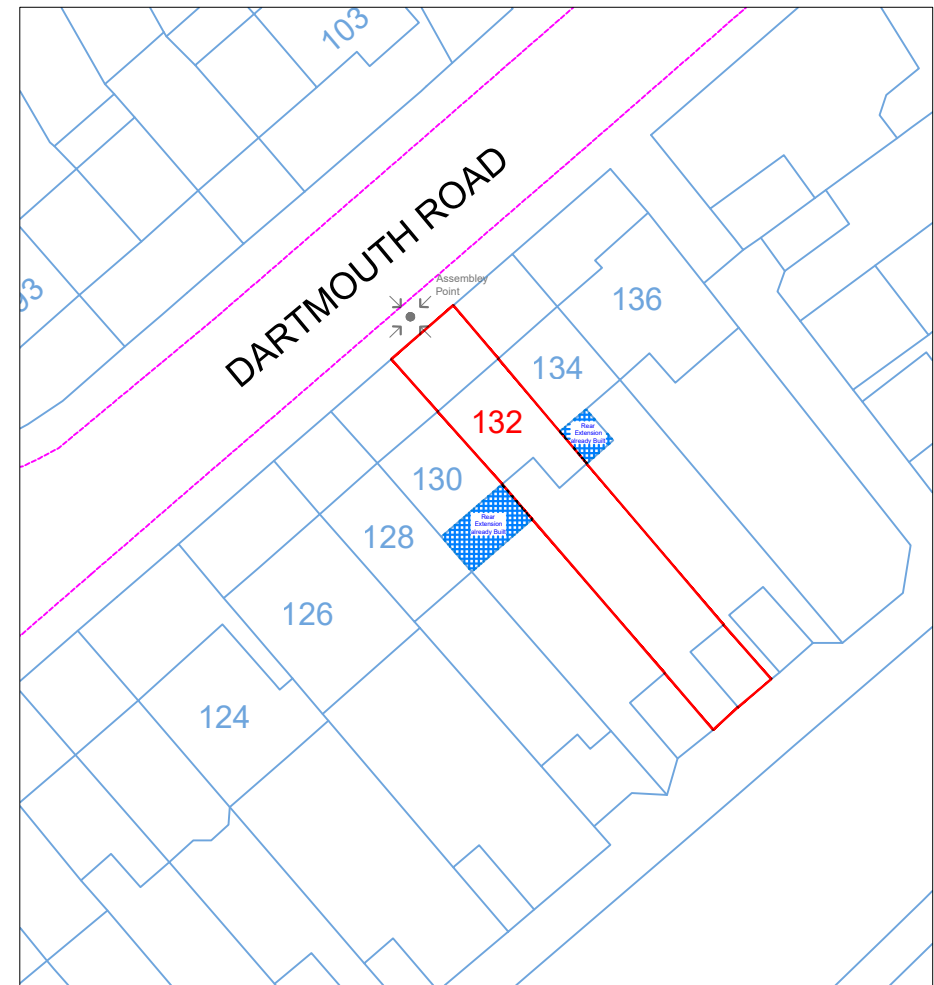

Location Plan

Scale: 1:1250

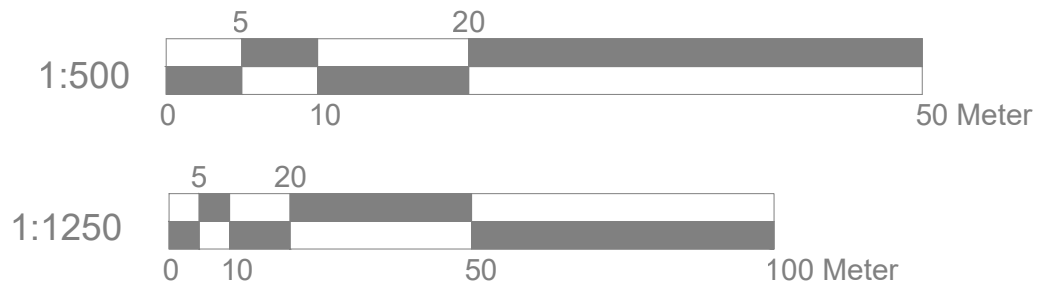

Block Plan

Scale: 1:500



Site Address

132 Dartmouth Road
Ruislip
HA4 0DG

Scale: 1:500/1250@A4


Date: AUG 26
NN-01-Location-6.0m

Drawn By: RP

Revision Date:

e:mail - nisarg@hotmail.com
(M) +44 (0) 7951491310



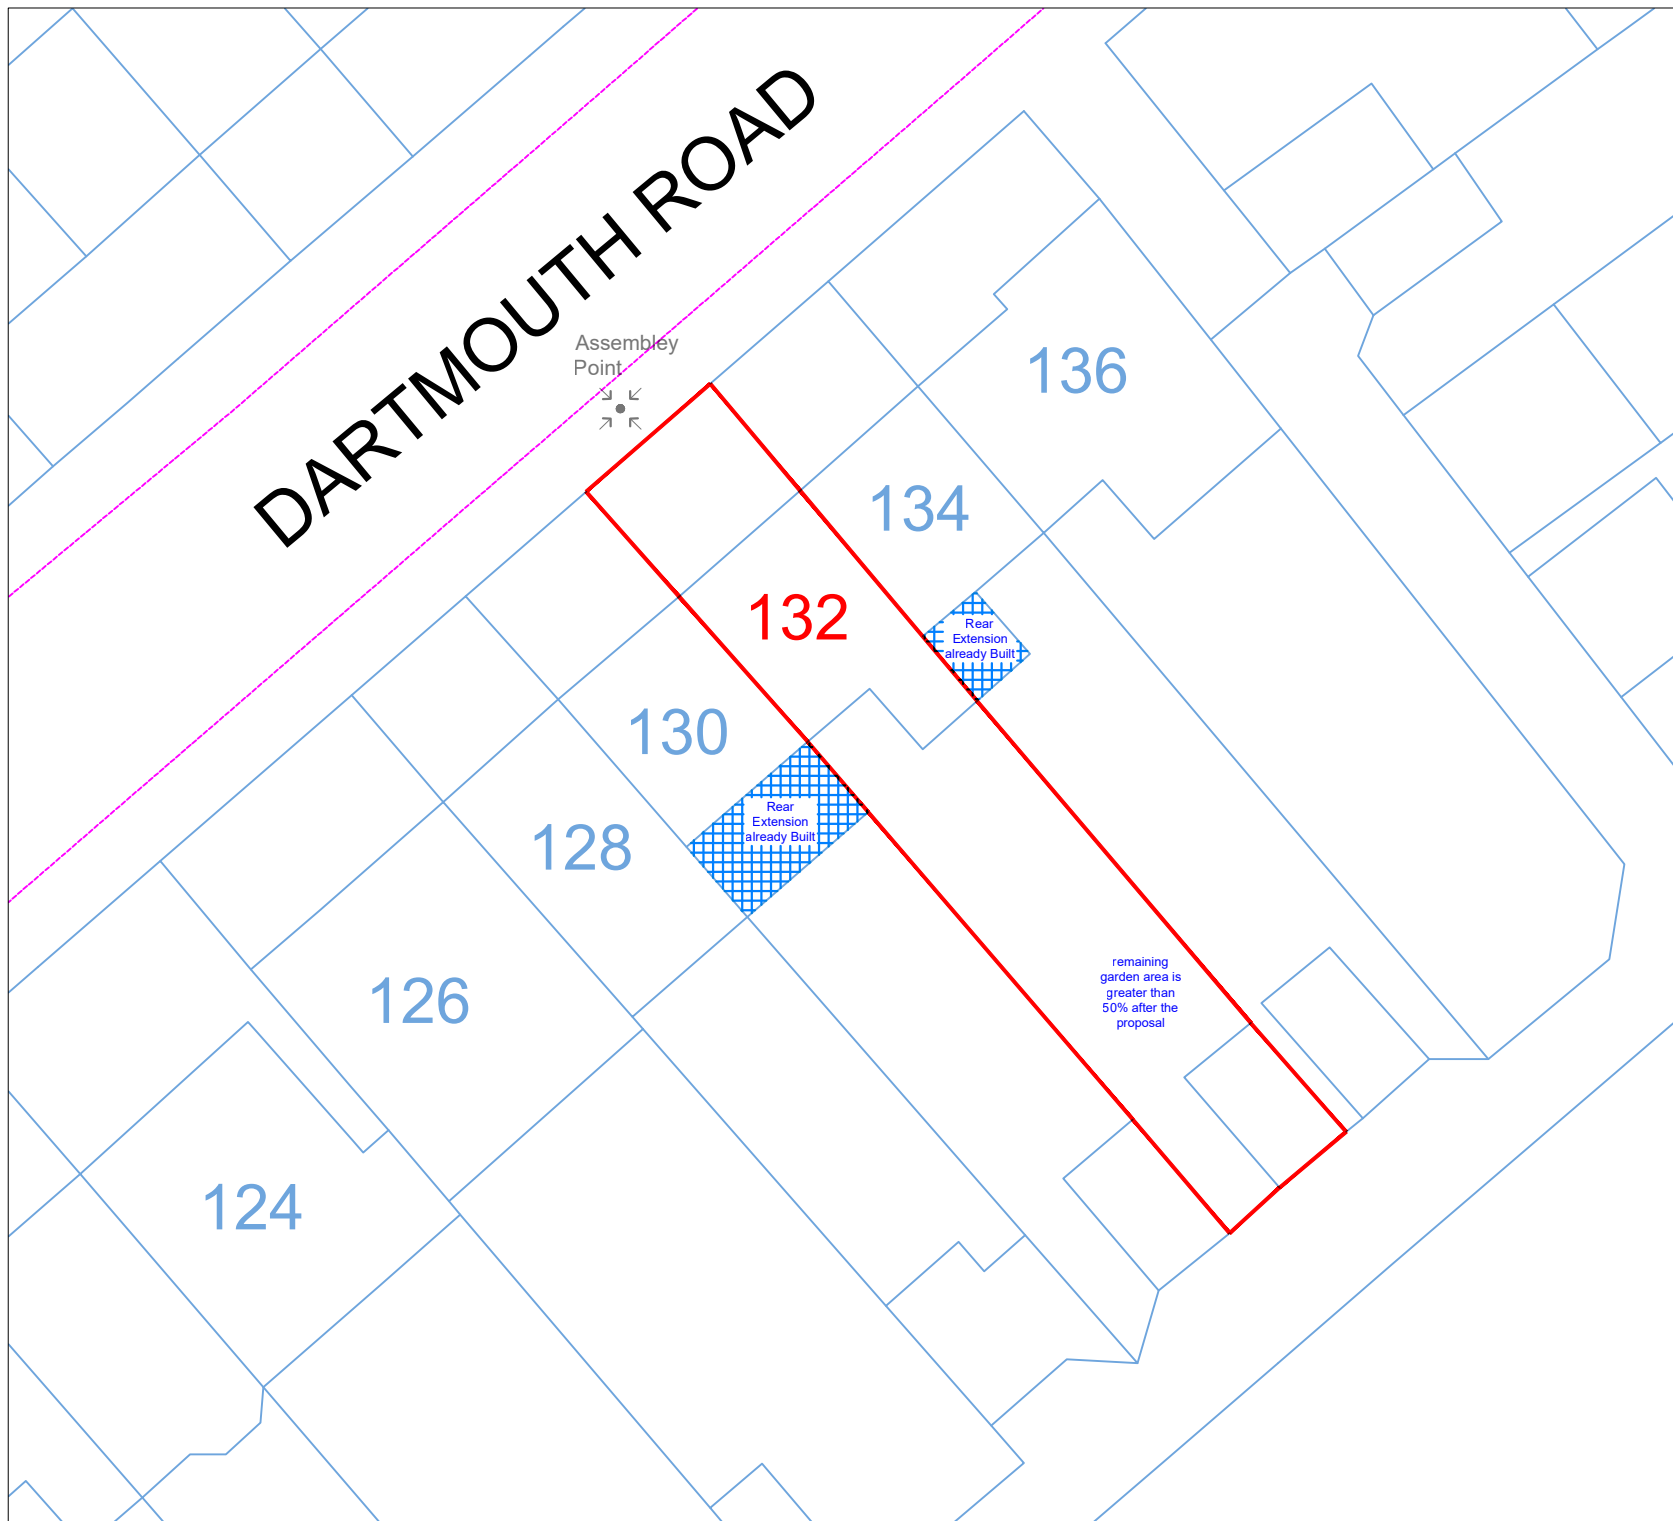

Assembly
Point



136

134

132

130

128

126

124


Rear Extension already Built

Rear
Extension
Already Built

remaining
garden area is
greater than
50% after the
proposal



1:250

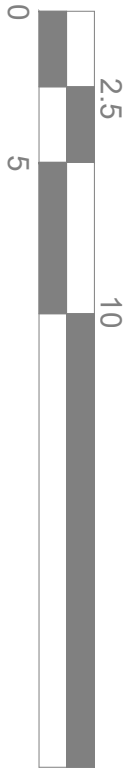

25 Meter

Site Plan

Scale: 1:250

Scale:1:250@A4

Date: AUG 26

Drawing No.:
NN-01-Site-6.0m

Drawn By: RP

Site Address

132 Dartmouth Road
Ruislip
HA4 0DG

Revision Date:

e:mail - nisarg@hotmail.com
(M) +44 (0) 7951491310

