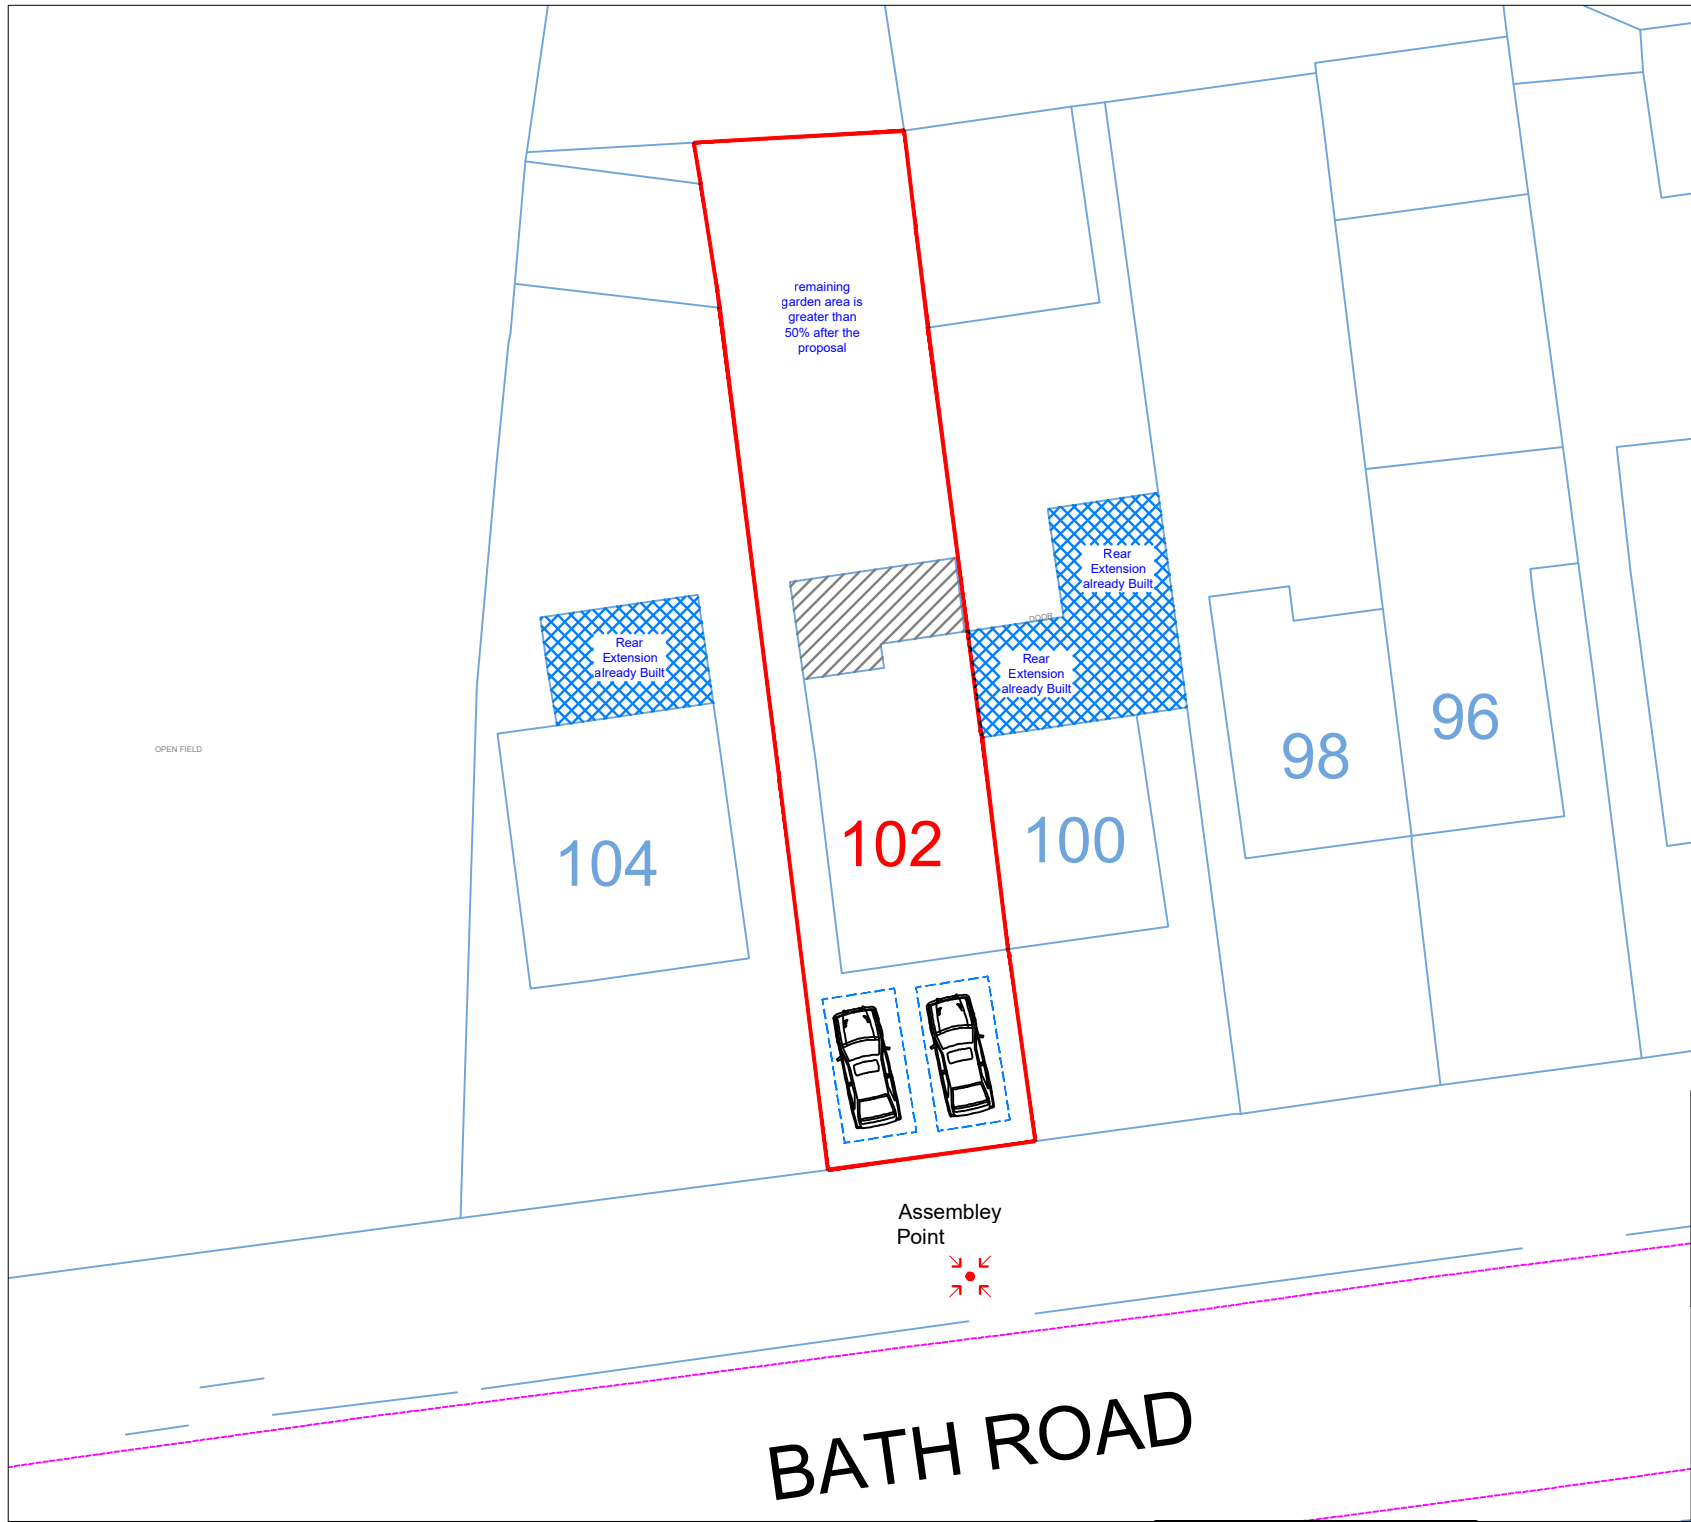


Site Plan
Scale: 1:250

Scale: 1:250@A4
Date: MAY 26
Drawing No.: DK-02-6.0m-Site
Drawn By: RP
Revision Date:
e.mail - nisarg@hotmail.com (M) +44 (0) 7951491310

Site Address

102 Bath Road
Hayes
UB3 5AL


Art @ Rooshika