


VISUAL SCALE 1:50 @ A3

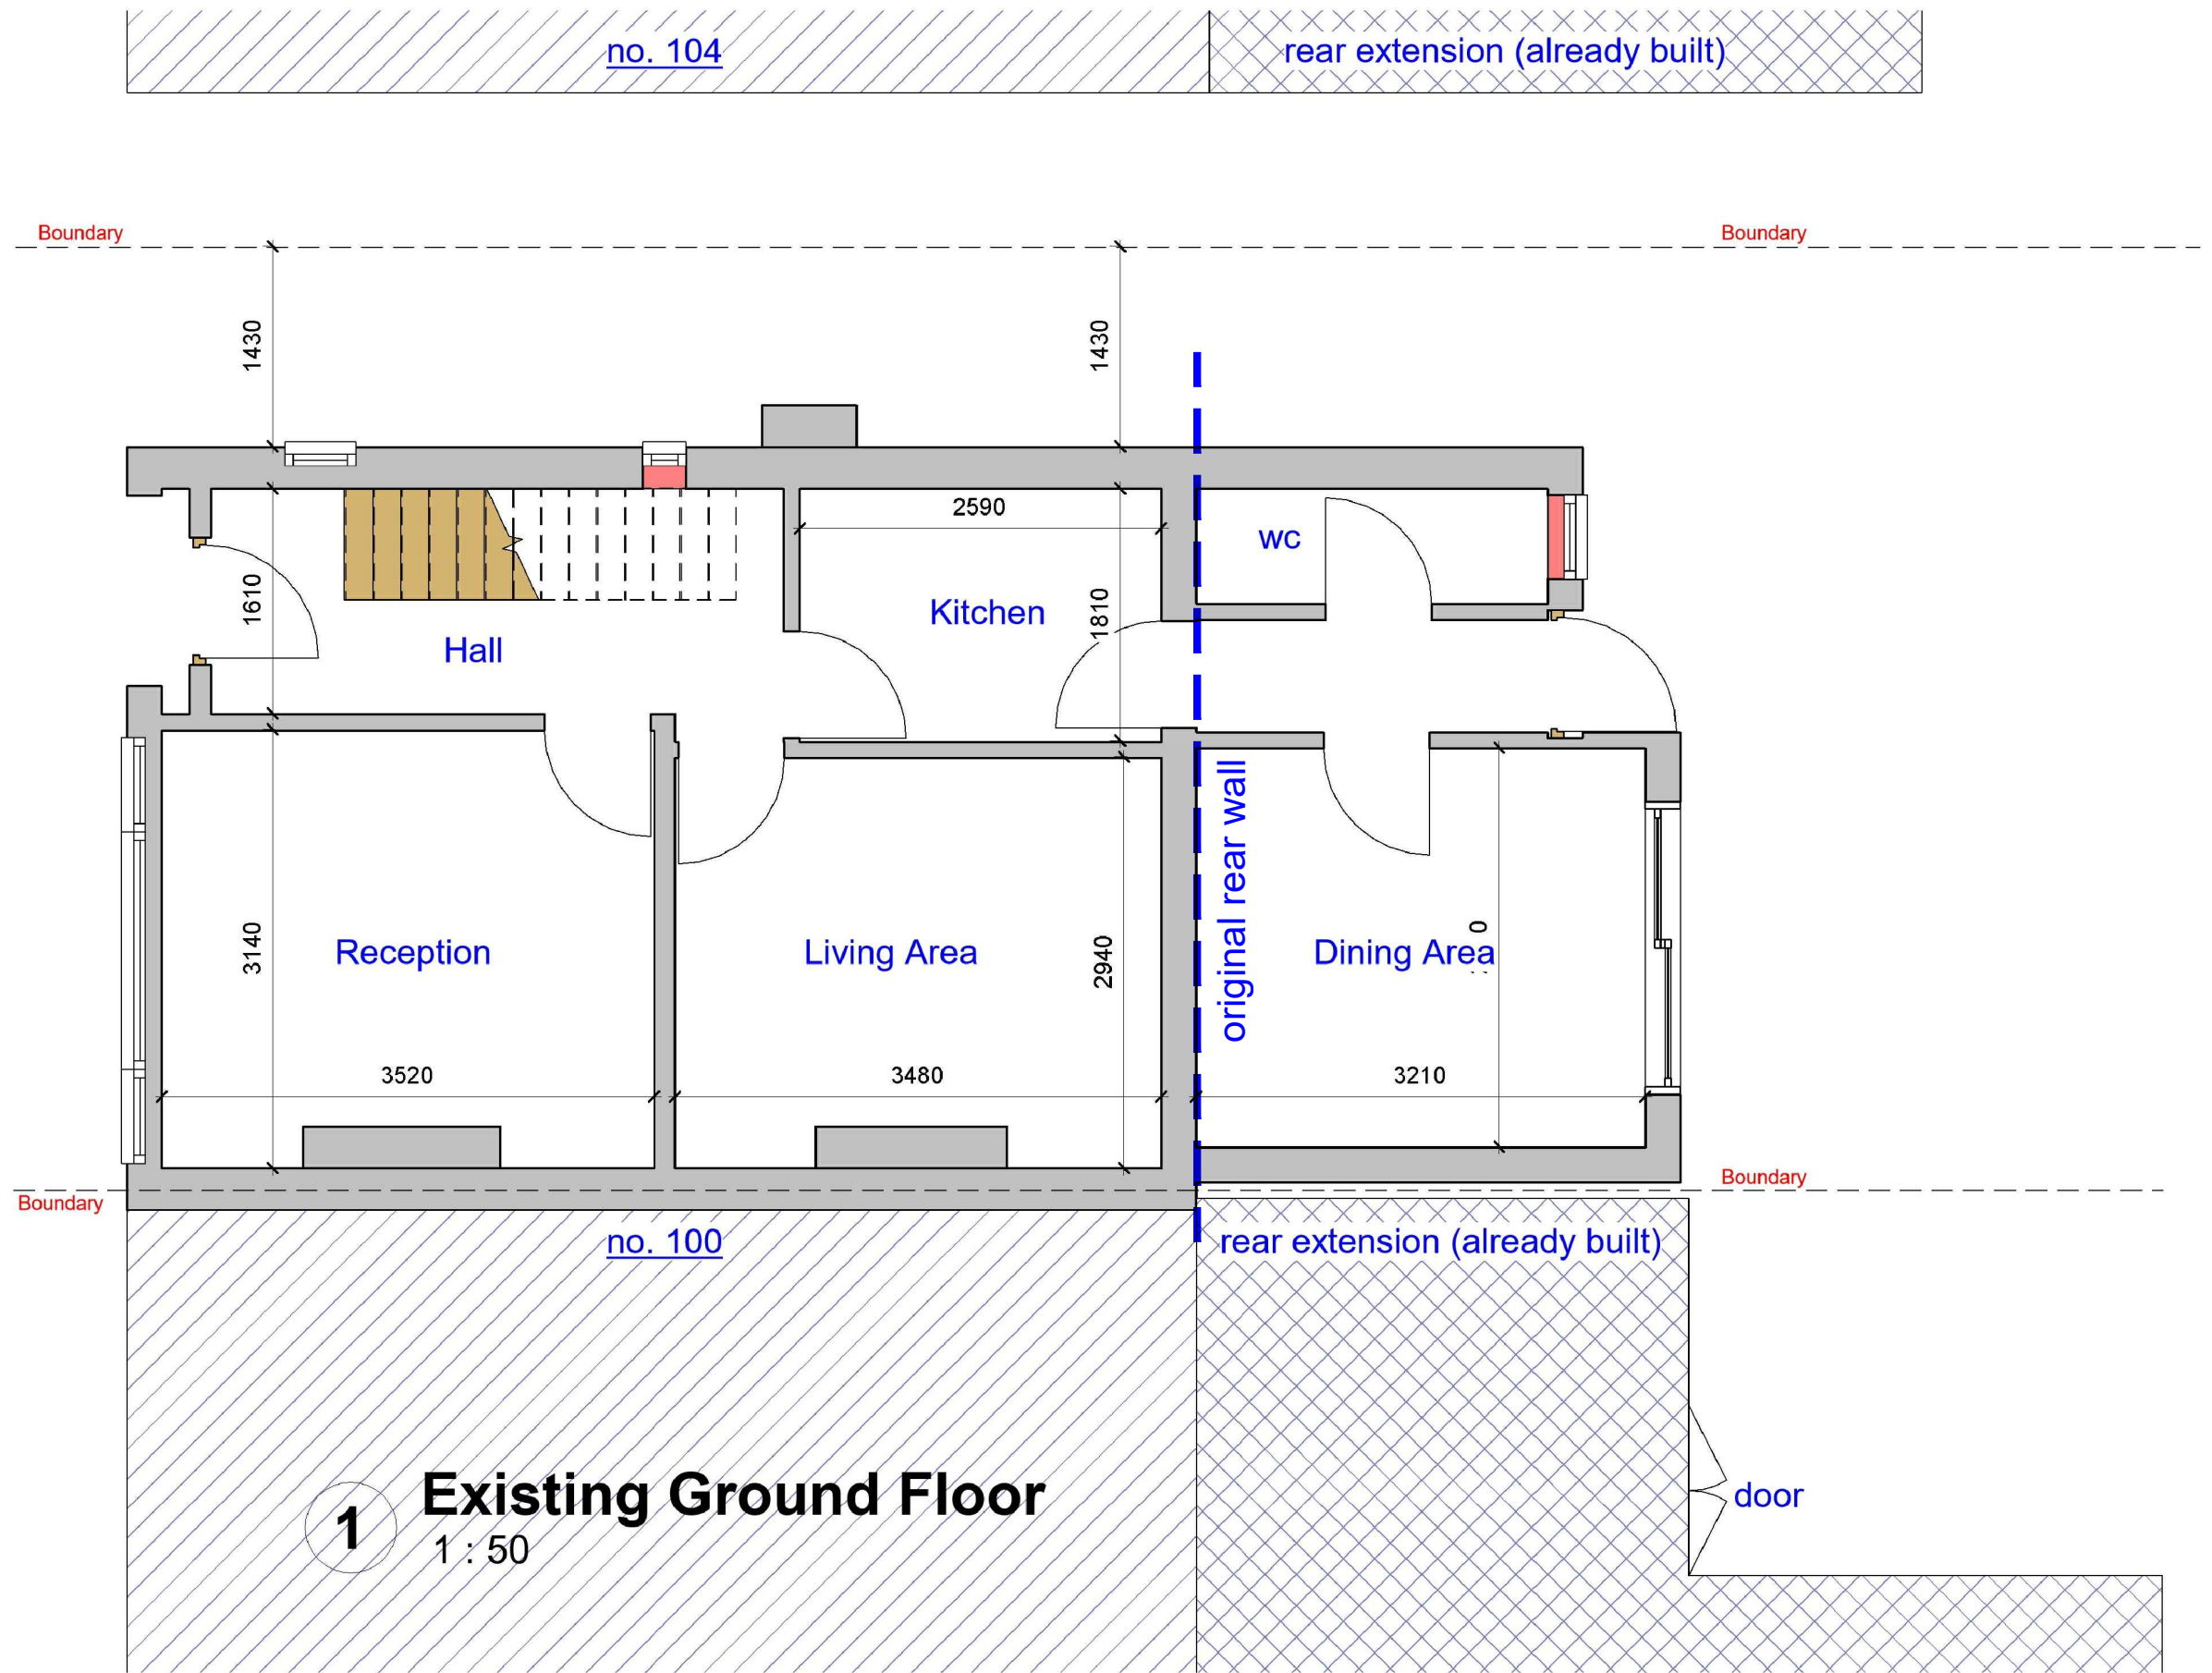

GENERAL NOTES:

- DO NOT SCALE FROM THE DRAWINGS
- ALL DIMENSIONS ARE IN MILLIMETER.
- VERIFY ALL DIMENSIONS AND CONDITIONS BEFORE BUILDING OR STARTING CONSTRUCTION.
- NOTIFY THE DESIGNER IMMEDIATELY OF ANY DISCREPANCY OR VARIATION.
- ALL WORK TO COMPLY WITH CURRENT BUILDING REGULATIONS AND CODES OF PRACTICE.



Art @ Rooshika
NISARG@HOTMAIL.COM

+44 - 7951491310

PROJECT

102 Bath Road Hayes UB3 5AL

SHEET

Existing Ground Floor Plan

CLIENT

Ms Dhani Kunti

Date

Issue Date

Drawn by

Author

Checked by

Checker

Project number


Project Number

DRWAING NUMBER


A101

Scale (@ A3)


REV

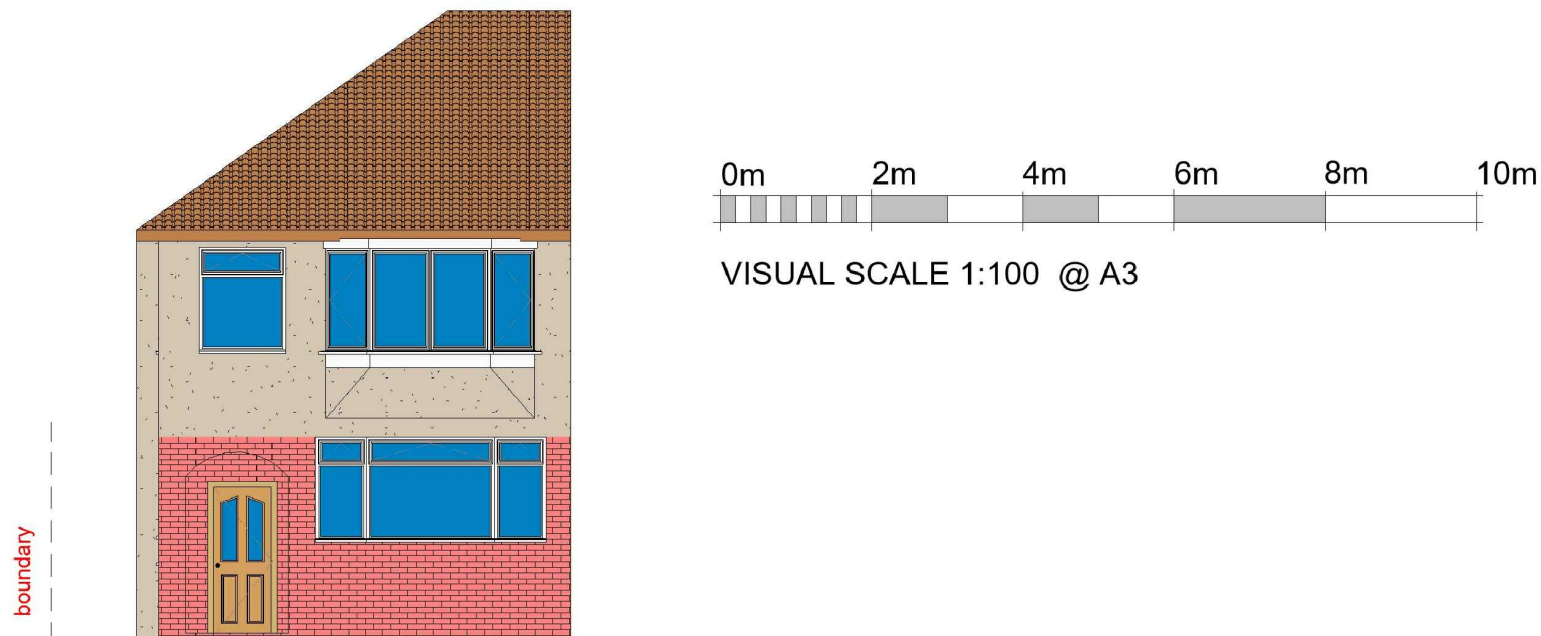

1 Existing Front_Elevation
1 : 100

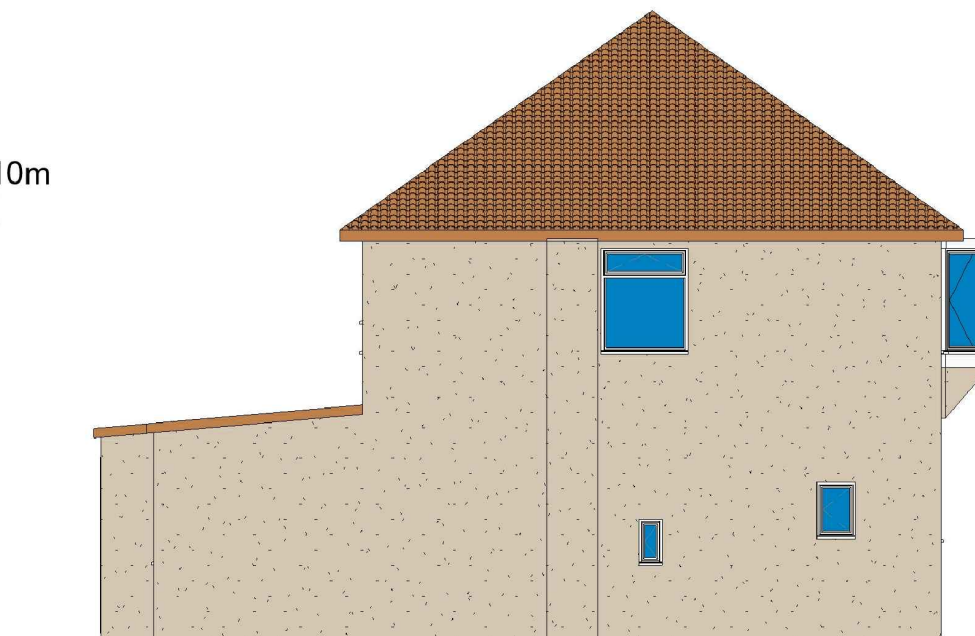

2 Existing Side 01_Elevation
1 : 100

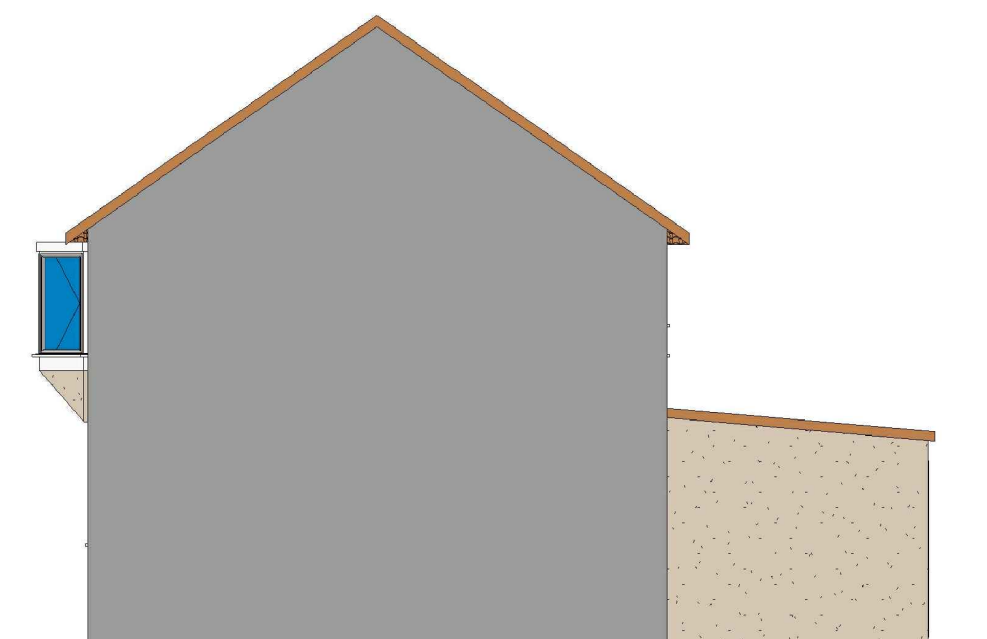

4 Existing Side 02_Elevation
1 : 100



3 Existing Rear_Elevation
1 : 100

GENERAL NOTES:

- DO NOT SCALE FROM THE DRAWINGS
- ALL DIMENSIONS ARE IN MILLIMETER.
- VERIFY ALL DIMENSIONS AND CONDITIONS BEFORE BUILDING OR STARTING CONSTRUCTION.
- NOTIFY THE DESIGNER IMMEDIATELY OF ANY DISCREPANCY OR VARIATION.
- ALL WORK TO COMPLY WITH CURRENT BUILDING REGULATIONS AND CODES OF PRACTICE.



NISARG@HOTMAIL.COM

+44 - 7951491310

PROJECT	102 Bath Road Hayes UB3 5AL			CLIENT	Ms Dhani Kunti		
SHEET	Existing Elevations			Date	Project number	Scale (@ A3)	
				Issue Date	Project Number		
				Drawn by	DRWAING NUMBER		
				Author	A102	REV	
				Checked by			
				Checker			

FD 30

Fire check doors 30 min fire resistance with smoke seal and self closing

HD

Heat Detector comply with BS 5466 2:2016

Smoke alarm/detector to comply with BS EN14604

EL

Emergency lights To be installed in Accordance with BS5266: 2016



Fire Alarm System comply with BS 5839:Part 1:2017



Fire Exit Sign Comply with BS 5499

CM

Carbon Monoxide Detector



Extract Vent

rear extension (already built)



Assembly Point




Foam 6 litre foam spray



Call Point



VISUAL SCALE 1:50 @ A3

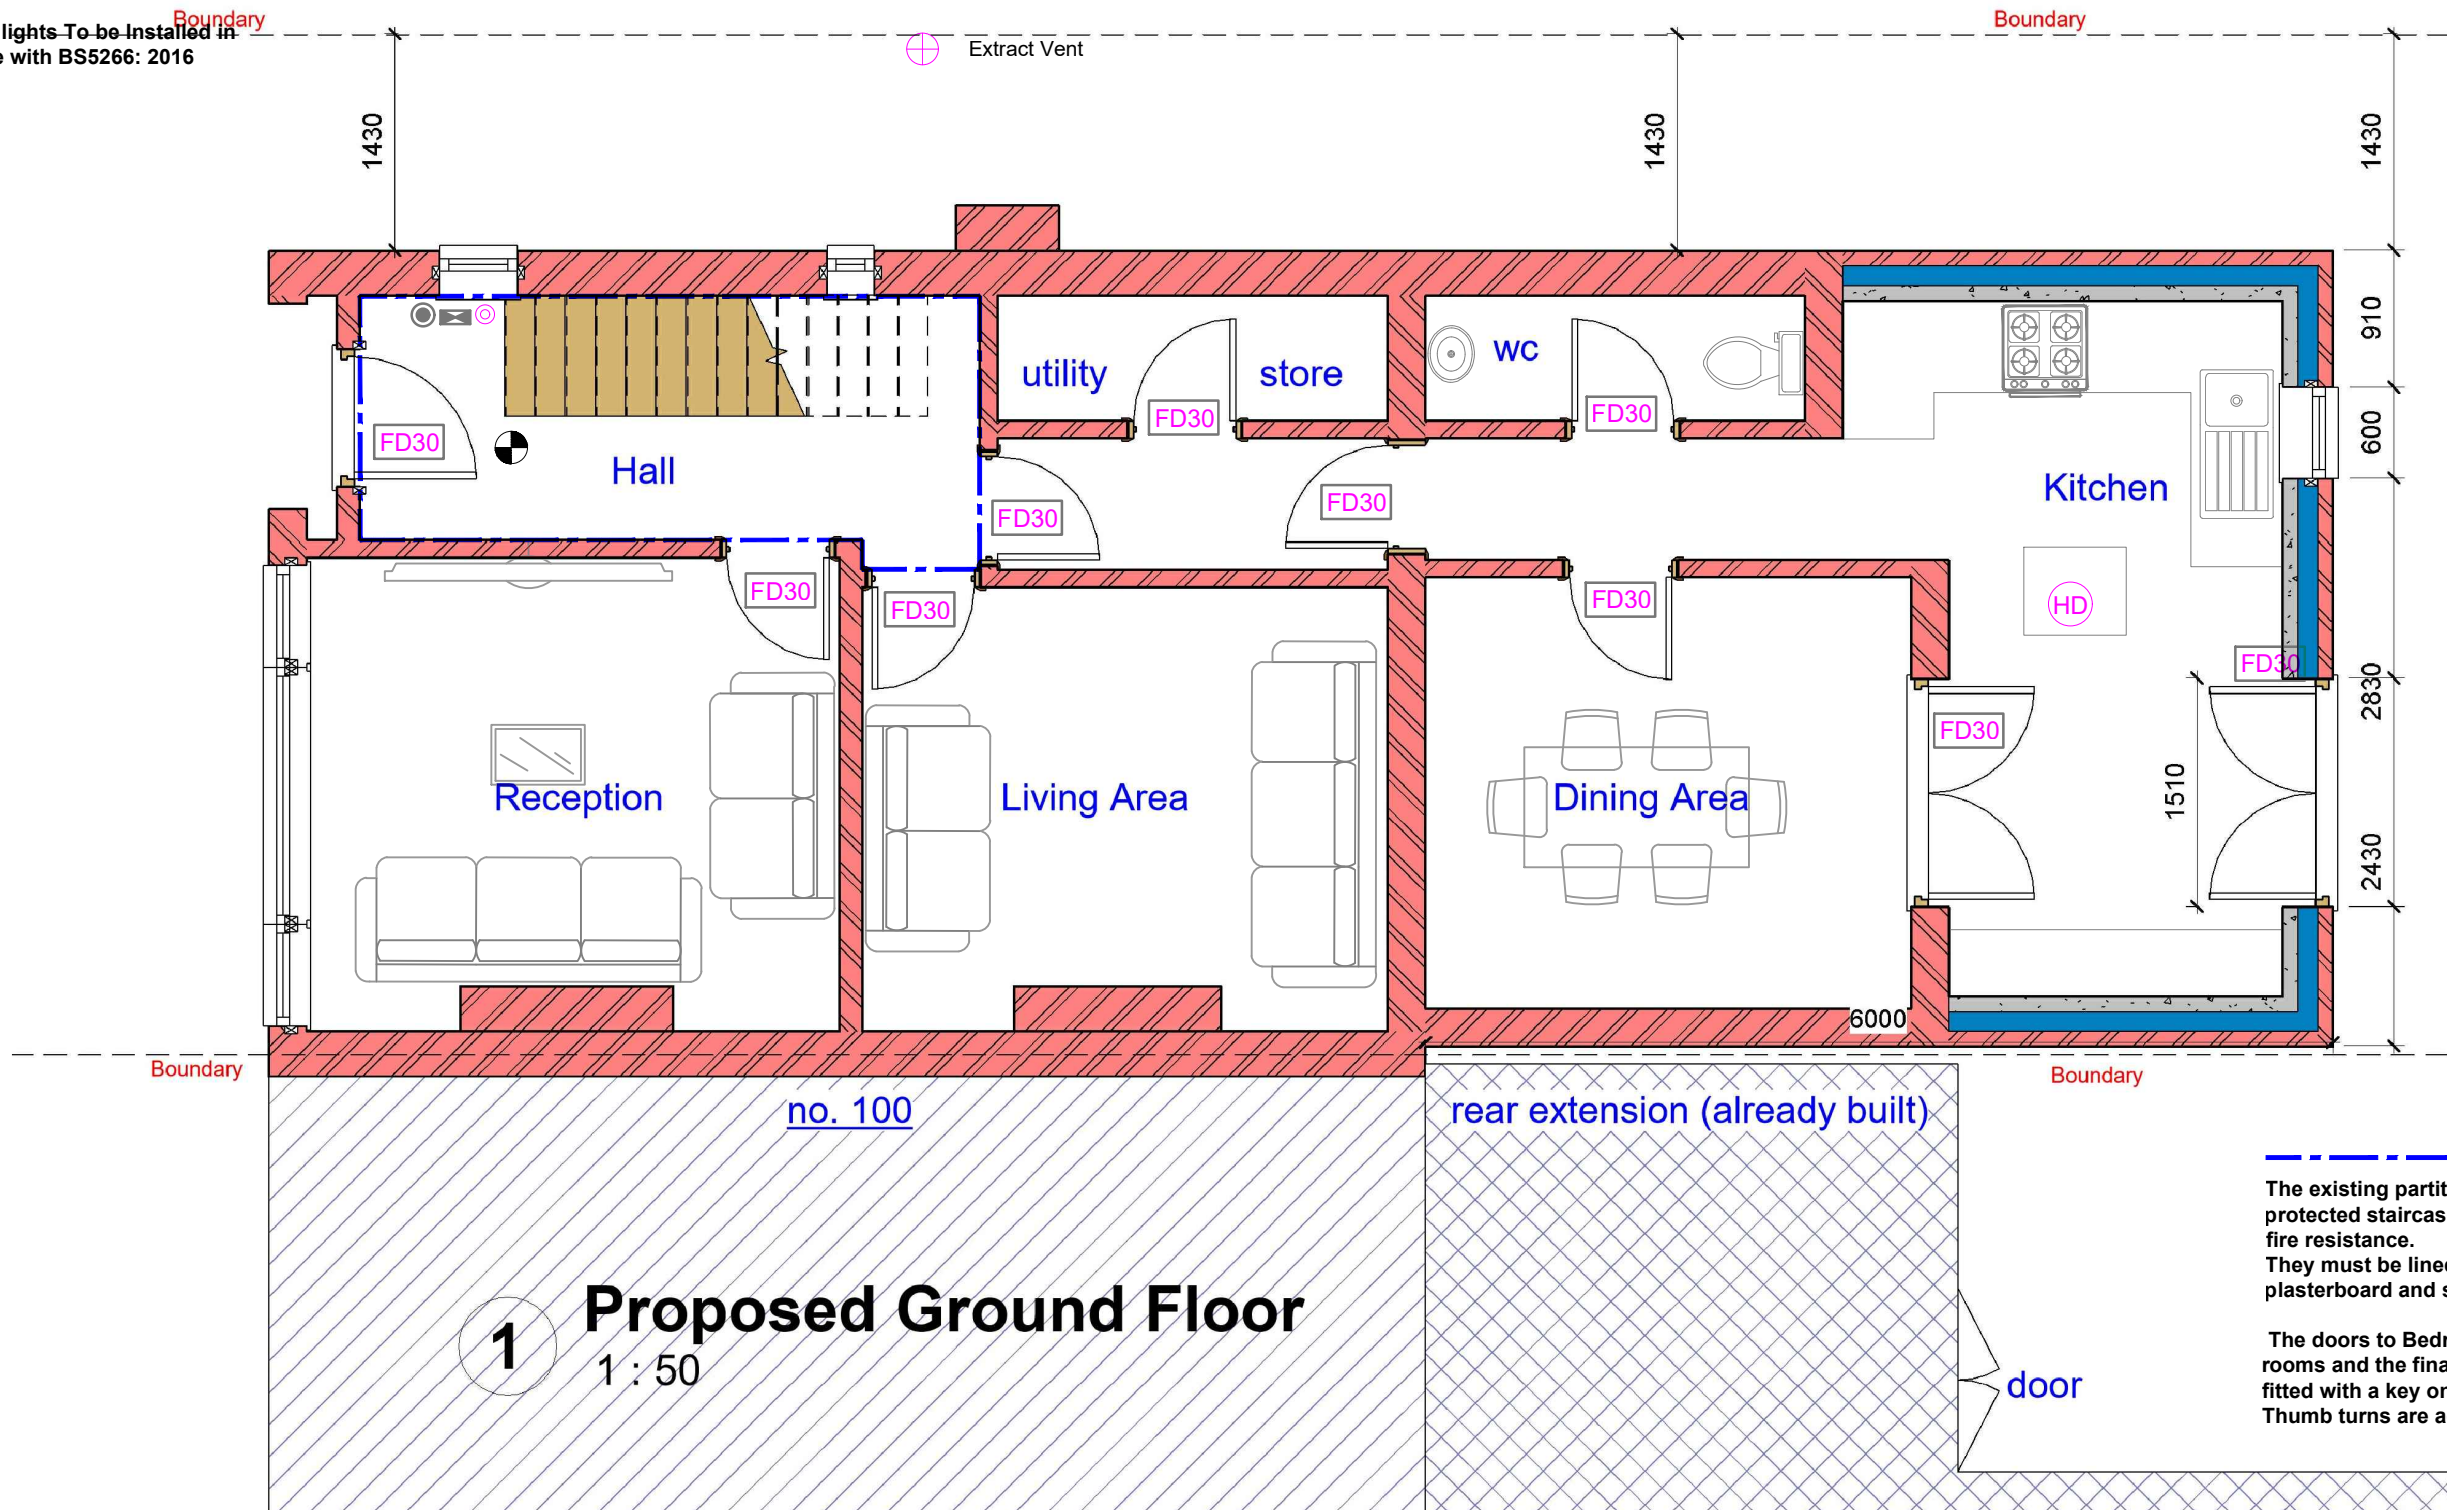

1 Proposed Ground Floor

1 : 50

The existing partitions forming the protected staircase must provide half-hour fire resistance. They must be lined with 12.5mm plasterboard and skim

The doors to Bedrooms and any habitable rooms and the final exit door must not be fitted with a key on the inside. Thumb turns are acceptable

GENERAL NOTES:

- DO NOT SCALE FROM THE DRAWINGS
- ALL DIMENSIONS ARE IN MILLIMETER.
- VERIFY ALL DIMENSIONS AND CONDITIONS BEFORE BUILDING OR STARTING CONSTRUCTION.
- NOTIFY THE DESIGNER IMMEDIATELY OF ANY DISCREPANCY OR VARIATION.
- ALL WORK TO COMPLY WITH CURRENT BUILDING REGULATIONS AND CODES OF PRACTICE.



Art @ Rooshika

NISARG@HOTMAIL.COM

+44 - 7951491310

PROJECT

102 Bath Road Hayes UB3 5AL

SHEET

Proposed Ground Floor Plan

CLIENT

Ms Dhani Kunti

Date

Issue Date

Drawn by

Author

Checked by

Checker

Project number


Project Number

DRWAING NUMBER

A103


Scale (@ A3)

REV

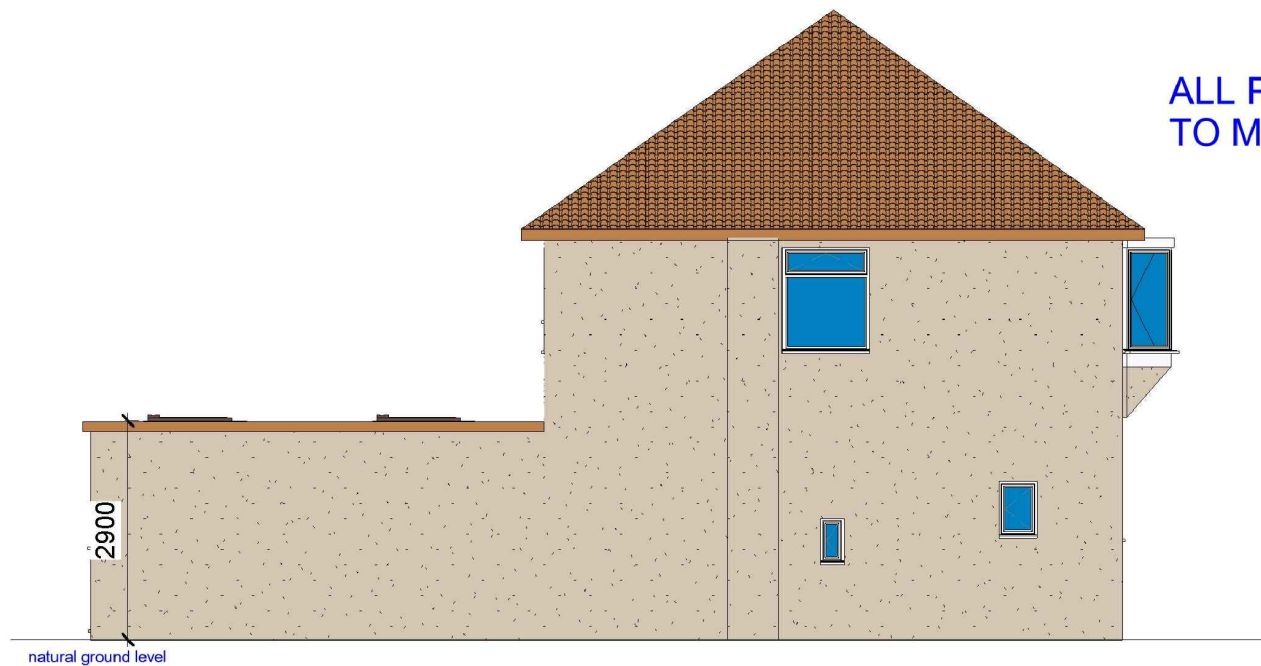


ALL PROPOSED MATERIALS/FINISHED
TO MATCH WITH EXISTING.

1 Proposed Side 01_Elevation
1 : 100

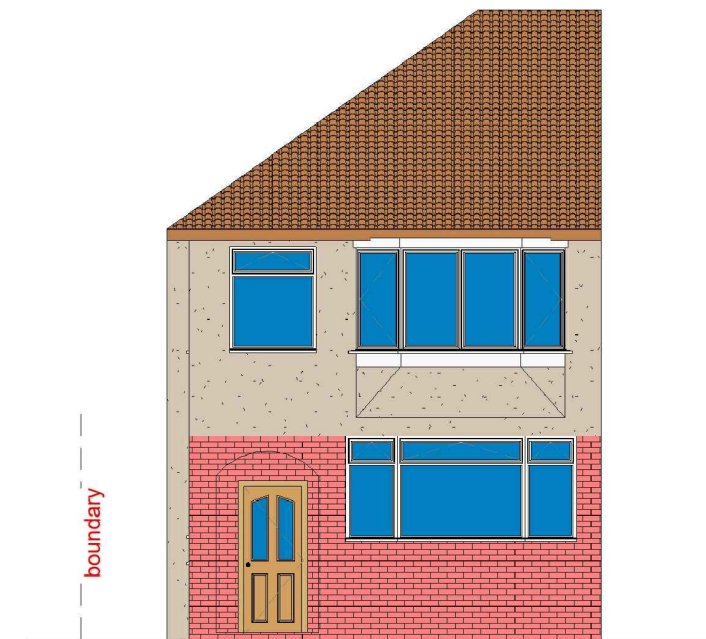


2 Proposed Front_Elevation
1 : 100

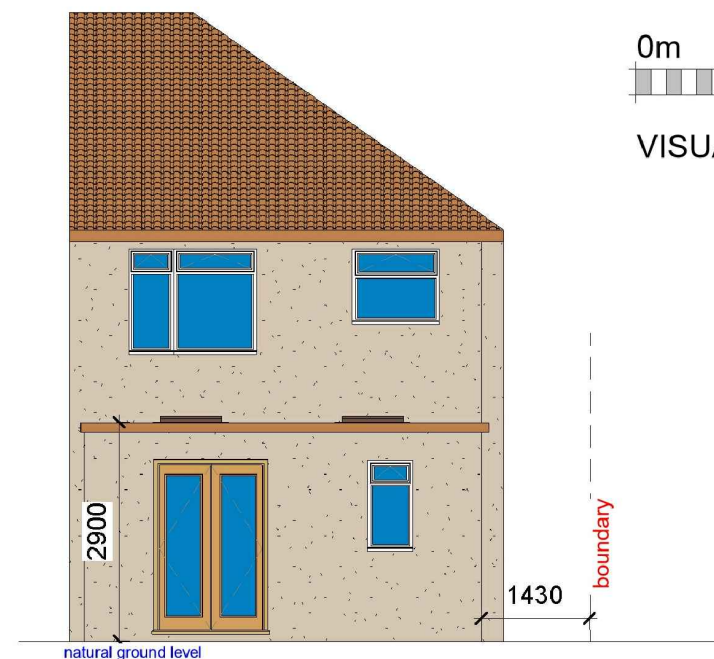

0m 2m 4m 6m 8m 10m
VISUAL SCALE 1:100 @ A3

3 Proposed Rear_Elevation
1 : 100

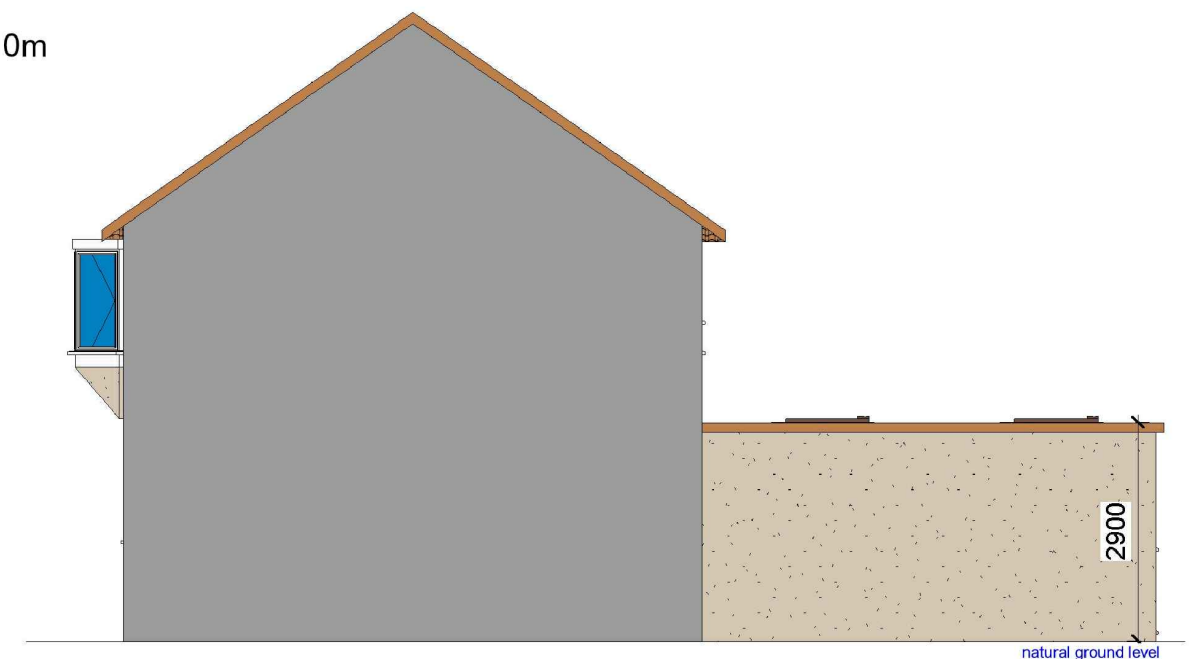

4 Proposed Side 02_Elevation
1 : 100

GENERAL NOTES:

- DO NOT SCALE FROM THE DRAWINGS
- ALL DIMENSIONS ARE IN MILLIMETER.
- VERIFY ALL DIMENSIONS AND CONDITIONS BEFORE BUILDING OR STARTING CONSTRUCTION.
- NOTIFY THE DESIGNER IMMEDIATELY OF ANY DISCREPANCY OR VARIATION.
- ALL WORK TO COMPLY WITH CURRENT BUILDING REGULATIONS AND CODES OF PRACTICE.



Art @ Rooshika

NISARG@HOTMAIL.COM

+44 - 7951491310

PROJECT

102 Bath Road Hayes UB3 5AL

SHEET

Proposed Elevations

CLIENT

Ms Dhani Kunti

Date

Issue Date

Drawn by

Author

Checked by

Checker

Project number



Project Number

DRWAING NUMBER


A104

Scale (@ A3)

REV

 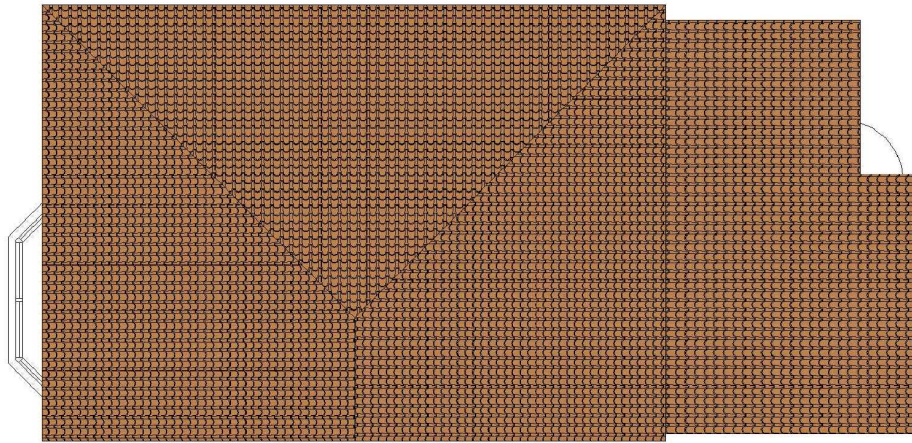

VISUAL SCALE 1:100 @ A3

 


VISUAL SCALE 1:50 @ A3

1

Existing Roof

1 : 100

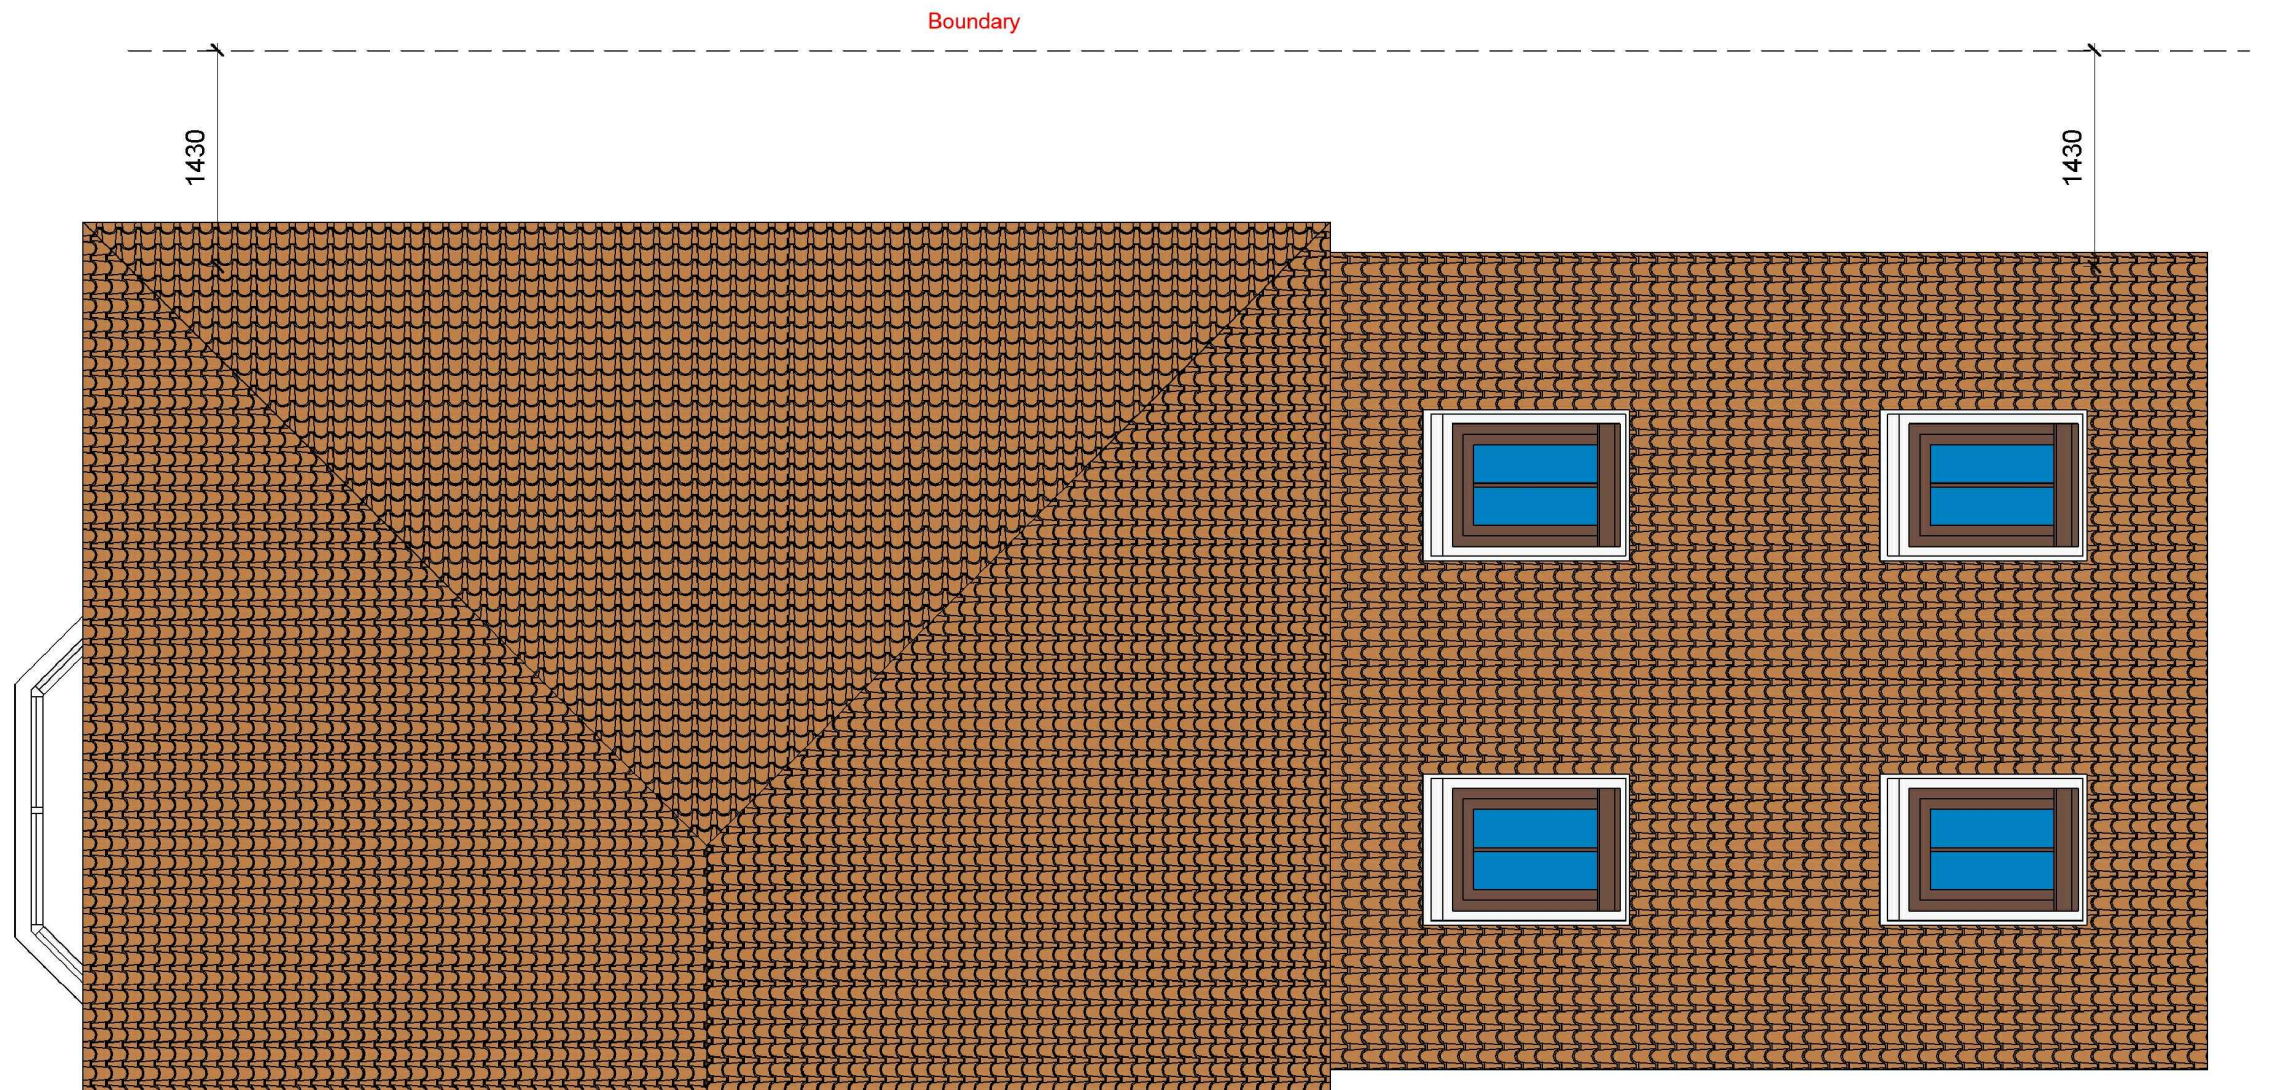

2

Proposed Roof

1 : 50

GENERAL NOTES:

1. DO NOT SCALE FROM THE DRAWINGS
2. ALL DIMENSIONS ARE IN MILLIMETER.
3. VERIFY ALL DIMENSIONS AND CONDITIONS BEFORE BUILDING OR STARTING CONSTRUCTION.
4. NOTIFY THE DESIGNER IMMEDIATELY OF ANY DISCREPANCY OR VARIATION.
5. ALL WORK TO COMPLY WITH CURRENT BUILDING REGULATIONS AND CODES OF PRACTICE.



Art @ Rooshika

NISARG@HOTMAIL.COM

+44 - 7951491310

PROJECT

102 Bath Road Hayes UB3 5AL

SHEET

Existing & Proposed Roof Plan

CLIENT

Ms Dhani Kunti

Date

Issue Date

Drawn by

Author

Checked by
Checker

Project number


Project Number

DRWAING NUMBER


A105

Scale (@ A3)

REV

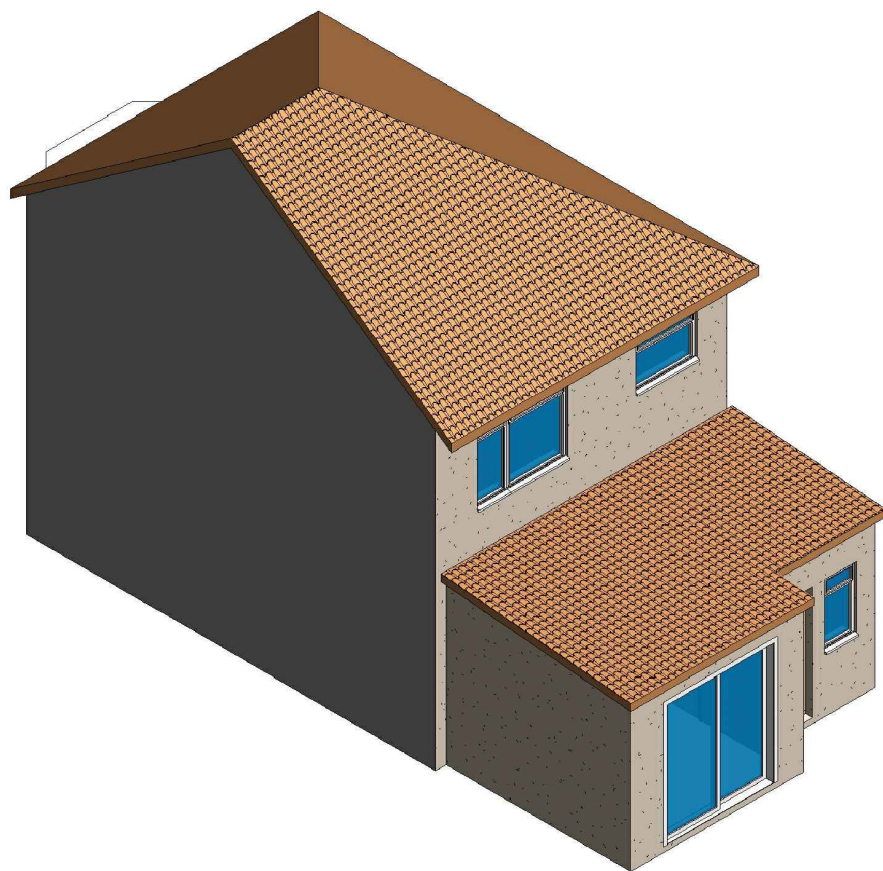

1 3D View 01 Existing

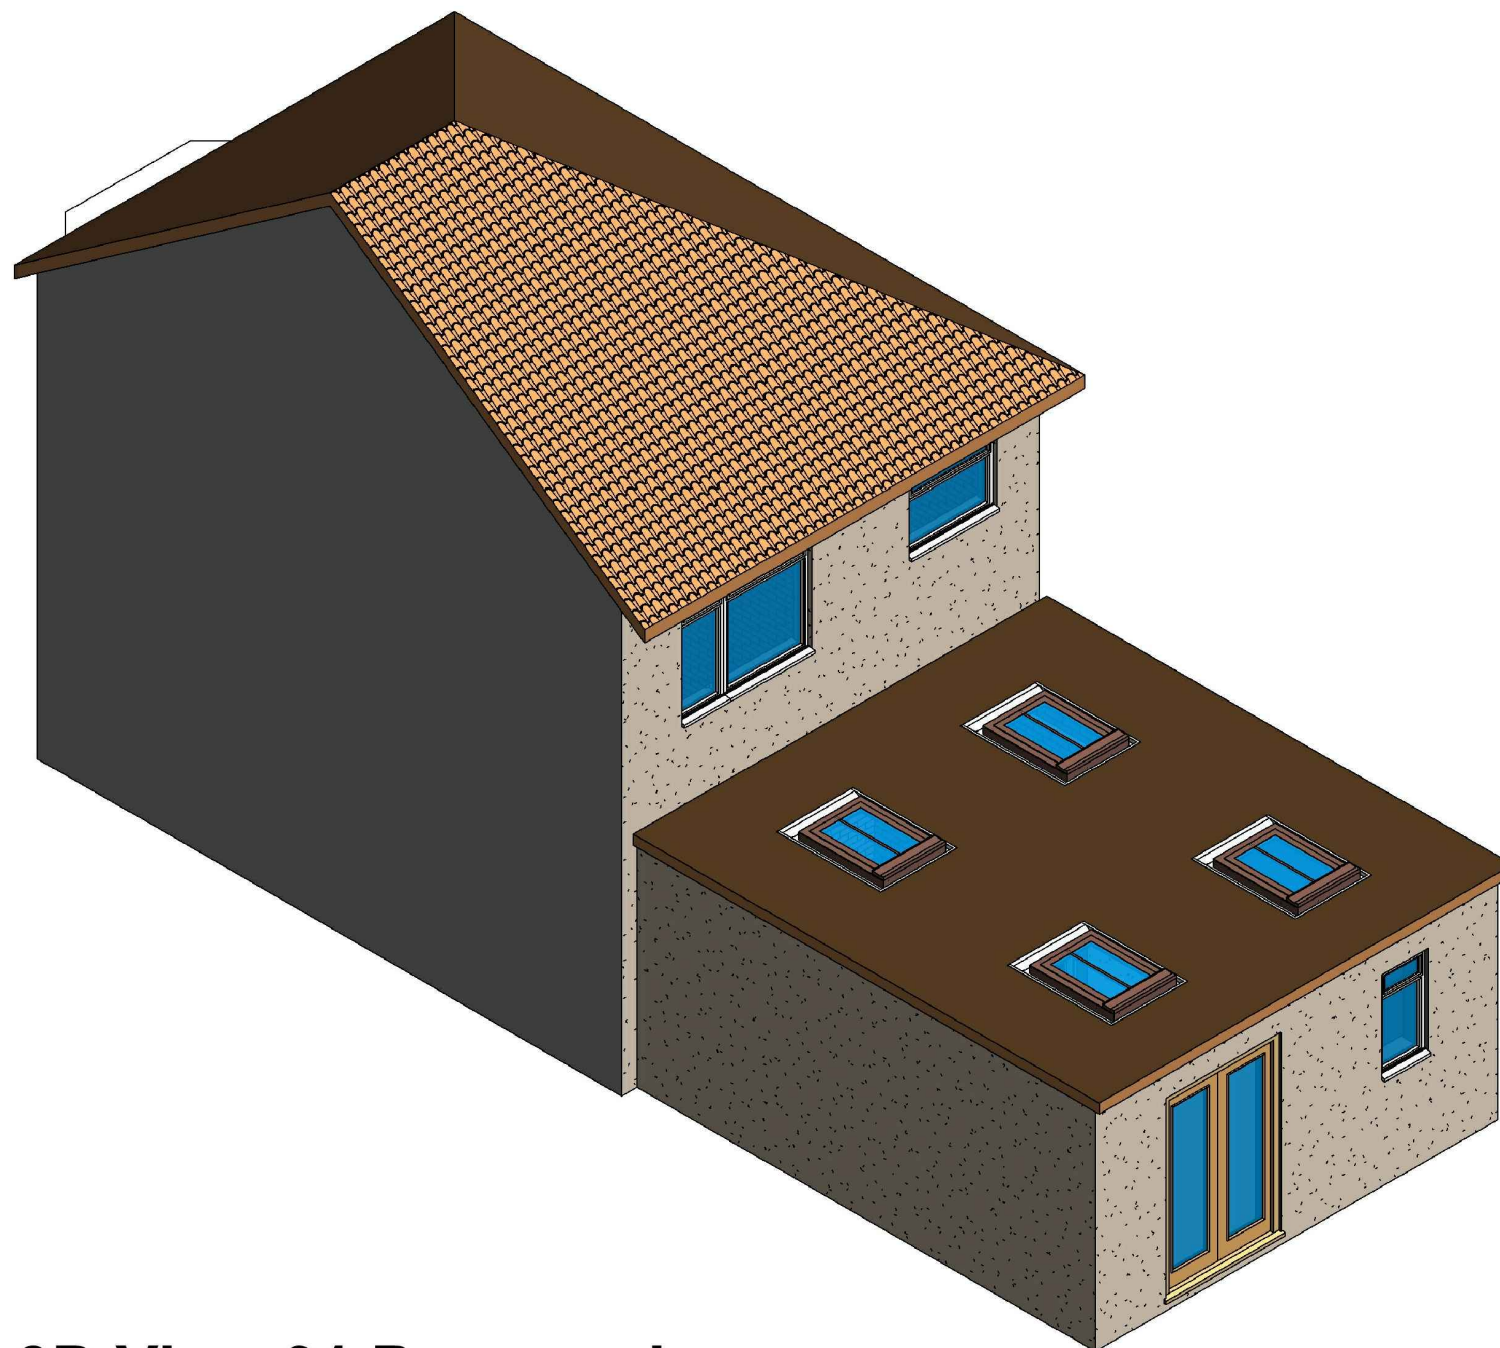

2 3D View 01 Proposed

GENERAL NOTES:

1. DO NOT SCALE FROM THE DRAWINGS
2. ALL DIMENSIONS ARE IN MILLIMETER.
3. VERIFY ALL DIMENSIONS AND CONDITIONS BEFORE BUILDING OR STARTING CONSTRUCTION.
4. NOTIFY THE DESIGNER IMMEDIATELY OF ANY DISCREPANCY OR VARIATION.
5. ALL WORK TO COMPLY WITH CURRENT BUILDING REGULATIONS AND CODES OF PRACTICE.



Art @ Rooshika

NISARG@HOTMAIL.COM

+44 - 7951491310

PROJECT		CLIENT		
102 Bath Road Hayes UB3 5AL		Ms Dhani Kunti		
SHEET	3D View	Date	Project number	Scale (@ A3)
		Issue Date	Project Number	
		Drawn by	DRWAING NUMBER	REV
		Author	A106	
Checked by				
		Checker		