




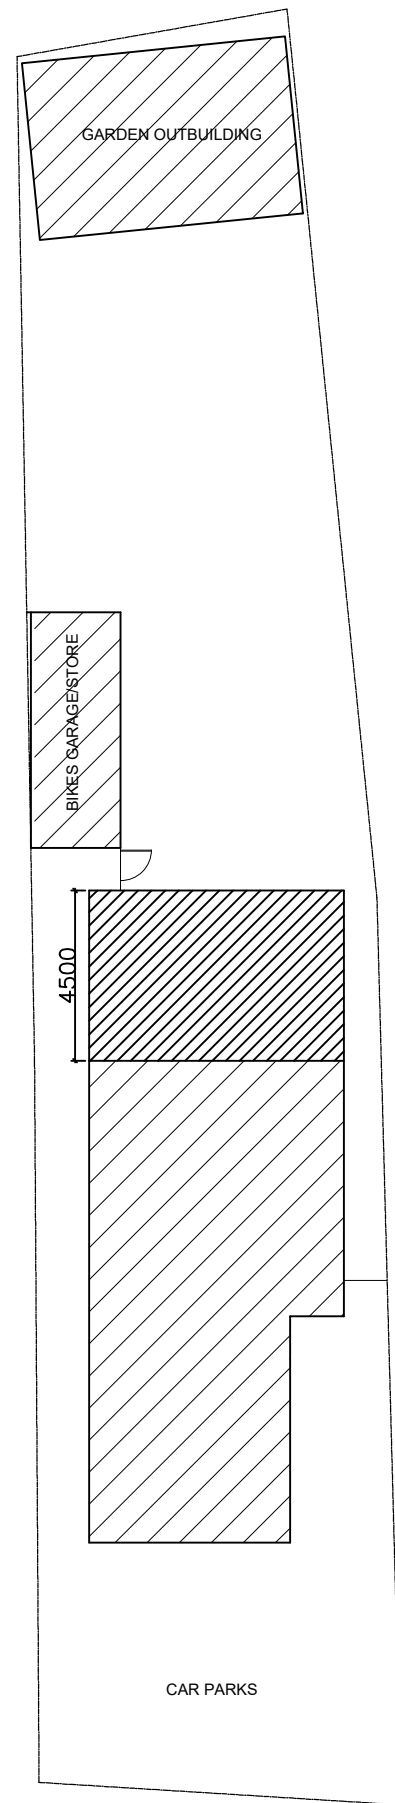

PROPOSED BLOCK PLAN
SCALE 1:200

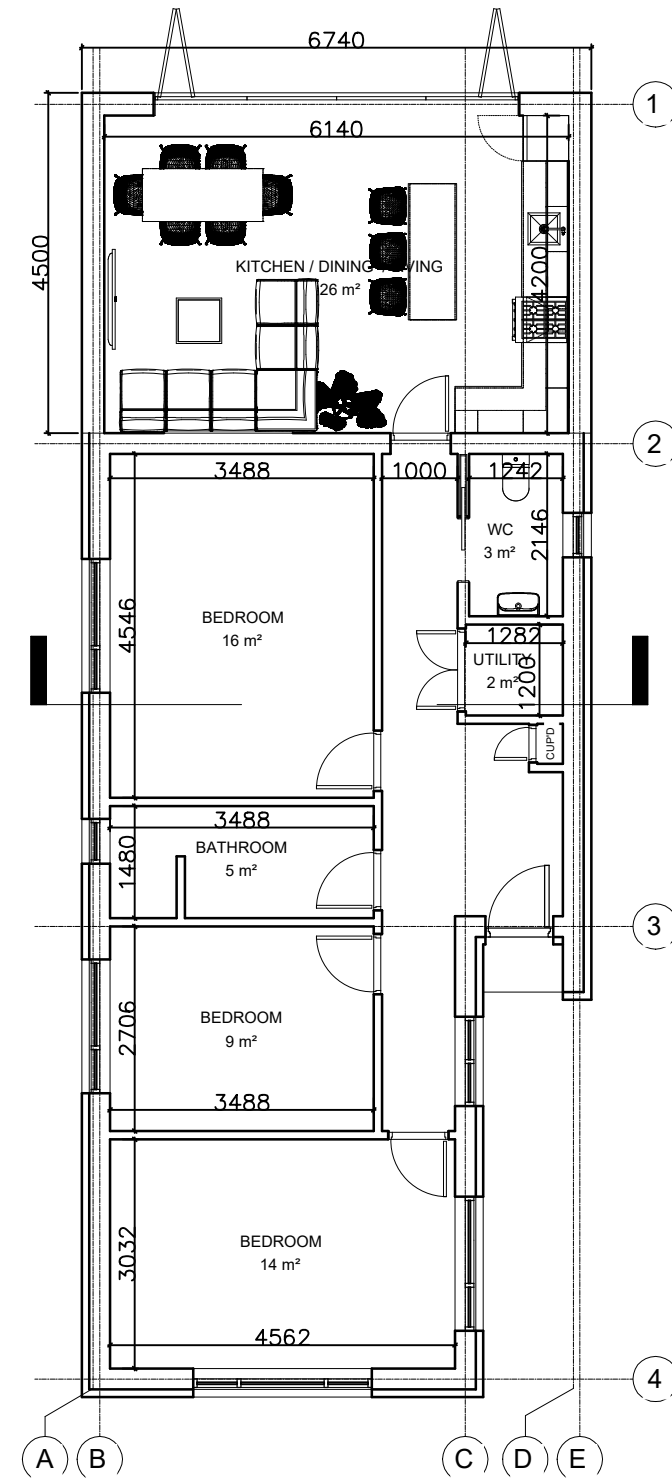

PROPOSED GROUND FLOOR PLAN

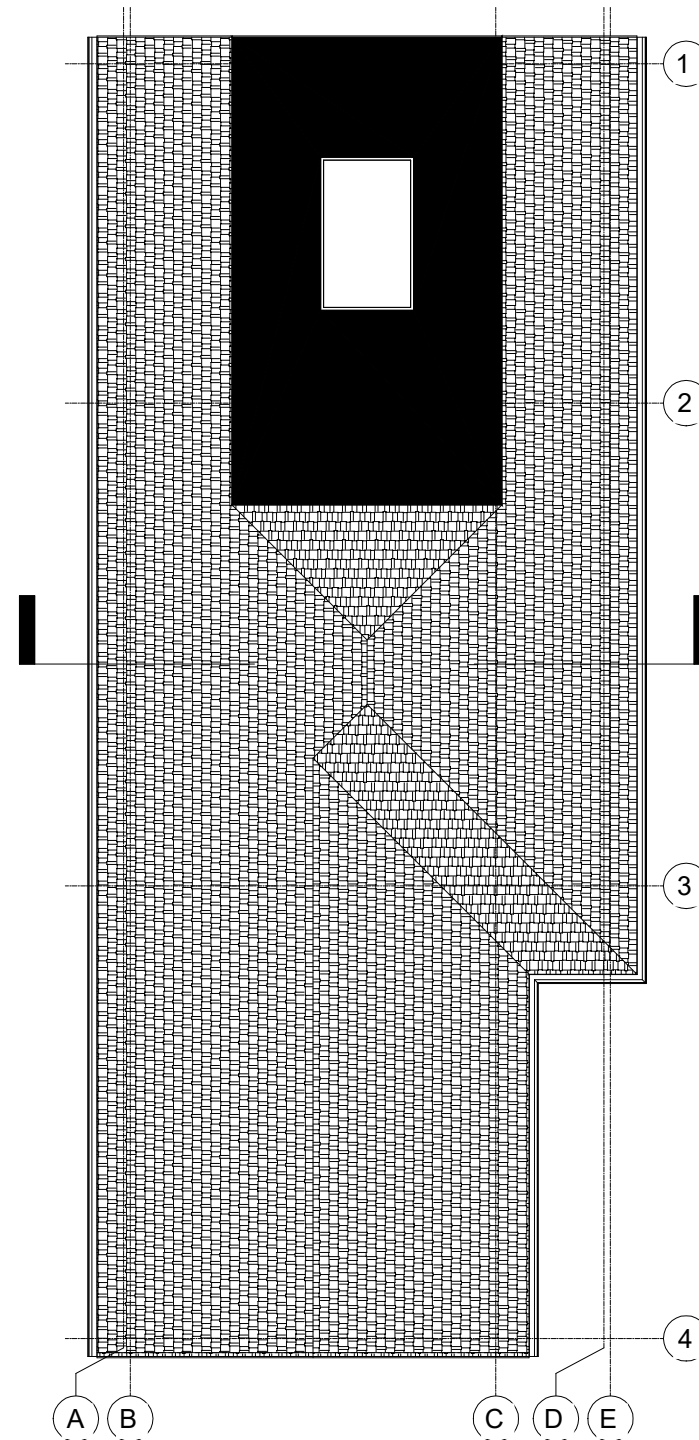

PROPOSED ROOF PLAN

ALL EXTERNAL WALLS TO BE
INSULATED WITH 100MM
INSULATIONS AND RENDERED IN
LIGHT COLOUR

ALL EXTERNAL WINDOWS TO BE
REPLACED IN ALUMINUM DARK
GREY COLOUR

ROOF TILES TO BE REPLACED WITH
MARLEY DUO MODERN ROOF TILE
MA112 GREY COLOUR

 STUDIO CAD PROJECTS Architectural Designers TEL: 079 581 581 90 E-mail: scprojects@onet.eu	
PROJECT: 38 WOOD RISE PINNER HA5 2JE PROPOSED PLANS	
SCALE: 1:100 (A3) DATE: APR 2026	PROJECT No: 2260407-1
THIS DRAWING MUST NOT BE REPRODUCED, MULTIPLIED OR SUBMITTED TO THE INSPECTION OF THIRD PARTIES WITHOUT OUR PRIOR PERMISSION. ALL DIMENSIONS TO BE CHECKED AND VERIFIED ON SITE	