

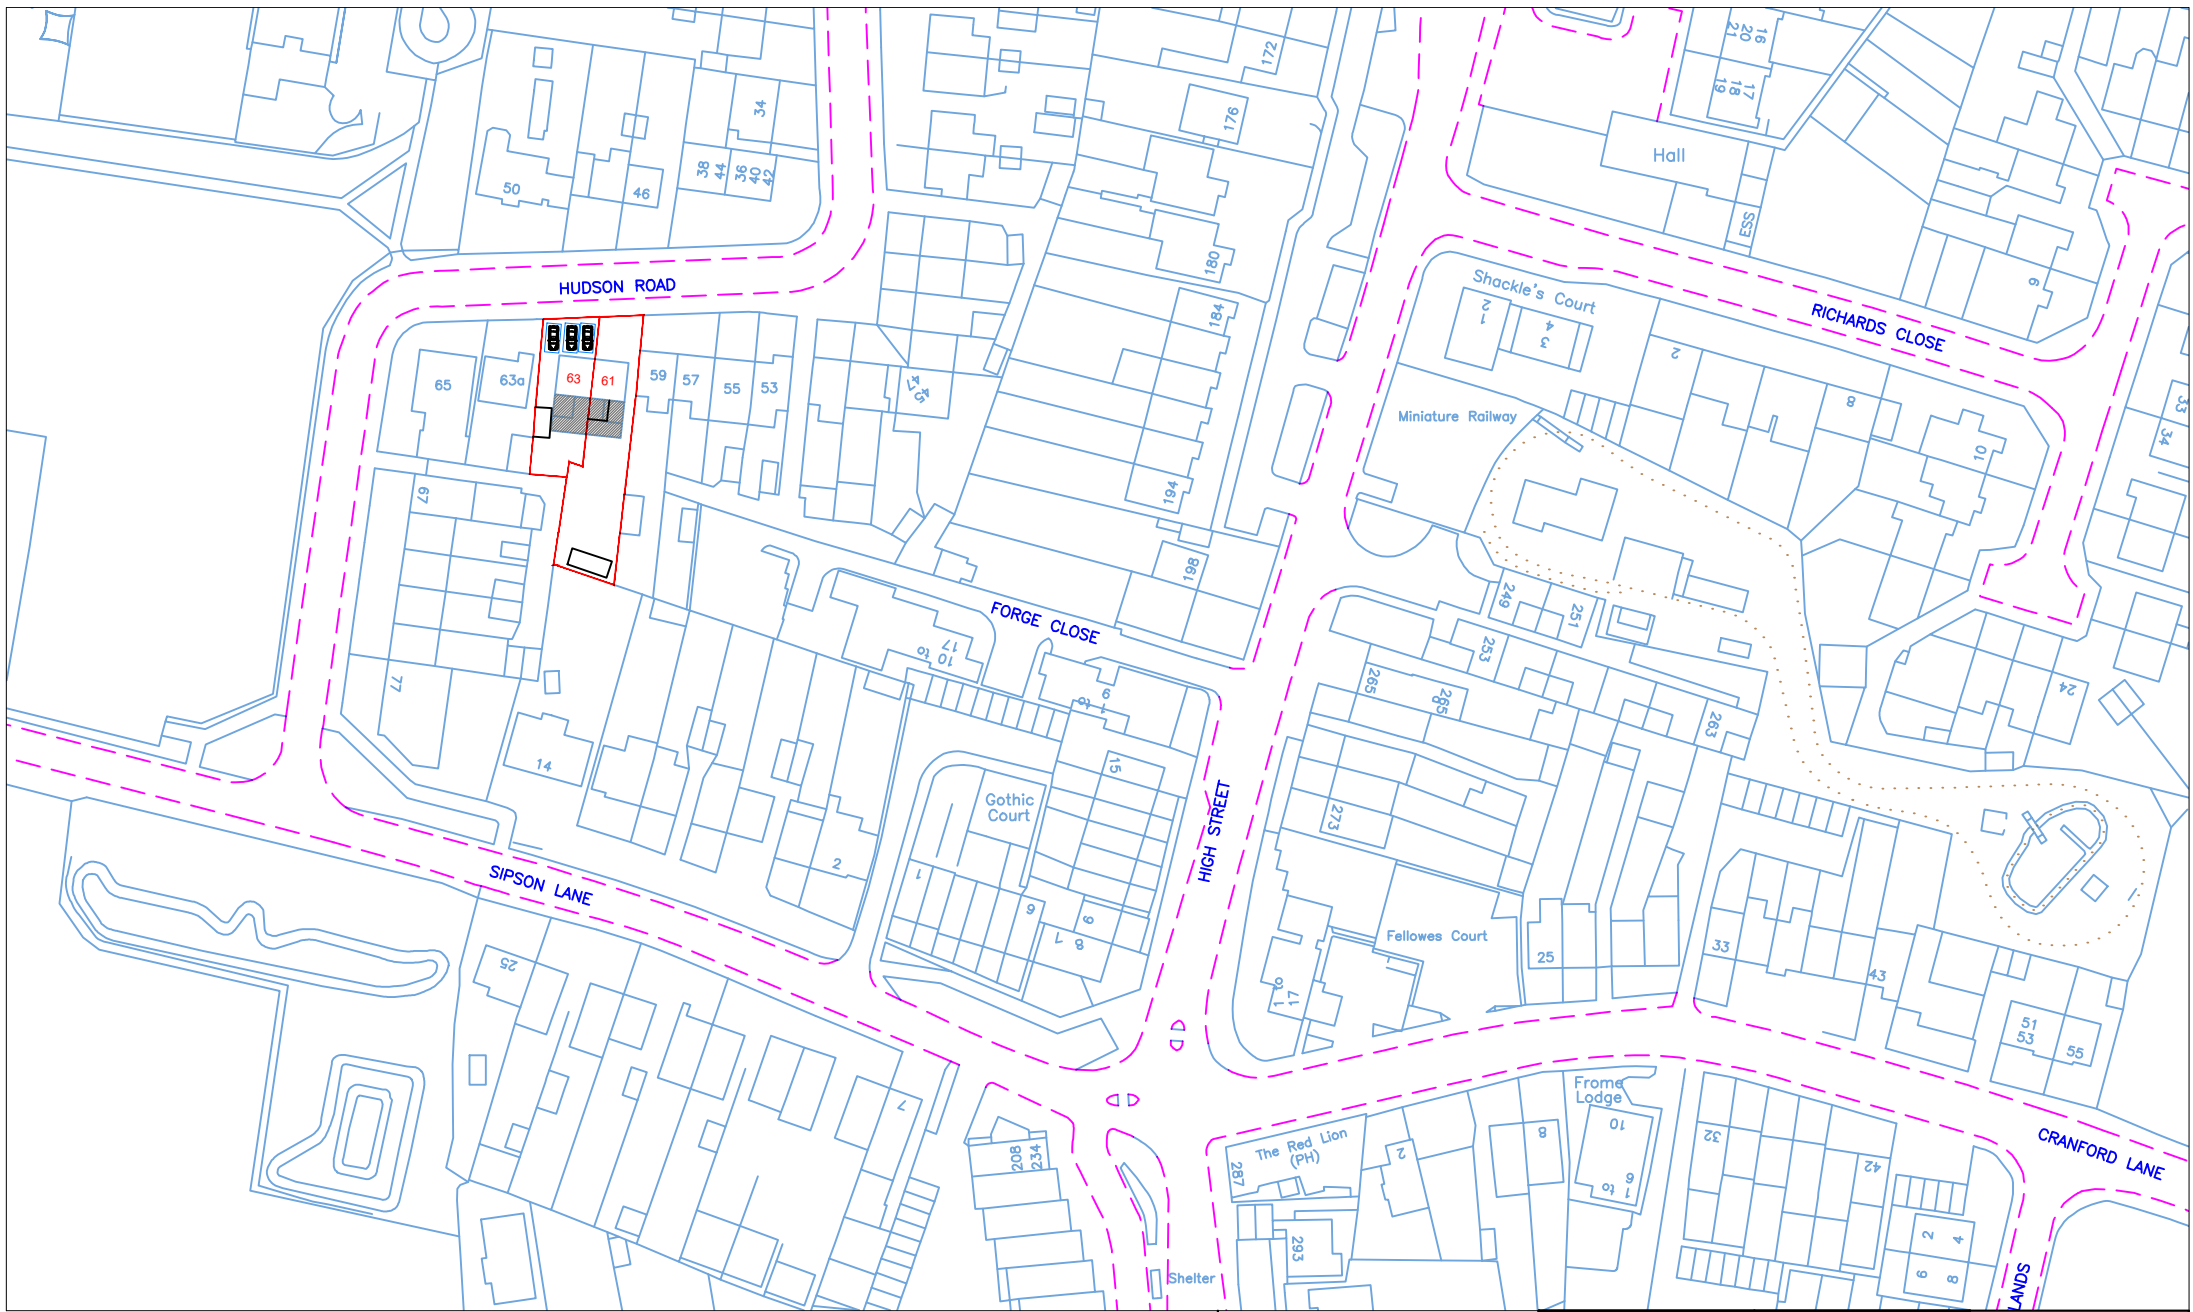


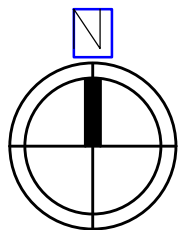

Location Plan




Scale: 1:1250

1:1250

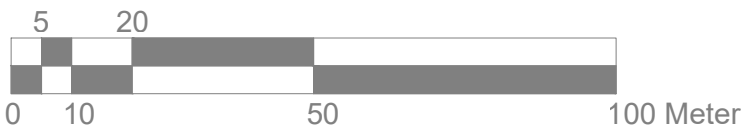

Site Address	Scale: 1:1250@A4	Revision Date:
61 & 63 HUDSON ROAD	Date: August. 2026	
HAYES	Drawing No.: HS-01	
UB3 5EN	Drawn By: RP	
		e:mail - nisarg@hotmail.com (M) +44 (0) 7951491310



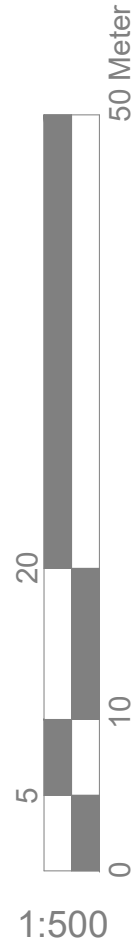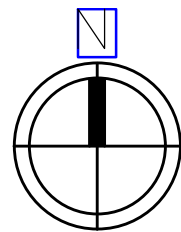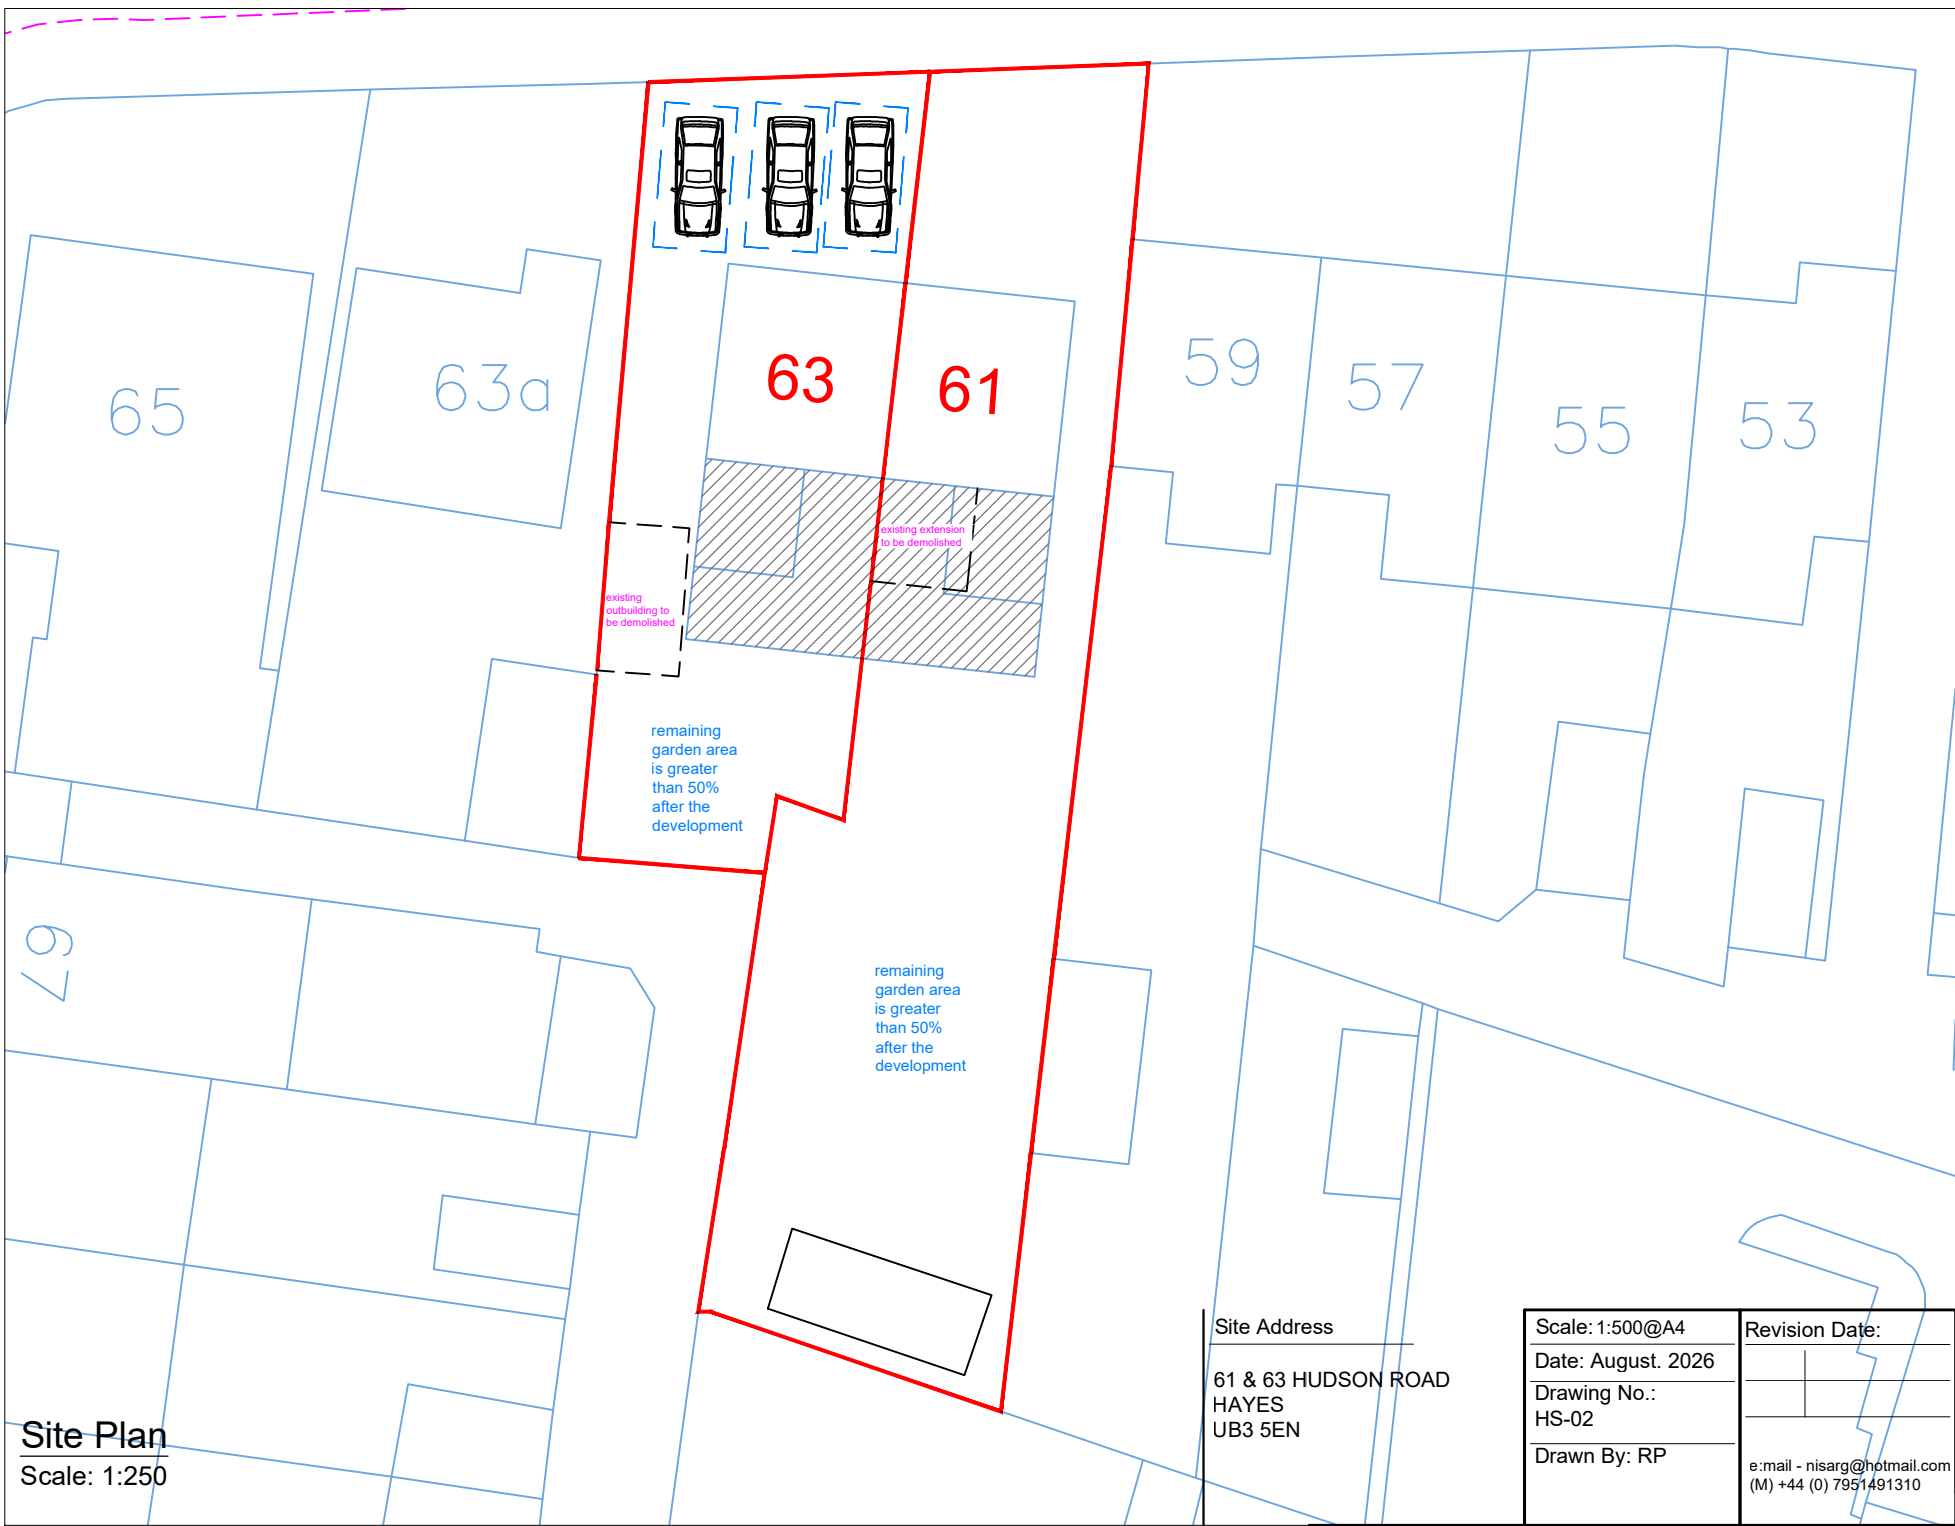

Site Plan
Scale: 1:250

Site Address
61 & 63 HUDSON ROAD
HAYES
UB3 5EN

Scale: 1:500@A4
Date: August. 2026
Drawing No.:
HS-02
Drawn By: RP

Revision Date:

e:mail - nisarg@hotmail.com
(M) +44 (0) 7951491310

