




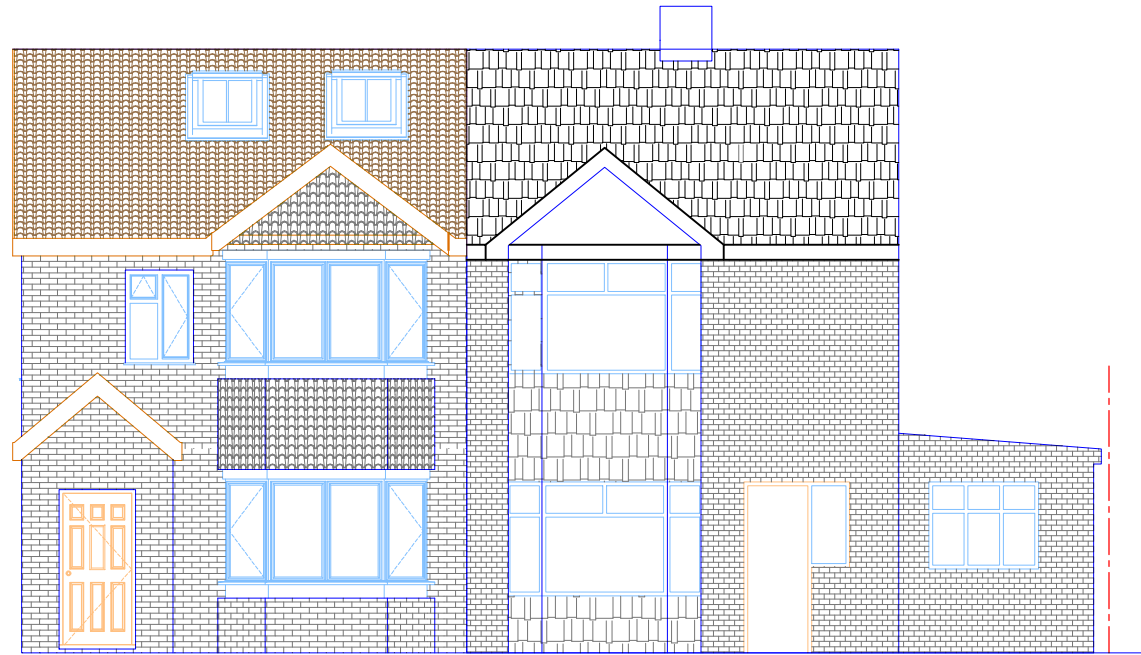


Existing Front Elevation
Scale 1:100

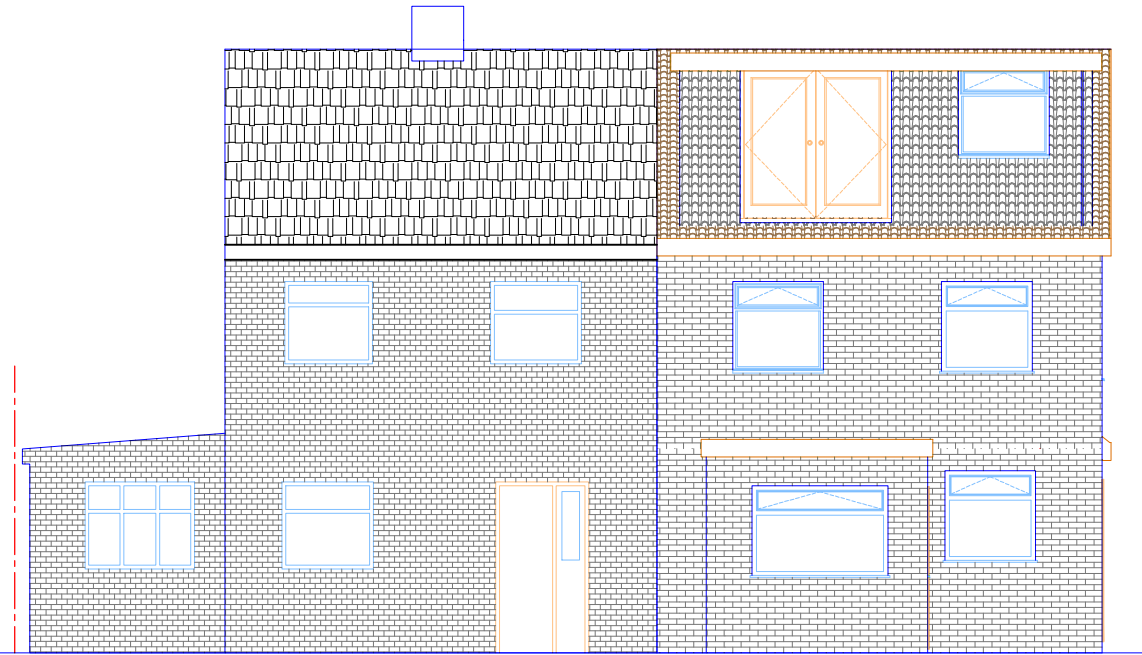



Existing Rear Elevation
Scale 1:100

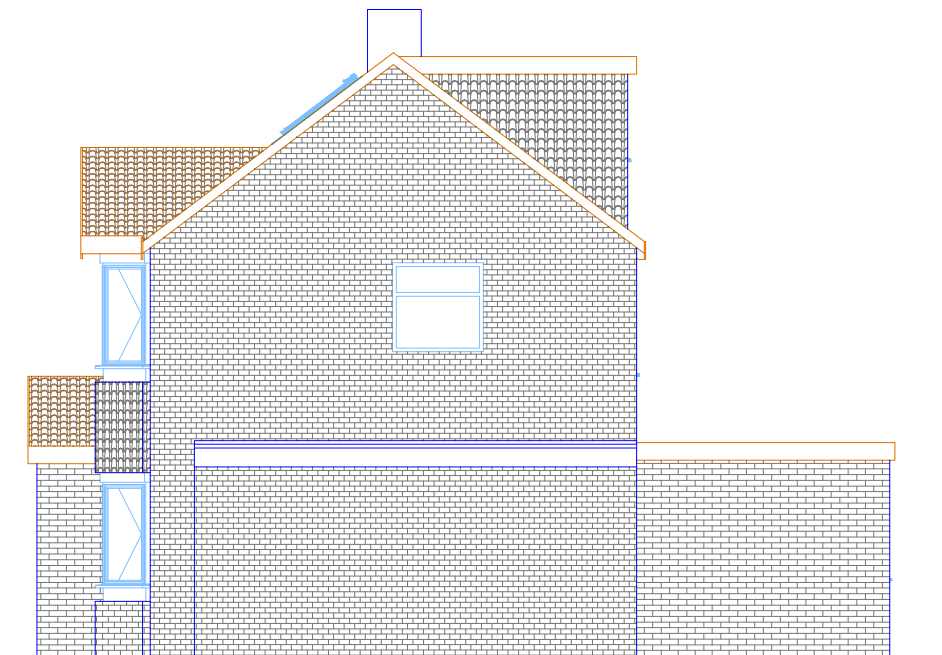

Existing Side Elevation 01
Scale 1:100

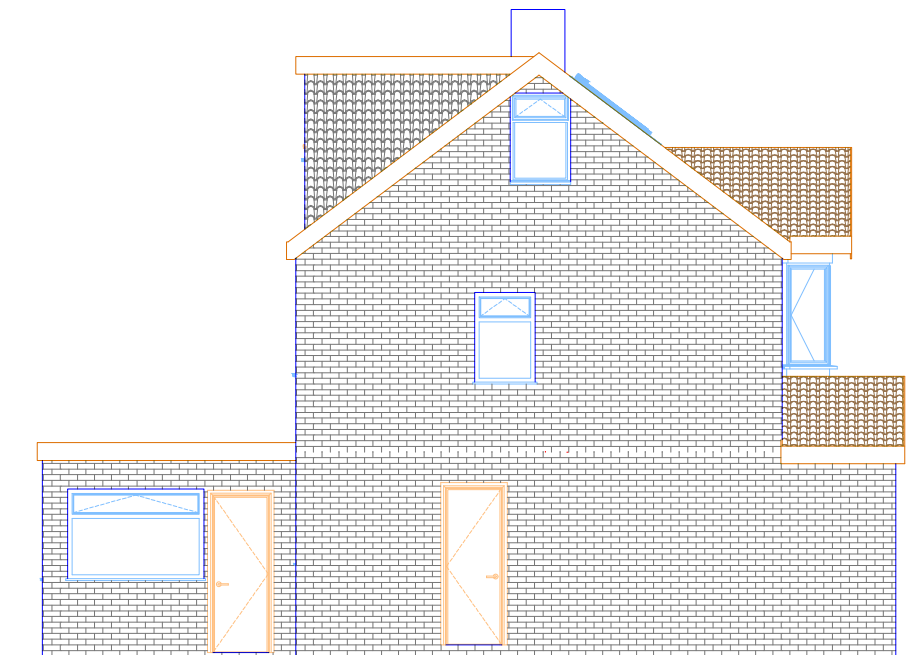


Existing Side Elevation 02
Scale 1:100

  


NOTE:

1. ALL DIMENSIONS ARE IN MILLIMETRE.
2. VERIFY ALL DIMENSIONS AND CONDITIONS BEFORE CONSTRUCTION WORKS.
3. ALL WORK TO COMPLY WITH CURRENT BUILDING REGULATIONS SPECIFICATIONS.

PROJECT		61 & 63 HUDSON ROAD HAYES UB3 5EN	
TITLE		EXISTING ELEVATIONS	
		DATE August 2026	SCALE @A3 1:50/100 1:500/1250
JOB No 0255	DRAWING No HS-106		REV 00

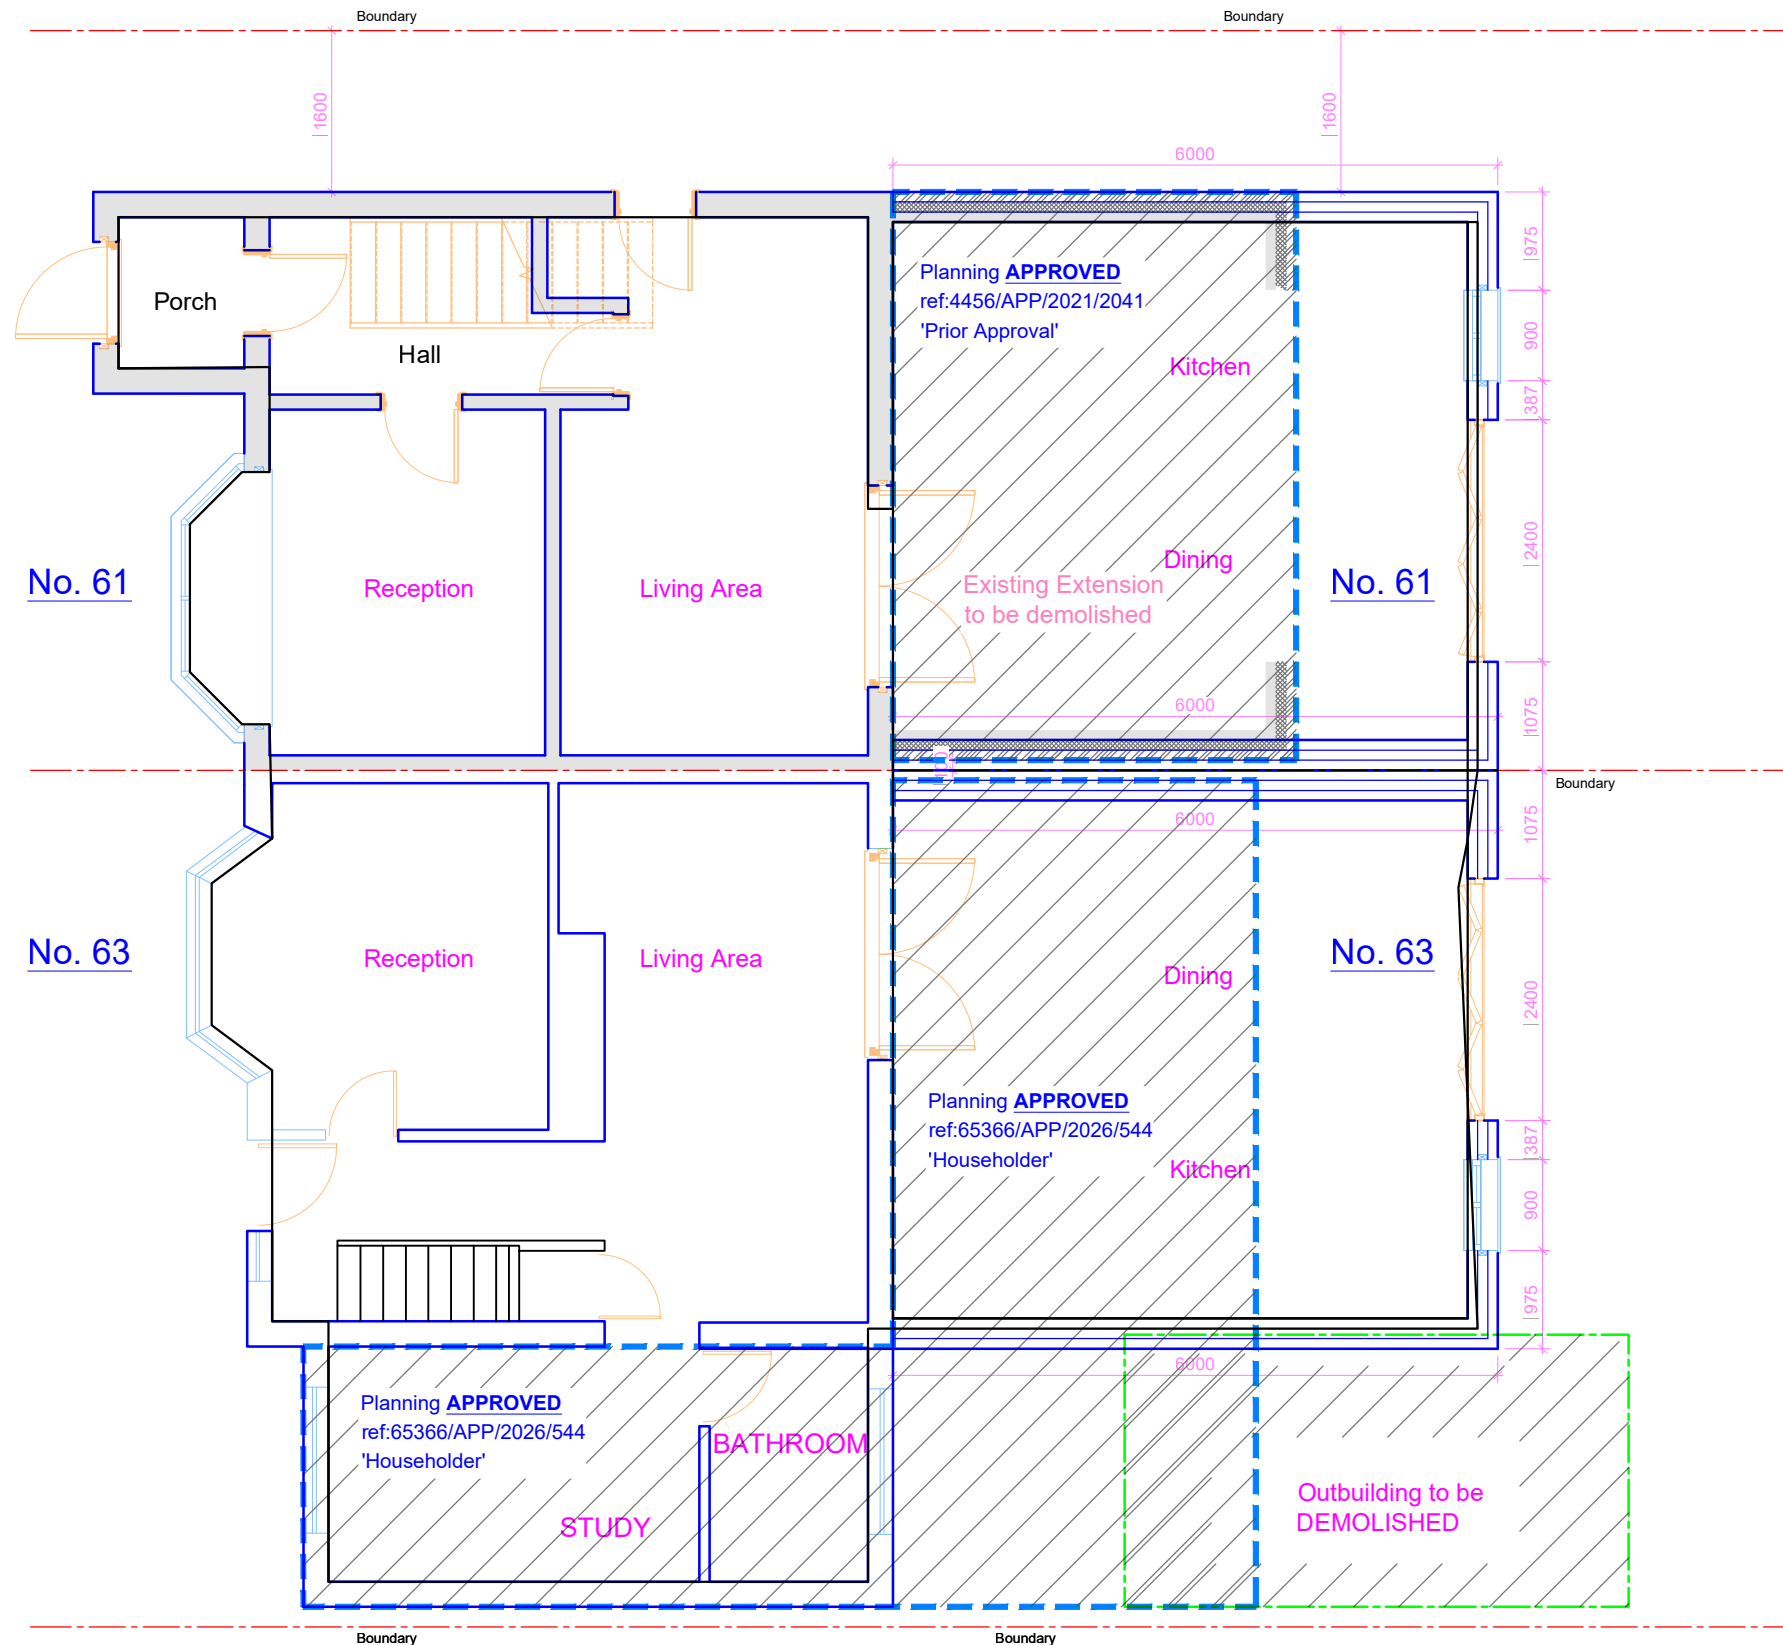



Proposed Ground Floor Plan
Scale 1:50

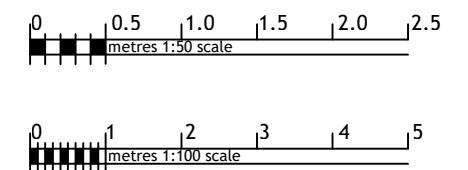

NOTE:

1. ALL DIMENSIONS ARE IN MILLIMETRE.
2. VERIFY ALL DIMENSIONS AND CONDITIONS BEFORE CONSTRUCTION WORKS.
3. ALL WORK TO COMPLY WITH CURRENT BUILDING REGULATIONS SPECIFICATIONS.


PROJECT		61 & 63 HUDSON ROAD HAYES UB3 5EN	
TITLE		PROPOSED PLANS	
		DATE August 2026	SCALE @A3 1:50/100 1:500/1250
JOB No 0255	DRAWING No HS-107		REV 00

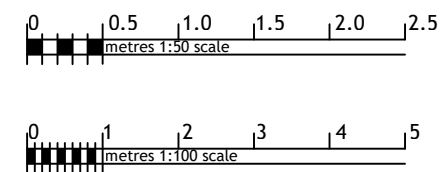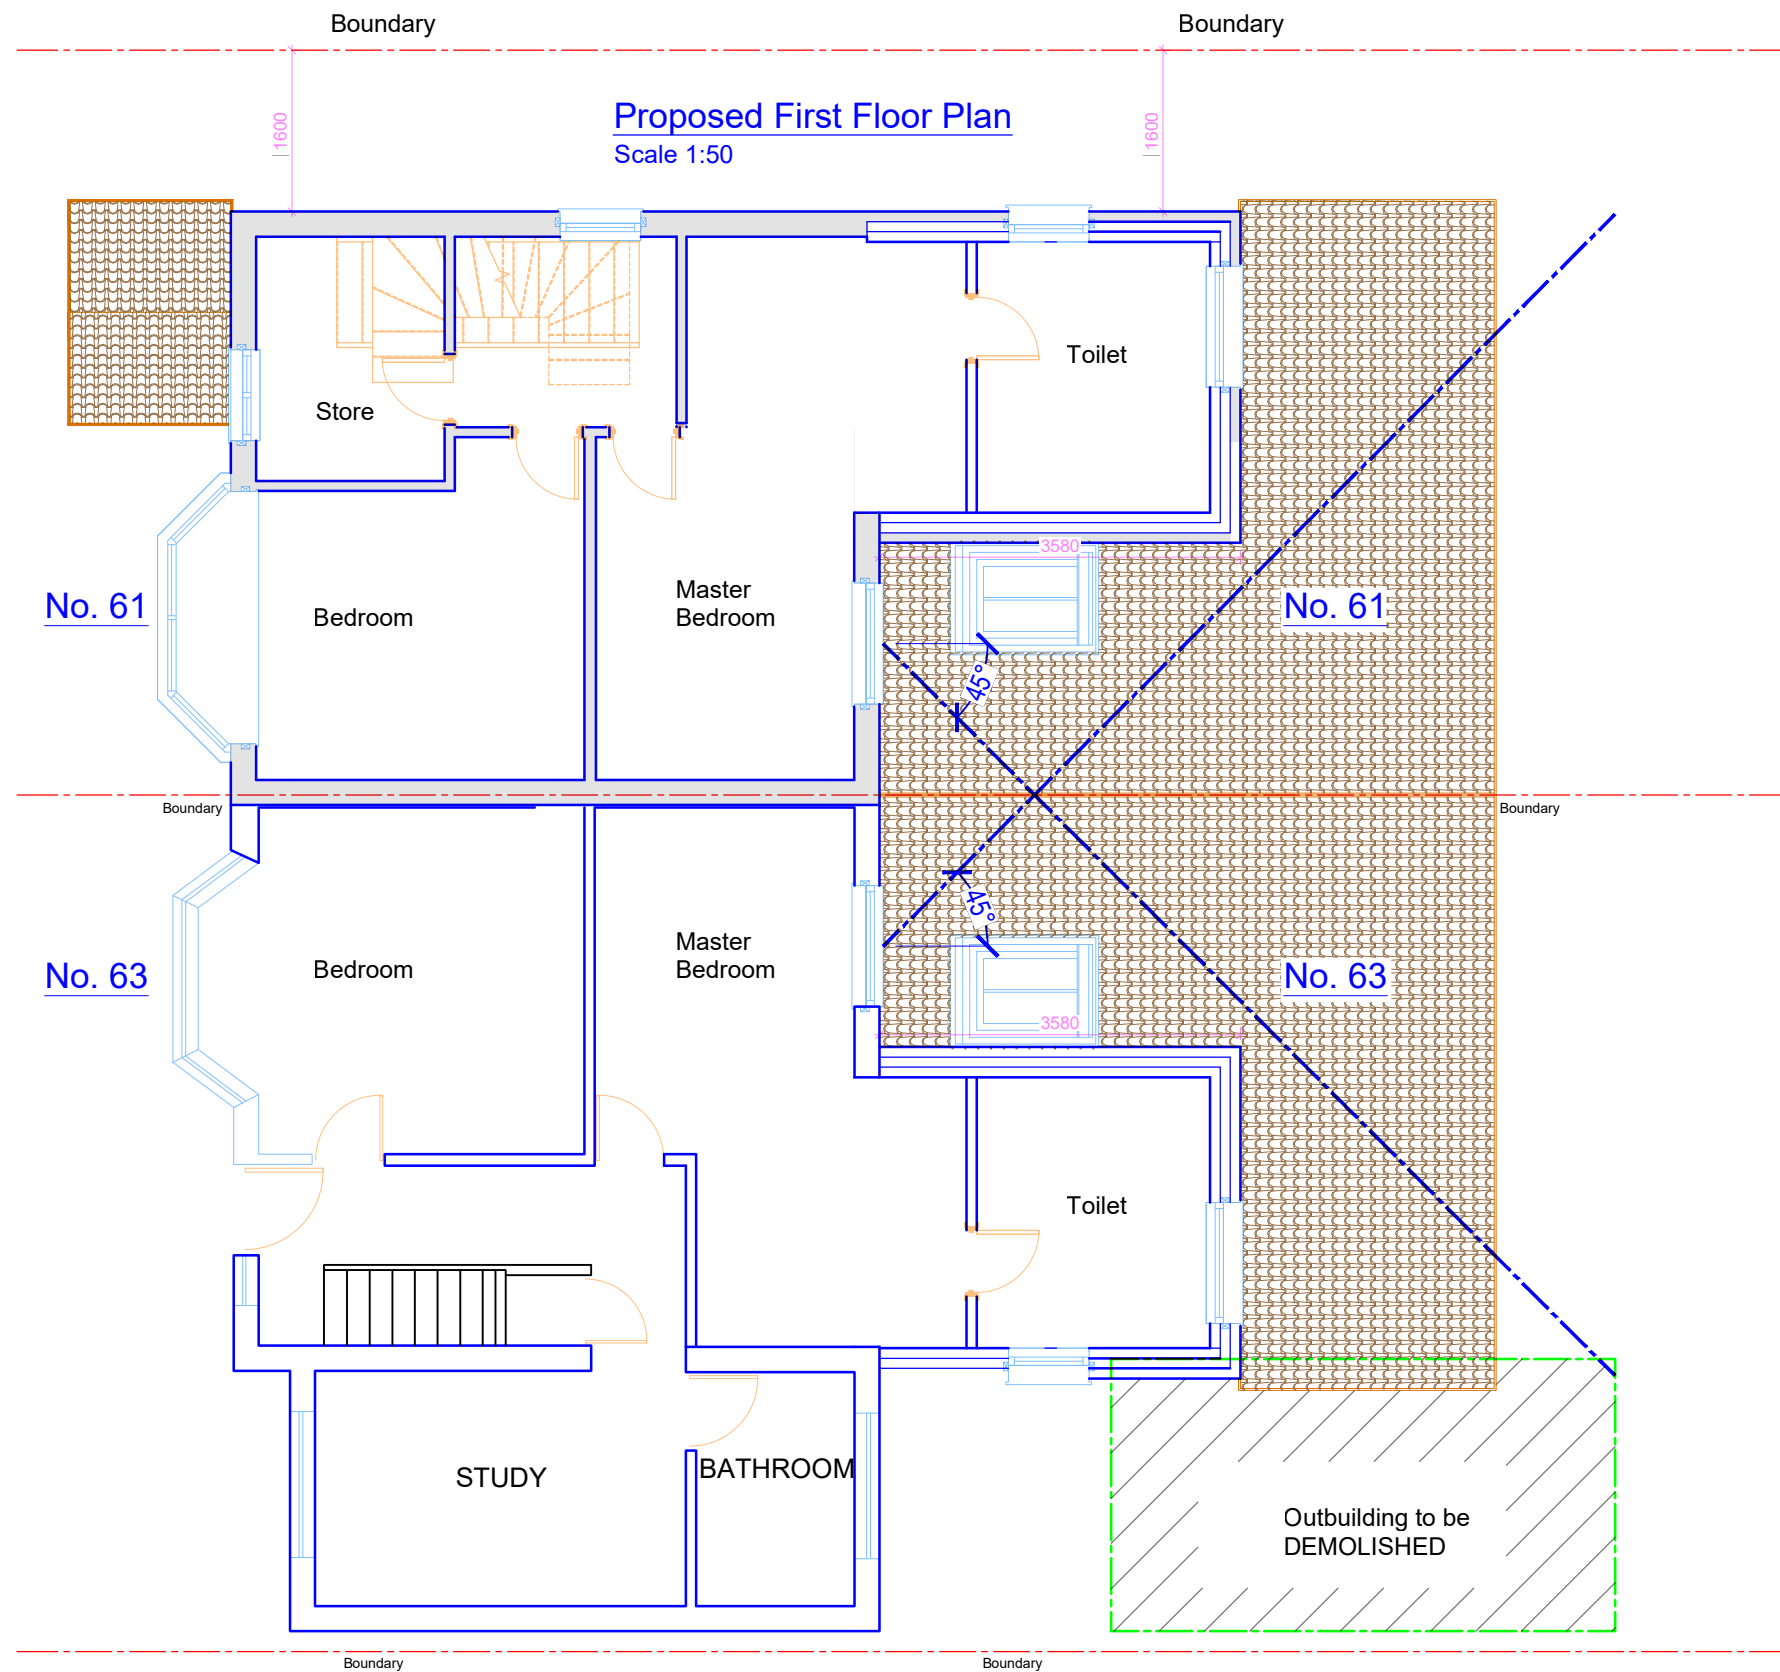


NOTE:

1. ALL DIMENSIONS ARE IN MILLIMETRE.
2. VERIFY ALL DIMENSIONS AND CONDITIONS BEFORE CONSTRUCTION WORKS.
3. ALL WORK TO COMPLY WITH CURRENT BUILDING REGULATIONS SPECIFICATIONS.



PROJECT		61 & 63 HUDSON ROAD HAYES UB3 5EN	
TITLE		PROPOSED PLANS	
		DATE August 2026	SCALE @A3 1:50/100 1:500/1250
JOB No 0255	DRAWING No HS-108		REV 01

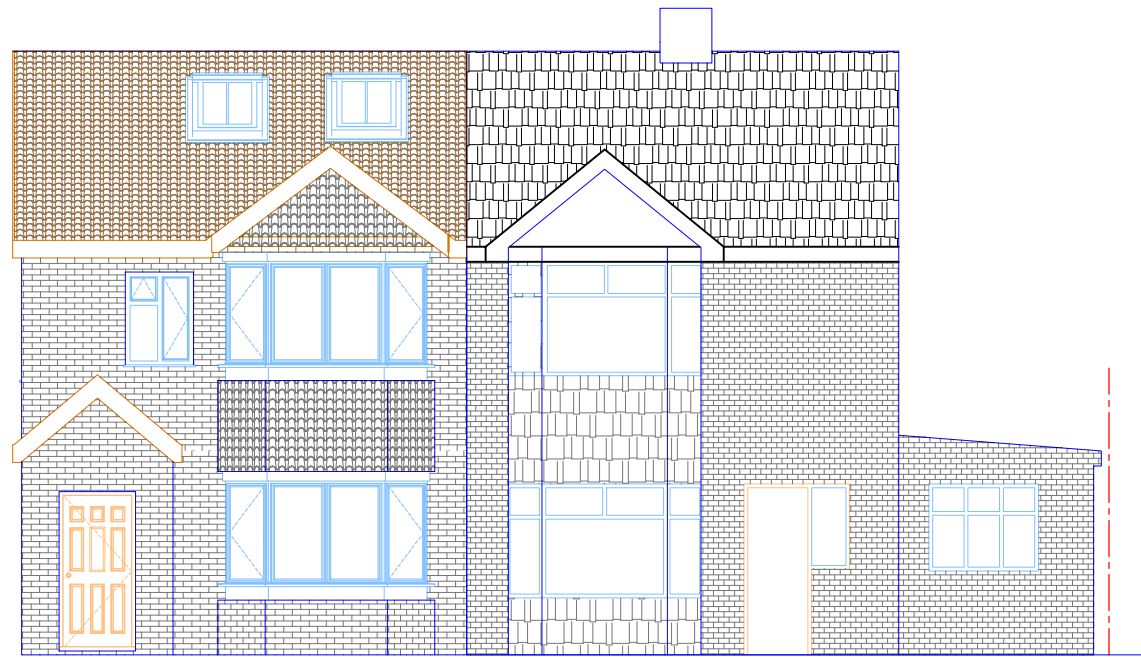

Proposed Front Elevation
Scale 1:100

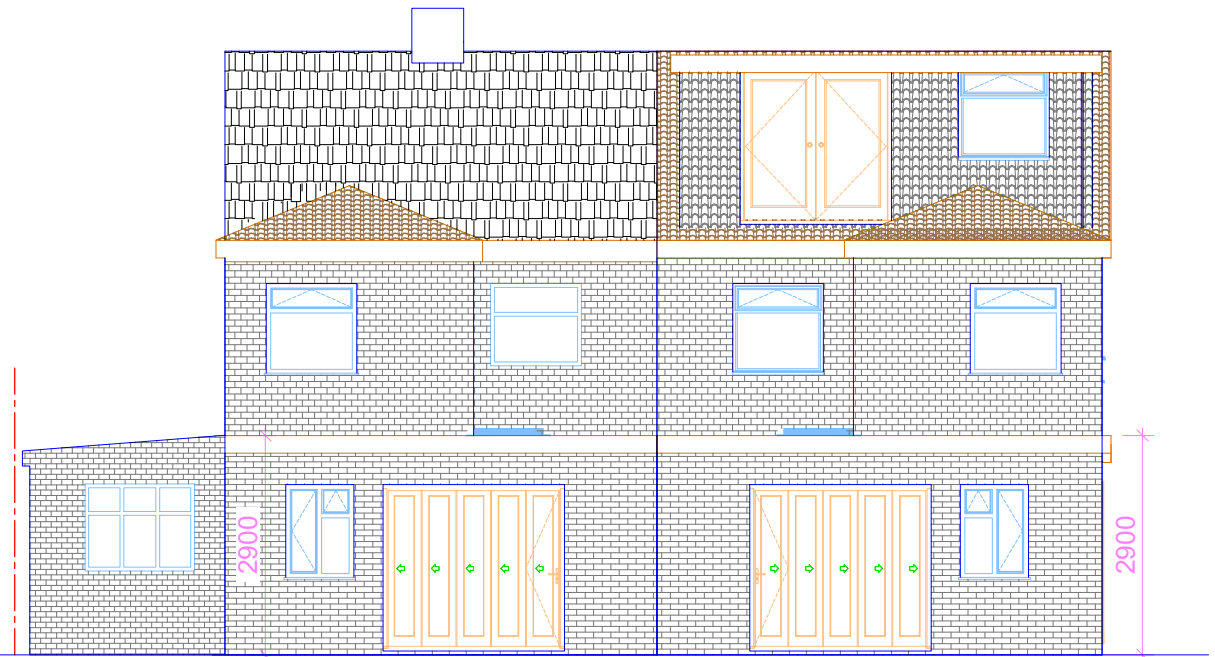


Proposed Rear Elevation
Scale 1:100

  


NOTE:

1. ALL DIMENSIONS ARE IN MILLIMETRE.
2. VERIFY ALL DIMENSIONS AND CONDITIONS BEFORE CONSTRUCTION WORKS.
3. ALL WORK TO COMPLY WITH CURRENT BUILDING REGULATIONS SPECIFICATIONS.

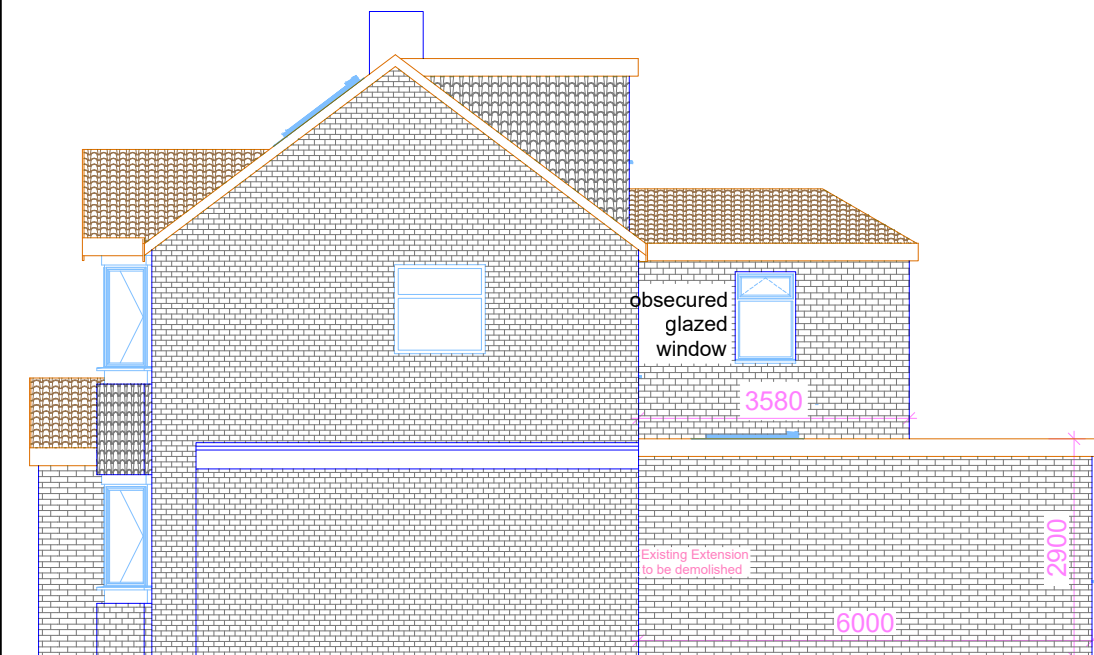

Proposed Side Elevation 01
Scale 1:100

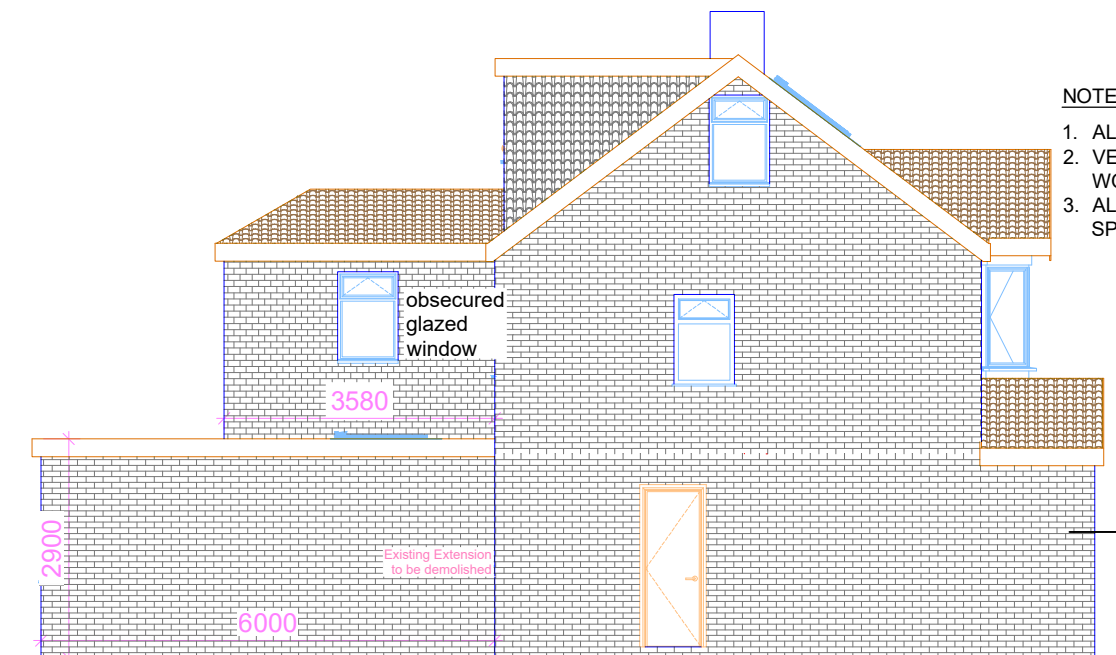

Proposed Side Elevation 02
Scale 1:100

PROJECT			61 & 63 HUDSON ROAD HAYES UB3 5EN		
TITLE			PROPOSED ELEVATIONS		
DATE			August 2026		
SCALE @A3			1:50/100 1:500/1250		
JOB No	DRAWING No		REV		
0255	HS-106		00		