






SCALE - 1 : 100.

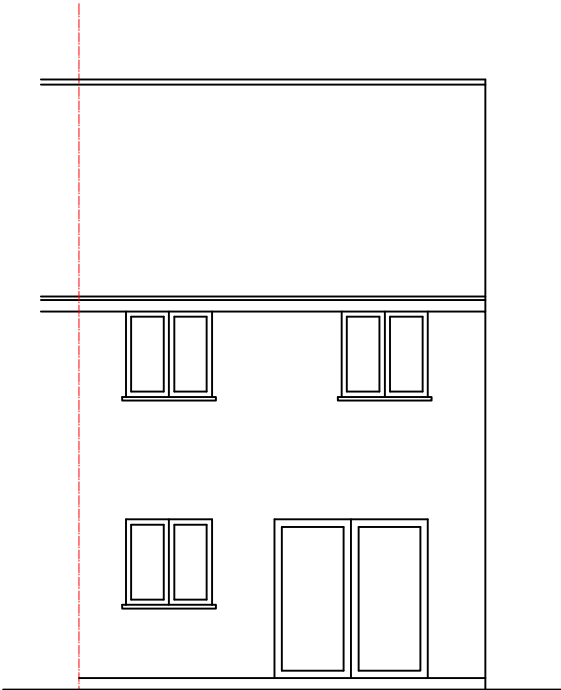

EXISTING REAR ELEVATION

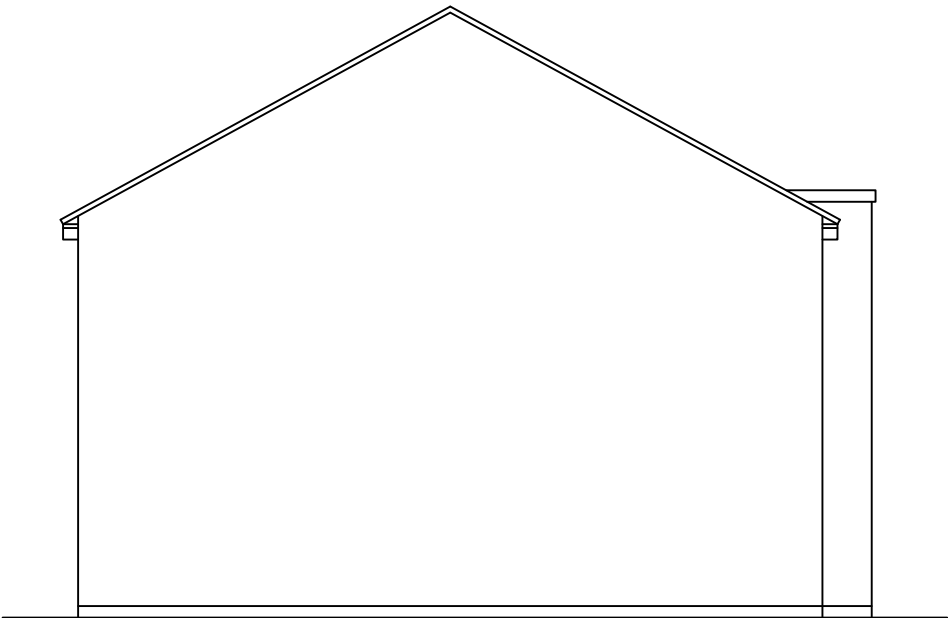

EXISTING SIDE ELEVATION 1

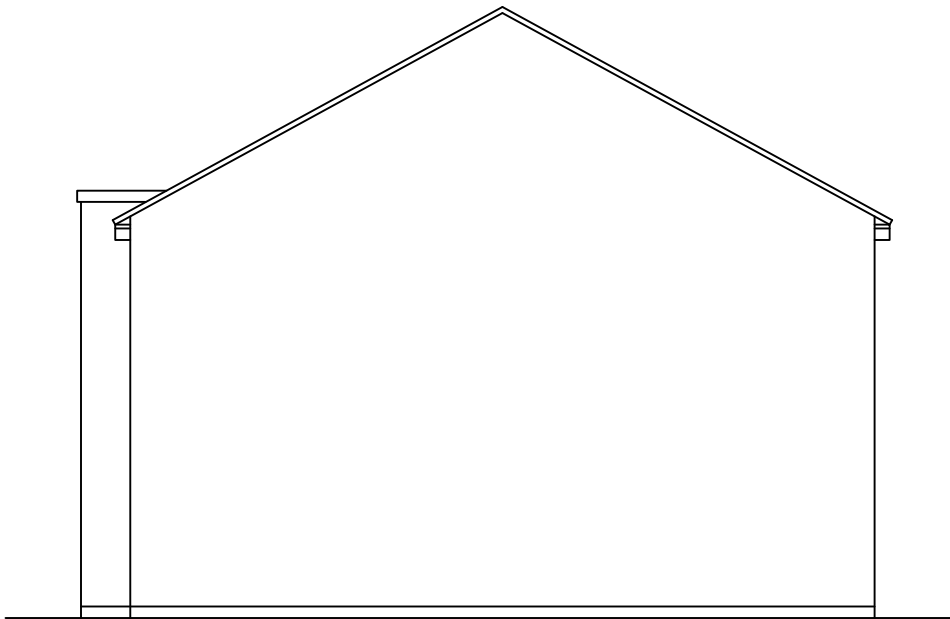

EXISTING SIDE ELEVATION 2

M C S DESIGN Architectural Services Millennium Creative Services Design Rivendell, 8A PRIORY Lane, Bracknell, RG42 2JU	mob: 07989319224 tel: 0333 006 5529 fax: 0333 006 5529 www.mcsdesignservices.co.uk email: info@mcsdesignservices.co.uk	client MR. KAPEEL CHOCHAN	site 34 EVERGREEN DRIVE, WEST DRAYTON, UB7 9GH	project 4M REAR EXTENSION	title EXISTING ELEVATIONS	status: HOUSEHOLDER PLANNING APPLICATION	scale 1:100 @ A3	drawn Kaleem Janjua B.Arch.
						drawing number: CHOCHAN/PLAN/001	date 27th July 2026	revision