




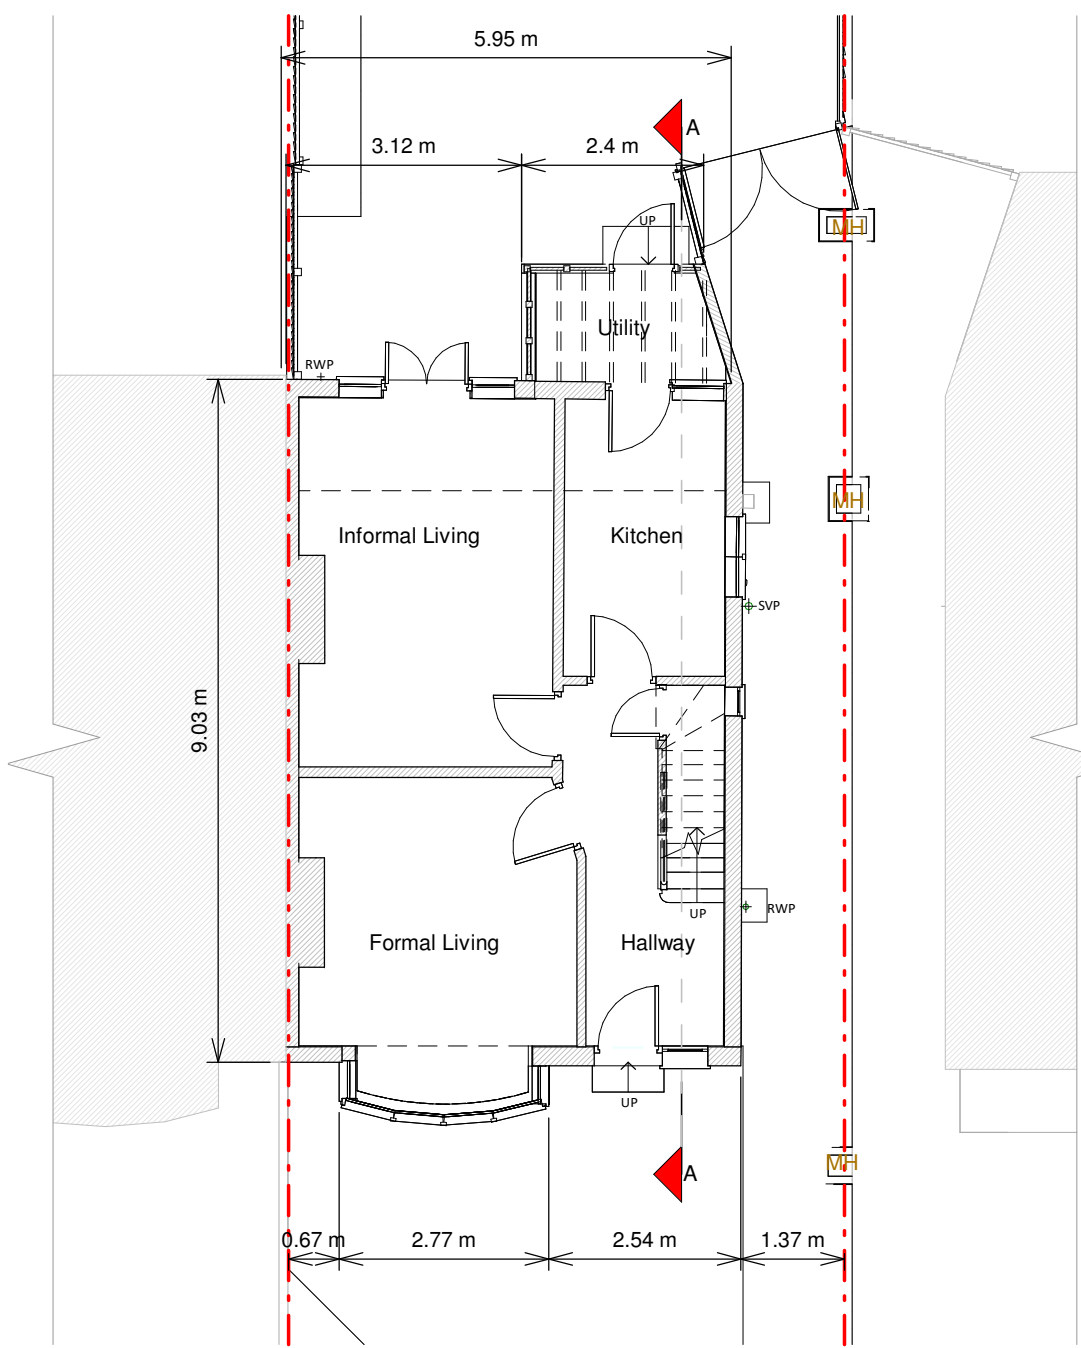

Existing Ground Floor Plan

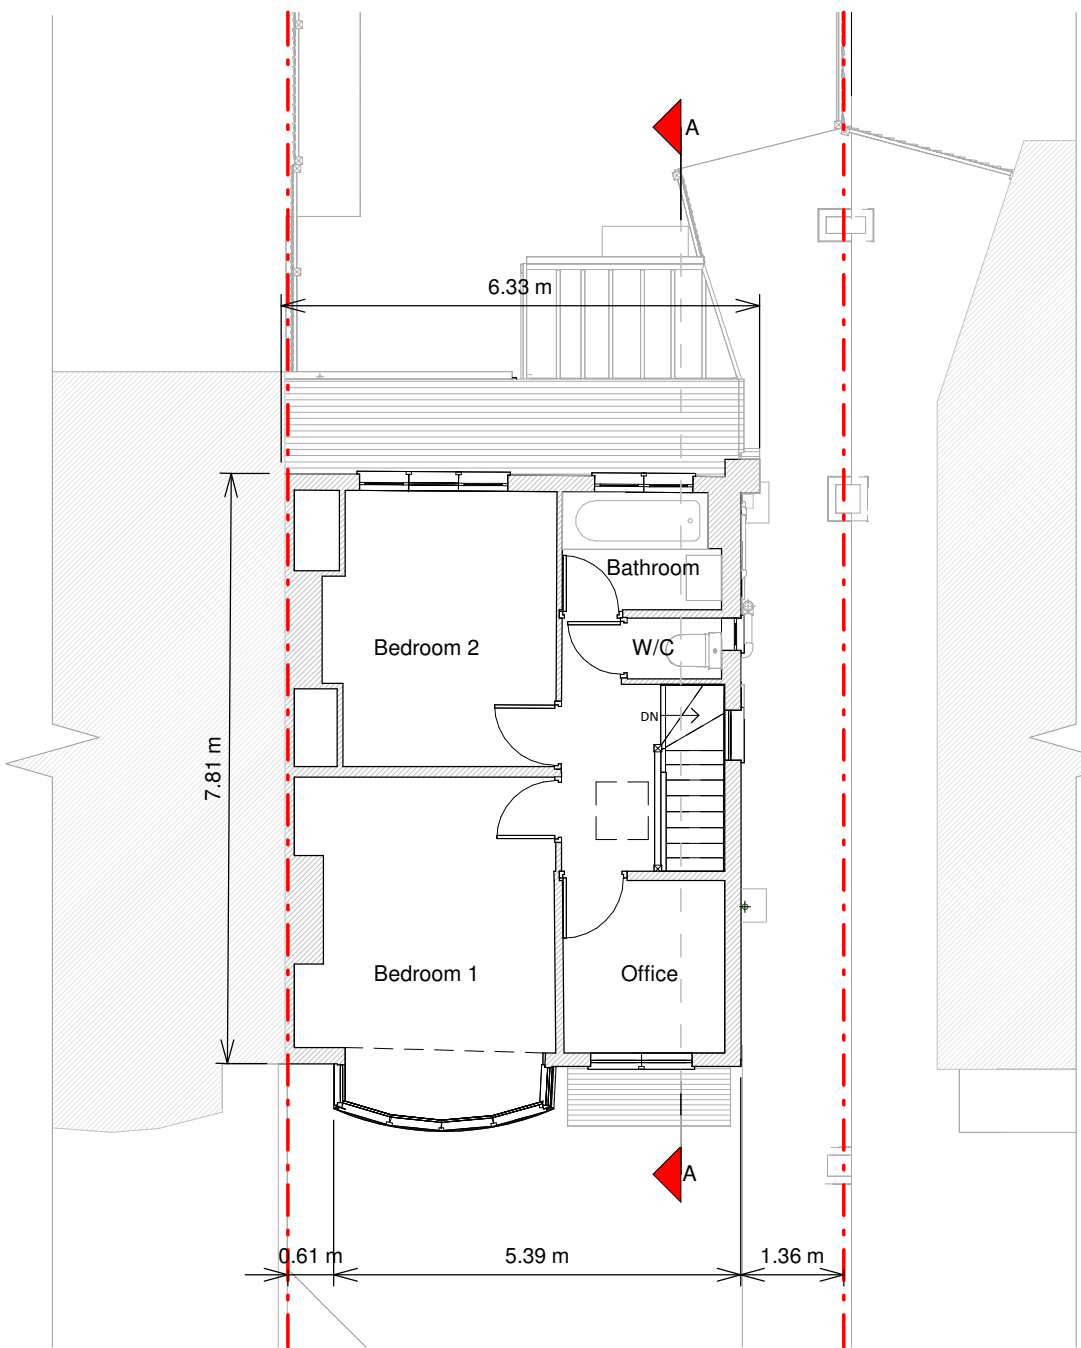

Existing First Floor Plan

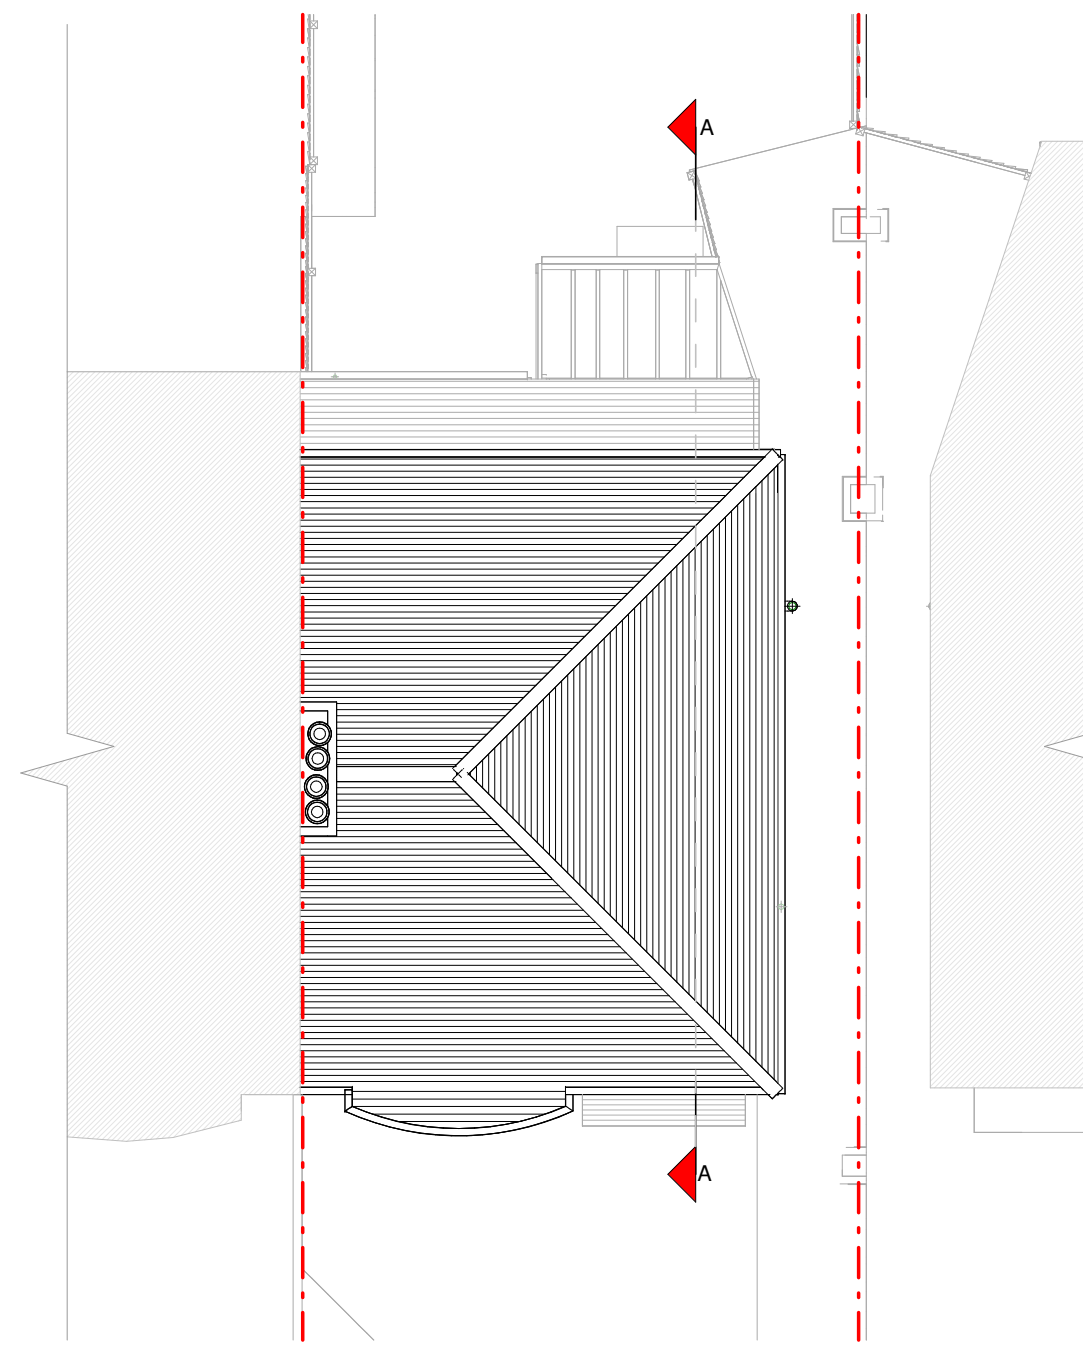


Existing Roof Plan




Front Elevation



Left Side Elevation

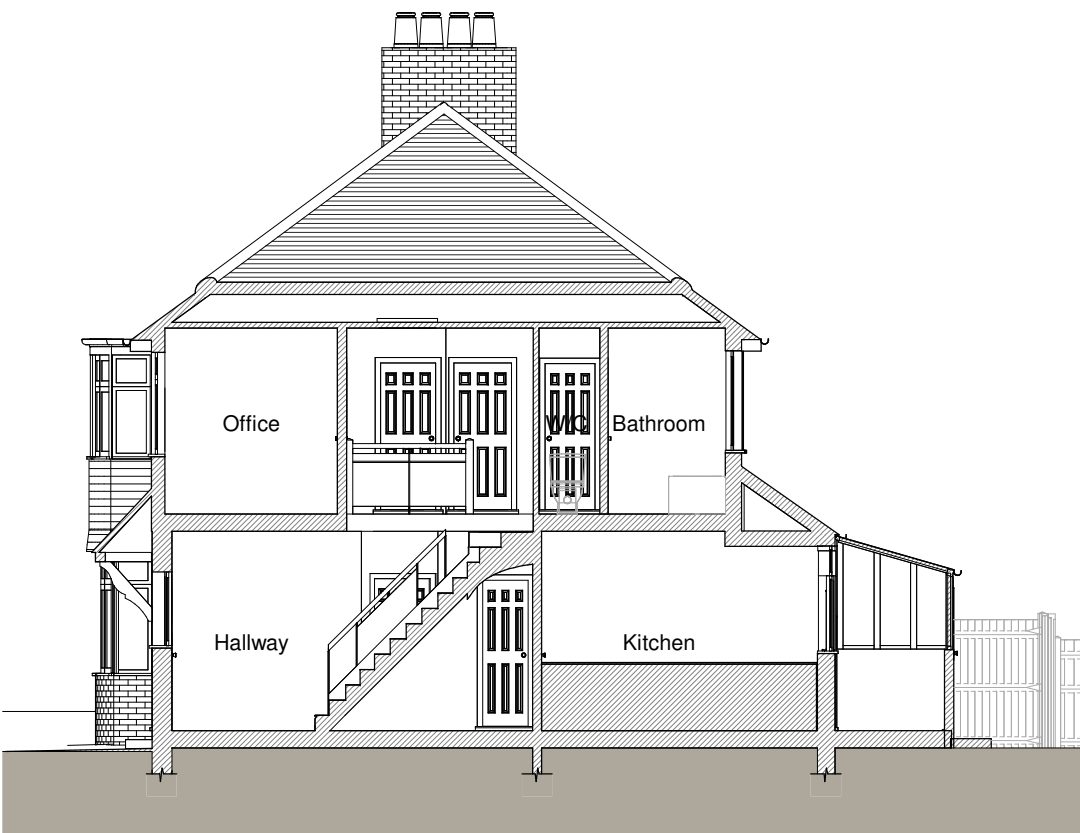

Section A - A

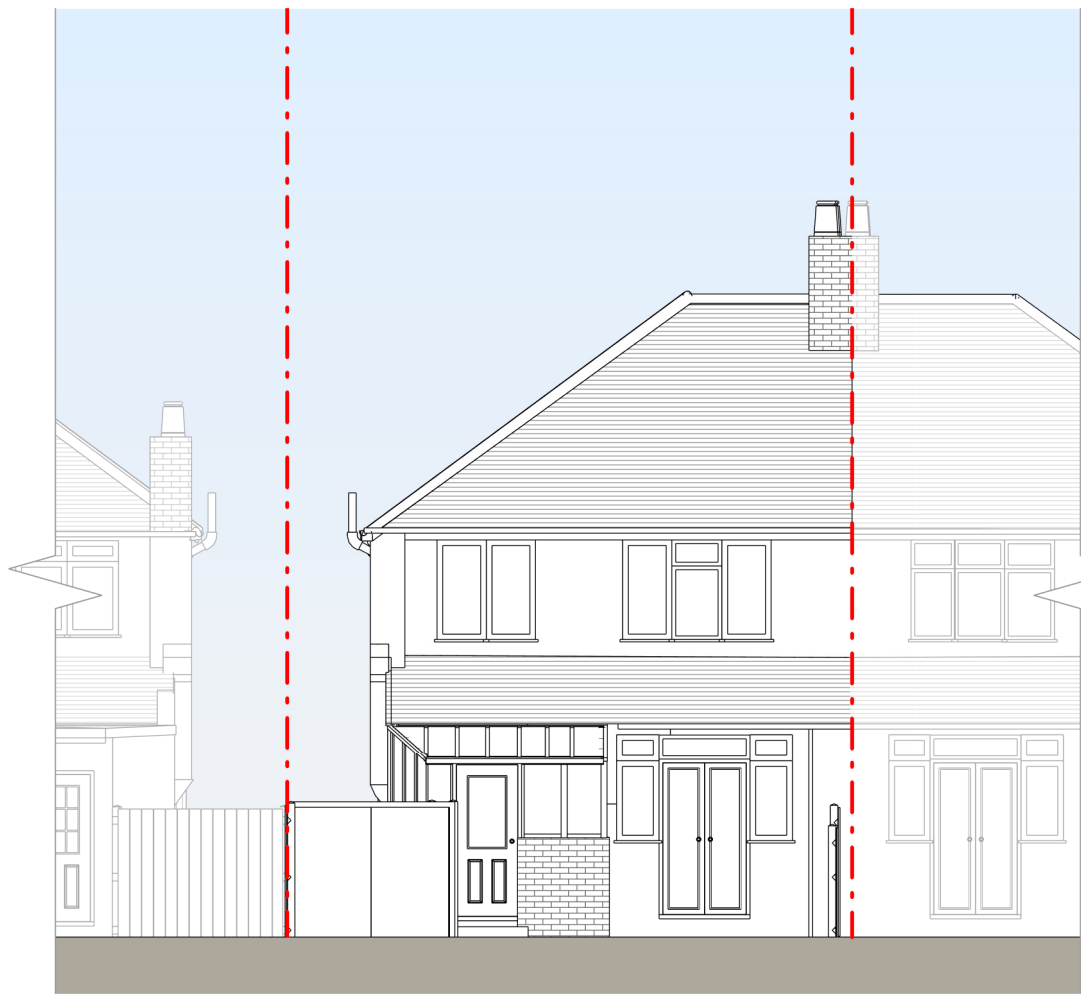

Rear Elevation



Right Side Elevation

Copyright in the design and this drawing is the property of RESI. Reproduction in whole or in part is forbidden without written sanction of RESI. This drawing must be read in conjunction with all other relevant documentation and drawings.

RESI accepts no liability for any expense, loss or damage of whatever nature and however arising from any variation which has not been referred to them and their approval obtained.

RESI do not advise using planning drawings for the construction stages. All dimensions to be cross-checked on-site prior to manufacture and construction. Any discrepancies to be reported to RESI immediately.

Existing Materials:

Brickwork / Walls - Pebbledash rendered walls, Red brick walls, Hung clay tiles

Pitched roof - Concrete Tiles

Flat roof - N/A

Windows - White uPVC

Doors - White uPVC and black painted timber front door

RWPP's / Gutters / Fascia's - uPVC gutters, and downpipes, painted timber fascia boards

KEY

- Existing walls
- Existing furniture
- Boundary line
- Level line
- 1.5m head height
- 1.8m head height

Revision		
Rev	Notes	Date
A	Planning Issue	30/09/2026

resi


Job Title
Proposed Ground floor rear extension, floor plan redesign and all associated works at 9 Hamilton Road, UB3 3AR


Drawing Status
Planning Drawings

Client
Ian Reeve


Drawing Title
Existing Drawings

Scale 1:100 @ A1	Drawn RA
Date September 2026	Checked RA
Drawing No. 8384743-1100	Rev A

 


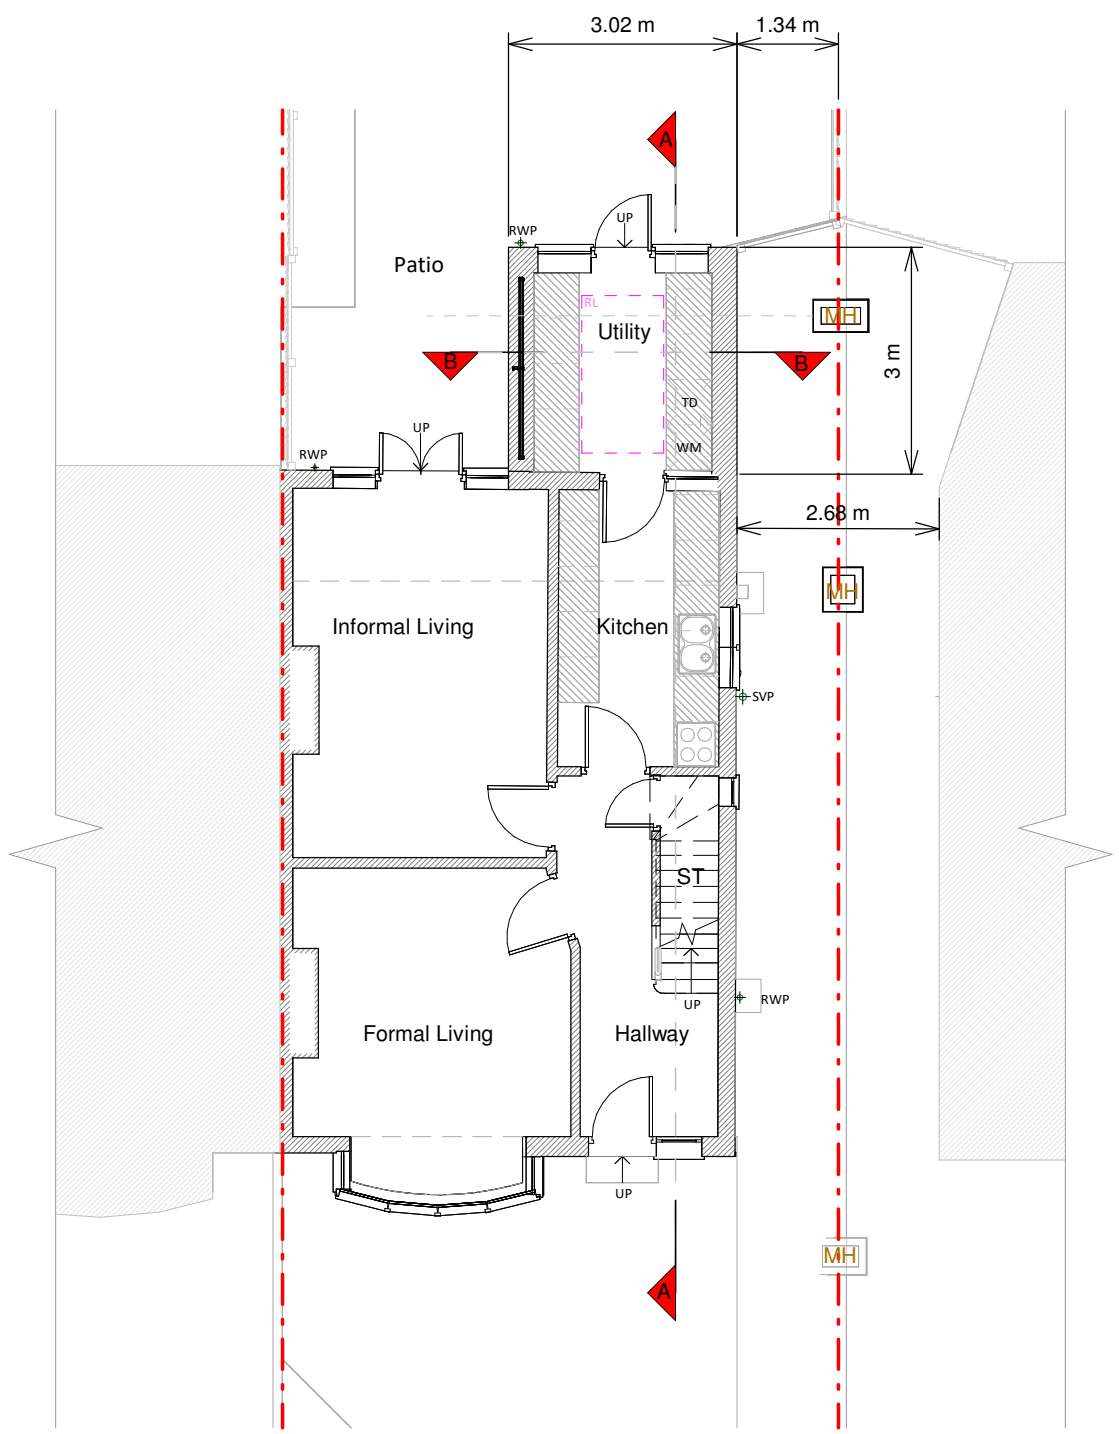

Ground Floor Plan

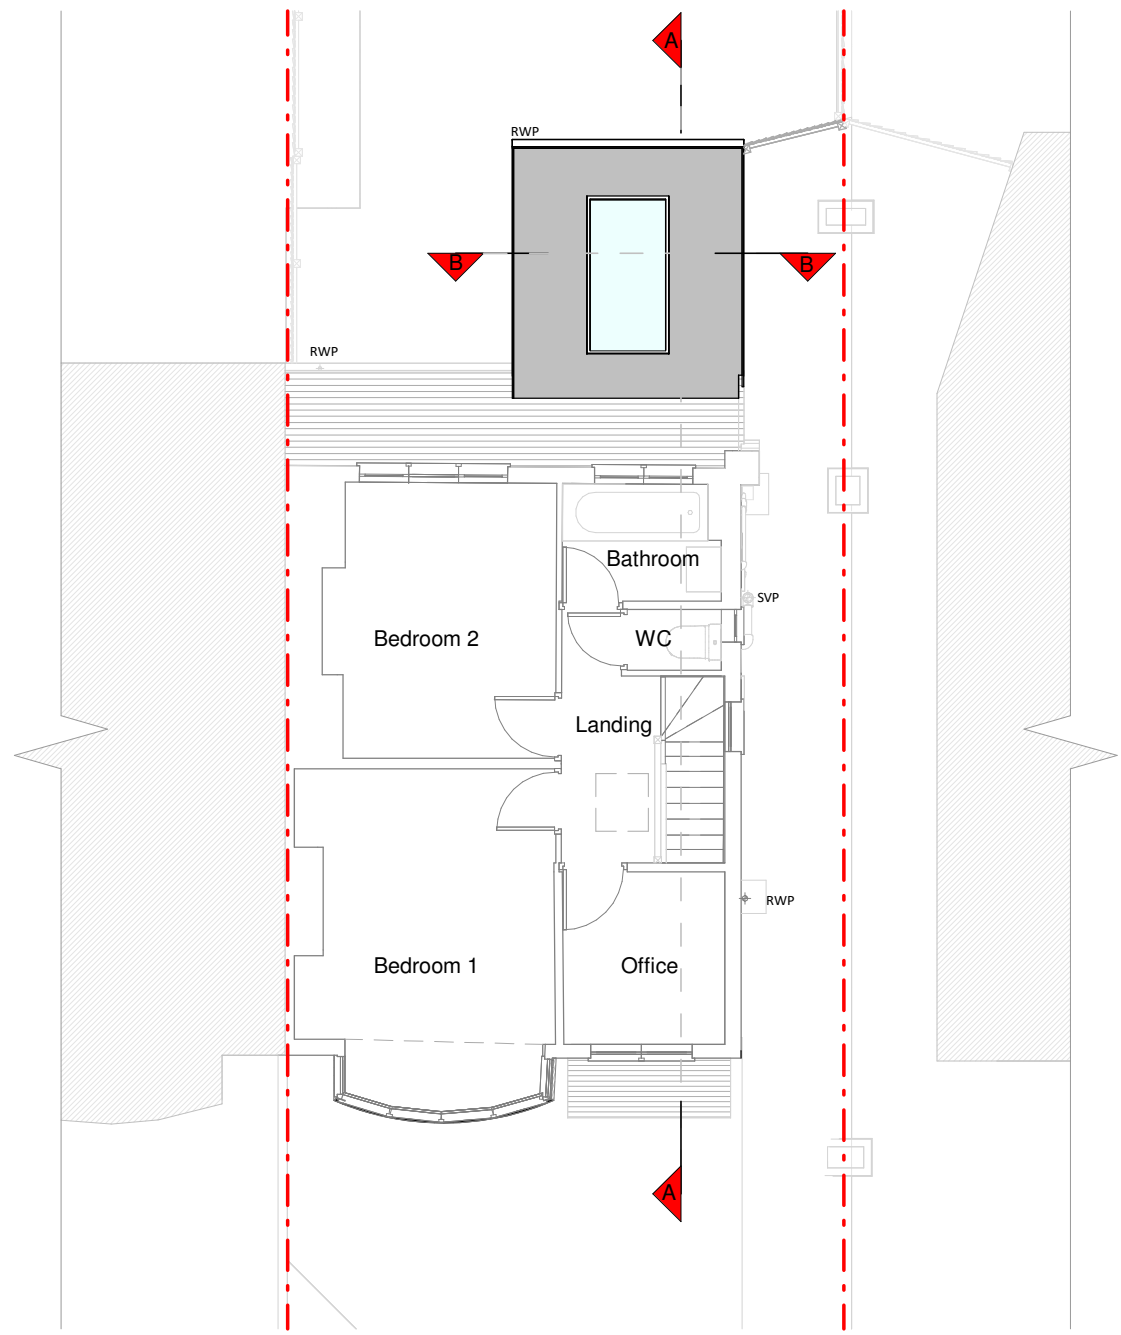

First Floor Plan

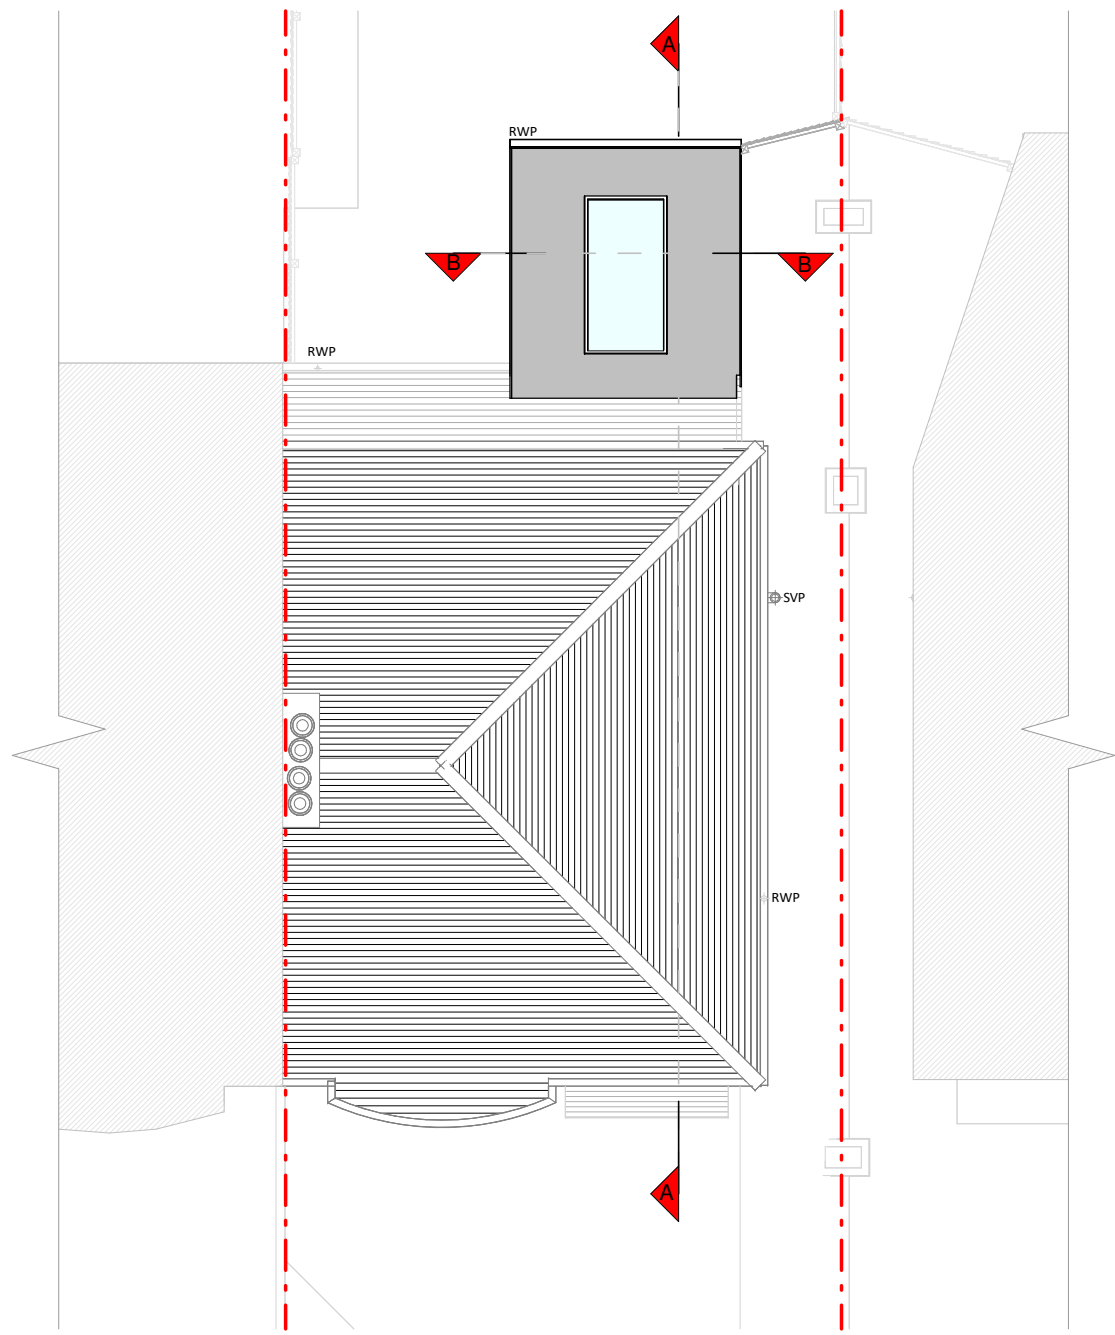


Roof Plan



Front Elevation



Right Side Elevation

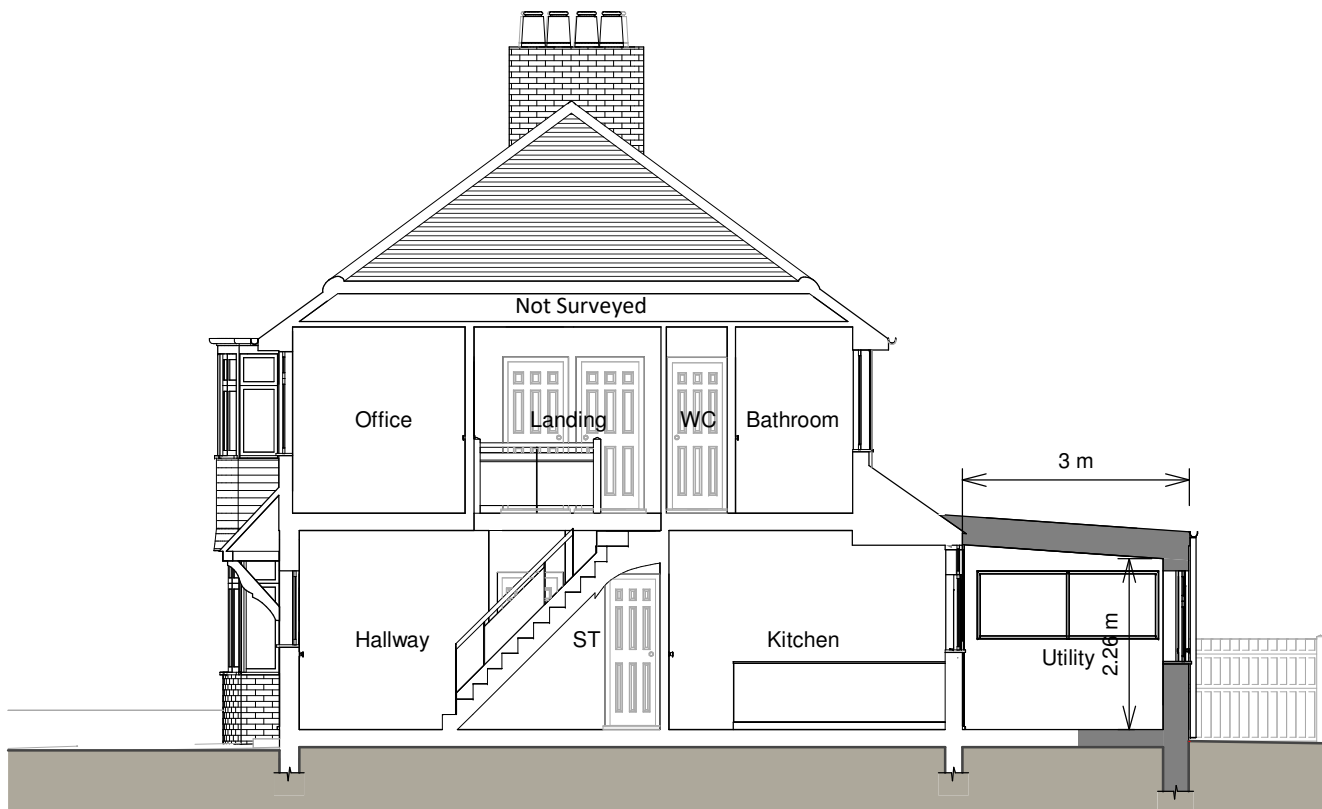

Section A - A



Rear Elevation



Left Side Elevation



Section B - B

Copyright in the design and this drawing is the property of RESI. Reproduction in whole or in part is forbidden without written sanction of RESI. This drawing must be read in conjunction with all other relevant documentation and drawings.

RESI accepts no liability for any expense, loss or damage of whatever nature and however arising from any variation which has not been referred to them and their approval obtained.

RESI do not advise using planning drawings for the construction stages. All dimensions to be cross-checked on-site prior to manufacture and construction. Any discrepancies to be reported to RESI immediately.

Proposed Materials:

Brickwork / Walls - To match existing

Pitched roof - N/A

Flat roof - Fibreglass or similar

Windows - To match existing

Doors - To match existing

RWPs / Gutter's / Fascia's - To match existing

KEY

- Existing walls
- Proposed walls
- Proposed furniture
- Proposed staircase
- Proposed windows
- Proposed rooflight
- Boundary line
- Proposed beam
- Proposed drainage
- Existing removed
- 1.5m head height
- 1.8m head height

Revision

Rev	Notes	Date
A	Planning Issue	30/09/2026

Job Title

Proposed Ground floor rear extension, floor plan redesign and all associated works at 9 Hamilton Road, UB3 3AR

Drawing Status

Planning Drawings

Client

Ian Reeve

Drawing Title

Proposed Drawings

Scale

1:100 @ A1

Date

September 2026

Drawing No.

8384743-3100

Drawn

RA

Checked

RA

Rev

A

1 0 1 2 3 4 5

SCALE 1:100

m