




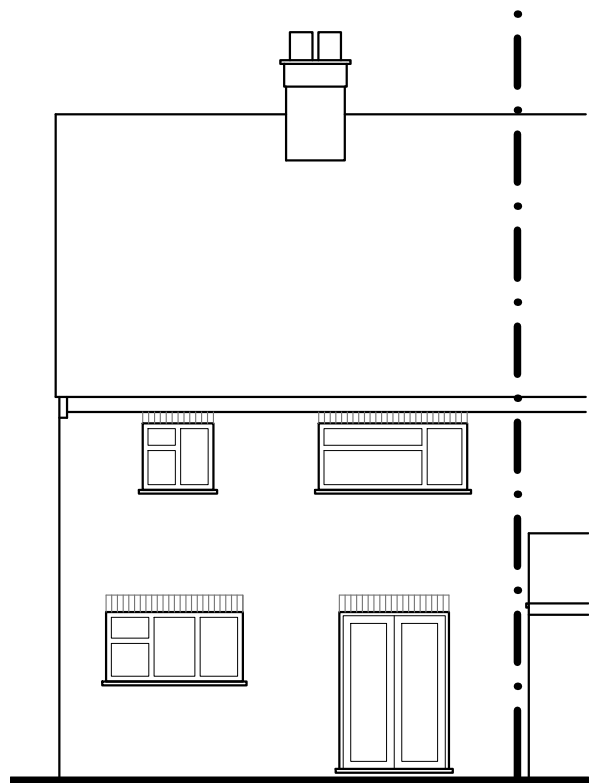


EXISTING REAR (SOUTH EAST) ELEVATION

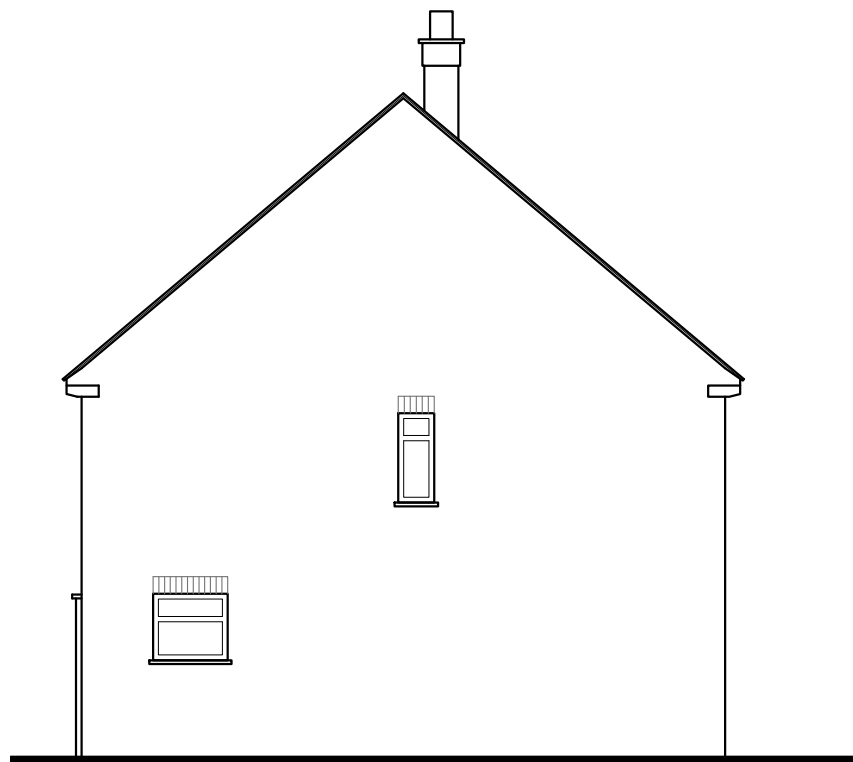


EXISTING SIDE (SOUTH WEST) ELEVATION

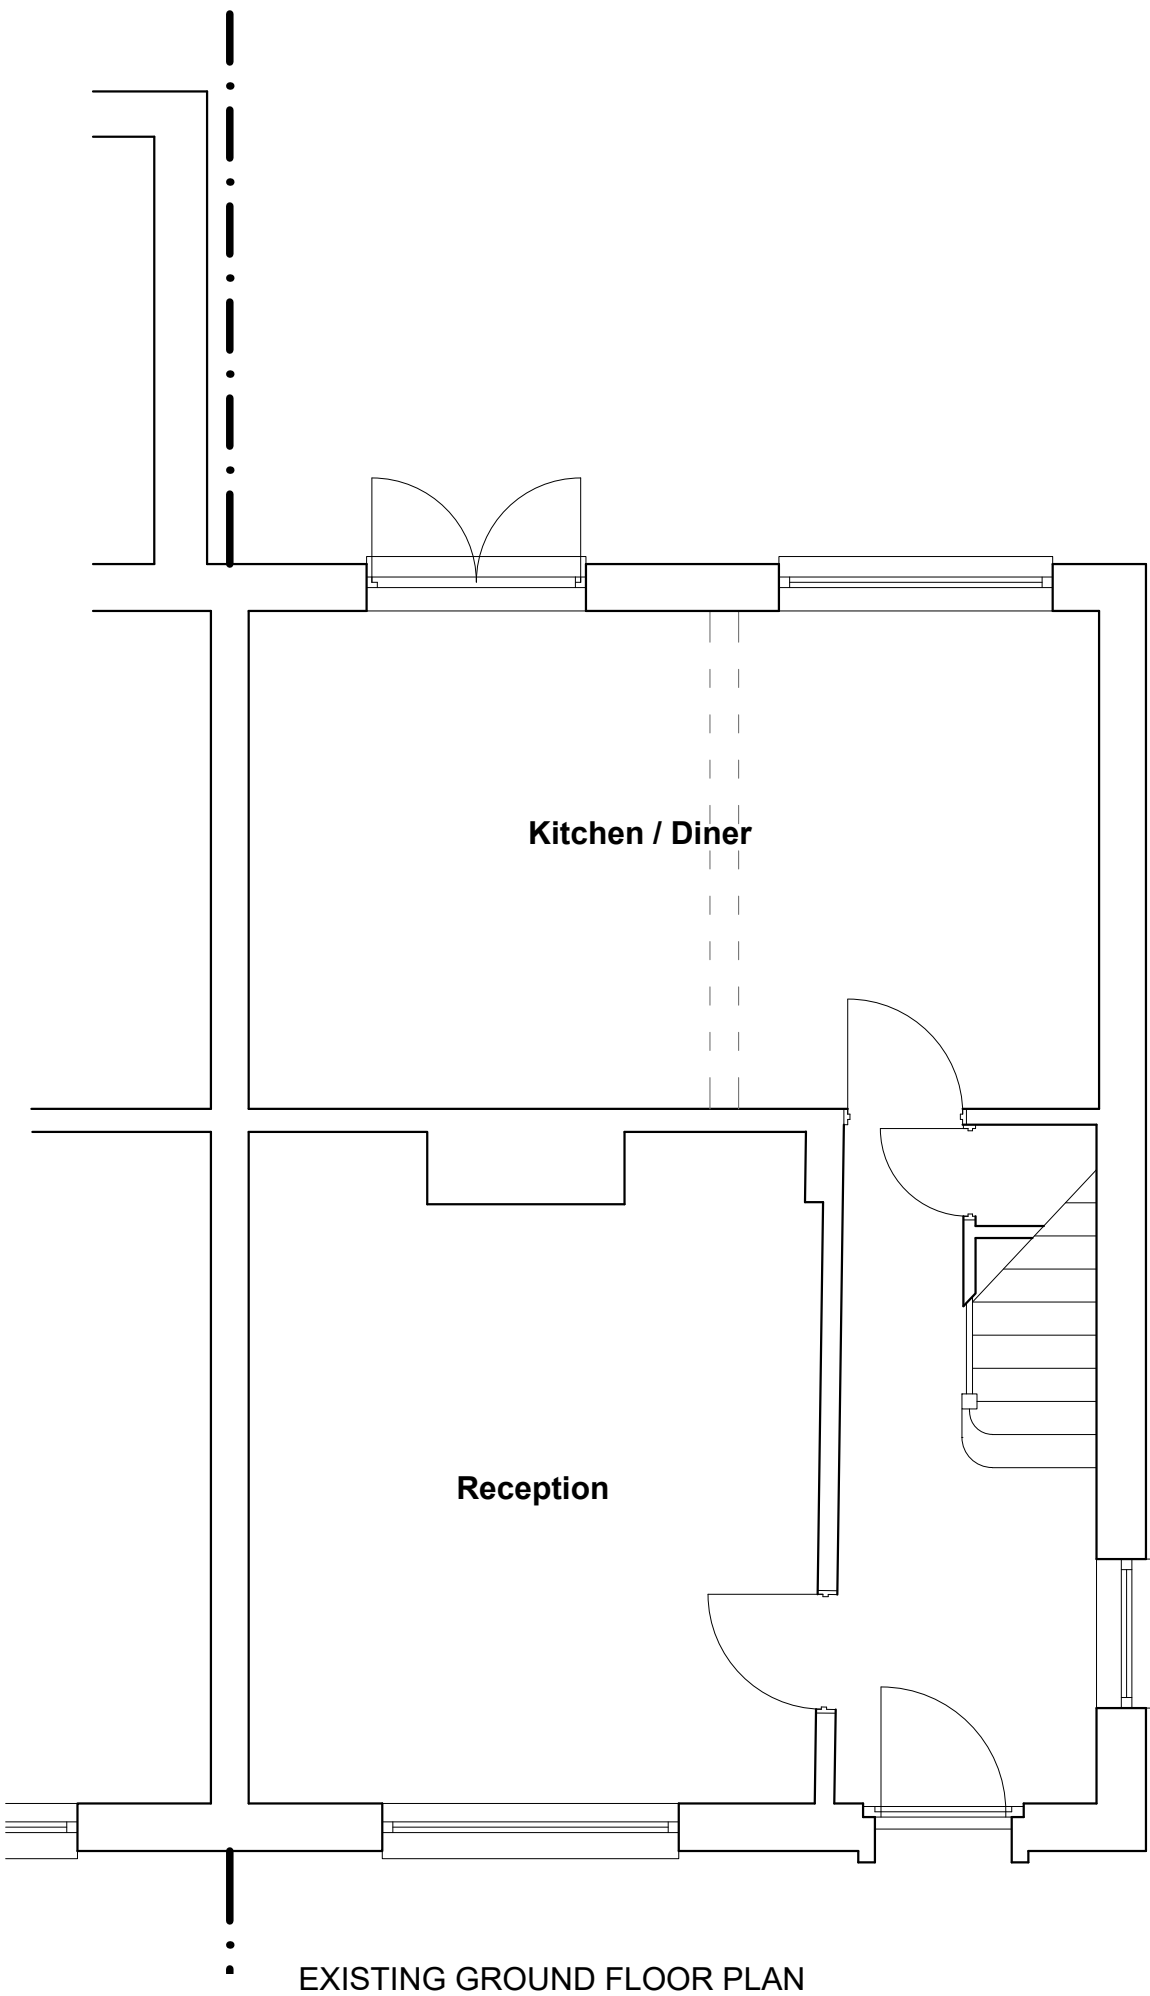

EXISTING GROUND FLOOR PLAN

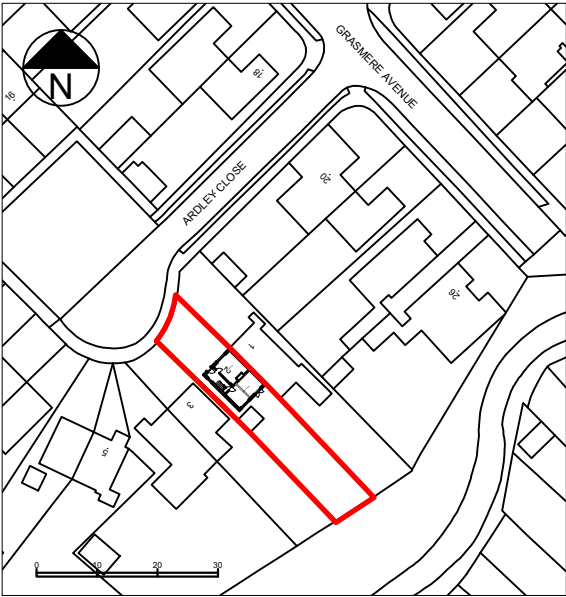

LOCATION PLAN (1:1250)

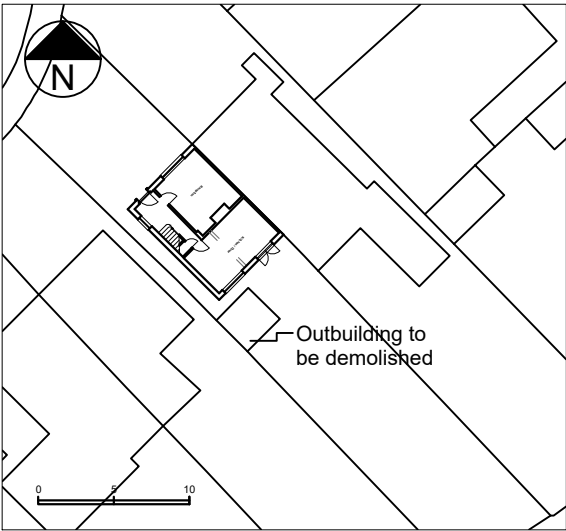

BLOCK PLAN (1:500)

T R Harris Design & Surveying Services
559 Rayners lane, Pinner, Middlesex HA5 5HP
www.trharrisdesign.co.uk Tel: 020 8868 5048

PROJECT

2 Ardley Close
Ruislip
HA4 7PL


TITLE

Existing Plans & Elevations


SCALE	1:50 & 1:100 @ A3	DRAWING NO.
DATE	September 2026	26/2AC/01




SCALE BAR 1:50

 

SCALE BAR 1:100

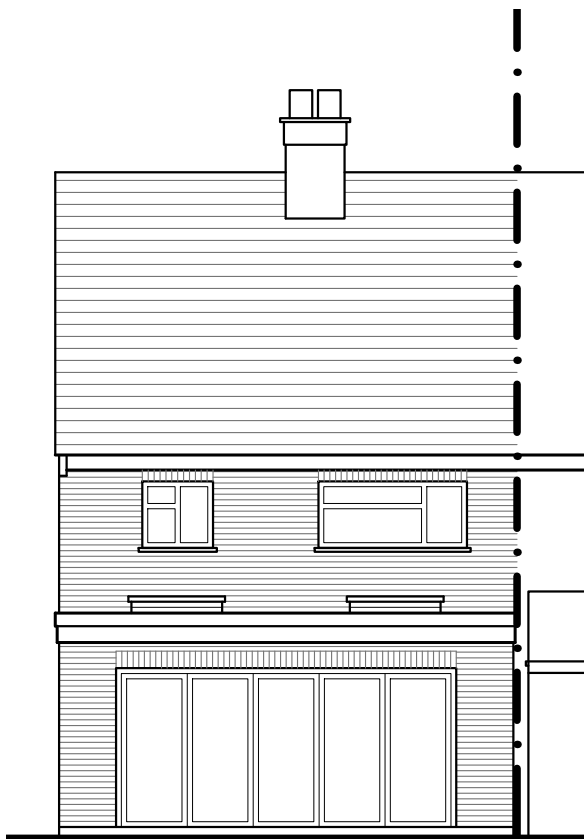


PROPOSED REAR (SOUTH EAST) ELEVATION

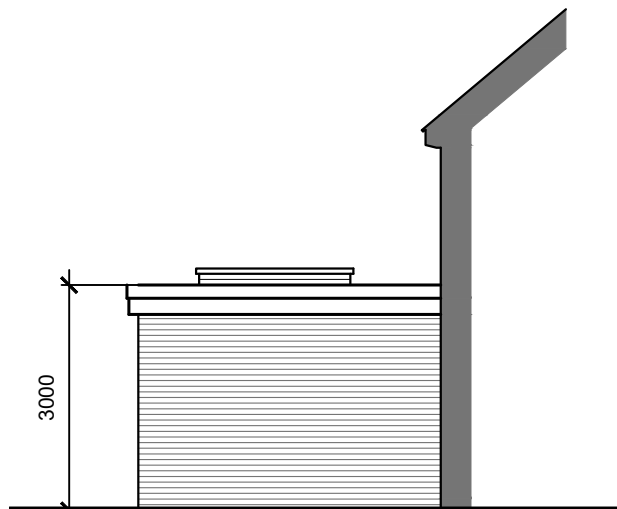


PROPOSED SIDE (NORTH EAST) ELEVATION



PROPOSED SIDE (SOUTH WEST) ELEVATION

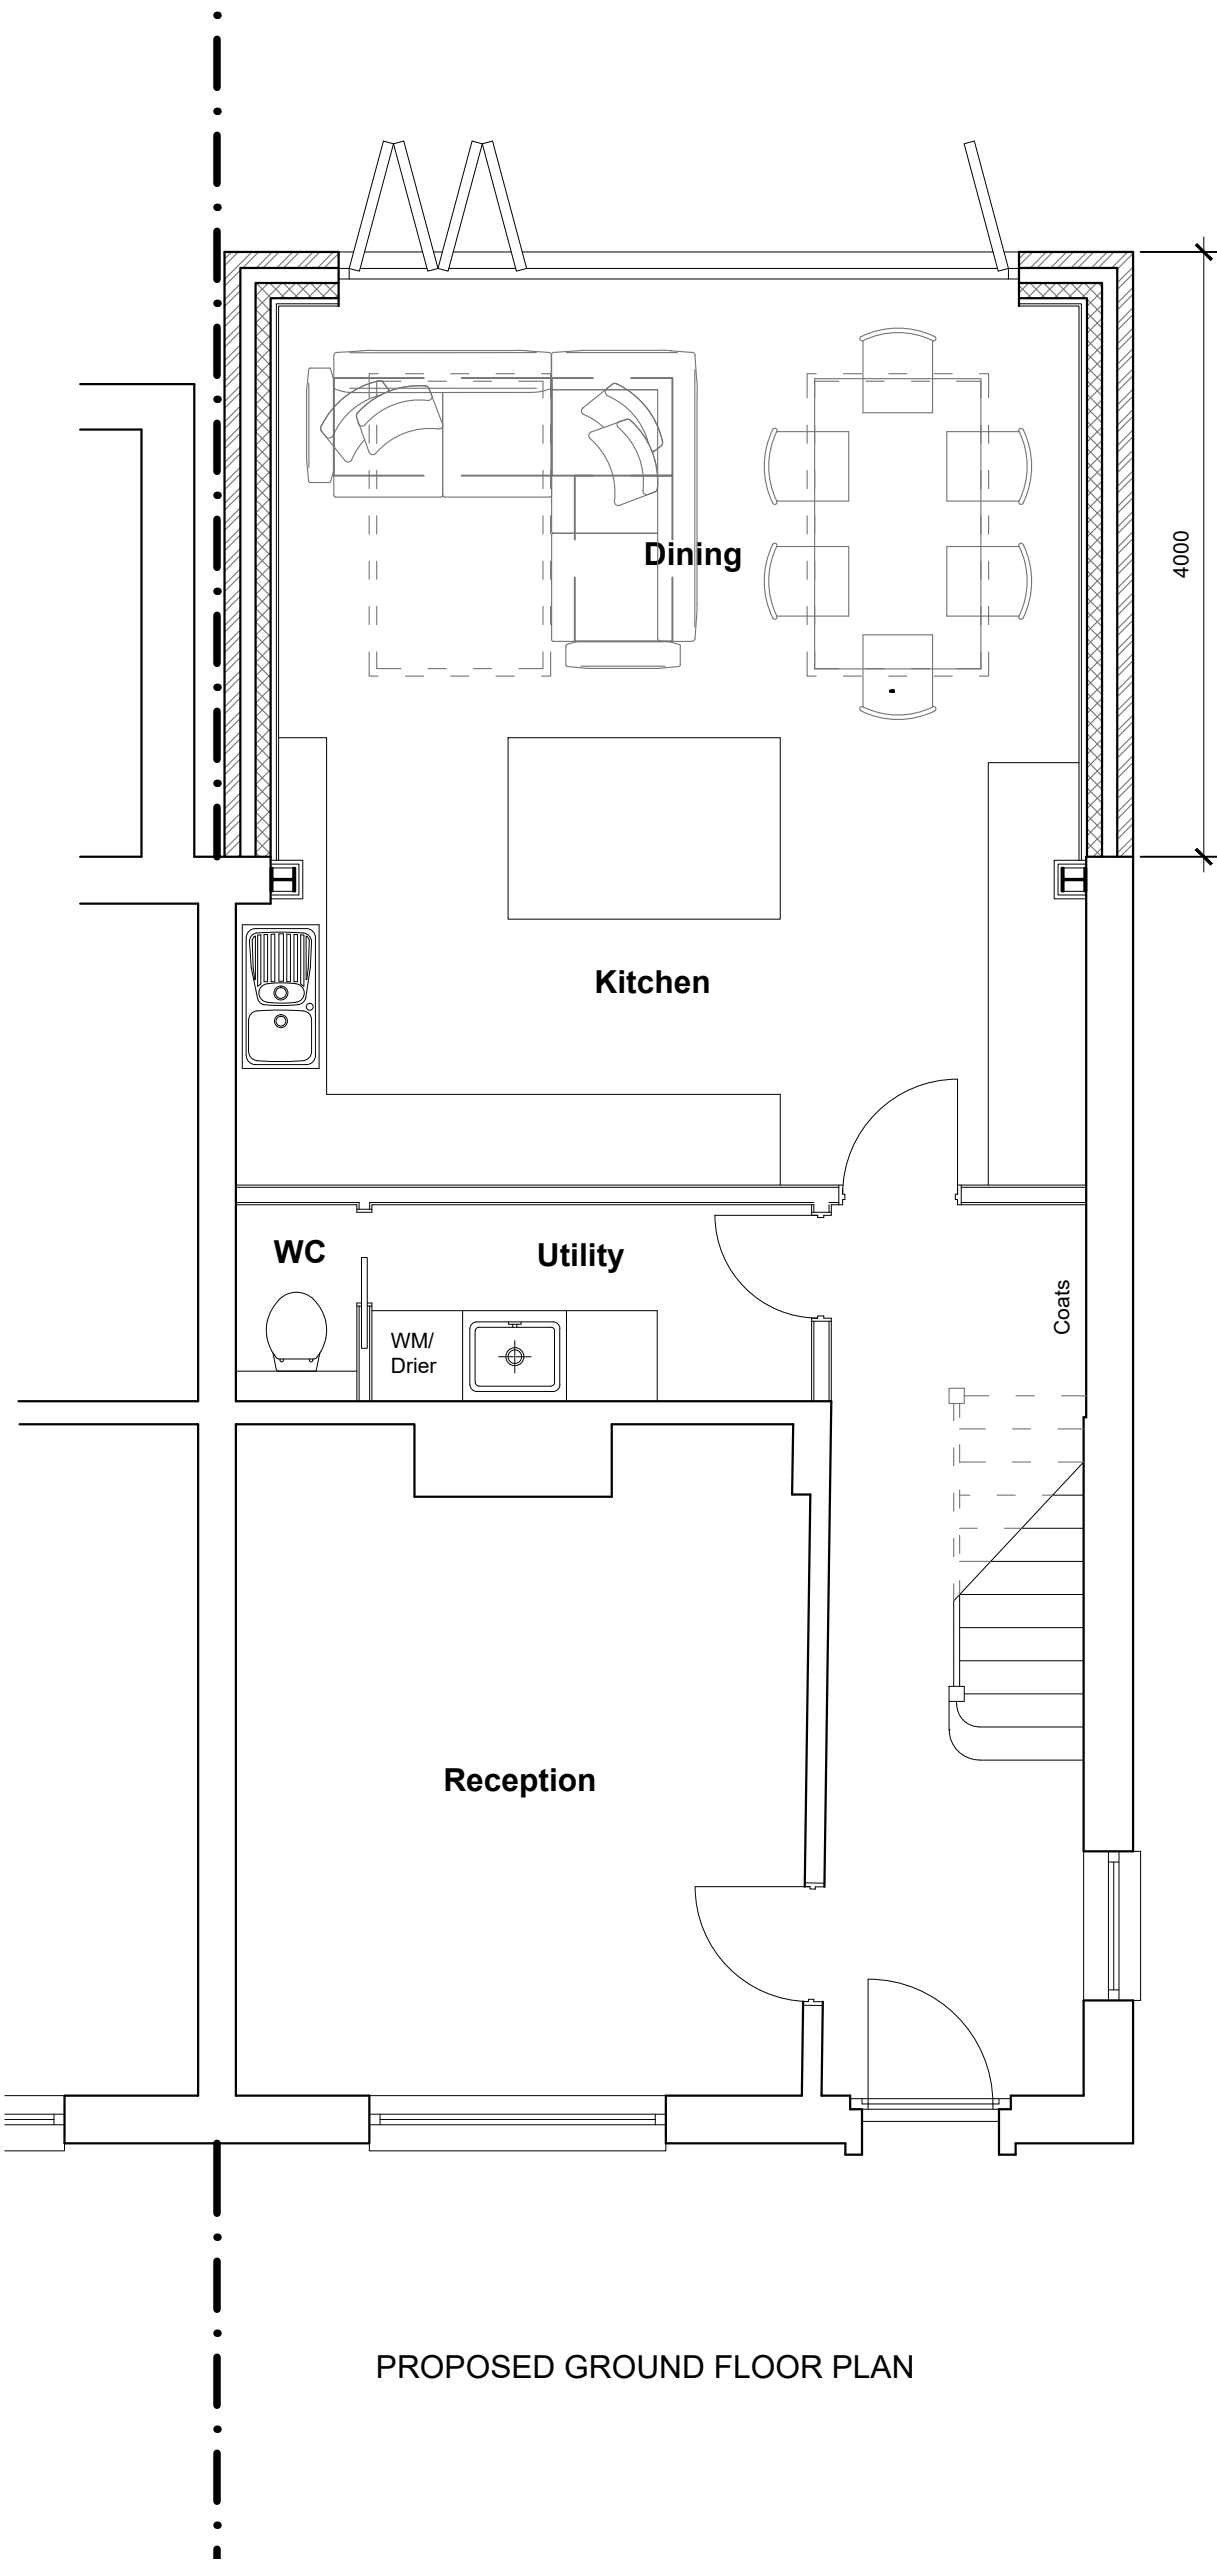

PROPOSED GROUND FLOOR PLAN

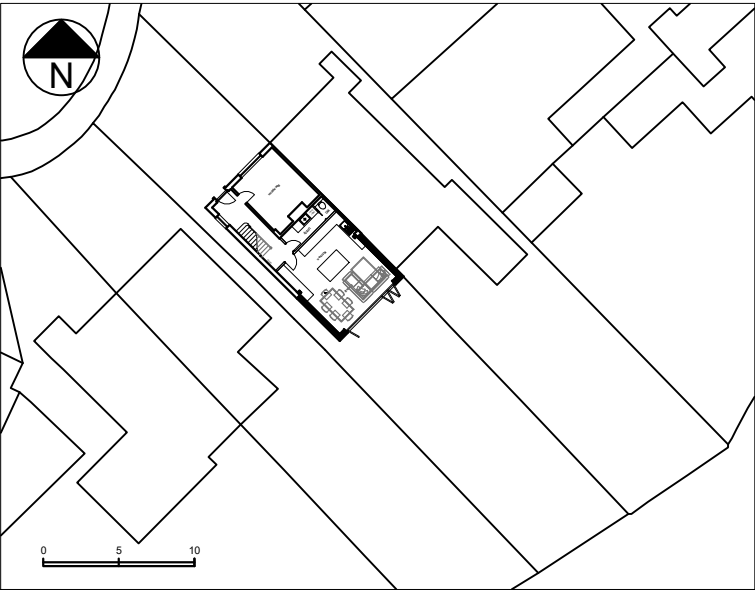

BLOCK PLAN (1:500)

T R Harris Design & Surveying Services
559 Rayners lane, Pinner, Middlesex HA5 5HP
www.trharrisdesign.co.uk Tel: 020 8868 5048

PROJECT


2 Ardley Close
Ruislip
HA4 7PL

TITLE

Proposed Plans & Elevations



SCALE BAR 1:50

 

SCALE BAR 1:100

SCALE	1:50 & 1:100 @ A2	DRAWING NO.
DATE	September 2026	26/2AC/02