



- NOTES
- Dimensions are not to be scaled from this drawing by contractors. The contractor is requested to check all dimensions before the work started.
 - Report any discrepancies to the client or architect before undertaking the work described in the drawings.
 - Dimensions are approximate site dimensions and are to be verified by the contractor on site before any fabrication/site works i.e foundations etc occur
 - Contractor is responsible for all temporary propping to existing structure

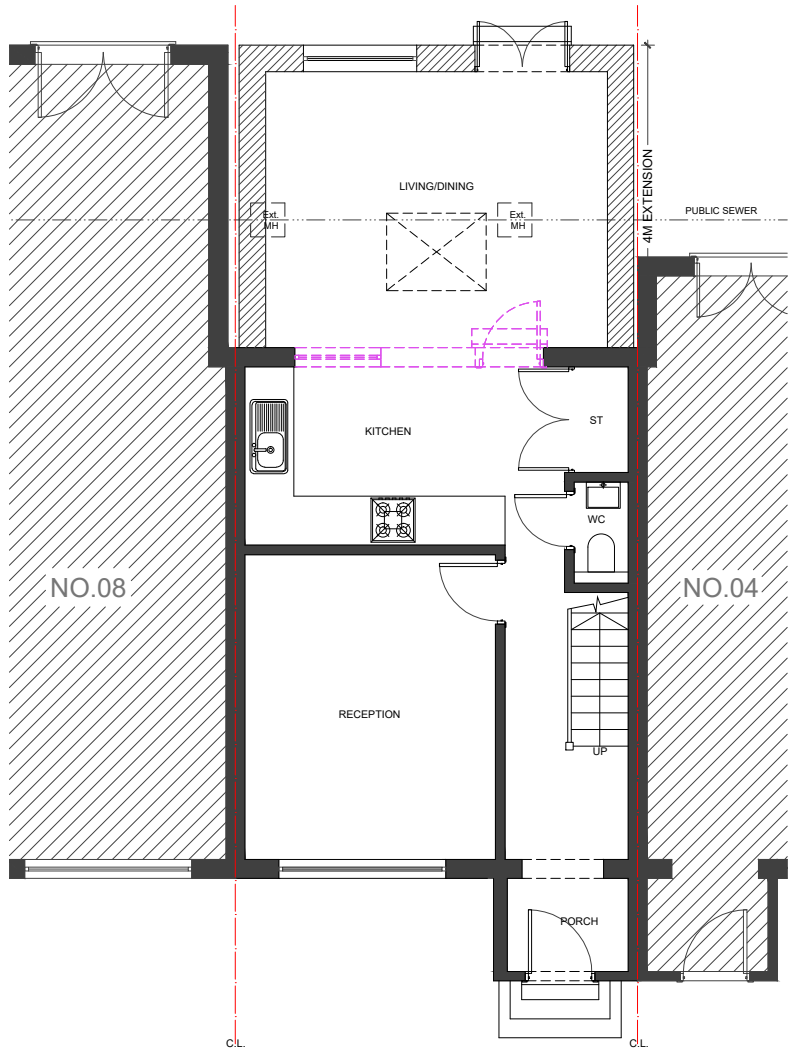


01 - GROUND FLOOR PLAN

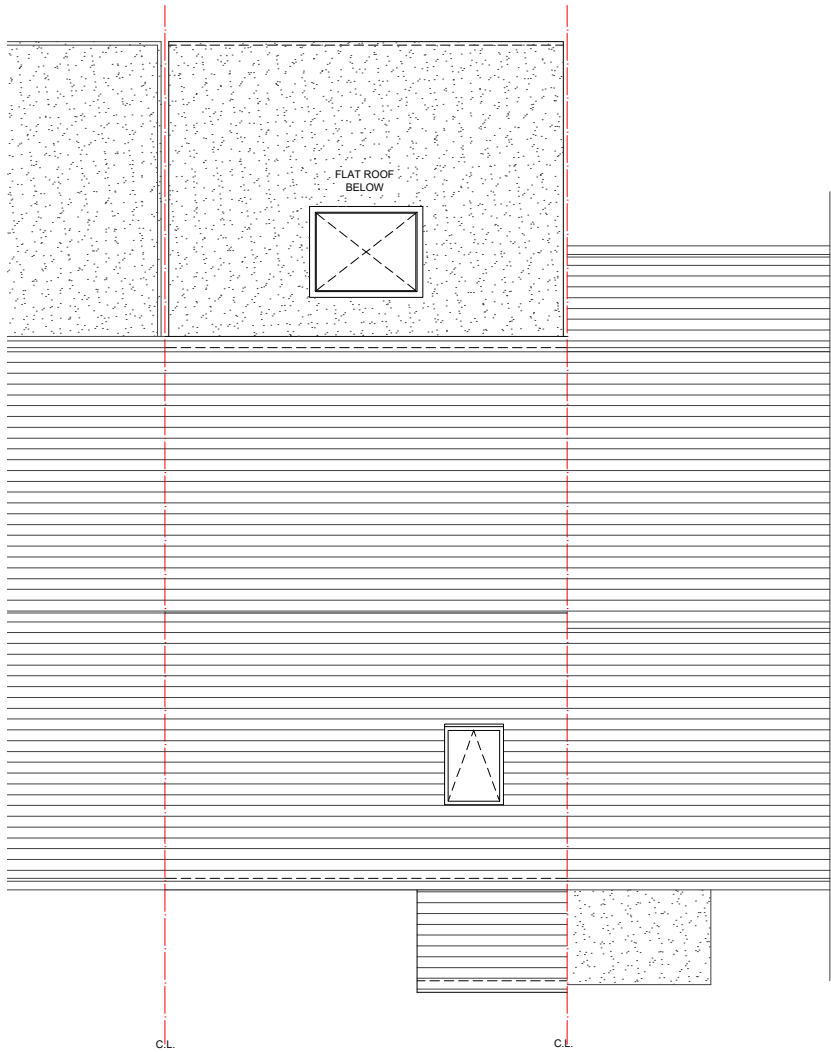


02 - ROOF PLAN



03 - FRONT ELEVATION

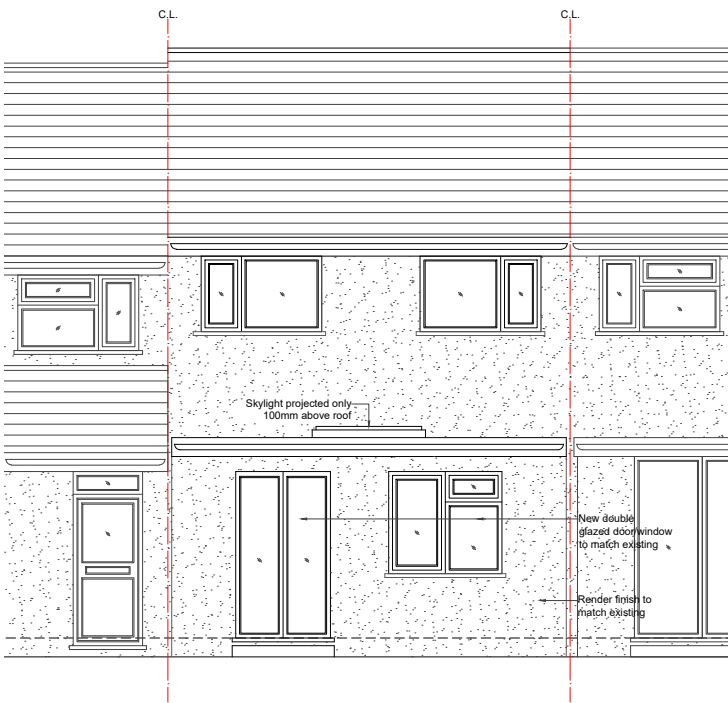


04 - REAR ELEVATION

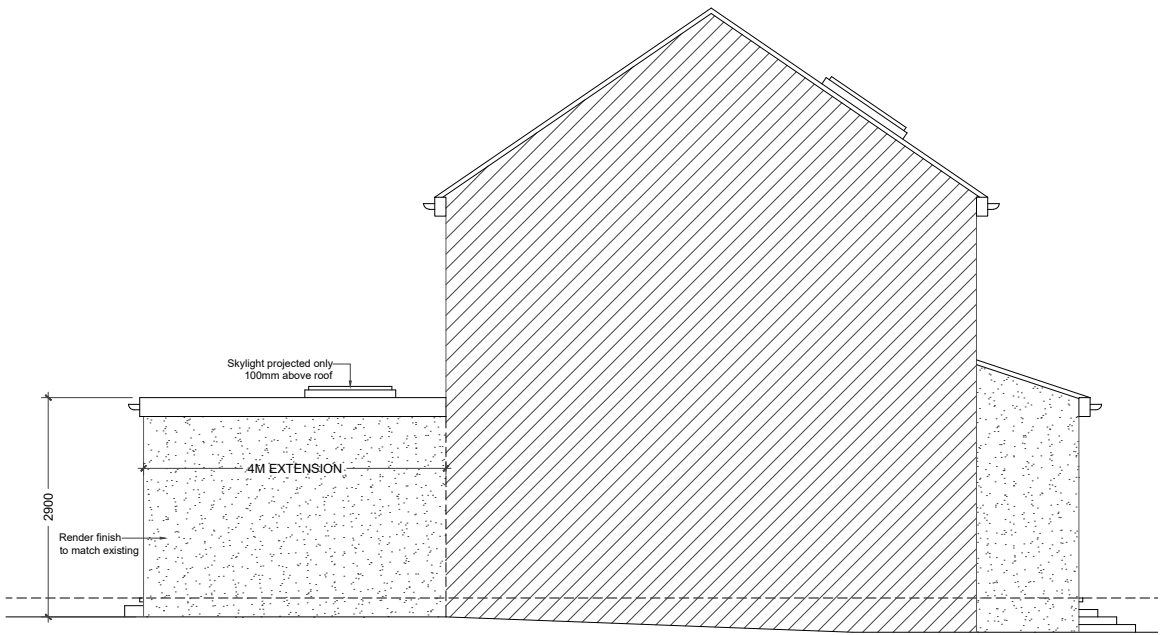

05 - SIDE ELEVATION

- LEGEND:
- EXISTING
 - PROPOSED
 - DEMOLISHED

 

REVISIONS			
NO.	DESCRIPTION	DATE	BY
PRIOR NOTICE APPLICATION			
DE ARCHITECTURAL CONSULT.LTD M: 07869580774, 07824773079 E: design.endeavour@gmail.com			
Project: 06 DUDLEY DRIVE SOUTH RUISLIP, HA4 6QN			
Title: PROPOSED PLANS & ELEVATIONS			
Scale: 1:100@A3	Drawn: IM/TA	Approved:	Date: SEP-26
Job No: DAC-519/26	Drawing No: PN-06DD-03	Rev:	